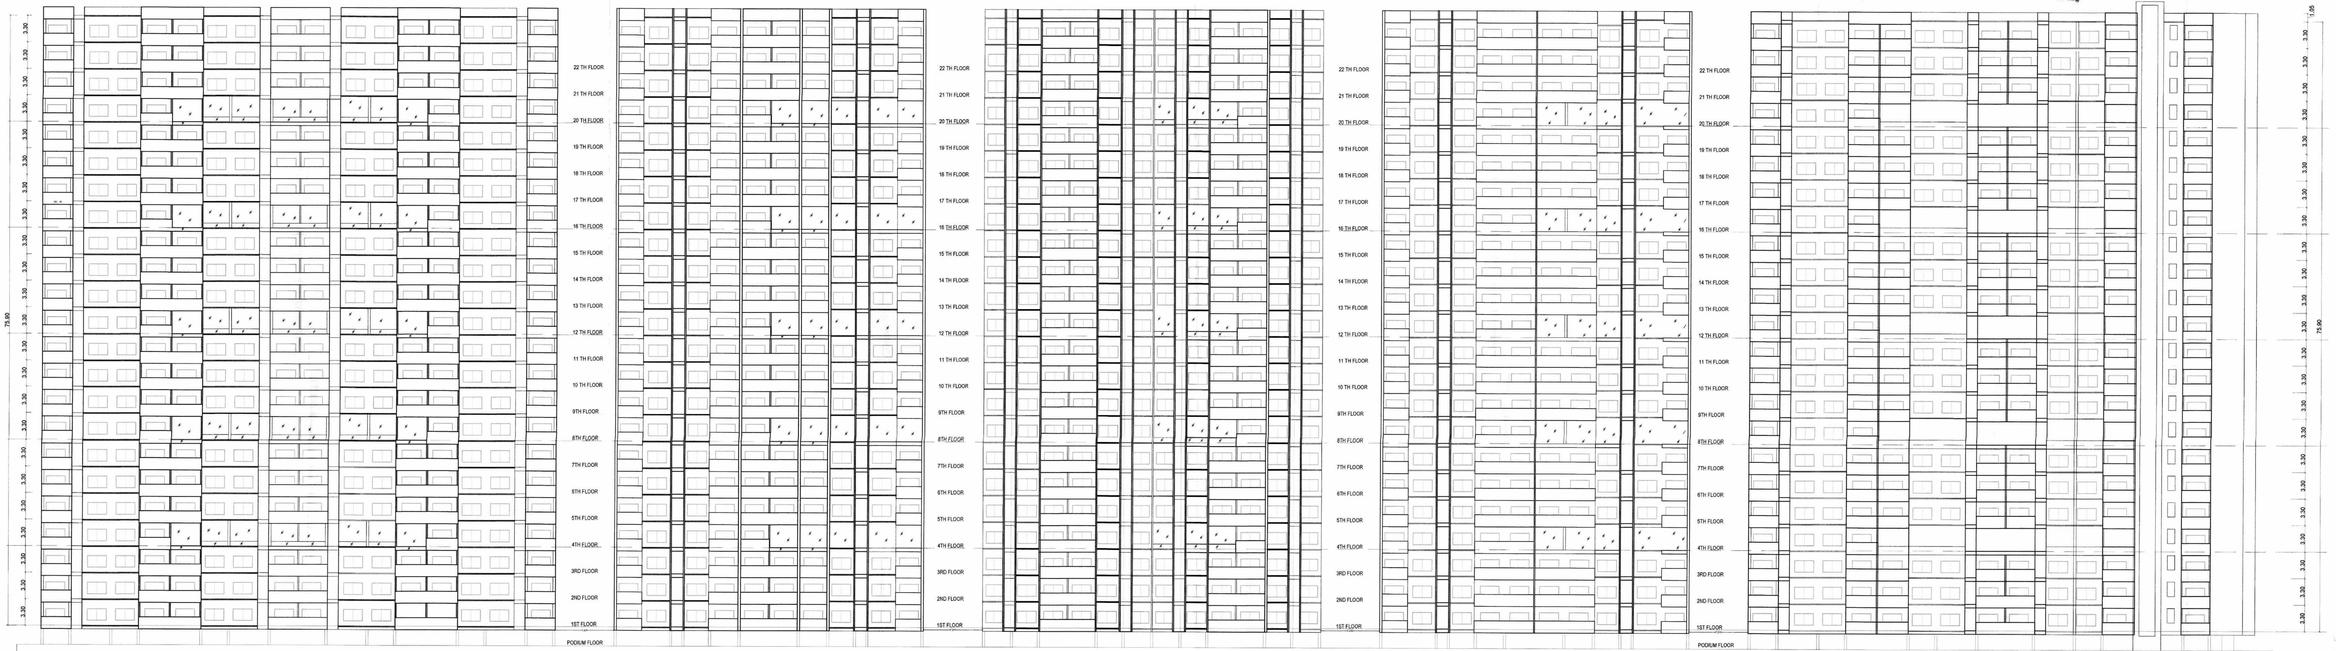

...rovisions for Solar Water Heating Systems
Solar Water Heating System should be installed
...with building to which following uses at the per
...application is received on or after.
...Type of Building ... Capita Capacity
...
3) Hospitals ... 100 Ltrs./day/bed.
4) Hotels ... 125 Ltrs./day/person.
5) Hotels with canteen facilities ... 25 Ltrs./day/person.
If the provisions as above is not made, the occupancy certificate will not be issued from MIC

The Rain Water Harvesting is required to be provided as per Direction of Govt. of Maharashtra No. TPB 432001/2133/CR-230/01/UD-13, dated 28th March, 2005 as per schedule for every 300 sq.mts. built-up area the system may be by open well 2 nos. dia 1 mts. deep with diameter 6 mts. filter for every 100 sq.mts. built-up area. Other options mentioned in the schedule may be adopted. a) The authority may impose a levy of Rs. 1000/- per annum for every 100 sq.mts. of built-up area, for failure of the owner of the building.

OFFICE OF THE CORPORATION OF THE CITY NAGPUR.
Building Permit No. 259/1081/11e5/10
CFO/NMC/11/09 Date 16/12/22
SANCTIONED
Subject to conditions mentioned in the building Permit
Dy. Engineer
Town Planning
Nagpur Municipal Corporation

TOTAL SHEET NO. 2/23
WING: A,B,C,D,E,F &G
COMBINED ELEVATION

PLAN SHOWING PROPOSED RESIDENTIAL & COMMERCIAL BUILDING AT ON PLOT NO. 1, KH. NO.31,C.T.S. NO.532 OF MOUZA :- HARPUR, MIDDLE RING ROAD, NEAR UMRED ROAD, DIS.-NAGPUR.

BELONGING TO,

M/S.KAMLET PROJECTS PVT.LTD THROUGH P.O.A. KUKREJA INFRASTRUCTURE
SHRI. SHRAWAN KUKREJA

SCHEDULE OF OPENINGS

SIGN	SIZE	SILL LVL.	LTL LVL.	REMARKS
W	1500 x 1500	900	2700	TW.GLAZED WINDOW
W1	1200 x 1200	1050	2700	TW.GLAZED WINDOW
W2	1200 x 1050	1050	2700	TW.GLAZED WINDOW
W3	750 x 1050	1050	2700	TW.GLAZED WINDOW
V1	600x 750	-------	2700	LIVERS VENTILATOR
D	1000 x 2700	-------	2700	T.W. DOOR
D2	900 x 2700	-------	2700	T.W. DOOR
D3	750 x 2700	-------	2700	T.W. DOOR

REFERENCE :

PLOT BOUNDARY SHOWN IN THUS.
PROPOSED CONSTRUCTION SHOWN IN THUS
WORK TO BE DEMOLISHED SHOWN THUS
EXISTING WORK SHOWN IN THUS

AREA OF PLOT (As Per 7/12 Extract)	4000.00 SQ. MT.
AREA OF PLOT (As Per Measurement)	4000.00 SQ. MT.
SCALE OF PLAN	1:100
DATE	DRAWN BY
22-12-22	DESIGNED BY

Note - ALL DIMENSIONS ARE IN MM

SUBMISSION DWG.

SIGNATURE OF OWNER / DEVELOPER

JOKESH KADU
(A/ 2007/ 39381)
Dr. Ambedkar Nagar, Nagpur-440018
S.A. No. (A / 2007/ 39381)

ARCHITECT / ENGINEER / SUPERVISOR

Ar. JOKESH W. KADU
Architecture, Planning, Interior 3

Work No. 11, 11A, 12, A Wing, U Wing, Yogeshwar Complex, Umred Road, Nagpur - 440 015. Maharashtra
Mob. No. 9823 0 - 9823 0 - 9823 0 - 9823 0
Email Id. ankadu@yahoo.com, Web. www.ankadu.com

DESIGN

NOTE: DRAWING NOT TO BE SCALED. VERIFY ALL DIMENSIONS ON SITE BEFORE WORK. ANY DISCREPANCY TO BE REPORTED TO ARCHITECT BEFORE EXECUTION OF WORK. DRAWING NOT TO BE USED FOR CONSTRUCTION UNLESS SIGNED BY ARCHITECT.