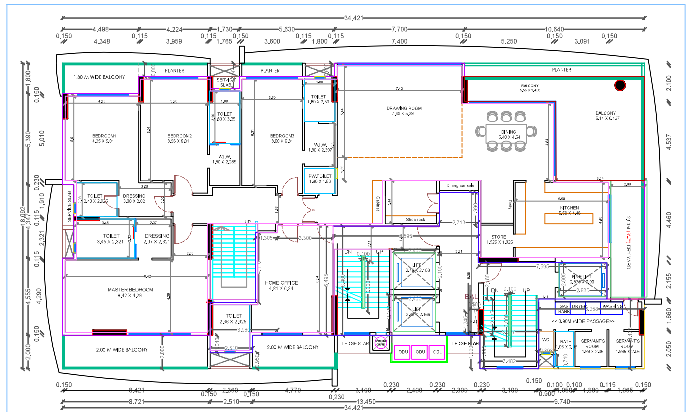

17TH FLOOR PLAN

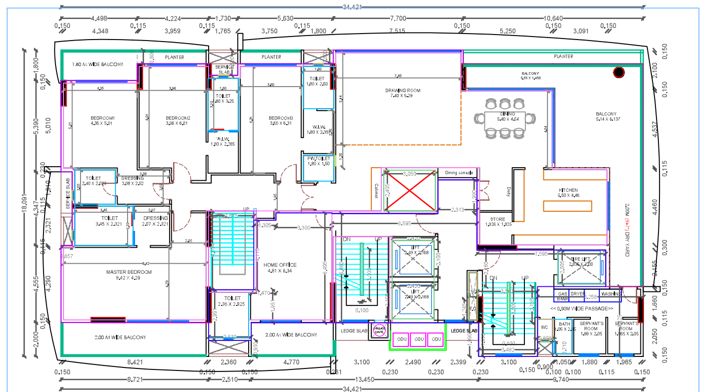

18TH FLOOR PLAN

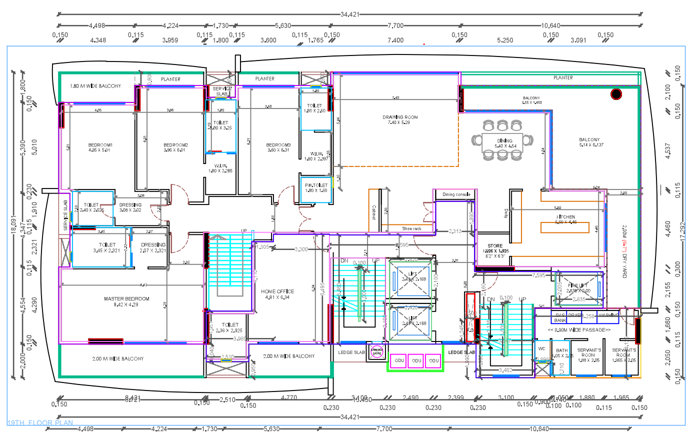

19TH FLOOR PLAN

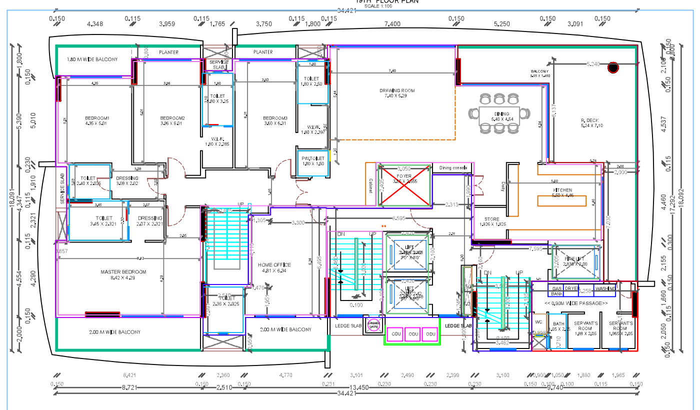

20TH FLOOR PLAN

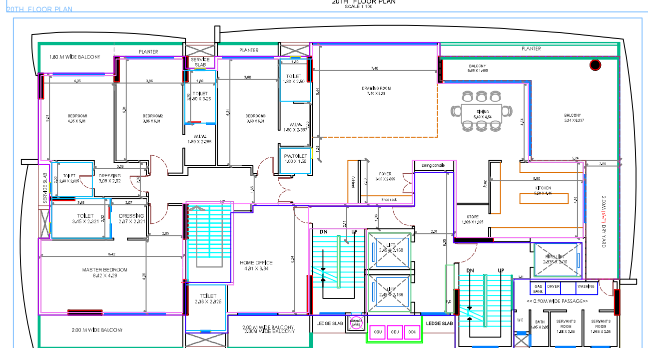

21TH FLOOR PLAN
SCALE 1:100

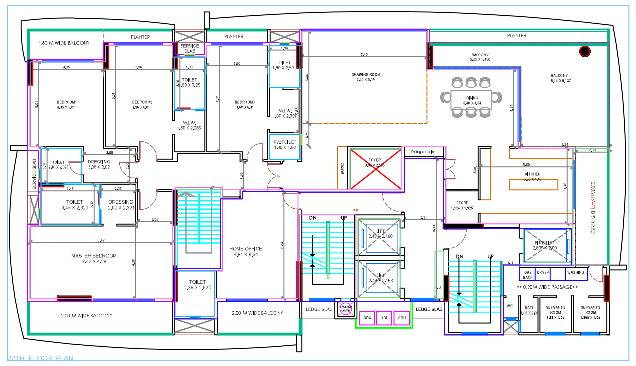

22TH FLOOR PLAN
SCALE 1:100

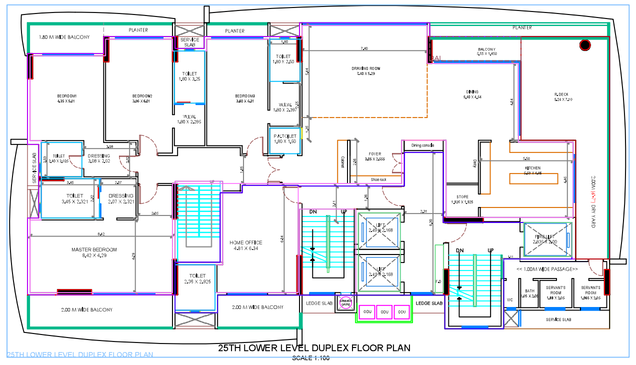

25TH LOWER LEVEL DUPLEX FLOOR PLAN
SCALE 1:100

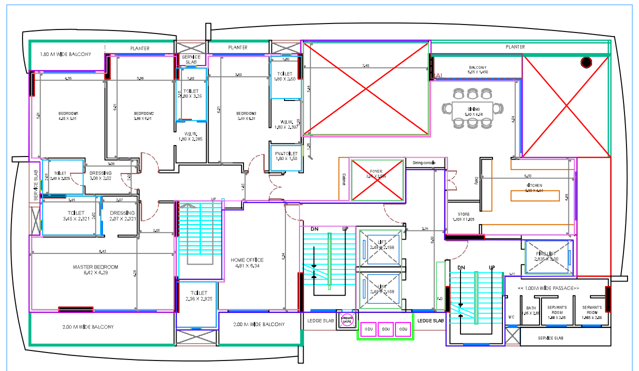

26TH UPPER LEVEL DUPLEX FLOOR PLAN
SCALE 1:100

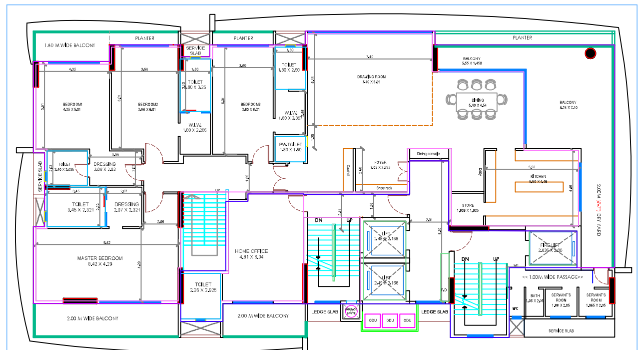

TYPICAL 23TH & 27TH LOWER LEVEL DUPLEX FLOOR PLAN
SCALE 1:100

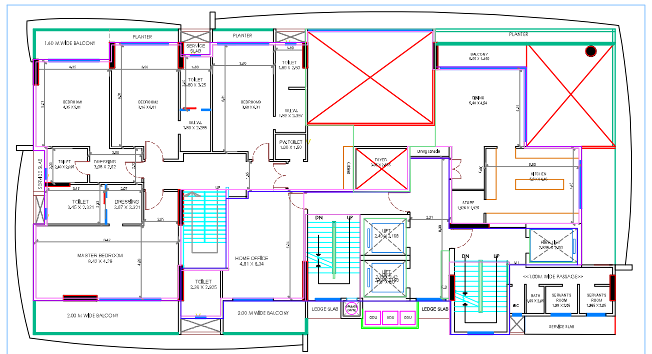

24TH & 28TH UPPER LEVEL DUPLEX FLOOR PLAN
SCALE 1:100

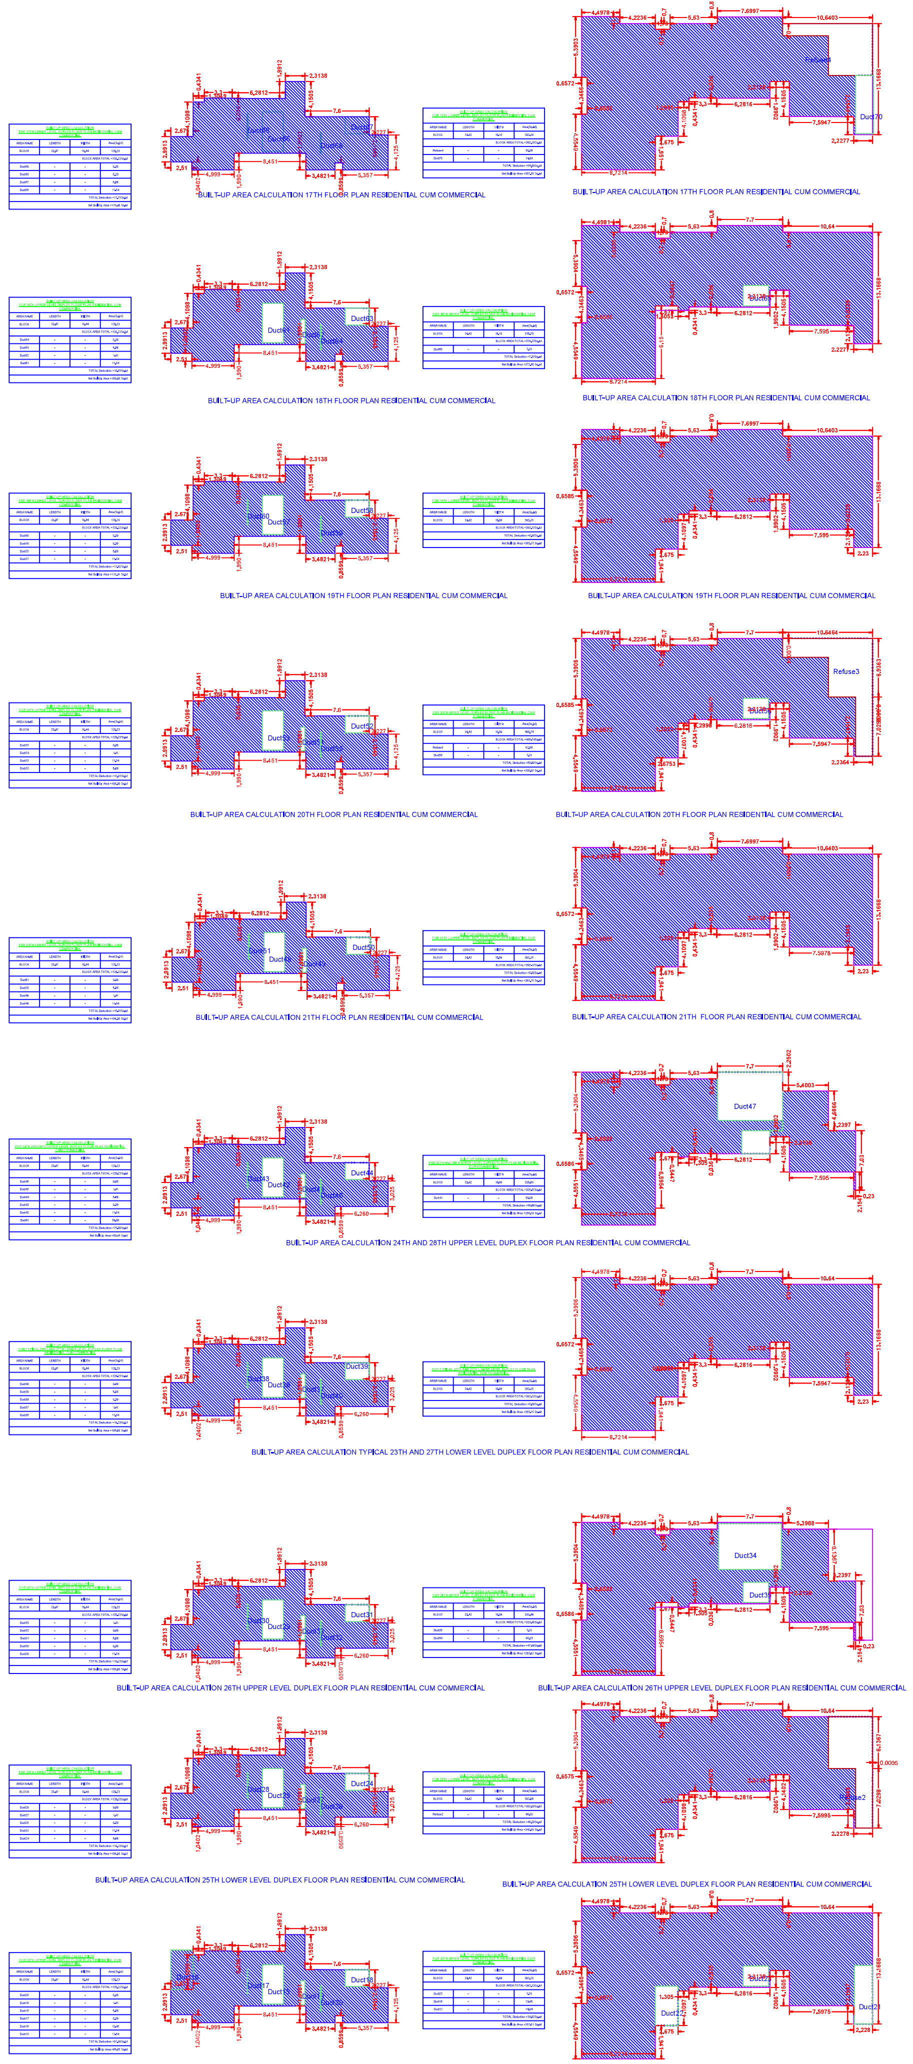

BUILT-UP AREA CALCULATION 17TH FLOOR PLAN RESIDENTIAL CUM COMMERCIAL
BUILT-UP AREA CALCULATION 18TH FLOOR PLAN RESIDENTIAL CUM COMMERCIAL
BUILT-UP AREA CALCULATION 19TH FLOOR PLAN RESIDENTIAL CUM COMMERCIAL
BUILT-UP AREA CALCULATION 20TH FLOOR PLAN RESIDENTIAL CUM COMMERCIAL
BUILT-UP AREA CALCULATION 21TH FLOOR PLAN RESIDENTIAL CUM COMMERCIAL
BUILT-UP AREA CALCULATION 24TH AND 28TH UPPER LEVEL DUPLEX FLOOR PLAN RESIDENTIAL CUM COMMERCIAL
BUILT-UP AREA CALCULATION TYPICAL 23TH AND 27TH LOWER LEVEL DUPLEX FLOOR PLAN RESIDENTIAL CUM COMMERCIAL
BUILT-UP AREA CALCULATION 26TH UPPER LEVEL DUPLEX FLOOR PLAN RESIDENTIAL CUM COMMERCIAL
BUILT-UP AREA CALCULATION 25TH LOWER LEVEL DUPLEX FLOOR PLAN RESIDENTIAL CUM COMMERCIAL
BUILT-UP AREA CALCULATION 22TH FLOOR PLAN RESIDENTIAL CUM COMMERCIAL

Signature valid
Digitally signed by PRAMOD BHAURAO GAWANDE
Date: 2023.04.20 18:[illegible]0:34 IST
Reason: Approved Drawing Plan
Location: Nagpur Municipal Corporation

Postal Address : PLOT NO. 91/92,NARA ROAD,,Jaripatka,Jaripatka,Nagpur-440014,Maharashtra,PLOT NO. 91/92,NARA ROAD,,Jaripatka,Nagpur

DESCRIPTION OF PROJECT :

Type of Proposal : Mixed
BUILDING ON CTS. NO./SURVEY NO.-13/49

SITE ADDRESS :
PLOT NO. 04, KH.NO. 60,61,62 OF MOUZA GADGA & KH. NO. 55,263 OF MOUZA SITABULDI, TEMPLE ROAD, CIVIL LINES, NMC WARD NO.66, NAGPUR, TAH-DIST- NAGPUR.

Name Of Architect : Lokesh WASUDEO kadu

LOGO	ADDRESS OF OFFICE
	OFFICE - Emanate design,9A block, A wing ,3rd floor,magalwari complex,sadar,nagpur-440010

OWNERS SIGN - Verified by applicant

TECHNICAL PERSON SIGN
Signature valid
Digitally signed by LOKESH WASUDEO KADU
Date: 2023.03.31 17:51:46 IST
Reason: Technical Person DSC
Location: Nagpur Municipal Corporation

SCALE - 1:100	Date: 24/01/23
JOB NO - NMO-22-85585	CHECK BY --

SUBMISSION DRAWING