




LAYOUT PLAN  
SCALE - 1: 500

LEGEND :


- \* AREA UNDER LAYOUT SHOWN
- \* AREA UNDER OPEN SPACE SHOWN
- \* AREA UNDER UTILITY SPACE SHOWN
- \* RESIDENTIAL PLOTS SHOWN
- \* APPROACH ROAD SHOWN

| TABLE 2 |   |             |
|---------|---|-------------|
| Sr. No. | DESCRIPTION                                                                                           | AREA (Sq.m) |
| 1       | LAND AREA AS PER 7/12 EXTRACT                                                                         | 46500.00    |
| 2       | LAND AREA AS PER MEASUREMENT SHEET                                                                    | 46500.00    |
| 3       | AREA CONSIDERED AFTER DEDUCTIONS FOR SANCTION                                                         | 46500.00    |
| 4       | a) REQUIRED 10 % AREA FOR RECREATION GROUND                                                           | 4650.00     |
| 5       | b) PROPOSED AREA FOR RECREATION GROUND                                                                | 4693.21     |
| 6       | a) REQUIRED 5 % AREA FOR AMENITY SPACE                                                                | 2325.00     |
| 7       | b) PROPOSED AREA FOR AMENITY SPACE                                                                    | 2344.68     |
| 8       | AREA UNDER LAYOUT PLOTS                                                                               | 39462.11    |
| 9       | PLOT AREA FOR F.S.I CONSIDERATION (3 - 7b)                                                            | 44155.32    |
| 10      | PERMITTED F.S.I                                                                                       | 2.10        |
| 11      | TOTAL PERMITTED F.S.I FOR CONSTRUCTION                                                                | 92726.17    |
| 12      | AS PER UDPCR TABLE No. 6G, additional Ancillary area FSI up to the extent of 60 % of the proposed FSI | 55635.70    |
| 13      | TOTAL PERMITTED F.S.I FOR CONSTRUCTION                                                                | 148361.88   |

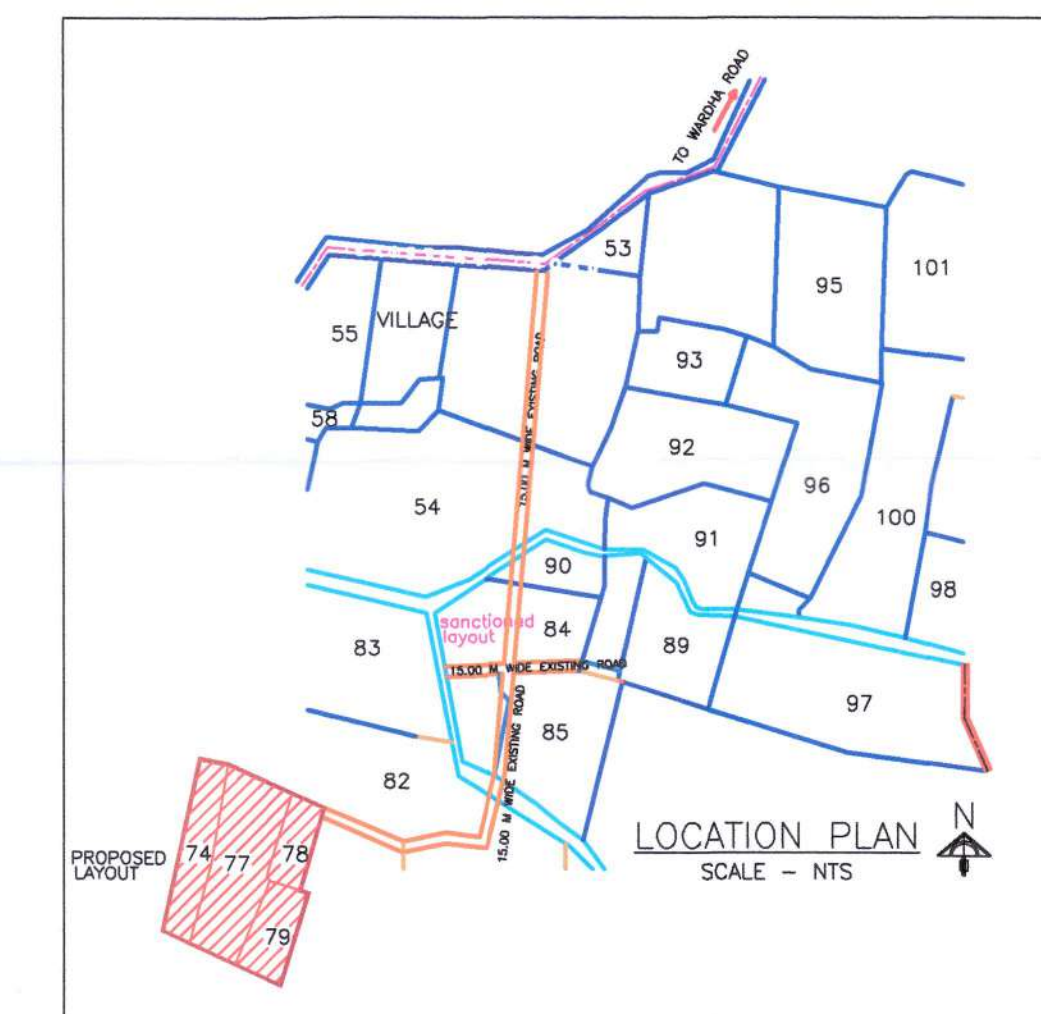

|                | Size (M)                      | Area (Sq.m.) | Deduct Tangent Area (sq.m.) | Net Area (Sq.m.) | Total Net Area (Sq.M.) |
|----------------|-------------------------------|--------------|-----------------------------|------------------|------------------------|
| PUBLIC UTILITY | 1/2( 24.95 + 26.30 ) X 91.50  | 2344.680     | -                           | 2344.680         | 2344.68                |
| OPEN SPACE     | 1/2( 36.30 + 46.95 ) X 112.75 | 4693.218     | -                           | 4693.218         | 4693.218               |

| Nos.  | Plot No.   | Size (M)                    | Area (Sq.m.) | Deduct Tangent Area (sq.m.) | Net Area (Sq.m.) | No of Plots | Total Plot Area (Sq.M.) |
|-------|---|-----------------------------|--------------|-----------------------------|------------------|-------------|-------------------------|
| 1     | 1   | 1/2 (9.75 + 9.55) x 10.00   | 96.500       | 9.00                        | 87.50            | 6           | 87.500                  |
| 2     | 36   | 1/2 (9.30 + 9.10) x 10.00   | 92.000       | 9.00                        | 83.00            | 1           | 83.000                  |
| 3     | 37   | 1/2 (9.10 + 8.85) x 10.00   | 89.750       | 9.00                        | 80.75            | 1           | 80.750                  |
| 4     | 70   | 1/2 (20.70 + 16.70) x 20.00 | 374.000      | 18.00                       | 356.00           | 1           | 356.000                 |
| 5     | 102   | 1/2 (14.80 + 12.90) x 10.00 | 138.500      | 9.00                        | 129.50           | 1           | 129.500                 |
| 6     | 103   | 1/2 (12.80 + 10.95) x 10.00 | 119.250      | 9.00                        | 110.25           | 1           | 110.250                 |
| 7     | 136   | 1/2 (11.90 + 10.00) x 10.00 | 109.500      | 9.00                        | 100.50           | 1           | 100.500                 |
| 8     | 137   | 1/2 (10.00 + 8.10) x 10.00  | 90.500       | 9.00                        | 81.50            | 1           | 81.500                  |
| 9     | 170   | 1/2 (9.05 + 7.10) x 10.00   | 80.750       | 9.00                        | 71.75            | 1           | 71.750                  |
| 10    | 18   | 1/2 (7.10 + 7.95) x 10.00   | 75.250       | 5.00                        | 70.25            | 1           | 70.250                  |
| 11    | 19,55,86,120,154   | 1/2 (9.00 + 9.85) x 10.00   | 94.250       | 6.00                        | 88.25            | 5           | 441.250                 |
| 12    | 54,85,119,153   | 1/2 (9.85 + 10.75) x 10.00  | 103.000      | 5.00                        | 98.00            | 4           | 392.000                 |
| 13    | 2-11,14-17,20-29,32-35,38-41,44-53,56-65,68-69,71,72,75-84,87-96,99-101,104-106,109-118,121-130,133-135,138-140,143-152,155-164,166-169,397                                             | 10.00 x 6.00                | 60.000       |                             | 60.00            | 133         | 7980.000                |
| 14    | 12,13,30,31,42,43,66,67,74,75,97,98,107,108,131,132,141,142,165,166   | 10.00 x 8.25                | 82.500       |                             | 82.50            | 20          | 1650.000                |
| 15    | 171   | 1/2 (9.00 + 8.85) x 10.00   | 94.250       | 7.00                        | 87.25            | 1           | 87.250                  |
| 16    | 192   | 1/2 (9.85 + 10.75) x 10.00  | 103.000      | 7.00                        | 96.00            | 1           | 96.000                  |
| 17    | 193,219,247   | 1/2 (8.00 + 8.85) x 10.00   | 84.250       | 7.00                        | 77.25            | 3           | 231.750                 |
| 18    | 218,246   | 1/2 (9.75 + 8.85) x 10.00   | 93.000       | 7.00                        | 86.00            | 2           | 172.000                 |
| 19    | 261   | 1/2 (26.85 + 27.10) x 10.00 | 269.750      | 0.00                        | 269.75           | 1           | 269.750                 |
| 20    | 396   | 1/2 (9.00 + 9.60) x 10.00   | 93.000       | 0.00                        | 93.00            | 1           | 93.000                  |
| 21    | 398   | 1/2 (12.35 + 11.45) x 10.00 | 119.500      | 7.00                        | 112.50           | 1           | 112.500                 |
| 22    | 282,326,371   | 1/2 (8.65 + 8.0) x 10.00    | 83.250       | 7.00                        | 76.25            | 3           | 228.750                 |
| 23    | 283,327   | 1/2 (8.65 + 9.25) x 10.00   | 89.500       | 7.00                        | 82.50            | 2           | 165.000                 |
| 24    | 372   | 1/2 (8.40 + 7.30) x 10.00   | 78.500       | 7.00                        | 71.50            | 1           | 71.500                  |
| 25    | 172-179   | 6.00 x 10.00                | 60.000       |                             | 60.00            | 8           | 480.000                 |
| 26    | 182-191,194-198,201-204,207-210,213-217,220-224,227-231,234-238,241-245,248-252,255-259,263-270,273-281,284-292,295-303,306-314,317-325,328-336,339-347,350-359,362-370,373-382,385-394 | 4.75 x 10.00                | 47.500       |                             | 47.50            | 167         | 7932.500                |
| 27    | 180   | 1/2 (8.25 + 7.4) x 10.00    | 78.250       |                             | 78.25            | 1           | 78.250                  |
| 28    | 181   | 1/2 (7.40 + 7.00) x 10.00   | 72.000       |                             | 72.00            | 1           | 72.000                  |
| 29    | 205   | 1/2 (6.90 + 9.00) x 10.00   | 79.500       |                             | 79.50            | 1           | 79.500                  |
| 30    | 206   | 1/2 (8.25 + 10.40) x 10.00  | 93.250       |                             | 93.25            | 1           | 93.250                  |
| 31    | 232   | 1/2 (10.40 + 7.75) x 10.00  | 90.750       |                             | 90.75            | 1           | 90.750                  |
| 32    | 233   | 1/2 (7.00 + 9.15) x 10.00   | 80.750       |                             | 80.75            | 1           | 80.750                  |
| 33    | 260   | 1/2 (9.15 + 11.25) x 10.00  | 103.000      |                             | 103.00           | 1           | 103.000                 |
| 34    | 262   | 1/2 (9.40 + 11.30) x 10.00  | 103.500      |                             | 103.50           | 1           | 103.500                 |
| 35    | 304   | 1/2 (6.25 + 8.15) x 10.00   | 72.000       |                             | 72.00            | 1           | 72.000                  |
| 36    | 305   | 1/2 (8.15 + 10.05) x 10.00  | 91.000       |                             | 91.00            | 1           | 91.000                  |
| 37    | 348   | 1/2 (9.75 + 11.60) x 10.00  | 106.750      |                             | 106.75           | 1           | 106.750                 |
| 38    | 349   | 1/2 (6.85 + 8.75) x 10.00   | 78.000       |                             | 78.00            | 1           | 78.000                  |
| 39    | 395   | 1/2 (9.30 + 11.20) x 10.00  | 102.500      |                             | 102.50           | 1           | 102.500                 |
| 40    | 199,200,211,212,225,226,239,240,253,254,271,272,293,294,315,316,337,338,360,361,383,384                                                                                                 | 7.00 x 10.00                | 70.000       |                             | 70.00            | 22          | 1540.000                |
| TOTAL |   |                             |              |                             |                  | 398         | 24,172.70               |

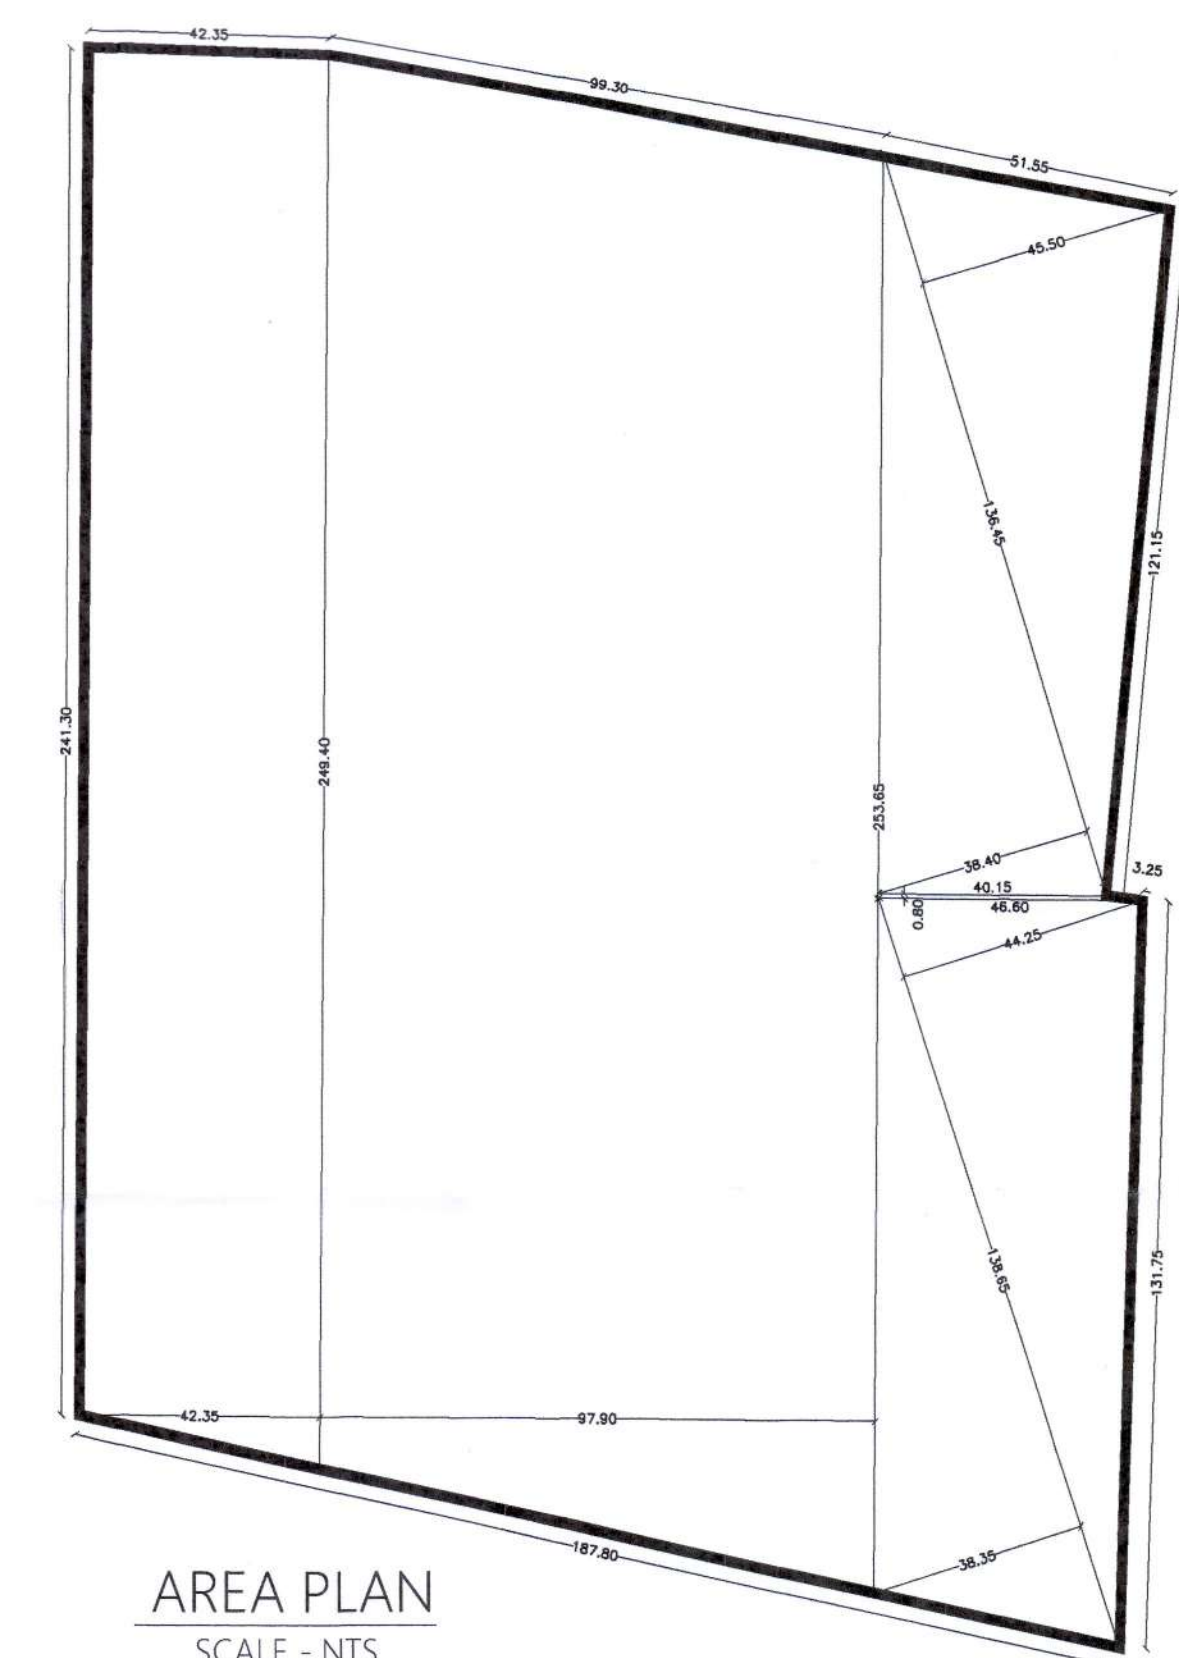

AREA PLAN  
SCALE - NTS

| LAND AREA CALCULATION |                              |  |  |          |
|-----------------------|------------------------------|--|--|----------|
|                       | 1/2(241.30 + 249.40) X 42.35 |  |  | 10390.57 |
|                       | 1/2(249.40 + 253.65) X 97.90 |  |  | 24624.29 |
|                       | 1/2(45.50 + 38.40) X 136.45  |  |  | 5724.07  |
|                       | 1/2(40.15 + 46.60) X 0.80    |  |  | 34.70    |
|                       | 1/2(44.25 + 38.35) X 138.65  |  |  | 5726.24  |
| TOTAL                 |                              |  |  | 46499.87 |
| SAY                   |                              |  |  | 46500.00 |


20 MAR 2023

Approved subject to condition mentions in this office  
I.O.A. letter no. EE/BP/PMAY/A/MHADA/ 235/2023  
DATE 29/03/2023 & Plinth C.C. to be issued.

Ex. Engg/Bidg Permission Cell/ PMAY/A  
MHADA

PROPOSED RESIDENTIAL LAYOUT PLAN ON  
KH. NO. - 74, 77, 78, 79, P.H. NO. - 48,  
MOUZA - KANHOLI, THA. - HINGN(GRAMIN)  
DIST. - NAGPUR, BELONGING TO :-  
S.R. INFRA, THROUGH  
SHRI. DEEPAK MADHAVRAO NILAWAR

PROPOSED LAYOUT  
KH. NO. 74, 77, 78 & 79

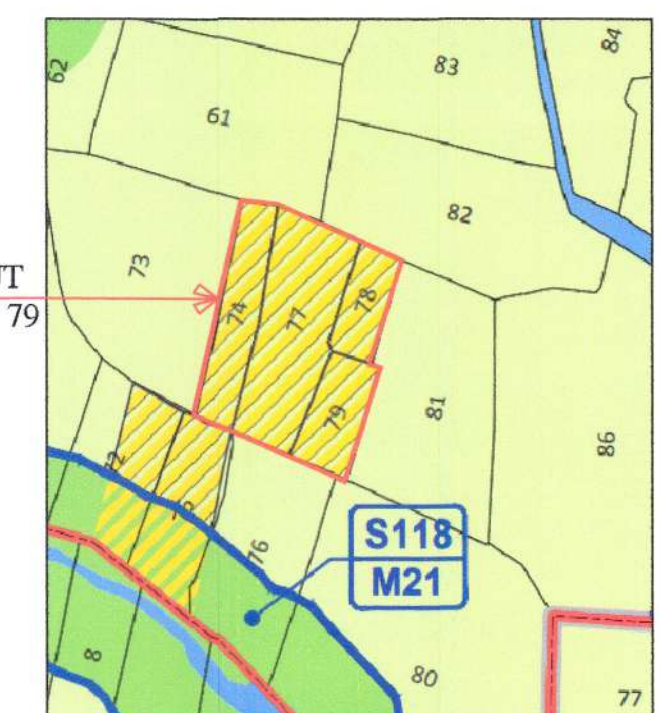

PART DP PLAN (Sheet No. 118)  
SCALE - NTS

| PROFORMA - I   |                                                                            |           |                |
|----------------|----------------------------------------------------------------------------|-----------|----------------|
| AREA STATEMENT |                                                                            |           |                |
| 1              | AREA OF LAND OF KH.NO. 74,77,78,79                                         | 46500.00  | SQ.M. (4.65 H) |
| a)             | AS PER OWNERSHIP DOCUMENT (7/12,CTS EXTRACT) (1.10 + 2.14 + 0.64 + 0.77 H) | 46500.00  | SQ.M. (4.65 H) |
| b)             | AS PER MEASUREMENT SHEET                                                   | 46500.00  | SQ.M.          |
| c)             | AS PER SITE                                                                | 46500.00  | SQ.M.          |
| 2              | DEDUCTIONS FOR                                                             |           | SQ.M.          |
| a)             | PROPOSED D.P./D.P. ROAD WIDENING AREA                                      | 0.00      | SQ.M.          |
| b)             | ANY D.P. RESERVATION AREA                                                  | 0.00      | SQ.M.          |
| c)             | NATURAL WATER COURSE AREA                                                  | 0.00      | SQ.M.          |
| d)             | LAND SURRENDERED TO GOVERNMENT (10% OF 1a)                                 | 0.00      | SQ.M.          |
|                | TOTAL (a+b+c+d)                                                            | 0.00      | SQ.M.          |
| 3              | GROSS AREA OF PLOT (1 - 2)                                                 | 46500.00  | SQ.M. 100%     |
| 4              | AMENITY SPACE                                                              |           |                |
| a)             | REQUIRED                                                                   | 2325.00   | SQ.M.          |
| b)             | PROPOSED                                                                   | 2344.68   | SQ.M. 5.04 %   |
| 5              | NET PLOT AREA (3 - 4 (b))                                                  | 44155     | SQ.M.          |
| 6              | RECREATIONAL OPEN SPACE                                                    |           |                |
| a)             | REQUIRED                                                                   | 4650.00   | SQ.M.          |
| b)             | PROPOSED                                                                   | 4693.21   | SQ.M. 10.01 %  |
| 7              | SERVICE ROAD & HIGHWAY WIDENING                                            | 0.00      | SQ.M.          |
| 8              | INTERNAL ROAD AREA                                                         | 15289.41  | SQ.M. 32.88 %  |
| 9              | AREA UNDER LAYOUT PLOTS                                                    | 24172.700 | SQ.M. 51.98%   |
| 10             | PERMISSIBLE PRO-RATA FSI FACTOR FOR LAYOUT PLOTS (5 / 9)                   | 1.83      |                |

CERTIFICATE OF AREA:  
Certified that the plot under reference was surveyed by me and the dimensions of sides etc. of plots stated on plan are as measured on site and the area so worked out tallies with the area stated in document of ownership / T.P. Scheme records / Land records Department / City Survey records.

AR. NAVIN LANJEWAR  
CA/95/19173  
NIT LS 879  
NMC LS R63

2, Siddharth Nagar, Kamptee Road  
Nagpur-440017. Cell : 9825110180

ARCHITECT'S SIGN.

Owner (s) Name and signature S. R. Infra

Deepak Madhavrao Nilawar.

Architect Name and signature AR. NAVIN LANJEWAR

Navinkumar Lanjewar