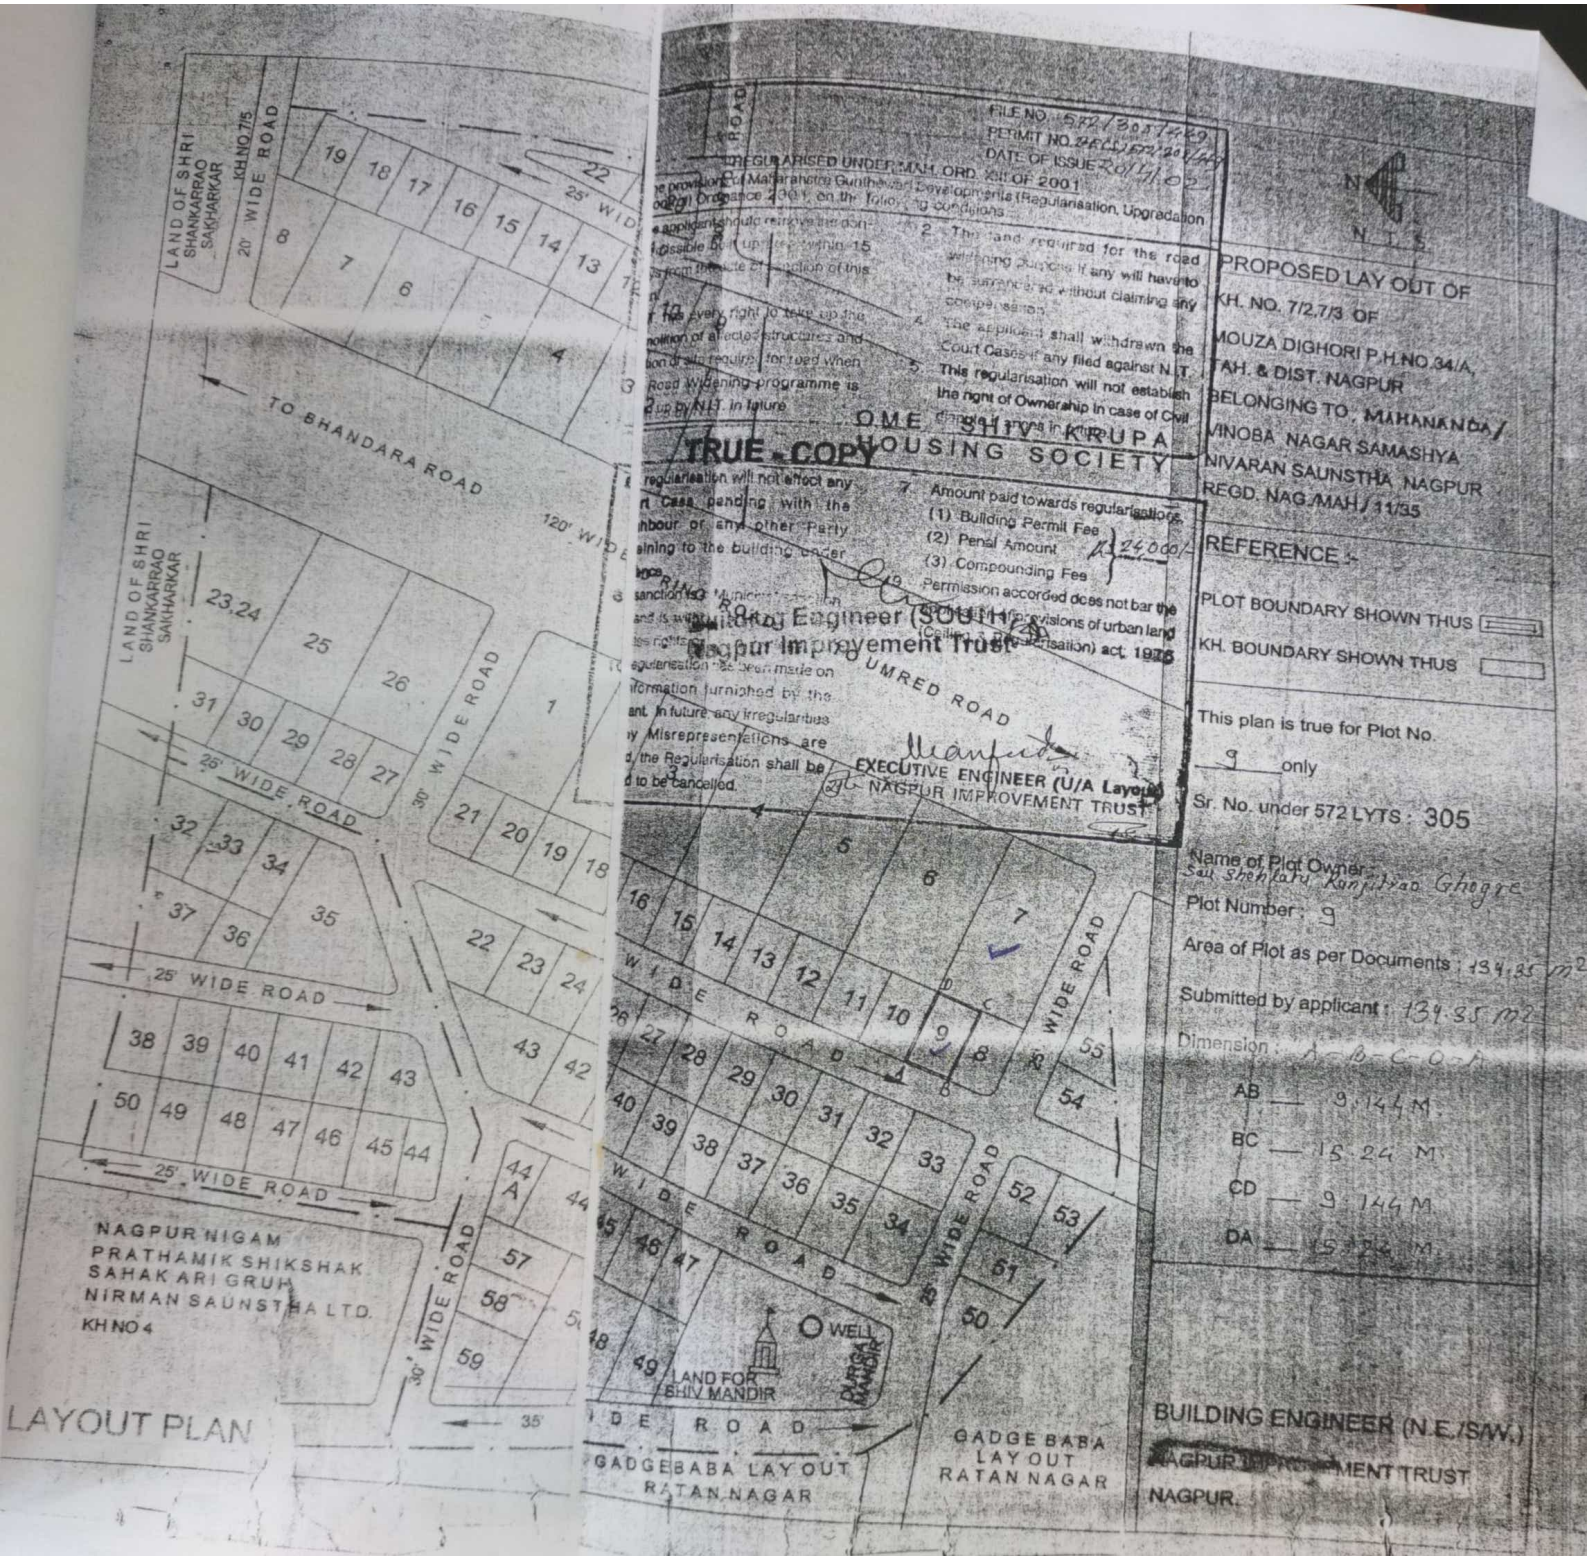

LAND OF SHRI SHANKARRAO SAKHARKAR
KH NO 7/5
20' WIDE ROAD
25' WIDE ROAD
TO BHANDARA ROAD
120' WIDE ROAD
30' WIDE ROAD
35' WIDE ROAD
NAGPUR NIGAM
PRATHAMIK SHIKSHAK
SAHAK ARI GRUH
NIRMAN SAUNSTHA LTD.
KH NO 4
LAYOUT PLAN
LAND FOR SHIV MANDIR
WELL
DURGA MANDIR
GADGE BABA LAYOUT RATAN NAGAR
FILE NO. 572/305/449
PERMIT NO. ZRCS/572/201/449
DATE OF ISSUE 20/4/02
REGULARISED UNDER MAH. ORD. XIII OF 2001
2. The land required for the road widening purpose if any will have to be surrendered without claiming any compensation.
4. The applicant shall withdrawn the Court Cases if any filed against N.I.T.
5. This regularisation will not establish the right of Ownership in case of Civil disputes if any in future.
OME SHIV KRUPA HOUSING SOCIETY
TRUE COPY
7. Amount paid towards regularisations.
(1) Building Permit Fee
(2) Penal Amount
(3) Compounding Fee
24,000/-
9. Permission accorded does not bar the application of provisions of urban land (Ceiling & Regularisation) act, 1976
Building Engineer (SOUTH)
Nagpur Improvement Trust
EXECUTIVE ENGINEER (U/A Layout)
NAGPUR IMPROVEMENT TRUST
N.I.T.
PROPOSED LAY OUT OF
KH. NO. 7/2,7/3 OF
MOUZA DIGHORI P.H.NO.34/A,
TAH. & DIST. NAGPUR
BELONGING TO, MAHANANDA/
VINOBA NAGAR SAMASHYA
NIVARAN SAUNSTHA NAGPUR
REGD. NAG./MAH./11/35
REFERENCE :-
PLOT BOUNDARY SHOWN THUS
KH. BOUNDARY SHOWN THUS
This plan is true for Plot No.
9 only
Sr. No. under 572 LYTS : 305
Name of Plot Owner :
Sau Shehlatu Ranjitrao Ghogre
Plot Number : 9
Area of Plot as per Documents : 134.35 m2
Submitted by applicant : 134.35 m2
Dimension : A-B-C-D-A
AB — 9.144 M.
BC — 15.24 M.
CD — 9.144 M.
DA — 15.24 M.
BUILDING ENGINEER (N.E./S/W.)
NAGPUR IMPROVEMENT TRUST
NAGPUR.