
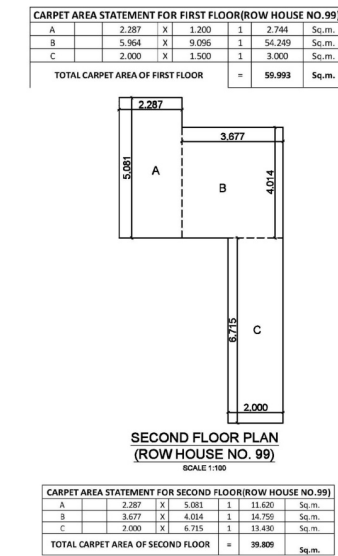
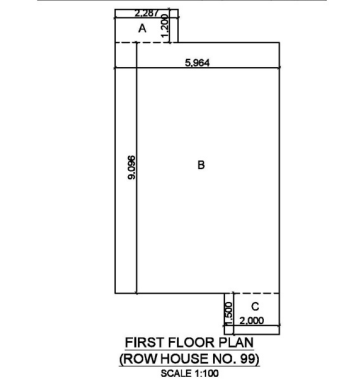
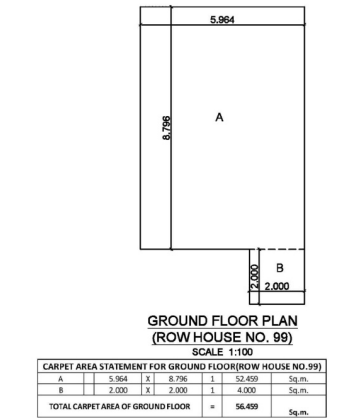
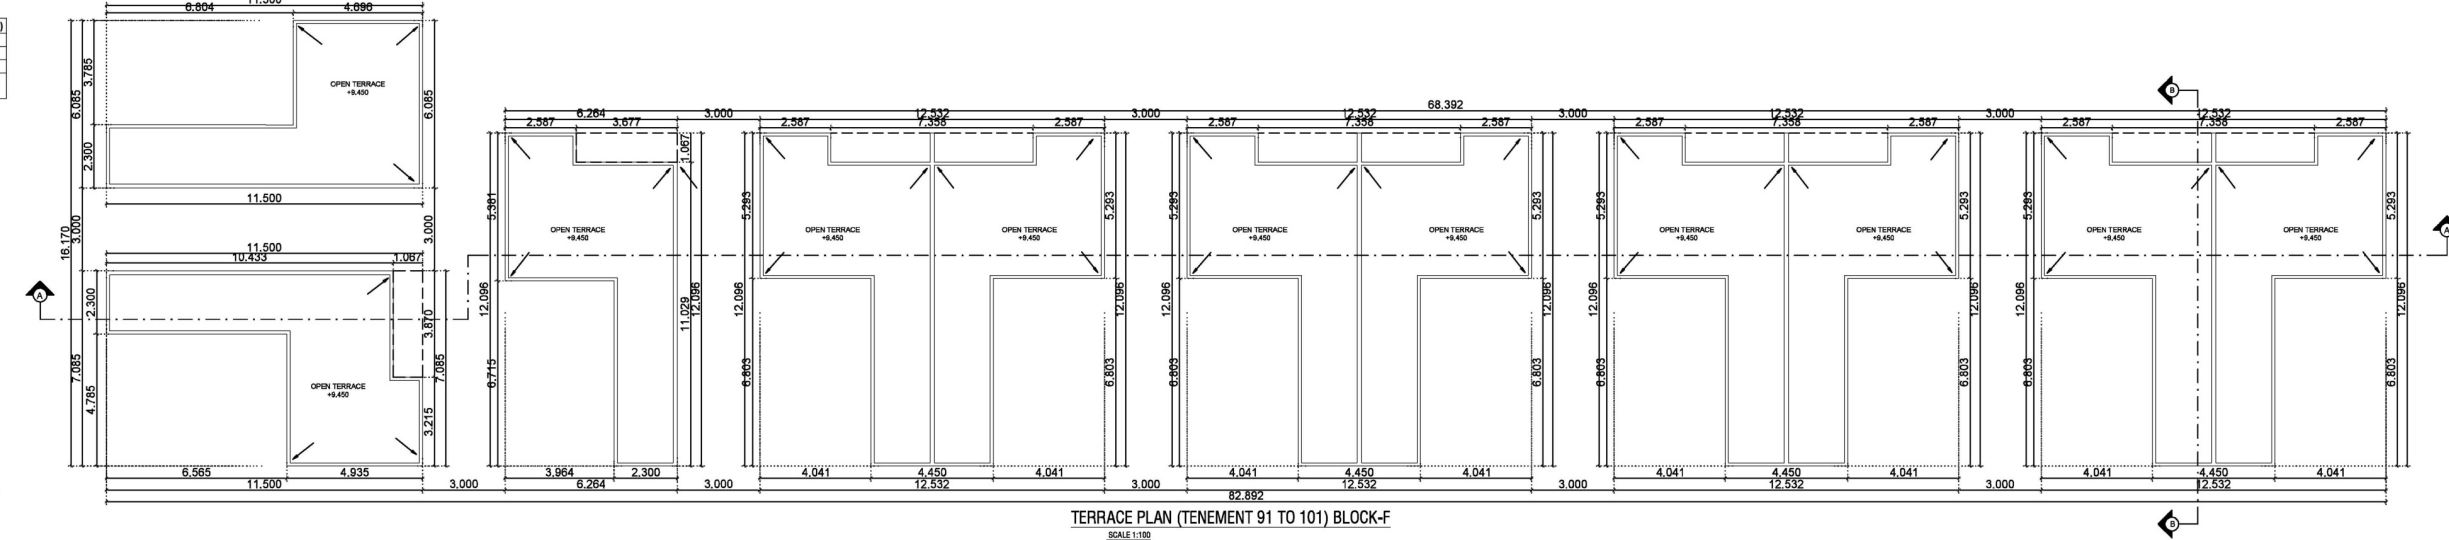
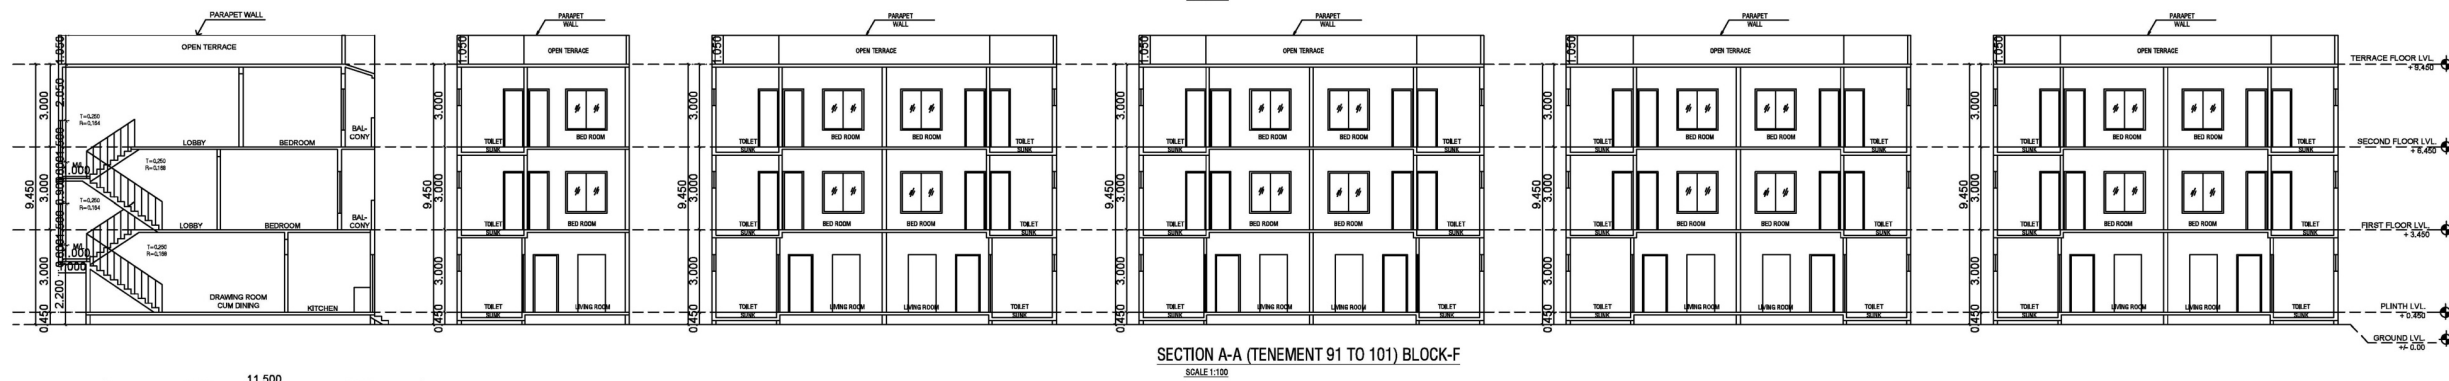
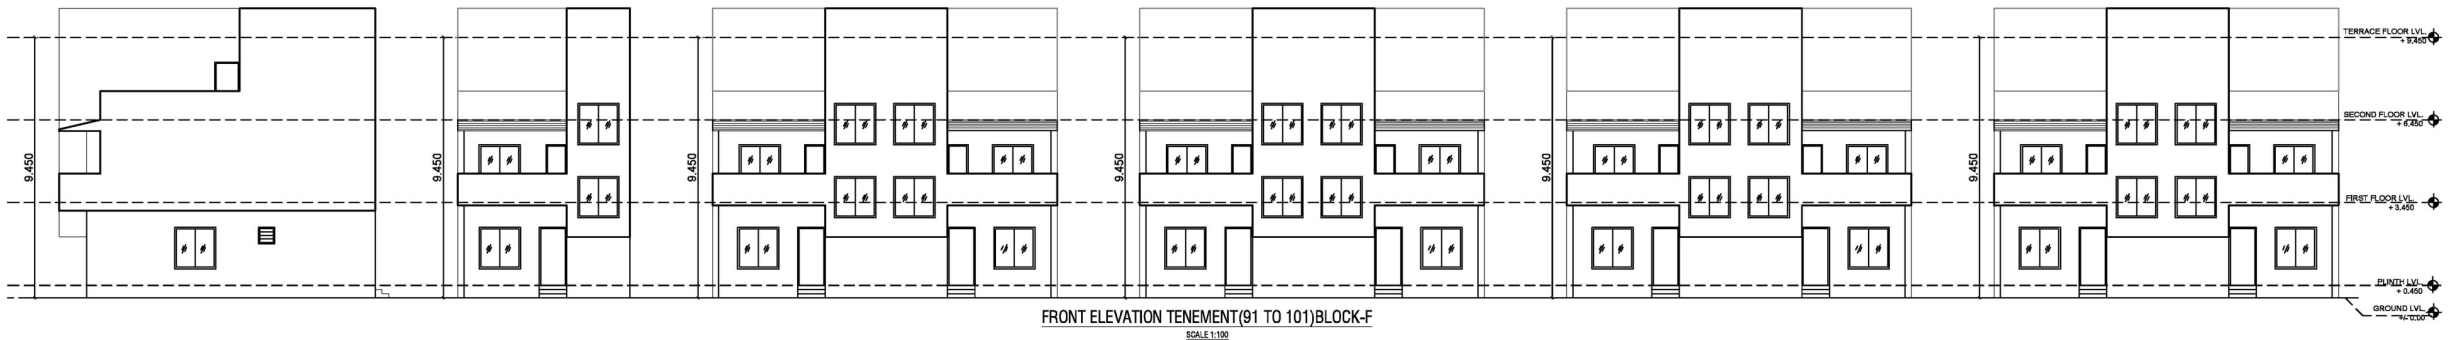
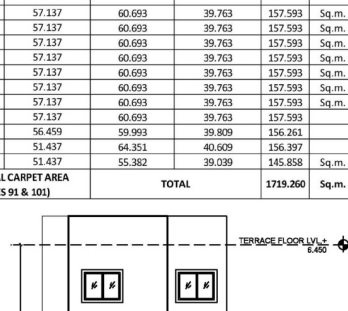
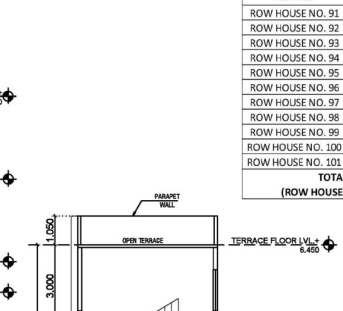
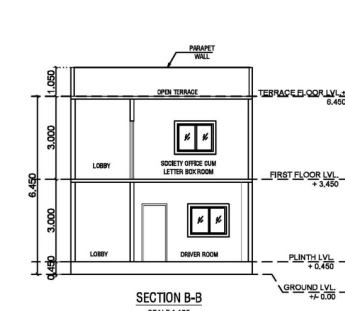
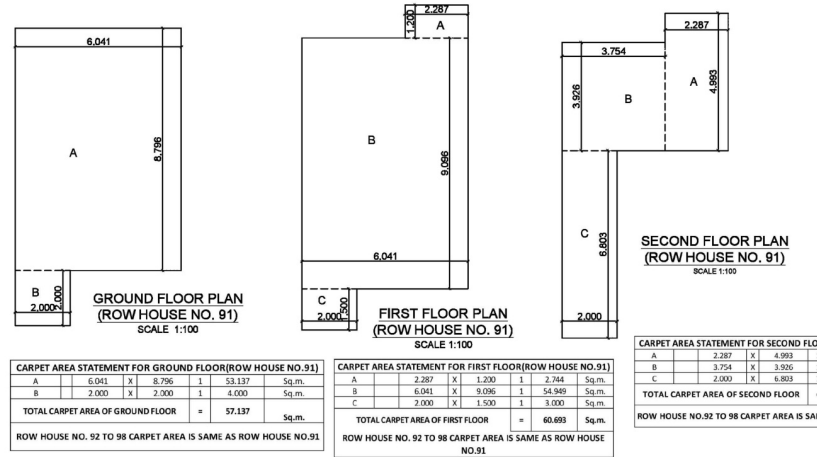
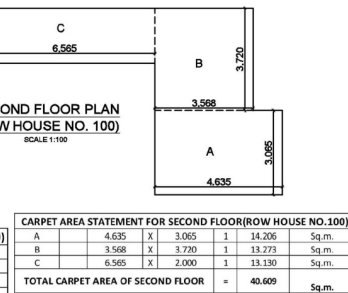
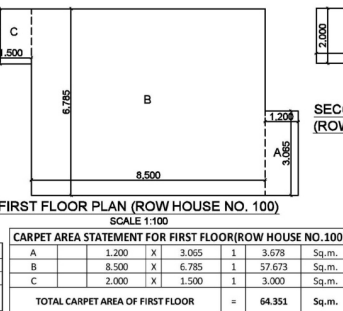
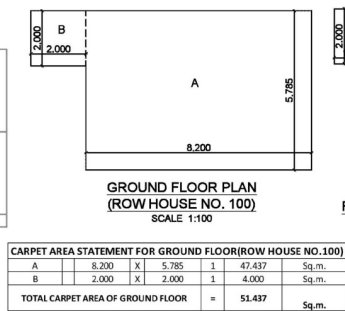


Carpet Area Table							
Building Name	Floor Name	Carpet name	Tenement No	Carpet Area	Enclosed Balcony Area	Normal Balcony Area	Total Carpet Area
BLOCK F	GROUND FLOOR, FIRST FLOOR, SECOND FLOOR	ROW HOUSE NO.91	1	157.593	0.00	0.00	157.593
BLOCK F	GROUND FLOOR, FIRST FLOOR, SECOND FLOOR	ROW HOUSE NO.92	1	157.593	0.00	0.00	157.593
BLOCK F	GROUND FLOOR, FIRST FLOOR, SECOND FLOOR	ROW HOUSE NO.93	1	157.593	0.00	0.00	157.593
BLOCK F	GROUND FLOOR, FIRST FLOOR, SECOND FLOOR	ROW HOUSE NO. 94	1	157.593	0.00	0.00	157.593
BLOCK F	GROUND FLOOR, FIRST FLOOR, SECOND FLOOR	ROW HOUSE NO.95	1	157.593	0.00	0.00	157.593
BLOCK F	GROUND FLOOR, FIRST FLOOR, SECOND FLOOR	ROW HOUSE NO.96	1	157.593	0.00	0.00	157.593
BLOCK F	GROUND FLOOR, FIRST FLOOR, SECOND FLOOR	ROW HOUSE NO. 97	1	157.593	0.00	0.00	157.593
BLOCK F	GROUND FLOOR, FIRST FLOOR, SECOND FLOOR	ROW HOUSE NO.98	1	157.593	0.00	0.00	157.593
BLOCK F	GROUND FLOOR, FIRST FLOOR, SECOND FLOOR	ROW HOUSE NO. 99	1	159.261	0.00	0.00	159.261
BLOCK F	GROUND FLOOR, FIRST FLOOR, SECOND FLOOR	ROW HOUSE NO.100	1	156.237	0.00	0.00	156.237
BLOCK F	GROUND FLOOR, FIRST FLOOR, SECOND FLOOR	ROW HOUSE NO. 101	1	145.858	0.00	0.00	145.858

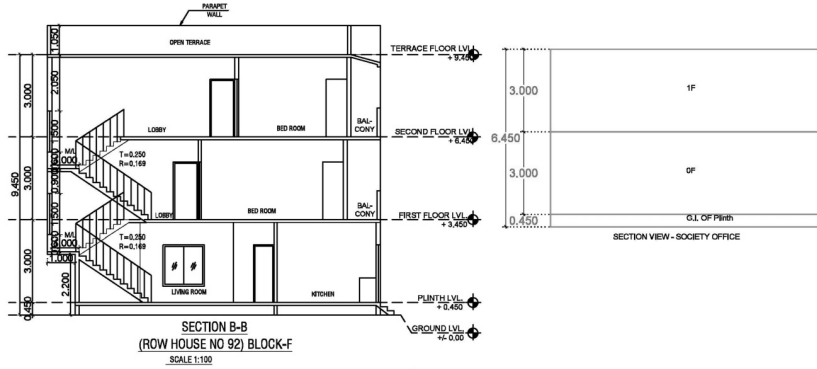

Signature valid

Digitally signed by SANJAY NARAYAN CHIMURKAR

Date: 2024.11.01 12:50:00 IST

Reason: Approved Drawing

Location: Nagpur, Maharashtra

Project Code: NMRDA/23/72159

Application Number: 143/2023/740

Project Number: 215511

Certificate Number: NMRDA/2023/APL/00617

Project Address : D 601,Emira Apartment, N.L.A, Pune

City:Pune-411044, Maharashtra-411044

Apartment,N.L.A, Pune City,Pune-411044

DESCRIPTION OF PROJECT :

Type of Project : Residential

BUILDING ON SITE, NO./SURVEY NO.: 87

SITE ADDRESS :

RD. NO.-87H & 87P, H. NO.-42,MOUDA-PANJARI (BU), D D TAH-

NAGPUR (GRAMIN), DIST. - NAGPUR, C D D

Name Of Architect : Chandrashekar DEODHAR Durgam

LOGO

ADDRESS OF OFFICE :

46/32 MID COLONY, RAMBAO ROAD, MEDICAL

SQUARE

OWNERS SIGN :

Verified by applicant

Signature valid

Digitally signed by SANJAY NARAYAN CHIMURKAR

Date: 2024.11.01 12:50:00 IST

Reason: Approved Drawing

Location: Nagpur, Maharashtra

Project Code: NMRDA/23/72159

Application Number: 143/2023/740

Project Number: 215511

Certificate Number: NMRDA/2023/APL/00617

SCALE - 1:100

Date: 27/09/23

JOB NO -NMRDA-23-72159

CHECK BY :-

SUBMISSION DRAWING