



Signature valid

Digitally signed by SANJAY NARAYAN CHIMMURKAR
Date: 2023.07.19 10:28:19 +05'30'
Reason: Approved Drawing
Location: Nagaraj Road, Ramnagar Medical Square
Project Code: NMRCA/23/72159
Application Number: 143/2020/40
Proposal Number: 215511
Certificate Number: NMRCA/0023APL/00617

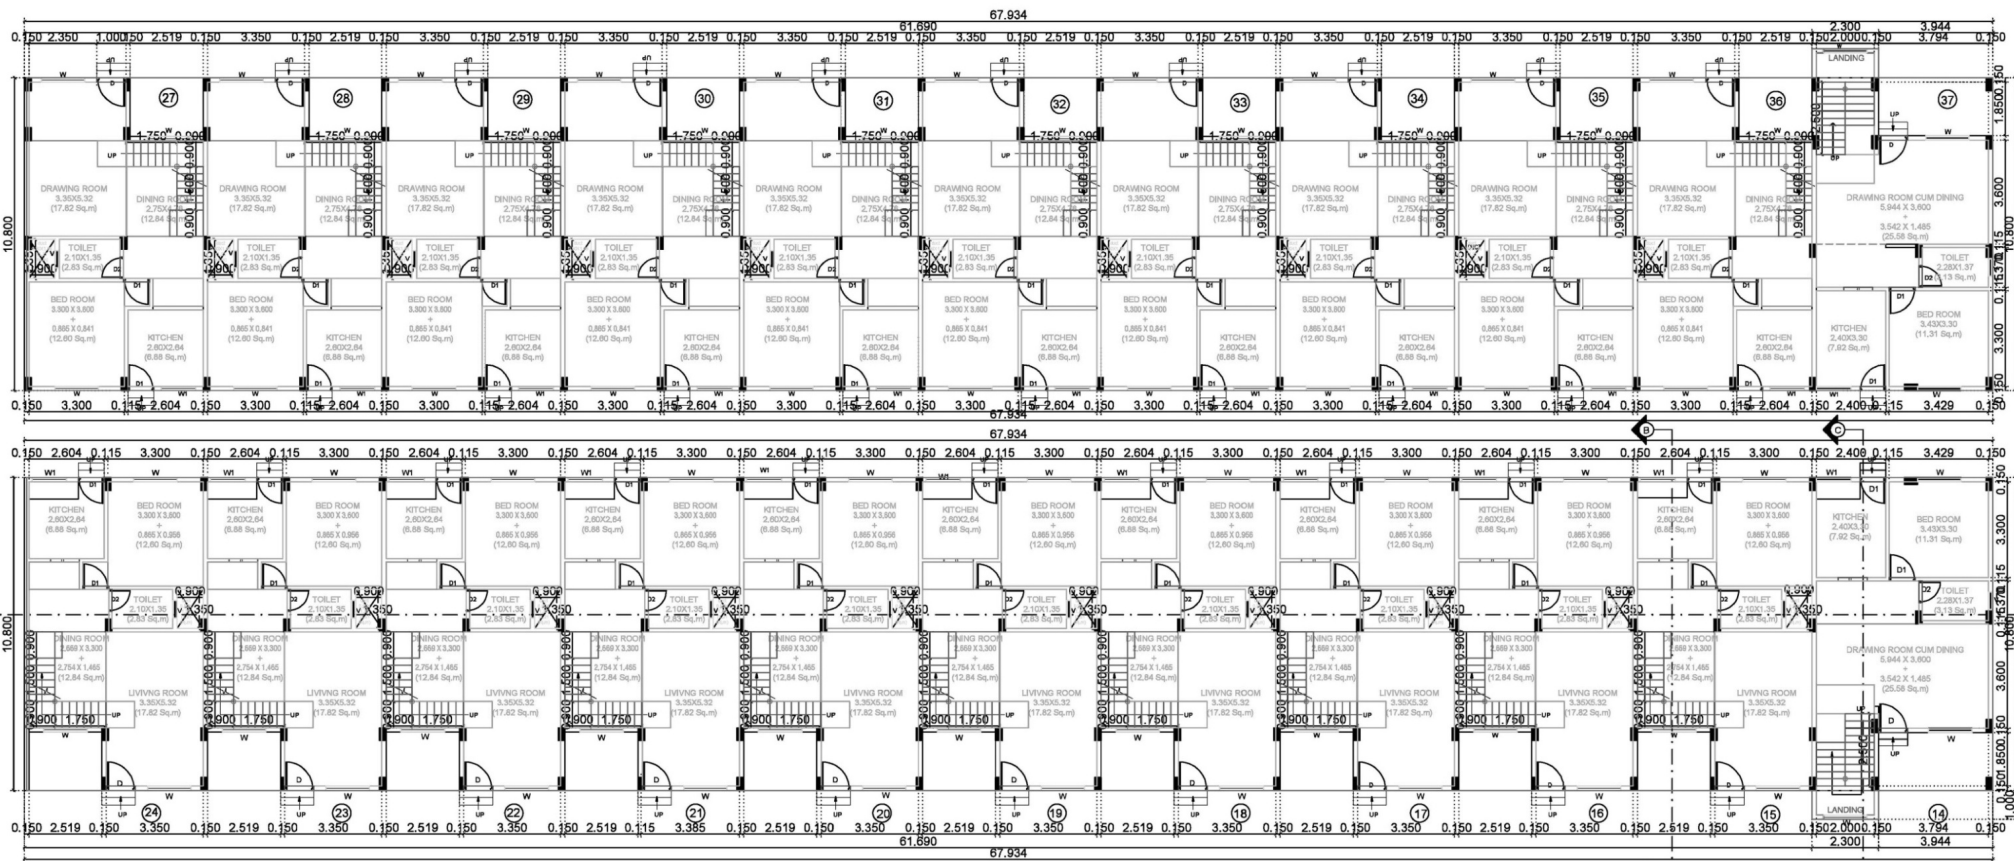

GROUND FLOOR

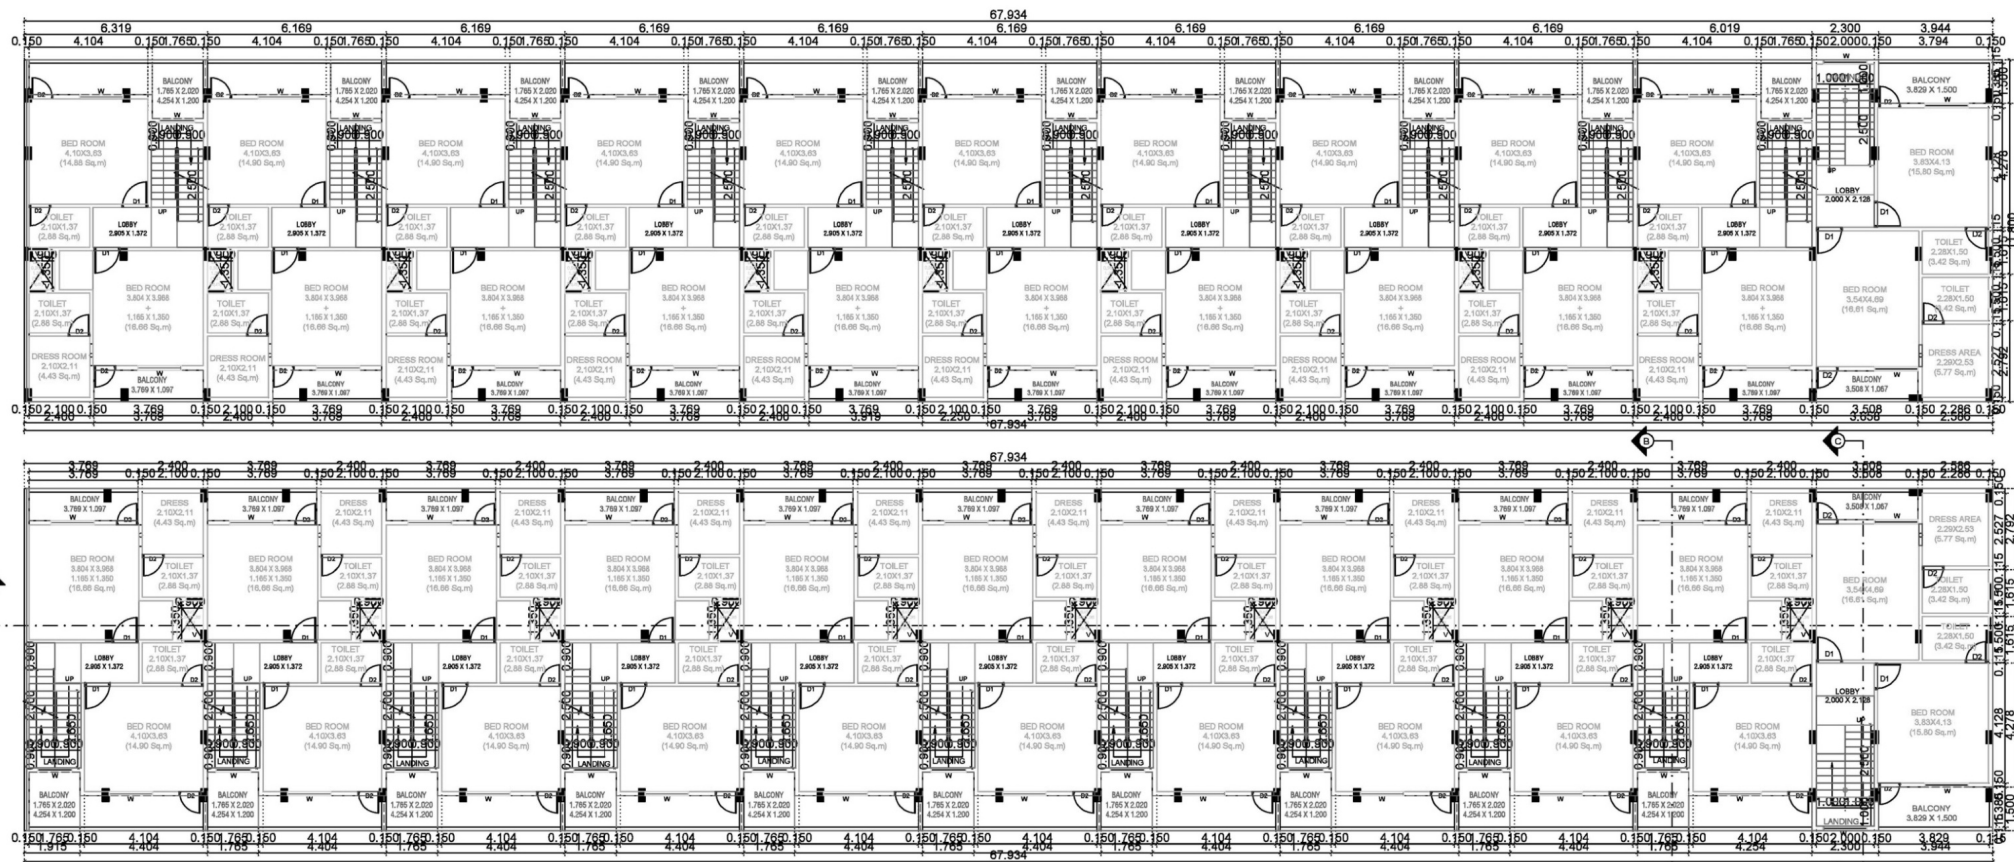

FIRST FLOOR

BLOCK B

SHEET NO. - 06 OF 24
ROW HOUSE (TENEMENTS 14 TO 24)
(TENEMENTS 27 TO 37) BLOCK-B
PROPOSED MULTI - FAMILY RESIDENTIAL
BUILDING PLAN
ON KH. NO.- 87/4 & 87/5, P.H. NO.- 42, MOUZA-
PANJARI (BU),
TAH. - NAGPUR (GRAMIN), DIST. - NAGPUR
BELONGING TO :-
M/S. GOLDEN LAND DEVELOPERS THROUGH PARTNER
SHRI. NITIN MAROTIAD UPARE

Postal Address :- G 801, Enclave Apartment, N.A. Pune
City Pune-411005, Maharashtra, G 801, Enclave
Apartment, N.A. Pune City Pune-411005

DESCRIPTION OF PROJECT :-
Type of Project :- Residential
BUILDING ON CTR. NO. JOURNEY NO.- 87

SITE ADDRESS :-
KH. NO.- 87/4 & 87/5, P.H. NO.- 42, MOUZA- PANJARI (BU), D. TAH-
NAGPUR (GRAMIN), DIST. - NAGPUR (C. D. D.)

Name of Architect :- Chandanmehar DEODHANG Dhanu

ADDRESS OF OFFICE :-
OFFICE :-
40/39 MID COLONY, RAMNAG MEDICAL
SQUARE

OWNERS SIGN :-
Valid up to

Signature valid

SCALE :- 1:100 Date: 27/06/23

JOB NO.-NMRCA-23-72159 CHECK BY :-

SUBMISSION DRAWING