



BUILT-UP AREA CALCULATION SECOND FLOOR BLOCK BB

BUILT UP AREA CALCULATION FOR SECOND FLOOR BLOCK BB			
AREA NAME	LENGTH	WIDTH	Area(Sq.M)
BLOCK	11.80	7.20	52.07
BLOCK AREA TOTAL =52.07Sq.M			
TOTAL Deduction =0.00Sq.M			
Net BuiltUp Area =52.07 Sq.M			

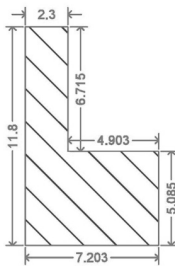


BUILT-UP AREA CALCULATION SECOND FLOOR BLOCK BB

BUILT UP AREA CALCULATION FOR SECOND FLOOR BLOCK BB			
AREA NAME	LENGTH	WIDTH	Area(Sq.M)
BLOCK	11.80	7.20	52.07
BLOCK AREA TOTAL =52.07Sq.M			
TOTAL Deduction =0.00Sq.M			
Net BuiltUp Area =52.07 Sq.M			

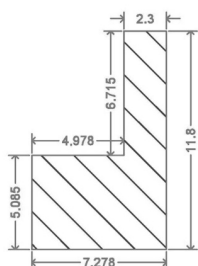


BUILT-UP AREA CALCULATION SECOND FLOOR BLOCK BB

BUILT UP AREA CALCULATION FOR SECOND FLOOR BLOCK BB			
AREA NAME	LENGTH	WIDTH	Area(Sq.M)
BLOCK	11.80	7.28	52.45
BLOCK AREA TOTAL =52.45Sq.M			
TOTAL Deduction =0.00Sq.M			
Net BuiltUp Area =52.45 Sq.M			

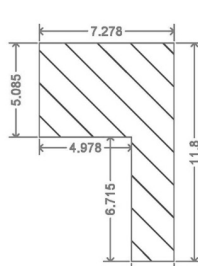


BUILT-UP AREA CALCULATION SECOND FLOOR BLOCK BB

BUILT UP AREA CALCULATION FOR SECOND FLOOR BLOCK BB			
AREA NAME	LENGTH	WIDTH	Area(Sq.M)
BLOCK	11.80	7.28	52.45
BLOCK AREA TOTAL =52.45Sq.M			
TOTAL Deduction =0.00Sq.M			
Net BuiltUp Area =52.45 Sq.M			

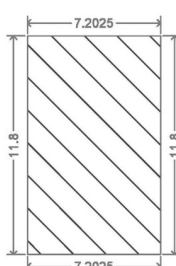


BUILT-UP AREA CALCULATION FIRST FLOOR BLOCK BB

BUILT UP AREA CALCULATION FOR FIRST FLOOR BLOCK BB			
AREA NAME	LENGTH	WIDTH	Area(Sq.M)
BLOCK	11.80	7.20	84.98
BLOCK AREA TOTAL =84.98Sq.M			
TOTAL Deduction =0.00Sq.M			
Net BuiltUp Area =84.98 Sq.M			

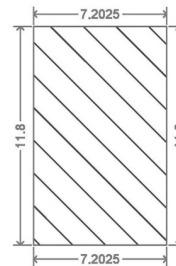


BUILT-UP AREA CALCULATION FIRST FLOOR BLOCK BB

BUILT UP AREA CALCULATION FOR FIRST FLOOR BLOCK BB			
AREA NAME	LENGTH	WIDTH	Area(Sq.M)
BLOCK	11.80	7.20	84.98
BLOCK AREA TOTAL =84.98Sq.M			
TOTAL Deduction =0.00Sq.M			
Net BuiltUp Area =84.98 Sq.M			

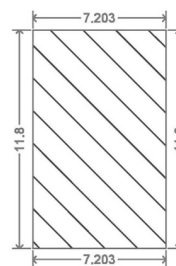


BUILT-UP AREA CALCULATION FIRST FLOOR BLOCK BB

BUILT UP AREA CALCULATION FOR FIRST FLOOR BLOCK BB			
AREA NAME	LENGTH	WIDTH	Area(Sq.M)
BLOCK	11.80	7.20	84.99
BLOCK AREA TOTAL =84.99Sq.M			
TOTAL Deduction =0.00Sq.M			
Net BuiltUp Area =84.99 Sq.M			

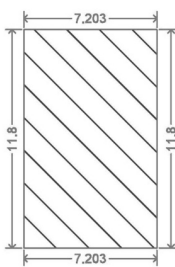


BUILT-UP AREA CALCULATION FIRST FLOOR BLOCK BB

BUILT UP AREA CALCULATION FOR FIRST FLOOR BLOCK BB			
AREA NAME	LENGTH	WIDTH	Area(Sq.M)
BLOCK	11.80	7.20	84.99
BLOCK AREA TOTAL =84.99Sq.M			
TOTAL Deduction =0.00Sq.M			
Net BuiltUp Area =84.99 Sq.M			

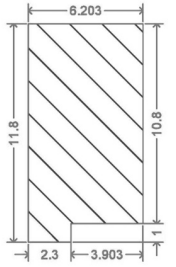

BUILT-UP AREA CALCULATION GROUND FLOOR BLOCK BB


BUILT UP AREA CALCULATION FOR GROUND FLOOR BLOCK BB			
AREA NAME	LENGTH	WIDTH	Area(Sq.M)
BLOCK	11.80	6.20	69.29
BLOCK AREA TOTAL =69.29Sq.M			
TOTAL Deduction =0.00Sq.M			
Net BuiltUp Area =69.29 Sq.M			

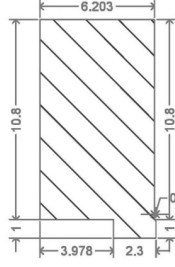

BUILT-UP AREA CALCULATION GROUND FLOOR BLOCK BB


BUILT UP AREA CALCULATION FOR GROUND FLOOR BLOCK BB			
AREA NAME	LENGTH	WIDTH	Area(Sq.M)
BLOCK	11.80	6.28	69.29
BLOCK AREA TOTAL =69.29Sq.M			
TOTAL Deduction =0.00Sq.M			
Net BuiltUp Area =69.29 Sq.M			

BUILT UP AREA CALCULATION FOR GROUND FLOOR BLOCK B			
AREA NAME	LENGTH	WIDTH	Area(Sq.M)
BLOCK	67.86	11.80	735.17
BLOCK AREA TOTAL =735.17Sq.M			
Vent.Shaft20	-	-	1.21
Vent.Shaft19	-	-	1.21
Vent.Shaft18	-	-	1.21
Vent.Shaft17	-	-	1.21
Vent.Shaft16	-	-	1.21
Vent.Shaft15	-	-	1.21
Vent.Shaft14	-	-	1.21
Vent.Shaft13	-	-	1.21
Vent.Shaft12	-	-	1.21
Vent.Shaft11	-	-	1.21
TOTAL Deduction =12.10Sq.M			
Net BuiltUp Area =723.07 Sq.M			

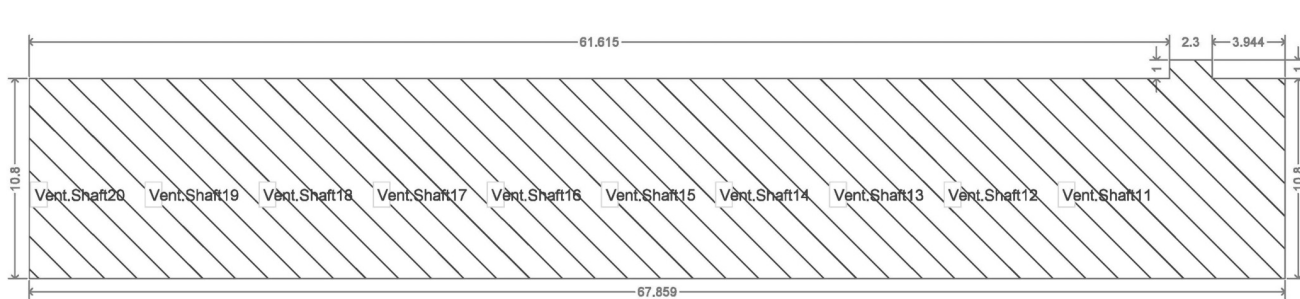


BUILT-UP AREA CALCULATION GROUND FLOOR BLOCK B

BUILT UP AREA CALCULATION FOR GROUND FLOOR BLOCK B			
AREA NAME	LENGTH	WIDTH	Area(Sq.M)
BLOCK	67.86	11.80	735.17
BLOCK AREA TOTAL =735.17Sq.M			
Vent.Shaft10	-	-	1.21
Vent.Shaft9	-	-	1.21
Vent.Shaft8	-	-	1.21
Vent.Shaft7	-	-	1.21
Vent.Shaft6	-	-	1.21
Vent.Shaft5	-	-	1.21
Vent.Shaft4	-	-	1.21
Vent.Shaft3	-	-	1.21
Vent.Shaft2	-	-	1.21
Vent.Shaft1	-	-	1.21
TOTAL Deduction =12.10Sq.M			
Net BuiltUp Area =723.07 Sq.M			

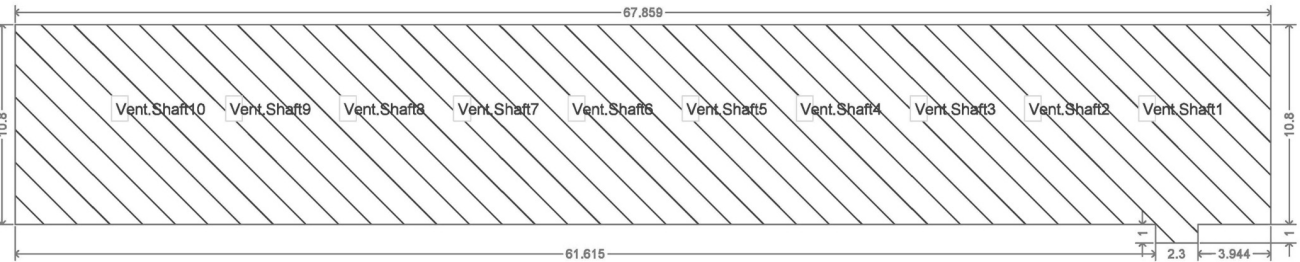


BUILT-UP AREA CALCULATION GROUND FLOOR BLOCK B

BUILT UP AREA CALCULATION FOR FIRST FLOOR BLOCK B			
AREA NAME	LENGTH	WIDTH	Area(Sq.M)
BLOCK	67.86	11.80	800.74
BLOCK AREA TOTAL =800.74Sq.M			
Vent.Shaft30	-	-	1.21
Vent.Shaft29	-	-	1.21
Vent.Shaft28	-	-	1.21
Vent.Shaft27	-	-	1.21
Vent.Shaft26	-	-	1.21
Vent.Shaft25	-	-	1.21
Vent.Shaft24	-	-	1.21
Vent.Shaft23	-	-	1.21
Vent.Shaft22	-	-	1.21
Vent.Shaft21	-	-	1.21
TOTAL Deduction =12.10Sq.M			
Net BuiltUp Area =788.64 Sq.M			

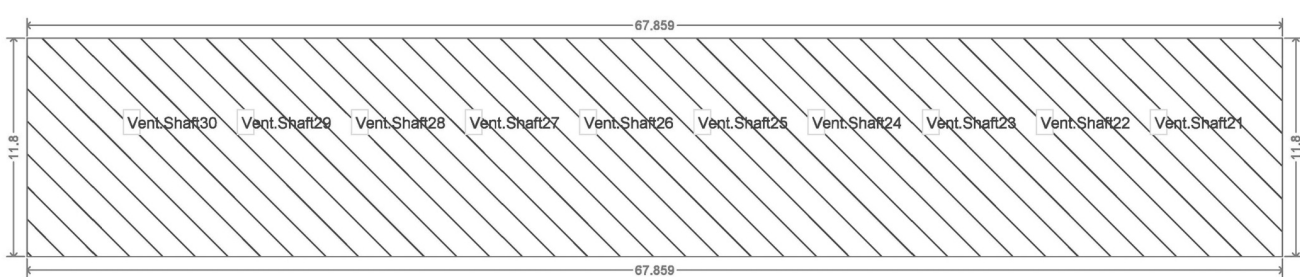


BUILT-UP AREA CALCULATION FIRST FLOOR BLOCK B


BUILT UP AREA CALCULATION FOR FIRST FLOOR BLOCK B			
AREA NAME	LENGTH	WIDTH	Area(Sq.M)
BLOCK	67.86	11.80	800.74
BLOCK AREA TOTAL =800.74Sq.M			
Vent.Shaft40	-	-	1.21
Vent.Shaft39	-	-	1.21
Vent.Shaft38	-	-	1.21
Vent.Shaft37	-	-	1.21
Vent.Shaft36	-	-	1.21
Vent.Shaft35	-	-	1.21
Vent.Shaft34	-	-	1.21
Vent.Shaft33	-	-	1.21
Vent.Shaft32	-	-	1.21
Vent.Shaft31	-	-	1.21
TOTAL Deduction =12.10Sq.M			
Net BuiltUp Area =788.64 Sq.M			

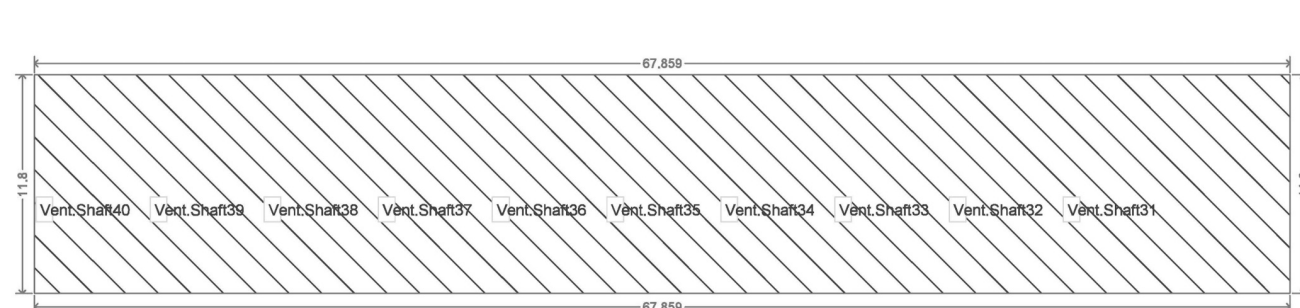

BUILT-UP AREA CALCULATION FIRST FLOOR BLOCK B

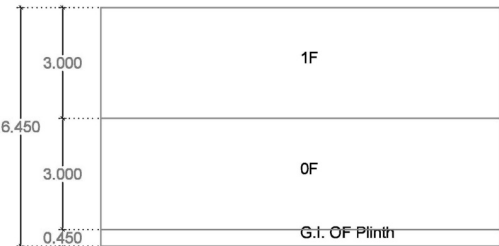

SECTION VIEW - BLOCK B

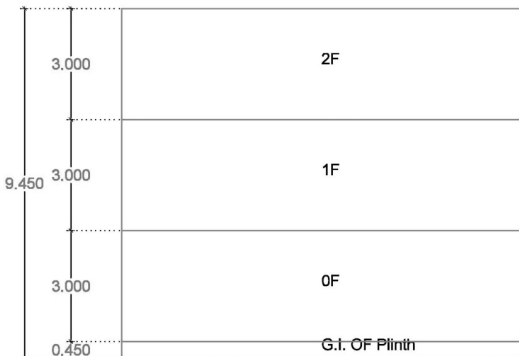

SECTION VIEW - BLOCK BB

Signature valid

Digitally signed by SANJAY NARAYAN CHMURKAR
Date: 2023.11.01 15:23:58 SGT
Reason: Approved Drawing
Location: Nagpur
Project Code: NMRGA-23-72159
Application Number: 13/200740
Process Number: 21511
Certificate Number: NMRGA/2023APL/00617

Revision Register
Date: 16/05/23

Revision Register
Date: 16/05/23

SHEET NO. - 06 OF 24

ROW HOUSE (TENANTS 13 TO 38) BLOCK-B

PROPOSED MULTI - FAMILY RESIDENTIAL BUILDING PLAN
ON K.H. NO.- 87/4 & 87/5,P.H. NO.- 42,MOLUA- PANAJARI (BU),
TAL.- NAGPUR (GRAMIN), DIST. - NAGPUR

BELONGING TO :
M/S GOLDEN LAND DEVELOPERS THROUGH PARTNER
SHRI. NITIN MAROTRAO UPARE

Postal Address : G 801,Enclave Apartment, N.L.A., Pune
City,Pune-411045, Maharashtra,G 801,Enclave
Apartment, N.L.A.,Pune City,Pune-411045

DESCRIPTION OF PROJECT :

Type of Project : Residential

BUILDING ON CTS. NO.10/JUNEY NO.-87

SITE ADDRESS :
K.H. NO.- 87/4 Ramp: 87/5,P.H. NO.- 42,MOLUA- PANAJARI (BU), 0 0 TAH-
NAGPUR (GRAMIN), DIST. - NAGPUR

Name Of Architect : Chandrabhatkar DEODHAR Dhanraj

LOGO

ADDRESS OF OFFICE

OWNERS SIGN :
Valid to sign

TECHNICAL PERSON SIGN

SCALE : 1:100

Date: 27/06/23

JOB NO-NMRGA-23-72159

CHECK BY :-

SUBMISSION DRAWING