


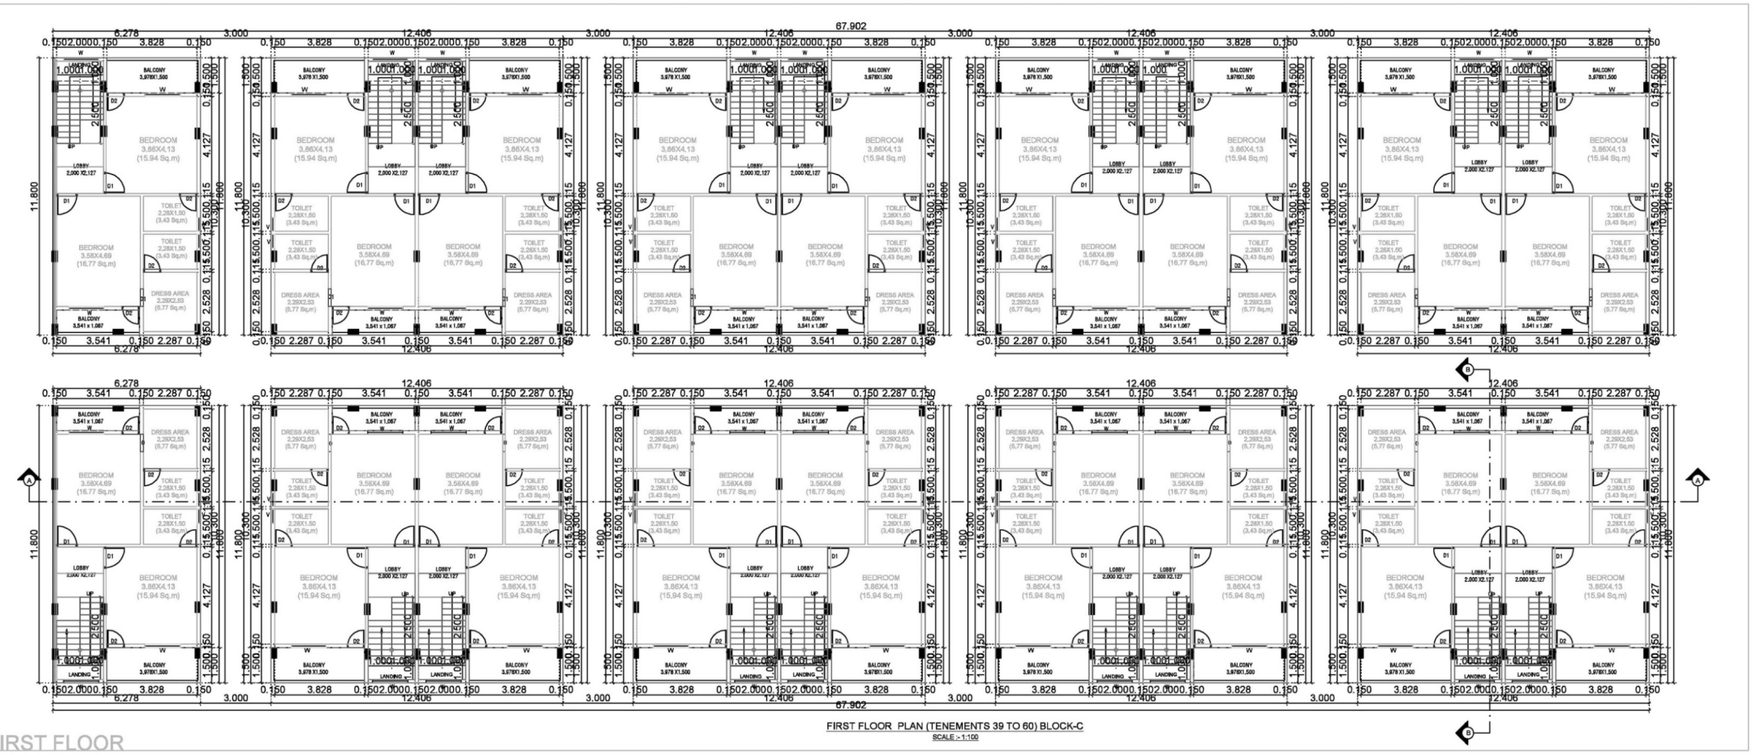


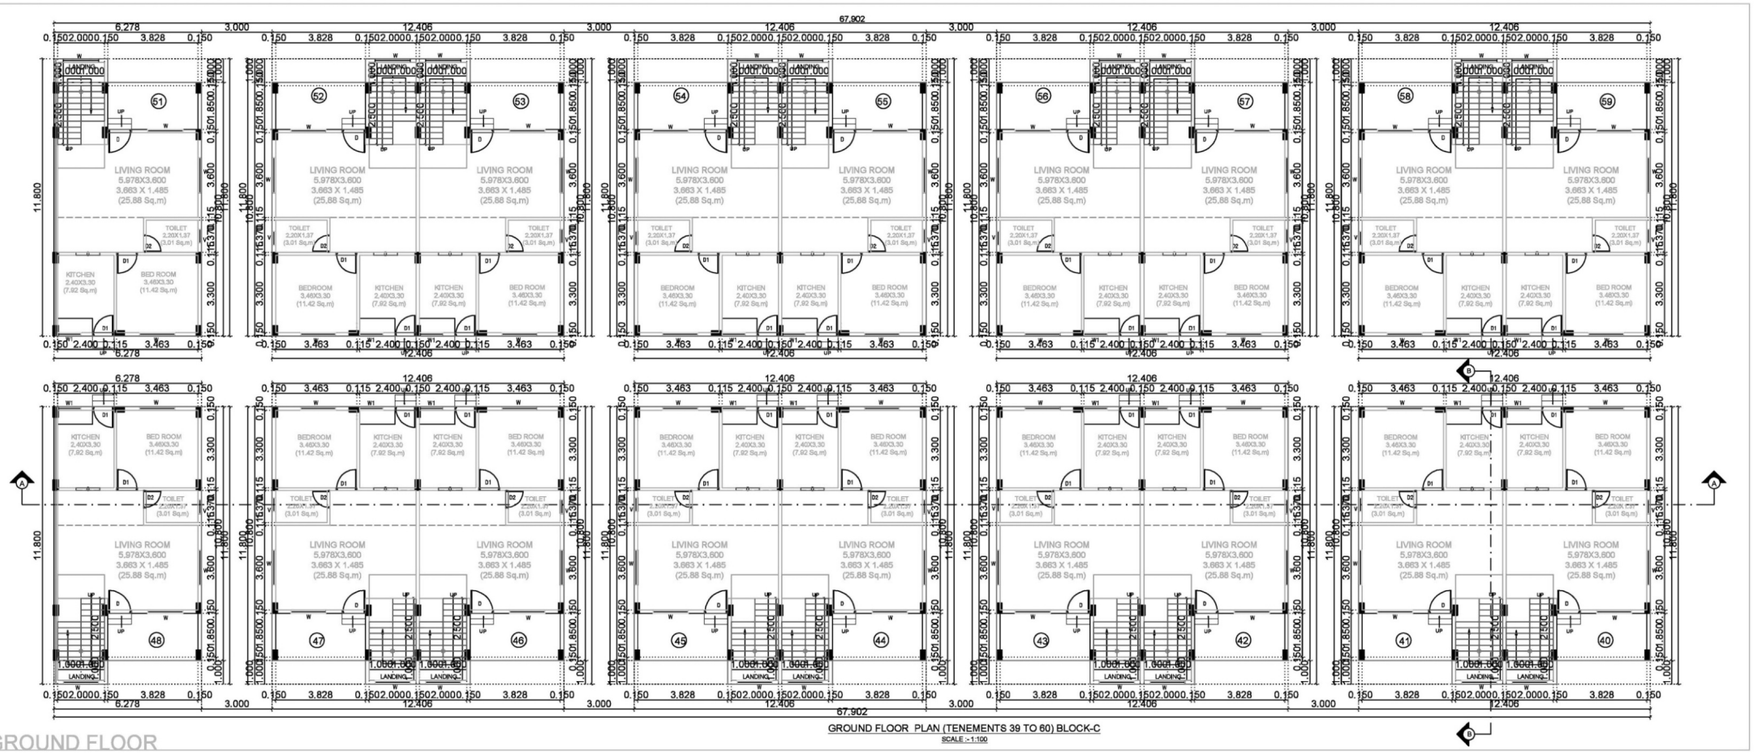

BLOCK C

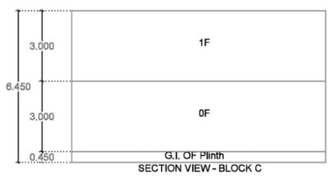

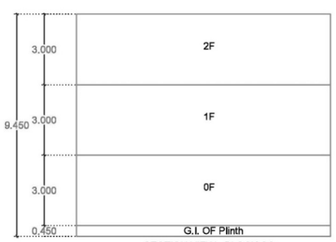

Signature valid

Digitally signed by SANJAY NARAYAN CHIMURKAR
Date: 2023.11.21 13:52:52 IST
Reason: Approved Building Plan
Location: Nagpur Metropolitan Region Development Authority
Project Code : NMRDA/B/2023/APL/00617
Application Number : NMRDA/2023/00740
Proposal Number : 215511
Certificate Number : NMRDA/B/2023/APL/00617

Executive Engineer
Date: 30/10/2023

Sectional Engineer
Date: 16/10/2023

SHEET NO. - 10 OF 24
ROW HOUSE (TENAMENTS 40 TO 48)(TENAMENTS 51 TO 59) BLOCK-C
PROPOSED MULTY - FAMILY RESIDENTIAL BUILDING PLAN ON KH. NO.- 87/4 & 87/5,P.H. NO.- 42,MOUZA- PANJARI (BU), TAH.- NAGPUR (GRAMIN), DIST. - NAGPUR
BELONGING TO : M/S GOLDEN LAND DEVELOPERS THROUGH PARTNER SHRI. NITIN MAROTRAO UPARE

Postal Address : G 601,Emirus Apartment, N.I.a.,Pune City,Pune-411045,Maharashtra,G 601,Emirus Apartment, N.I.a.,Pune City,Pune-411045

DESCRIPTION OF PROJECT :

Type of Proposal : Residential
BUILDING ON CTS. NO,/SURVEY NO.- 87

SITE ADDRESS :
KH. NO.- 87/4 & 87/5,P.H. NO.- 42,MOUZA- PANJARI (BU), TAH.- NAGPUR (GRAMIN), DIST. - NAGPUR

Name Of Architect : Chandrashekhar DEOCHAND Girpunje

LOGO	ADDRESS OF OFFICE
	OFFICE:- 40,320 MIG COLONY, RAMBAG ROAD, MEDICAL SQUARE

OWNERS SIGN :-	TECHNICAL PERSON SIGN
Verified by applicant	Signature valid

SCALE :- 1:100	Date: 27/09/23
JOB NO :-NMRDA-23-72159	CHECK BY :--

SUBMISSION DRAWING