

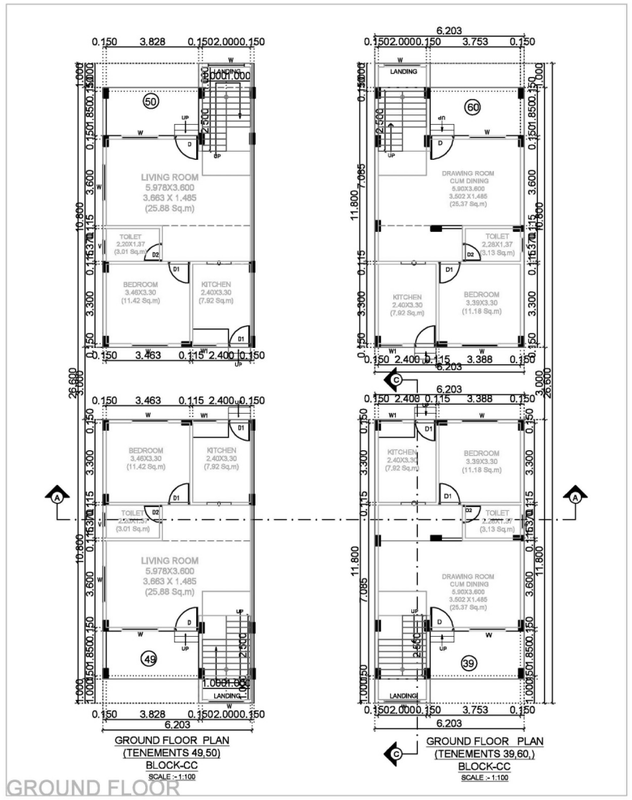


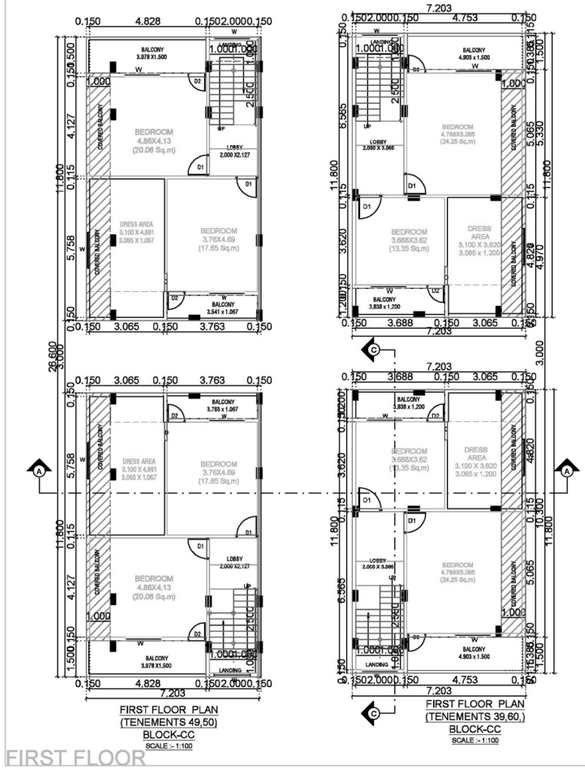

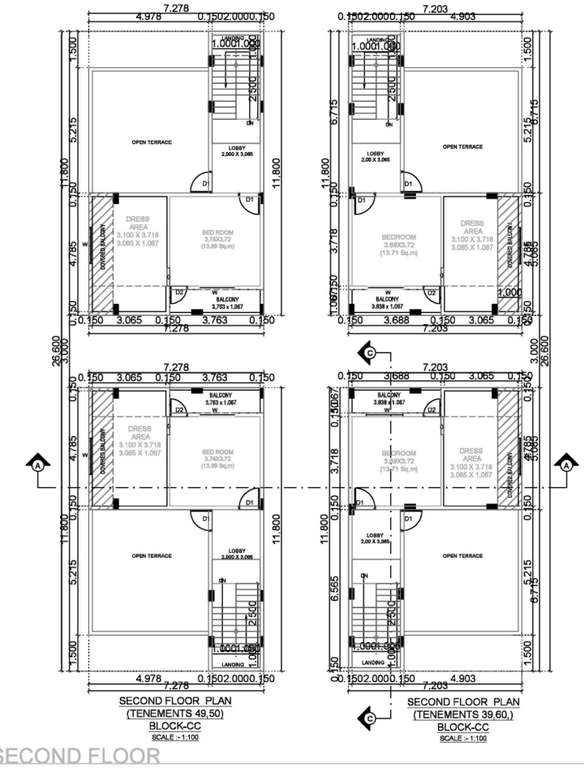


GROUND FLOOR

FIRST FLOOR

SECOND FLOOR

BLOCK CC

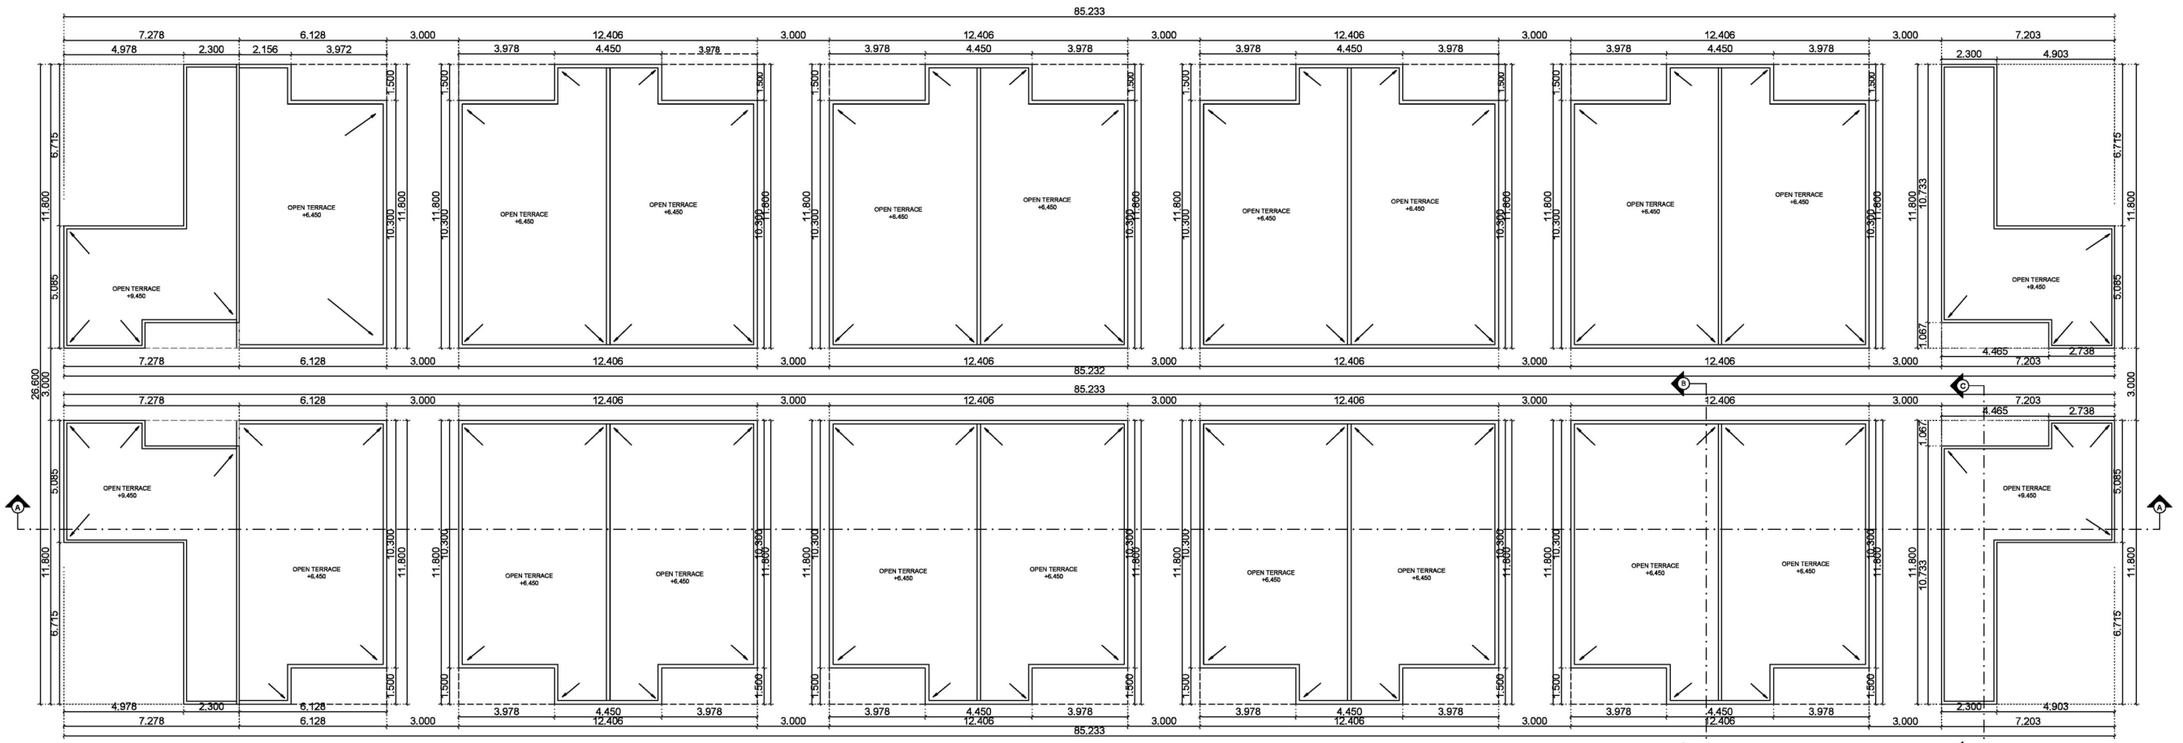

Signature valid

Digitally signed by SANJAY NARAYAN CHIMURKAR
Date: 2023.11.21 13:52:30 IST
Reason: Approved Opening Plan
Location: Nagpur Metropolitan Region Development Authority
Project Code : NMRDA/B/2023/0740
Application Number : NMRDA/B/2300740
Proposal Number : 215511
Certificate Number : NMRDA/B/2023/APL/00617

Sanction Engineer
Date: 06/10/2023

Sanctioned Engineer
Date: 06/10/2023

SHEET NO. - 11 OF 24

ROW HOUSE (TENEMENTS 39 & 60,49 & 50) BLOCK-CC

PROPOSED MULTY - FAMILY RESIDENTIAL BUILDING PLAN
ON KH. NO.- 87/4 & 87/5,P.H. NO.- 42,MOUZA- PANJARI (BU),
TAH.- NAGPUR (GRAMIN), DIST. - NAGPUR
BELONGING TO :
M/S GOLDEN LAND DEVELOPERS THROUGH PARTNER
SHRI. NITIN MAROTRAO UPARE

Postal Address : G 601,Emirus Apartment_N.I.a.,Pune City,Pune-411045,Maharashtra,G 601,Emirus Apartment_N.I.a.,Pune City,Pune-411045

DESCRIPTION OF PROJECT :

Type of Proposal : Residential
BUILDING ON CTS_ NO./SURVEY NO.- 87

SITE ADDRESS :
KH. NO.- 87/4 & 87/5,P.H. NO.- 42,MOUZA- PANJARI (BU), □ □ TAH- NAGPUR (GRAMIN), DIST. - NAGPUR□ □ □

Name Of Architect : Chandrashekhar DEOCHAND Giripunje

LOGO

ADDRESS OF OFFICE
OFFICE :-
40,3/2 MIG COLONY, RAMBAG ROAD, MEDICAL SQUARE

OWNERS SIGN :-
Verified by applicant

TECHNICAL PERSON SIGN
Signature valid

SCALE - 1:100	Date: 27/09/23
JOB NO - NMRDA-23-72159	CHECK BY :--

SUBMISSION DRAWING