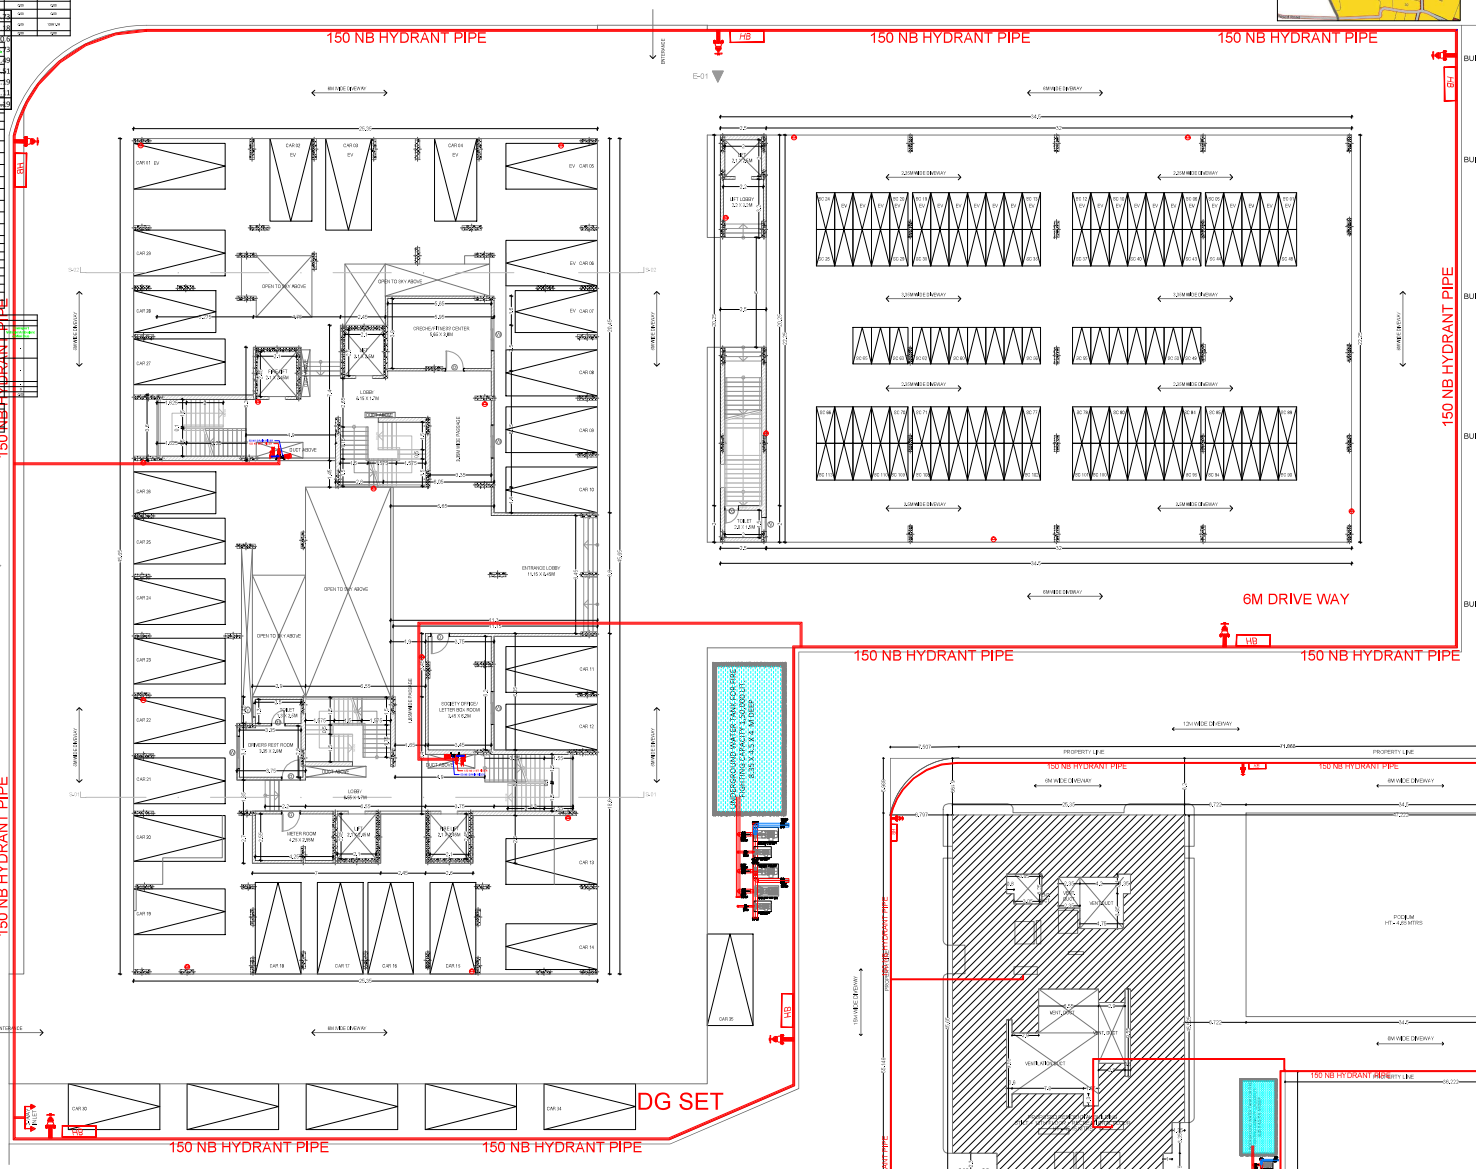

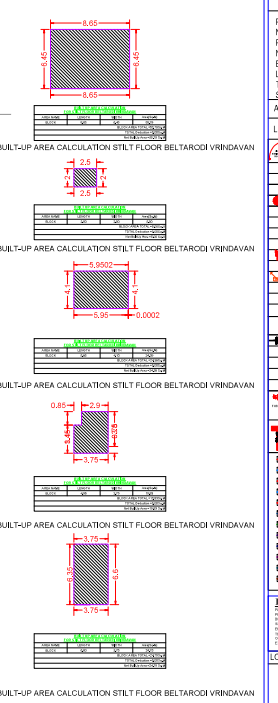


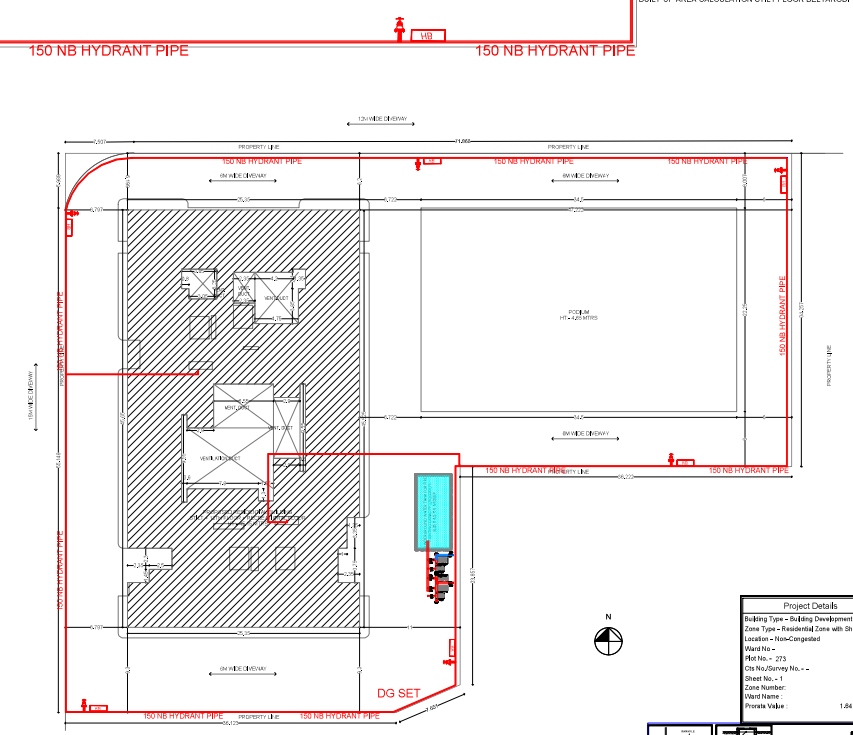


SUBMISSION DRAWING SH.NO. 01/05

Signature valid

PROPOSED RESIDENTIAL BUILDING ON PLOT NO.- 273, KH.NO.- 497, 498/1, 498/2, 498/3, 498/4, 498/5, 498/6, 498/7, 498/8, P.H.NO.42 MOUZA - BELTARODI PATH - NAGPUR, TAHSIL - NAGPUR, DIST. - NAGPUR, BELONGING TO - M/S VCM CONSTRUCTIONS LLP, THROUGH PARTNER - SHRI BHARAT SWAROOPCHAND CHAWARE

APPROVAL STAMP:

LEGENDS:-

- FIRE DOOR
- ABC FIRE EXTINGUISHER
- CO2 FIRE EXTINGUISHER
- FIRE PUMP
- FIRE SPRINKLE - PENDENT TYPE - 68°C
- FIRE ALARM CONTROL PANEL
- FIRE MANUAL CALL POINT
- FIRE HOOTER WITH PA TALK BACK
- FIRE HYDRANT VALVE
- HR-HOSE REEL
- HB-HOSE BOX
- SD-BEAM DETECTOR & RECEIVER
- HD-HEAT DETECTOR
- RI-RESPONSE INDICATOR
- SD-SMOKE DETECTOR
- AIR RELEASE VALVE
- BUTTERFLY VALVE
- BALL VALVE
- NRV-NON RETURN VALVE
- BELLOW
- Y-STRAINER
- FIRE HYDRANT STAND POST
- FIRE SERVICE INLET
- BUTTERFLY VALVE
- NON RETURN VALVE
- 200 NB PIPE LINE - HYDRANT
- 200 NB PIPE LINE - SPRINKLER
- 150 NB PIPE LINE - HYDRANT
- 150 NB PIPE LINE - SPRINKLER
- 100 NB PIPE LINE - HYDRANT
- 100 NB PIPE LINE - SPRINKLER
- 80 NB PIPE LINE
- 65 NB PIPE LINE
- 50 NB PIPE LINE
- 40 NB PIPE LINE
- 32 NB PIPE LINE
- 25 NB PIPE LINE

LEGENDS:

LOCATION PLAN

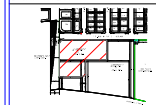

Proforma | Area Statement

| | |
|---|---|
| 1.Area of plot (Minimum area of a.s. c to be considered) or area of road/lot with sanctioned layout No. and subplot No. | 3856.73 |
| (a) As per ownership document (7/12, CTS extract) | 3856.74 |
| (b) as per TLR or City Survey measurement sheet | 3856.74 |
| (c) as per Demarcated drawing area | 3856.73 |
| Less | |
| 2.Area not in possession | 0.00 |
| 3.Balance area (1-2) | 3856.73 |
| 4.Deductions for | |
| (a) Proposed D.P./T.P. Road widening Area /Service Road / Highway widening | 0.00 |
| (b) Any R.G.P./Reservation area | 0.00 |
| Total (a+b) | 0.00 |
| 5.Balance area of plot (3-4) | 3856.73 |
| 6. Amenity Space | 0.00 |
| Applicable if (1) > 20000 sqmt | - |
| Required=(a) Upto 20000 sqmt - Nil | - |
| (b) Above 20000 sqmt - (a) + 5 % of Total area | 0.00 |
| 7.Net Plot Area (3+5) | 3856.73 |
| 8.Recreational Open Space | - |
| (a) If area (5) is more than 4000 sqmt - 10 % of (5) is required. | 0.00 |
| Proposed | 0.00 |
| (b) If area is less than 4000 sqmt -Check - | - |
| i) If it is fulfilment like T.P.S/F.P.S/ etc. As per 7/12 abstract or City Survey Number - No Recreational open space is required | - |
| ii) If it is subdivision like 10 /35 , 12/51 41/91 etc.then recreational open space is required. | - |
| (A) 10 % Subject to minimum 200 sqmt | 0.00 |
| Proposed | 0.00 |
| (B) Exemption to leave open space subject to availing benefit of (3) % | - |
| (C) Exemption to leave open space subject to payment of 10 % land value of land at (7) as per annual statement of rate. | - |

Certificate of Area:
Certified that the plot under reference was surveyed by me on 2022-03-22 and the dimensions of sides etc. of plot stated angles are as measured on site and the area so worked out tallies with the area stated in document of Ownership/ T.P. Scheme Records/Land Records Department/City Survey records.
Signature
Name of Architect/ Licensed Engineer/ Supervisor.)
Owner's Declaration :-
We undersigned hereby confirm that I/We would abide by plans approved by Authority / Collector. I/We would execute the structure as per approved plans. Also I/We would execute the work under supervision of proper technical person so as to ensure the quality and safety at the work site.
Owner (s) name and signature
Architect/ Licensed Engineer/ Supervisor name and signature
Will No.

FIRE CONSULTANT -

FIRE FIGHTING CONSULTANT
Govt. Approved Fire Licence Agency
Shop No. 105, Ground Floor,
Adv., 105, Gandhibag, Mahal Road, Nagpur
Contact No. 8329017668 Email - sahas@gmail.com

License No. MFS / LA / RF-478 / RD-460 / RP-98
(For Approved Form C,D,A,B,E,F,G,H,I)

1.Fire Fighting and Sprinkler System Class D
2.Detection and Fire Suppression System Class D
3.Hydrants System Class C

Name of / Owner M/S VCM CONSTRUCTIONS LLP.

Postal Address FLAT NO.1102, AMLAHARI AMBADHAM ENCLAVE, AMBAZARI ROAD, Dharampeth Nagpur Maharashtra 440033

Phone No. 9765584858

DESCRIPTION OF PROJECT :

Type of Project - Residential
BUILDING ON CTS, NO./SURVEY NO.-

SITE ADDRESS
PLOT NO.273 MAUZA - BELTARODI WARD NO. - 471,472,91,92,93,18

Name of Architect / Engg. / Supervisor

| Name | Signature with date |
|---|---|
| Architect - | Signature valid |
| Structural Engineer - | |
| Supervisor - | |

SCALE - 1:100 Date: 03/11/23

JOB NO. - BP-MH/CR/1268 CHECKED BY -

SUBMISSION DRAWING