Signature valid
Digitally signed by SANJAY NARENDRA CHIMURKAR
Date: 2023.11.21 17:54:40 IST
Reason: Approved Drawing Plan
Location: Nagpur Metropolitan Region Development Authority
Project Code : NMRDA-23-77690
Application Number : NMRDA2300428
Proposal Number : 42055
Certificate Number : NMRDA/LT/2023/APL/00185

# PROPOSED RESIDENTIAL LAYOUT PLAN ON KH. NO.- 107, P.H.NO. - 6 (B), MOUZA - NAGLWADI, TAH. - HINGNA, DIST - NAGPUR.

BELONGING TO : SHRI. PRAMOD LAKSHMAN BANKAR

**Project Details**

Building Type - NMRDA-23-77690
Zone Type - Residential Zone
Location - Non-Congested
Ward No - Layout Approval
Plot No. - Layout Tentative
Cts No./Servey No. - 107
Sheet No. - KH.NO. 107
Zone Number: HINGNA
Ward Name : NAGALWADI
Prorata Value : 0.00
Separation/CRZ Zone Area :

**LEGENDS:**


PLOT BOUNDRY SHOWN WHITE
PROPOSED WORK SHOWN RED
DRAINAGE LINE SHOWN YELLOW LIGHT
WATER LINE SHOWN BLUE DOTTED
ENCLOSED BAL SHOWN BROWN
TERRACE SHOWN DARK YELLOW
OPEN BAL SHOWN BRAWN
EXSTING SHOWN BLUE HATCHED

## DETAILS OF LAYOUT/SUBDIVISION OF LAND

| 1.a) Village | 1.b)Parcel No.(S.No./H.No., C S No., F P No.,Sub Plot No,Gut No) | Type(1.Raw/Adjoining Land,2.Sanctioned,3.Gunt hewari) | 1.f)Area in SqM as per prevenue record | 1.g)Area as per pMeasurement Plan | 1.h)Area as per POA | 1.i)Area as per pDemarcated | 1.j)Area in possession | 1.k)Stringent Area in SqM |
|---|---|---|---|---|---|---|---|---|
| NAGALWADI | KH.NO. 107 | Raw/Adjoining Land | 46600.00 | 46599.98 | 0.00 | 46600.00 | 46600.00 | 46599.98 |
| Total Amalgamated Plot | | | 46600.00 | 46599.98 | 0.00 | 46600.00 | 46600.00 | 46599.98 |

NA PURPOSE ONLY

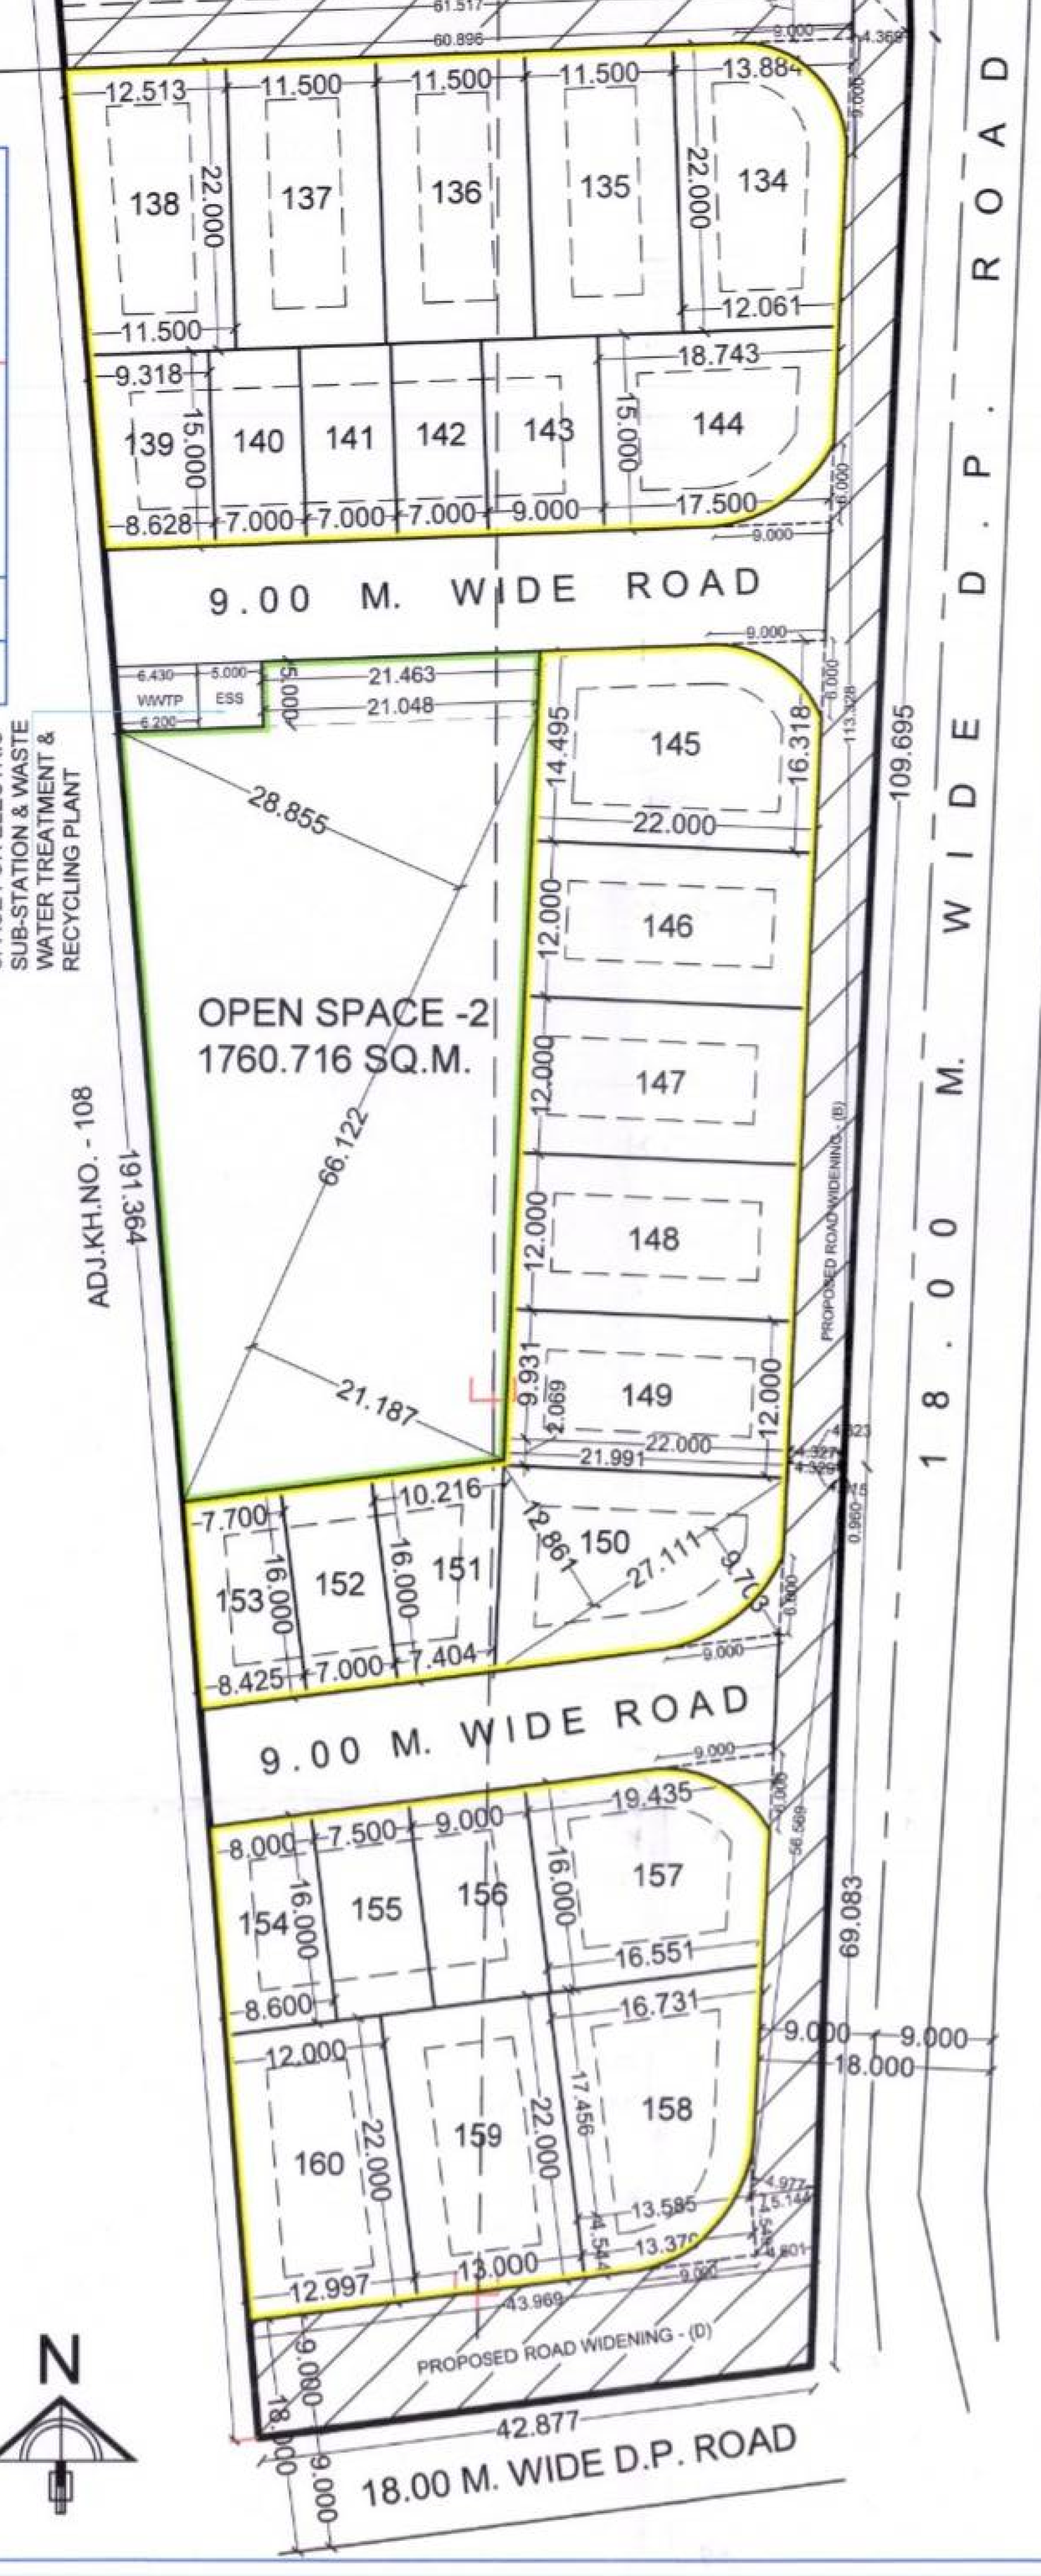


LAYOUT PLAN
SCALE - 1:500

### RECREATIONAL CALCULATION

| Name | Area |
|---|---|
| OPEN SPACE -1 | 2351.82 |
| OPEN SPACE -2 | 1760.71 |
| TOTAL | 4112.53 |

### Amenity CALCULATION


| Name | Area |
|---|---|
| AMENITY SPACE | 2056.86 |
| TOTAL | 2056.86 |

| | Plot No. | Size (M) | Area (Sq. M.) | Deduct Tangent Area (Sq. M.) | Net Area (Sq. M.) | TOTAL NET AREA (Sq. M.) |
|---|---|---|---|---|---|---|
| 1 | OPEN SPACE - 1 | 1/2(35.790 + 29.781) X 71.7335 | 2351.819 | | 2351.819 | 4112.535 |
| 2 | OPEN SPACE - 2 | 1/2(21.463 + 21.048) X 5.000 + 1/2(28.855 + 21.187) X 66.122 | 1760.716 | | 1760.716 | |
| 3 | AMENITY SPACE | 1/2(32.012 + 32.062) X 64.2026 | 2056.860 | | 2056.860 | 2056.860 |
| 4 | SPACE FOR ELECTRIC SUB-STATION | 5.000 X 5.000 | 25.000 | | 25.000 | 56.575 |
| 5 | SPACE FOR WASTE WATER TREATMENT & RECYCLING PLANT | 1/2(6.430 + 6.200) X 5.000 | 31.575 | | 31.575 | |
| 6 | PROPOSED 18.00 M. WIDE D.P. ROAD AREA -(A) | 1/2(53.298 + 52.457) X 9.000 + 1/2(96.479 + 92.599) X 9.000 + 1/2(32.370 + 36.728) X 9.000 | 1637.690 | | 1637.690 | 5499.488 |
| 7 | PROPOSED 18.00 M. WIDE D.P. ROAD AREA -(B) | 1/2(3.795 + 1.274) X 7.681 + 1/2(4.426 + 4.569) X 139.711 + 1/2(4.572 + 4.661) X 5.110 + 1/2(4.657 + 3.898) X 75.100 + 1/2(4.369 + 4.323) X 113.328 + 1/2(4.327 + 4.329) X 0.960 + 1/2(4.315 + 4.977) X 56.569 + 1/2(5.144 + 4.601) X 4.549 | 1774.311 | | 1774.311 | |
| 8 | PROPOSED 18.00 M. WIDE D.P. ROAD AREA -(C) | 1/2(128.102 + 126.386) X 9.000 + 1/2(61.725 + 61.517) X 4.168 + 1/2(60.896 + 61.517) X 4.814 | 1696.680 | | 1696.680 | |
| 9 | PROPOSED 18.00 M. WIDE D.P. ROAD AREA -(D) | 1/2(43.969 + 42.877) X 9.000 | 390.807 | | 390.807 | |

### STATEMENT OF PLOTS AND DISTRIBUTION OF FSI ON EACH PLOT

| Nos. | Plot No. | Size (M) | Plot Area (Sq.m.) | Rounding area of Road (sq.m.) | Remaining plot Area (Sq.m.) | Built up area on Prorata basis (Sq. M.) | No of Plots | Total Plot Area (Sq.M.) | Front Road width (M.) | Basic FSI | Permissible builtup area on Basic FSI (Sq.m.) | Total Built up area on Prorata basis (Sq. M.) |
|---|---|---|---|---|---|---|---|---|---|---|---|---|
| | A | B | C | D | E=(C-D) | F=(E*1.4293) | G | H=E*G | I | J | K=F*J | L=F*G |
| 1 | 1 | 1/2(10.783 + 10.260) X 27.791 | 292.403 | | 292.403 | 417.932 | 1 | 292.403 | 18.00 | 1.10 | 459.725 | 417.932 |
| 2 | 2 | 1/2(23.563 + 22.482) X 12.000 | 276.270 | | 276.270 | 394.873 | 1 | 276.270 | 18.00 | 1.10 | 434.360 | 394.873 |
| 3 | 3 | 1/2(22.482 + 21.400) X 12.000 | 263.292 | | 263.292 | 376.323 | 1 | 263.292 | 18.00 | 1.10 | 413.956 | 376.323 |
| 4 | 4 | 1/2(21.400 + 20.318) X 12.000 | 250.308 | | 250.308 | 357.765 | 1 | 250.308 | 18.00 | 1.10 | 393.542 | 357.765 |
| 5 | 5 | 1/2(20.318 + 20.000) X 3.528 + 8.972 X 20.000 | 250.561 | | 250.561 | 358.127 | 1 | 250.561 | 18.00 | 1.10 | 393.939 | 358.127 |
| 6 | 6 TO 8 | 12.500 X 20.000 | 250.000 | | 250.000 | 357.325 | 3 | 750.000 | 18.00 | 1.10 | 393.058 | 1071.975 |
| 7 | 9 | 13.500 X 20.000 | 270.000 | 16.667 | 253.333 | 362.089 | 1 | 253.333 | 18.00 | 1.10 | 398.298 | 362.089 |
| 8 | 10 | 14.000 X 20.000 | 280.000 | 16.662 + 0.116 | 263.222 | 376.223 | 1 | 263.222 | 18.00 | 1.10 | 413.846 | 376.223 |
| 9 | 11 | 6.627 X 20.000 + 1/2(12.609 X 25.765) | 294.975 | 11.229 + 0.856 | 282.890 | 404.335 | 1 | 282.890 | 18.00 | 1.10 | 444.769 | 404.335 |
| 10 | 12 | 1/2(16.870 + 20.056) X 3.922 + 1/2(19.105 + 20.056) X 6.321 + 1/2(19.105 + 18.509) X 4.758 | 285.664 | 28.189 | 257.475 | 368.009 | 1 | 257.475 | 18.00 | 1.10 | 404.810 | 368.009 |
| 11 | 13 | 10.000 X 15.000 | 150.000 | | 150.000 | 214.395 | 1 | 150.000 | 9.00 | 1.10 | 235.835 | 214.395 |
| 12 | 14, 15 | 10.000 X 15.000 | 150.000 | 7.725 | 142.275 | 203.354 | 2 | 284.550 | 12.00 | 1.10 | 223.689 | 406.707 |
| 13 | 16 TO 20 23 TO 27 | 7.400 X 15.000 | 111.000 | | 111.000 | 158.652 | 10 | 1110.000 | 9.00 | 1.10 | 174.518 | 1586.523 |
| 14 | 21, 22 | 9.000 X 15.000 | 135.000 | | 135.000 | 192.956 | 2 | 270.000 | 9.00 | 1.10 | 212.251 | 385.911 |
| 15 | 28 | 1/2(8.324 + 9.017) X 15.000 | 130.058 | | 130.058 | 185.891 | 1 | 130.058 | 9.00 | 1.10 | 204.480 | 185.891 |
| 16 | 29 | 1/2(8.000 + 8.763) X 16.000 | 134.104 | | 134.104 | 191.675 | 1 | 134.104 | 9.00 | 1.10 | 210.842 | 191.675 |
| 17 | 30 | 7.500 X 16.000 | 120.000 | | 120.000 | 171.516 | 1 | 120.000 | 9.00 | 1.10 | 188.668 | 171.516 |
| 18 | 31 | 1/2(11.005 + 13.008) X 16.000 | 192.104 | 8.001 | 184.103 | 263.138 | 1 | 184.103 | 9.00 | 1.10 | 289.452 | 263.138 |
| 19 | 32 | 1/2(12.424 + 8.729) X 28.137 | 297.591 | | 297.591 | 425.347 | 1 | 297.591 | 9.00 | 1.10 | 467.881 | 425.347 |
| 20 | 33 | 1/2(24.561 + 22.822) X 10.000 | 236.915 | | 236.915 | 338.623 | 1 | 236.915 | 9.00 | 1.10 | 372.485 | 338.623 |
| 21 | 34 | 1/2(9.000 + 11.361) X 13.578 | 138.231 | | 138.231 | 197.573 | 1 | 138.231 | 9.00 | 1.10 | 217.331 | 197.573 |
| 22 | 35 | 11.460 X 13.578 | 155.604 | 7.720 | 147.884 | 211.370 | 1 | 147.884 | 9.00 | 1.10 | 232.507 | 211.370 |
| 23 | 36, 49 | 10.000 X 15.000 | 150.000 | 7.720 | 142.280 | 203.361 | 2 | 284.560 | 9.00 | 1.10 | 223.697 | 406.722 |
| 24 | 37 TO 41 44 TO 48 | 7.200 X 15.000 | 108.000 | | 108.000 | 154.364 | 10 | 1080.000 | 9.00 | 1.10 | 169.801 | 1543.644 |
| 25 | 42 | 1/2(8.120 + 10.000) X 15.000 | 135.900 | 7.290 | 128.610 | 183.822 | 1 | 128.610 | 9.00 | 1.10 | 202.205 | 183.822 |
| 26 | 43 | 1/2(10.000 + 11.850) X 15.000 | 163.875 | 8.001 | 155.874 | 222.791 | 1 | 155.874 | 9.00 | 1.10 | 245.070 | 222.791 |
| 27 | 50 | 10.000 X 16.000 | 160.000 | | 160.000 | 228.688 | 1 | 160.000 | 9.00 | 1.10 | 251.557 | 228.688 |
| 28 | 51 TO 57 | 7.000 X 16.000 | 112.000 | | 112.000 | 160.082 | 7 | 784.000 | 9.00 | 1.10 | 176.090 | 1120.571 |
| 29 | 58 | 1/2(9.004 + 11.007) X 16.000 | 160.088 | 7.290 | 152.798 | 218.394 | 1 | 152.798 | 9.00 | 1.10 | 240.234 | 218.394 |
| 30 | 59 | 1/2(11.007 + 13.010) X 16.000 | 192.136 | 8.000 | 184.136 | 263.186 | 1 | 184.136 | 12.00 | 1.10 | 289.504 | 263.186 |
| 31 | 60 TO 66 | 7.000 X 16.000 | 112.000 | | 112.000 | 160.082 | 7 | 784.000 | 12.00 | 1.10 | 176.090 | 1120.571 |
| 32 | 67 | 10.000 X 16.000 | 160.000 | | 160.000 | 228.688 | 1 | 160.000 | 12.00 | 1.10 | 251.557 | 228.688 |
| 33 | 68 | 1/2(11.620 + 8.815) X 15.000 | 153.263 | | 153.263 | 219.058 | 1 | 153.263 | 9.00 | 1.10 | 240.964 | 219.058 |
| 34 | 69 TO 77 | 7.700 X 15.000 | 115.500 | | 115.500 | 165.084 | 9 | 1039.500 | 9.00 | 1.10 | 181.593 | 1485.757 |
| 35 | 140 TO 142 | 7.000 X 15.000 | 105.000 | | 105.000 | 150.077 | 3 | 315.000 | 9.00 | 1.10 | 165.084 | 450.230 |
| 36 | 78 | 1/2(10.000 + 10.191) X 15.000 | 151.433 | 7.950 | 143.483 | 205.080 | 1 | 143.483 | 12.00 | 1.10 | 225.587 | 205.080 |
| 37 | 79 | 1/2(11.319 + 11.489) X 15.000 | 171.060 | 7.663 | 163.397 | 233.543 | 1 | 163.397 | 12.00 | 1.10 | 256.898 | 233.543 |
| 38 | 80 TO 85 88 TO 94 | 7.500 X 15.000 | 112.500 | | 112.500 | 160.796 | 13 | 1462.500 | 12.00 | 1.10 | 176.876 | 2090.351 |
| 39 | 86, 87 | 9.000 X 15.000 | 135.000 | | 135.000 | 192.956 | 2 | 270.000 | 12.00 | 1.10 | 212.251 | 385.911 |
| 40 | 95 | 1/2(8.925 + 10.803) X 15.000 | 147.960 | 7.290 | 140.670 | 201.060 | 1 | 140.670 | 12.00 | 1.10 | 221.166 | 201.060 |
| 41 | 96 | 1/2(12.155 + 14.909) X 22.000 | 297.704 | 15.040 | 282.664 | 404.012 | 1 | 282.664 | 18.00 | 1.10 | 444.413 | 404.012 |
| 42 | 97 TO 104 | 12.500 X 22.000 | 275.000 | | 275.000 | 393.058 | 8 | 2200.000 | 18.00 | 1.10 | 432.363 | 3144.460 |
| 43 | 105 | 10.8625 X 22.000 + 1/2(22.000 + 21.973) X 1.638 | 274.989 | | 274.989 | 393.042 | 1 | 274.989 | 18.00 | 1.10 | 432.346 | 393.042 |
| 44 | 106 | 1/2(21.973 + 21.916) X 3.472 + 1/2(9.031 + 8.843) X 23.953 | 290.259 | 15.343 | 274.916 | 392.938 | 1 | 274.916 | 18.00 | 1.10 | 432.232 | 392.938 |
| 45 | 107 | 1/2(18.058 + 18.000) X 16.000 | 288.464 | 14.993 | 273.471 | 390.872 | 1 | 273.471 | 18.00 | 1.10 | 429.959 | 390.872 |
| 46 | 108, 114, 115 | 8.000 X 16.000 | 128.000 | | 128.000 | 182.950 | 3 | 384.000 | 9.00 | 1.10 | 201.245 | 548.851 |
| 47 | 109 TO 113 116 TO 121 | 7.500 X 16.000 | 120.000 | | 120.000 | 171.516 | 11 | 1320.000 | 9.00 | 1.10 | 188.668 | 1886.676 |
| 48 | 122 | 1/2(10.789 + 7.797) X 16.000 | 148.688 | | 148.688 | 212.520 | 1 | 148.688 | 9.00 | 1.10 | 233.772 | 212.520 |
| 49 | 123 | 1/2(15.115 + 11.000) X 22.000 | 287.265 | | 287.265 | 410.588 | 1 | 287.265 | 18.00 | 1.10 | 451.647 | 410.588 |
| 50 | 124 TO 132 135 TO 137 | 11.500 X 22.000 | 253.000 | | 253.000 | 361.613 | 12 | 3036.000 | 18.00 | 1.10 | 397.774 | 4339.355 |
| 51 | 133 | 1/2(13.682 + 13.602) X 22.000 | 300.124 | 17.230 | 282.894 | 404.340 | 1 | 282.894 | 18.00 | 1.10 | 444.774 | 404.340 |
| 52 | 134 | 1/2(13.884 + 12.061) X 22.000 | 285.395 | 17.816 | 267.579 | 382.451 | 1 | 267.579 | 18.00 | 1.10 | 420.696 | 382.451 |
| 53 | 138 | 1/2(11.500 + 12.513) X 22.000 | 264.143 | | 264.143 | 377.540 | 1 | 264.143 | 18.00 | 1.10 | 415.294 | 377.540 |
| 54 | 139 | 1/2(9.318 + 8.628) X 15.000 | 134.595 | | 134.595 | 192.377 | 1 | 134.595 | 9.00 | 1.10 | 211.614 | 192.377 |
| 55 | 143 | 9.000 X 15.000 | 135.000 | | 135.000 | 192.956 | 1 | 135.000 | 9.00 | 1.10 | 212.251 | 192.956 |
| 56 | 144 | 1/2(17.500 + 18.743) X 15.000 | 271.823 | 16.193 | 255.630 | 365.371 | 1 | 255.630 | 18.00 | 1.10 | 401.908 | 365.371 |
| 57 | 145 | 1/2(14.495 + 16.318) X 22.000 | 338.943 | 15.285 | 323.658 | 462.604 | 1 | 323.658 | 18.00 | 1.10 | 508.865 | 462.604 |
| 58 | 146 TO 148 | 12.000 X 22.000 | 264.000 | | 264.000 | 377.335 | 3 | 792.000 | 18.00 | 1.10 | 415.069 | 1132.006 |
| 59 | 149 | 9.931 X 22.000 + 1/2(22.000 + 21.991) X 2.069 | 263.991 | | 263.991 | 377.322 | 1 | 263.991 | 18.00 | 1.10 | 415.054 | 377.322 |
| 60 | 150 | 1/2(9.703 + 12.861) X 27.111 | 305.866 | 15.440 | 290.426 | 415.106 | 1 | 290.426 | 18.00 | 1.10 | 456.617 | 415.106 |
| 61 | 151 | 1/2(7.404 + 10.216) X 16.000 | 140.960 | | 140.960 | 201.474 | 1 | 140.960 | 9.00 | 1.10 | 221.622 | 201.474 |
| 62 | 152 | 7.000 X 16.000 | 112.000 | | 112.000 | 160.082 | 1 | 112.000 | 9.00 | 1.10 | 176.090 | 160.082 |
| 63 | 153 | 1/2(8.425 + 7.700) X 16.000 | 129.000 | | 129.000 | 184.380 | 1 | 129.000 | 9.00 | 1.10 | 202.818 | 184.380 |
| 64 | 154 | 1/2(8.000 + 8.600) X 16.000 | 132.800 | | 132.800 | 189.811 | 1 | 132.800 | 9.00 | 1.10 | 208.792 | 189.811 |
| 65 | 155 | 7.500 X 16.000 | 120.000 | | 120.000 | 171.516 | 1 | 120.000 | 9.00 | 1.10 | 188.668 | 171.516 |
| 66 | 156 | 9.000 X 16.000 | 144.000 | | 144.000 | 205.819 | 1 | 144.000 | 9.00 | 1.10 | 226.401 | 205.819 |
| 67 | 157 | 1/2(19.435 + 16.551) X 16.000 | 287.888 | 17.093 | 270.795 | 387.047 | 1 | 270.795 | 18.00 | 1.10 | 425.752 | 387.047 |
| 68 | 158 | 1/2(16.731 + 13.585) X 17.456 + 1/2(13.370 + 13.585) X 4.544 | 325.840 | 18.114 | 307.726 | 439.832 | 1 | 307.726 | 18.00 | 1.10 | 483.816 | 439.832 |
| 69 | 159 | 13.000 X 22.000 | 286.000 | | 286.000 | 408.780 | 1 | 286.000 | 18.00 | 1.10 | 449.658 | 408.780 |
| 70 | 160 | 1/2(12.000 + 12.997) X 22.000 | 274.967 | | 274.967 | 393.010 | 1 | 274.967 | 18.00 | 1.10 | 432.311 | 393.010 |
| | | | TOTAL | | | | 160 | 27315.136 | | | | 39041.524 |

NOT FOR SALE

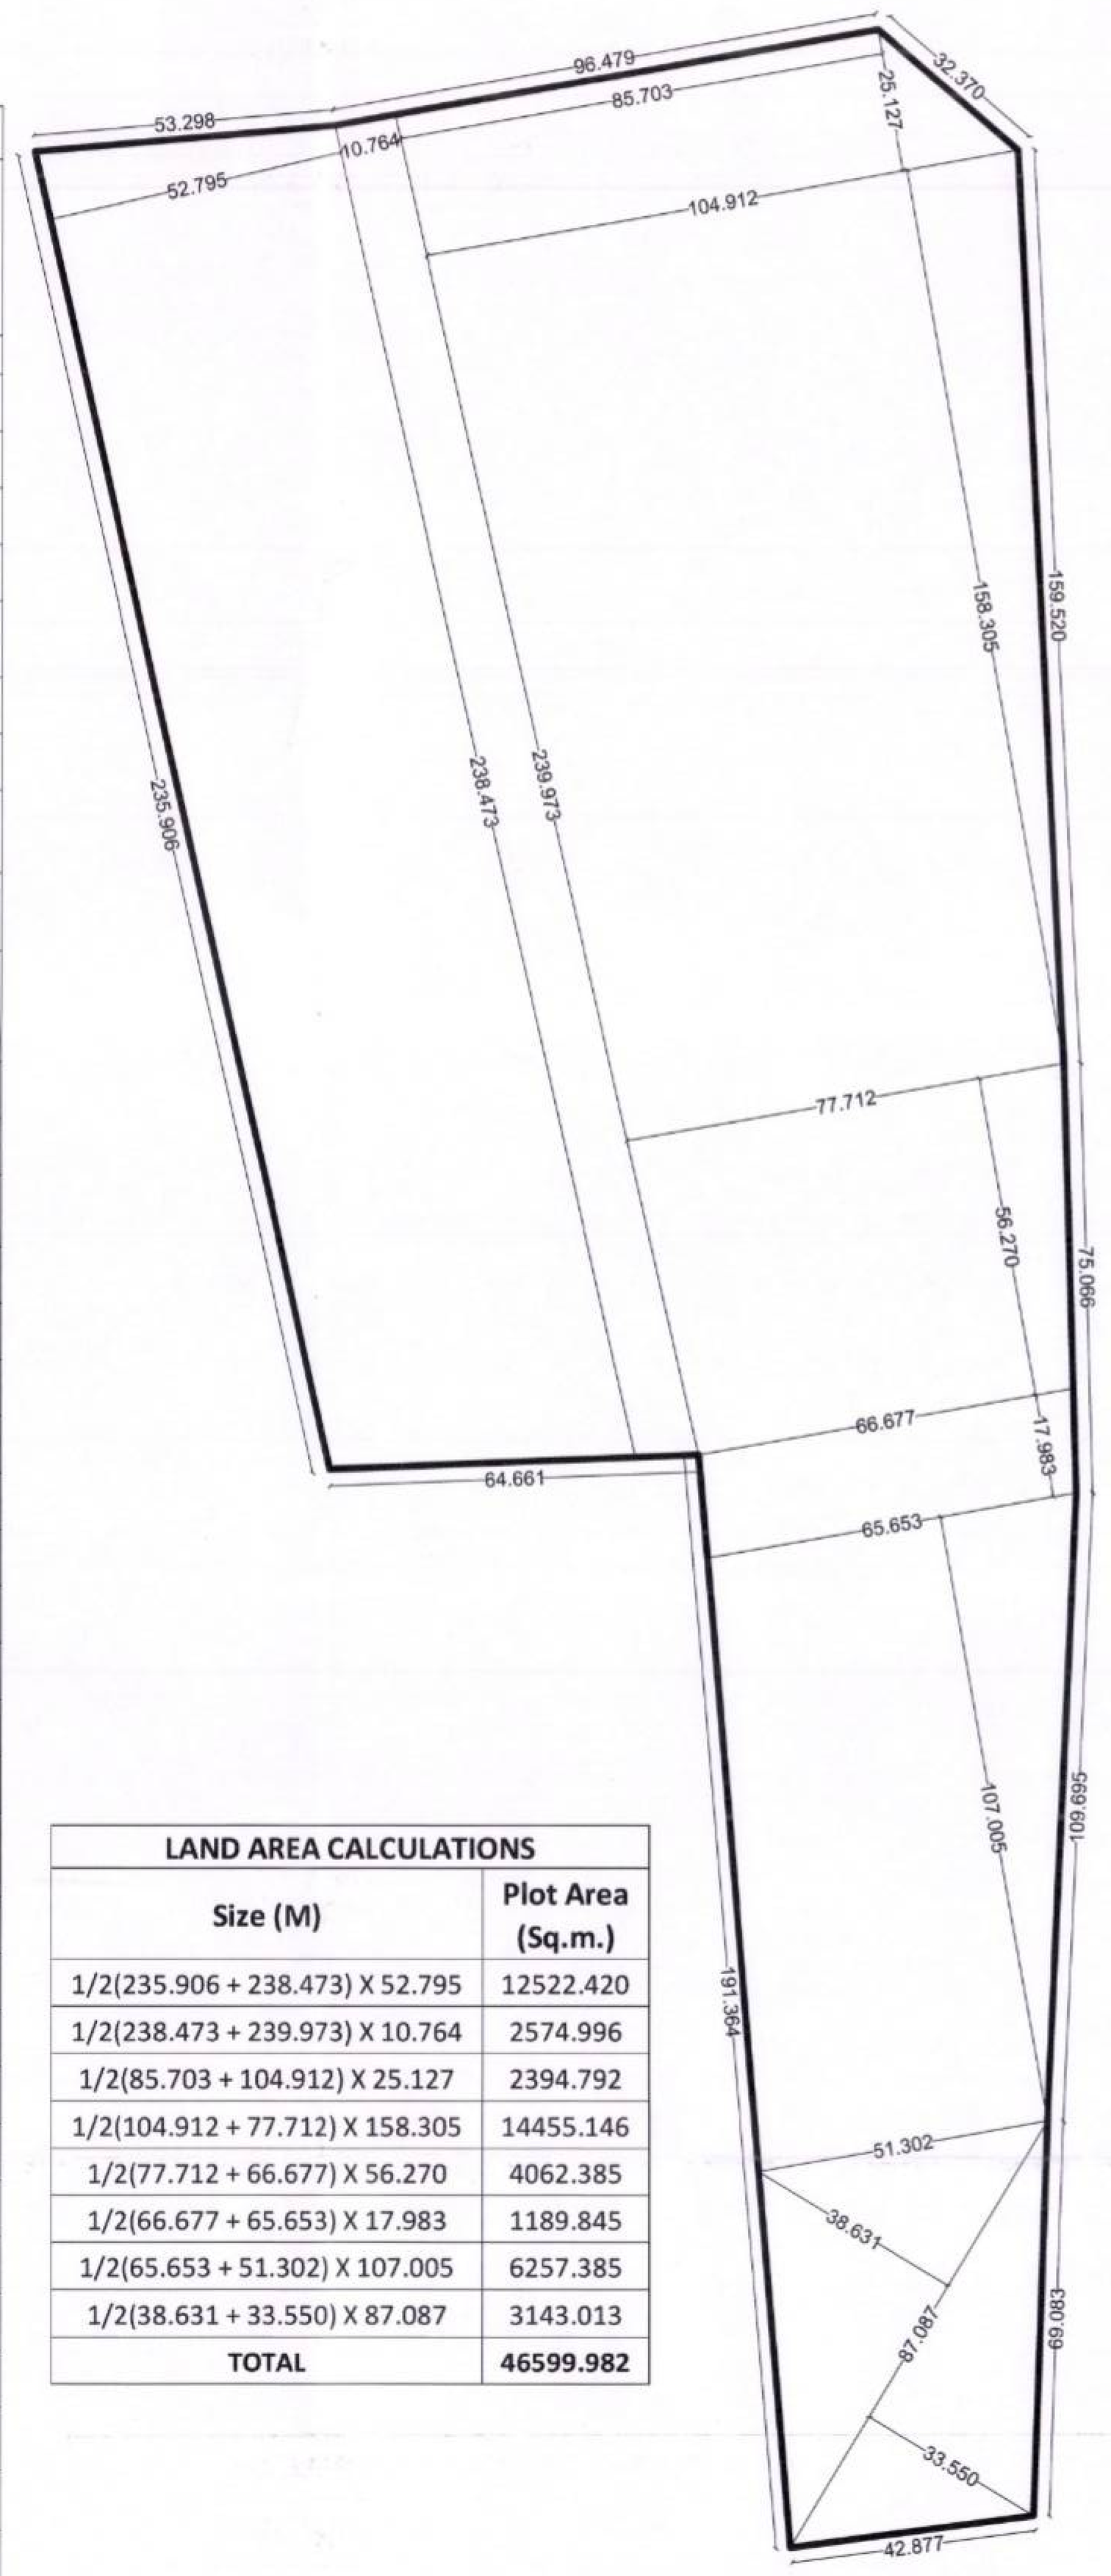


### LAND AREA CALCULATIONS

| Size (M) | Plot Area (Sq.m.) |
|---|---|
| 1/2(235.906 + 238.473) X 52.795 | 12522.420 |
| 1/2(238.473 + 239.973) X 10.764 | 2574.996 |
| 1/2(85.703 + 104.912) X 25.127 | 2394.792 |
| 1/2(104.912 + 77.712) X 158.305 | 14455.146 |
| 1/2(77.712 + 66.677) X 56.270 | 4062.385 |
| 1/2(66.677 + 65.653) X 17.983 | 1189.845 |
| 1/2(65.653 + 51.302) X 107.005 | 6257.385 |
| 1/2(38.631 + 33.550) X 87.087 | 3143.013 |
| TOTAL | 46599.982 |

LAND AREA CALCULATION
SCALE - 1:1000

PROPOSED SITE OF KH.NO.- 107

GPS COORDINATES
LATITUDE - 21'07'47.9" N
LONGITUDE - 78'57'37.4" E

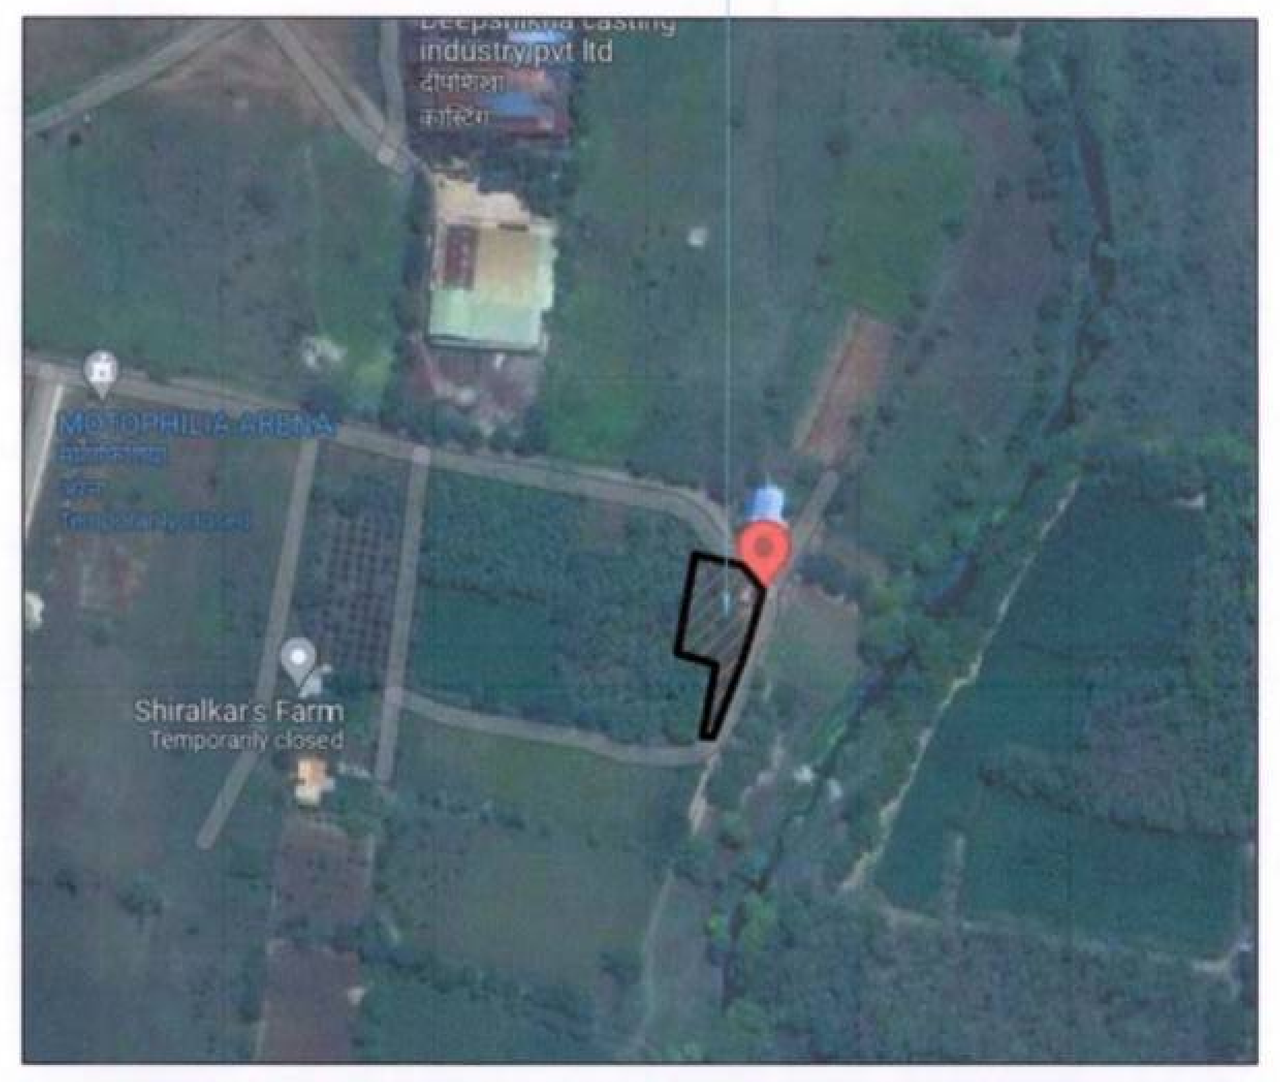

GOOGLE IMAGE SHOWING PROPOSED SITE
SCALE - NTS

PROPOSED LAYOUT OF KH.NO. - 107



D.P. PLAN SHOWING PROPOSED SITE
SHEET NO. 81
SCALE - NTS

## AREA STATEMENT

| | | | | |
|---|---|---|---|---|
| 1. | Area of Plot (Minimum area of a, b, c to be considered) | 46599.98 | SQ.M. | |
| a) | As per ownership document (7/12, CTS extract) | 46600.00 | SQ.M. | |
| b) | as per measurement sheet | 46599.98 | SQ.M. | |
| (c) | as per site | 46599.98 | SQ.M. | |
| 2. | Deductions for | | | |
| (a) | Proposed D.P./ D.P. Road widening Area/ Service Road / Highway widening | 5499.49 | SQ.M. | |
| (b) | Any D.P. Reservation area | 0.00 | SQ.M. | |
| (b) | Any D.P. Reservation area | 0.00 | SQ.M. | |
| (c) | External structure in plot | 0.00 | SQ.M. | |
| (d) | Not in possession | 0.00 | SQ.M. | |
| (Total a+b+c+d) | | 5499.49 | SQ.M. | |
| 3. | Balance area of plot (1-2) | 41100.49 | SQ.M. | 100.00% |
| 4. | Amenity Space (if applicable) | | | |
| (a) | Required - | 2055.02 | SQ.M. | 5.00% |
| (b) | Adjustment of 2(b), if any - | --- | SQ.M. | 5.00% |
| (c) | Proposed - | 2056.86 | SQ.M. | |
| 5. | Net Plot Area (3-4 (c)) | 39043.63 | SQ.M. | |
| 6. | Recreational Open space/Play Ground ( if applicable) | | | |
| (a) | Required - | 4110.05 | SQ.M. | 10.00% |
| (b) | Proposed - | 4112.53 | SQ.M. | 10.01% |
| 7. | Internal Road area (net plot -(Plotable area + open space + MSEB + external structure )) | 7559.39 | SQ.M. | 18.39% |
| 8. | Space For Electric Sub-Station (ESS = 25.00 SQ.M.) + Space For Waste Water Treatment Plant (WWTP = 31.575 SQ.M.) | 56.58 | | 0.14% |
| 9. | Plotable area | 27315.13 | SQ.M. | 66.46% |
| 10. | Pro-rata factor for FSI calculation on layout plots = (5/9) | 1.42 | | |
| 11. | Area for inclusive housing | | | |
| (a) | Required - | -- | | |
| (b) | Proposed - | -- | | |

Name Of Owner : Pramod Laxman Bankar
Postal Address : A-702 VERA ATMOSPHERE - WADHWA,MULUND GOREGAON LINK ROAD HIRA NAGAR,Mumbai,Mumbai Suburban,Maharashtra-400080
Phone No. 9004003673

DESCRIPTION OF PROJECT :
Type of Proposal : Residential
Layout Tentative

SITE ADDRESS :
KH. NO.- 107, P.H.NO. - 6 (B), MOUZA - NAGLWADI, TAH. - HINGNA, DIST - NAGPUR.

Name Of Architect : UMESH MORESHWAR LAMGE
ADDRESS OF OFFICE
OFFICE - 402 daya chambers ajni sq., wardha road, NAGPUR.

OWNERS SIGN - Verified by applicant
TECHNICAL PERSON SIGN
Signature valid

SCALE - 1:100
JOB NO - NMRDA-23-77690
CHECK BY -
SUBMISSION DRAWING