




Necessary arrangement for rain water harvesting shall be done

NORTH SIDE ELEVATION
SCALE- 1:100

OFFICE OF THE NAGPUR IMPROVEMENT TRUST
Building Permit No. **BE/11/NO-152415**
Date: **02/01/2024**
SANCTIONED
As Corrected Only
Building Engineer (East)
NAGPUR IMPROVEMENT TRUST

Tentatively approved for
N.O.C. from Chief Fire
Officer, N.M.C. Nagpur.

Building Engineer (East)
Nagpur Improvement
Trust, Nagpur.

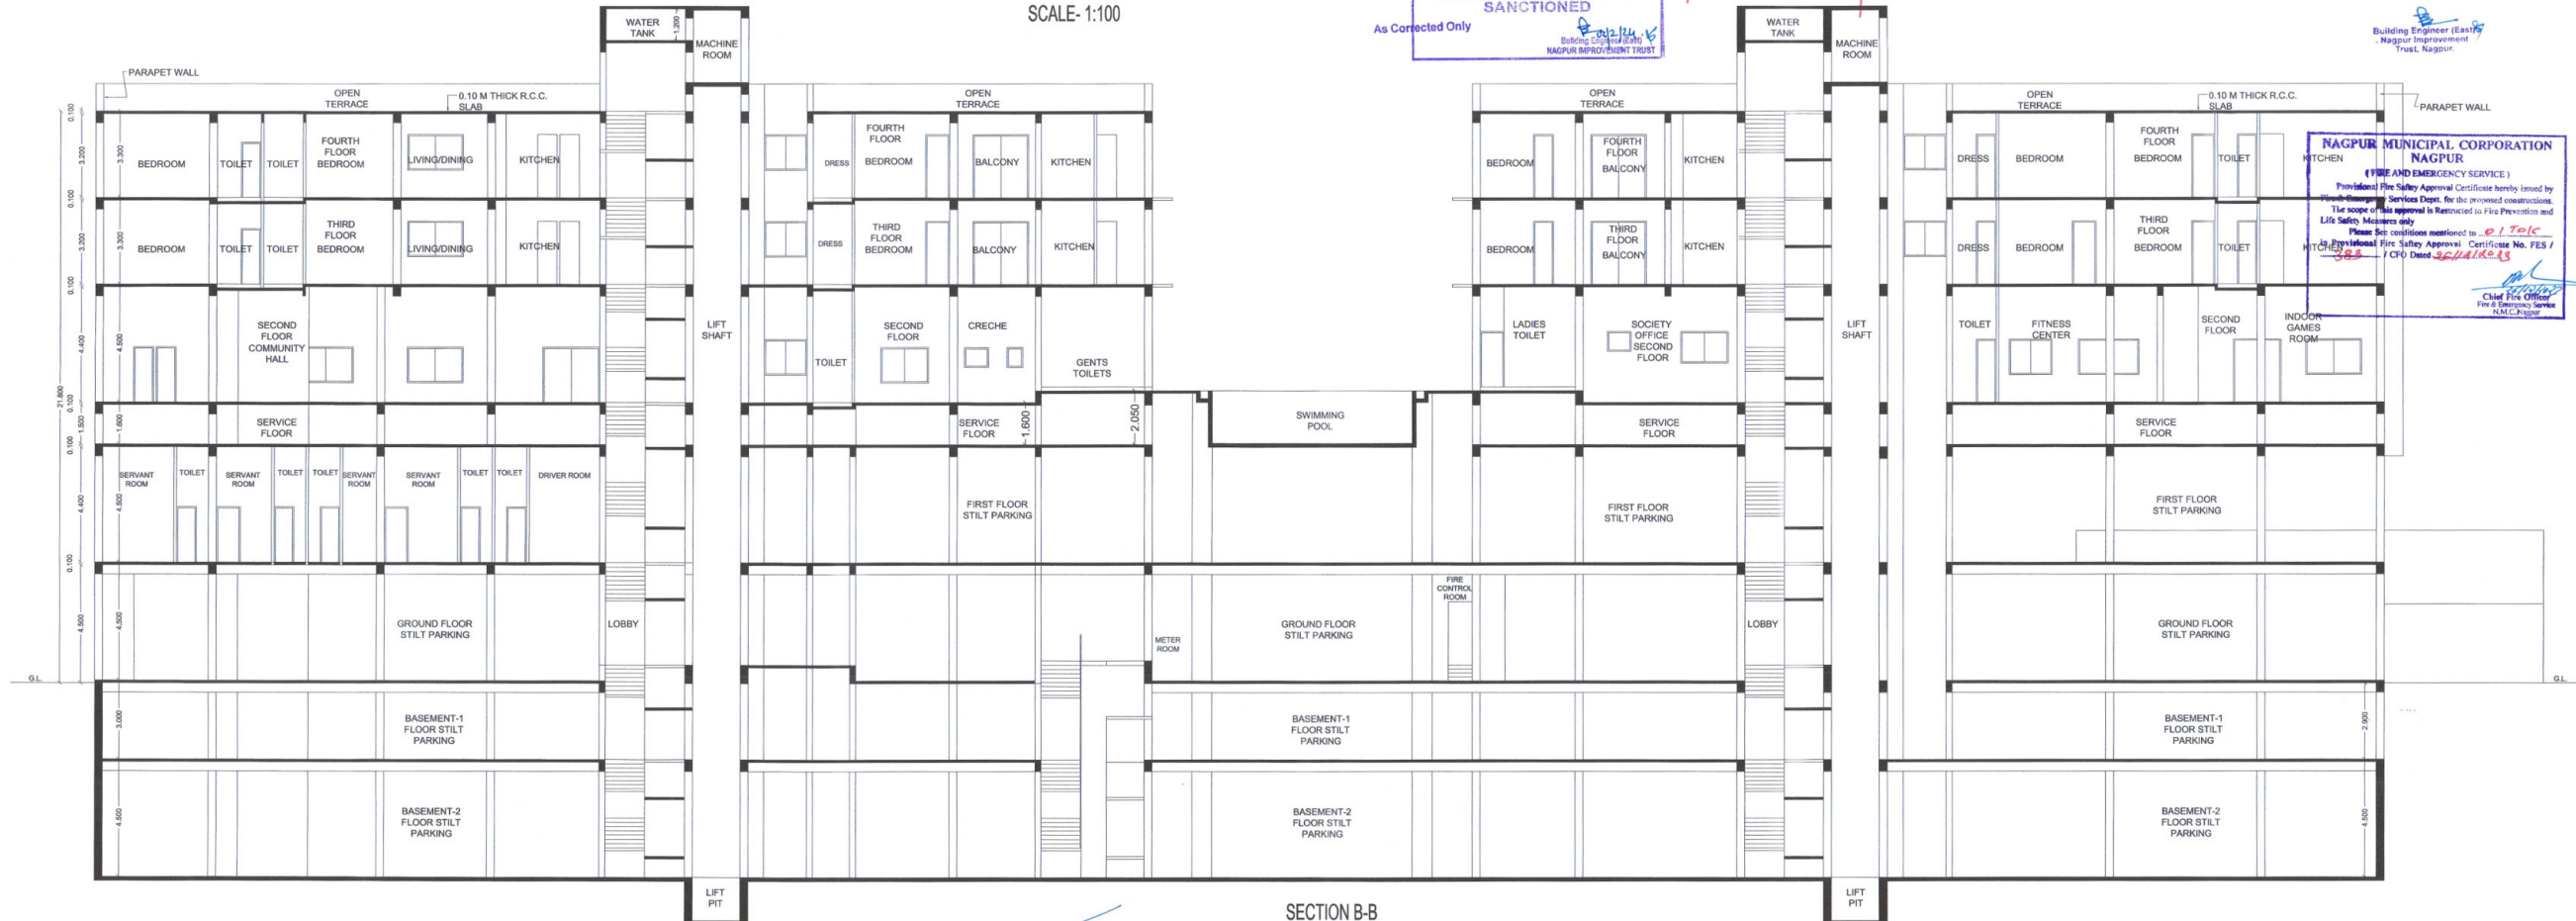

SECTION B-B
(SCALE 1:100)

STATION OFFICER (HQ)
FIRE & EMERGENCY SERVICE
N.M.C. NAGPUR

PROPOSED COMMERCIAL CUM
RESIDENTIAL BUILDING ON PLOT NO. 384 ,
385 AND 386,
KH. NO. 63,67,61,68,70,71,72,74,75,¹⁰⁰2,103/1-2,
SHEET NO.50,59,61,62,69,70,71,72,73,76,77,78,
79,80,712,718,
C.S. NO.392,393,395,399,402,404,411,412,413,
414,415,417,418,
MOUZA- CHIKHALI (DEO), WARD NO. 22 .
DIVISION- EAST, TAH. AND DIST. NAGPUR.
BELONGING TO :-
M/S KARRIA FOODS AND SNACKS PVT. LTD.
THROUGH ITS DIRECTOR SHRI RAJENDRAKUMAR
SHIVKISHAN AGRAWAL, AUTHORISED SIGNATORY
SHRI GAURAV AGARWALA

LEGENDS

SR.NO.	PARTICULAR	SYMBOL
01	PIPE	—
02	4WAY FIRE BRIGADE INLET	□
03	HYDRANT VALVE	□
04	HOSE BOX	□
05	HOSE REEL	□
06	BUTTERFLY VALVE	□
07	MANUAL CALL POINT	□
08	HOOTER	□
09	PENDENT SPRINKLER	□
10	WALL MOUNTED SPRINKLER	□
11	DETECTOR	□
12	ABC EXTINGUISHER	□
13	CO2 EXTINGUISHER	□
14	PA SPEAKER	□
15	FIRE TENDER	□
16	FIRE JET FAN	□

ALL DIMENSIONS ARE IN METERS UNLESS OTHERWISE NOTED.	
PROJECT	FIRE PROTECTION & ALARM SYSTEM
CLIENT	SANDEEP DWELLERS PVT. LTD.
CONTRACTOR	OYSTER INFRA-CON PVT. LTD.
DRAWN	PD
CHECKED	GR
APPROVED	RT
DATE	10/11/2023
DRAWING NO	OIP/PLNG/FF/00542
LICENSE NO	MFS / LA / RF - 464 / RD - 434 / RP - 96
FIRE FIGHTING SYSTEM CONSULTANT	STAMP & SIGNATURE
OYSTER	

PLOT BOUNDARY SHOWN THUS	
PROPOSED CONSTRUCTION SHOWN AS	
EXISTING CONSTRUCTION SHOWN AS	

ALL DIMENSIONS ARE IN METERS			
DATE	SCALE	DRAWN BY	CHECKED BY
06/06/2023	1:100	ALOK	RAHUL

OWNER	ARCHITECT
For Karria Food and Snacks Pvt. Ltd. Authorised Signatory	AR. RAHUL AGARWALA N.I.T.L.S.NO. 2310 N.M.C.- / R : 529