


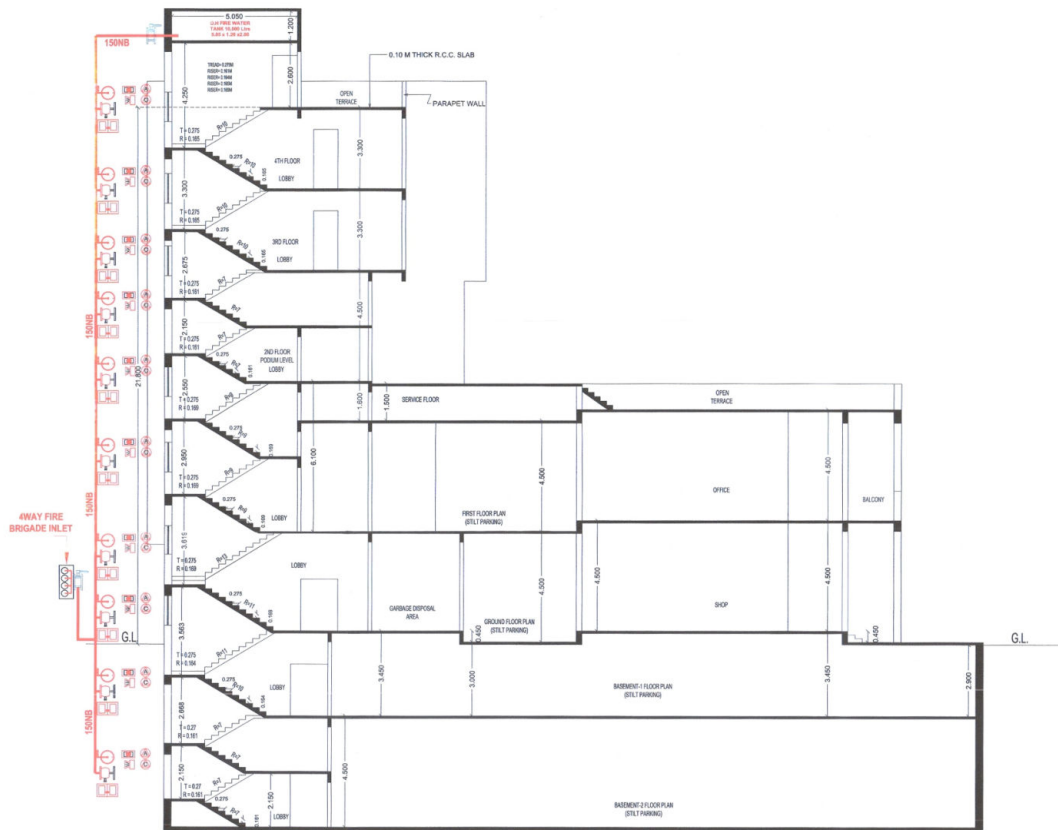

SECTION A-A
(SCALE 1:100)

Tentatively approved for
N.O.C. from Chief Fire
Officer, M.M.C. Nagpur.

Building Engineer (East)
M.M.C. Nagpur.



Necessary arrangement for Rain
water harvesting shall be done

As Corrected Only

SECTION AT-C-C
SCALE:1:100

STATION OFFICER (MD)
FIRE & EMERGENCY SERVICE
M.M.C. NAGPUR

SHEET NO 07 / 07

PROPOSED COMMERCIAL CUM
RESIDENTIAL BUILDING ON PLOT NO. 384,
385 AND 386,
KH. NO. 63,67,61,68,70,71,72,74,75,102,103/1-2,
SHEET NO.50,59,61,62,69,70,71,72,73,76,77,78,
79,80,712,718,
C.S. NO.392,393,395,399,402,404,411,412,413,
414,415,417,418,
MOUZA- CHIKHALI (DEO), WARD NO. 22,
DIVISION- EAST, TAH. AND DIST. NAGPUR.
BELONGING TO :-
M/S KARRIA FOODS AND SNACKS PVT. LTD.
THROUGH ITS DIRECTOR SHRI RAJENDRAKUMAR
SHIVKISHAN AGRAWAL, AUTHORIZED SIGNATORY
SHRI GAURAV AGARWALA

LEGENDS

SR.NO.	PARTICULAR	SYMBOL
01	PIPE	
02	4WAY FIRE BRIGADE INLET	
03	HYDRANT VALVE	
04	HOSE BOX	
05	HOSE REEL	
06	BUTTERFLY VALVE	
07	MANUAL CALL POINT	
08	HOOTER	
09	PENDENT SPRINKLER	
10	WALL MOUNTED SPRINKLER	
11	DETECTOR	
12	ABC EXTINGUISHER	
13	CO2 EXTINGUISHER	
14	PA SPEAKER	
15	FIRE TENDER	
16	FIRE JET FAN	

ALL DIMENSIONS ARE IN METERS UNLESS OTHERWISE NOTED.

PROJECT	FIRE PROTECTION & ALARM SYSTEM
CLIENT	SANDEEP DWELLERS PVT. LTD.
CONTRACTOR	OYSTER INFRA-CON PVT. LTD.
DRAWN	PD FIRE PROTECTION & DETECTION SYSTEM FOR
CHECKED	GR RESIDENTIAL BUILDING PROJECT AT
APPROVED	RT MOUZA CHIKHALI, NAGPUR, MAHARASHTRA.
DATE	10/11/2023 SHEET NO : 01
DRAWING NO	OIP/NGP/FF/00542 REV :00
LICENSE NO	MFS / LA / RF - 464 / RD - 434 / RP - 96

FIRE FIGHTING SYSTEM
CONSULTANT

STAMP &
SIGNATURE



PLOT BOUNDARY SHOWN THUS

PROPOSED CONSTRUCTION SHOWN AS

EXISTING CONSTRUCTION SHOWN AS

ALL DIMENSIONS ARE IN METERS

DATE	SCALE	DRAWN BY	CHECKED BY
06/06/2023	1:100	ALOK	RAHUL

OWNER

ARCHITECT

For Karria Food and Snacks Pvt. Ltd.

Authorized Signatory



RAHUL AGARWALA
C.O.A REGD.NO.-CA/2008/41949
N.I.T.S.NO.: 2310
N.M.C.-/R.: 529