

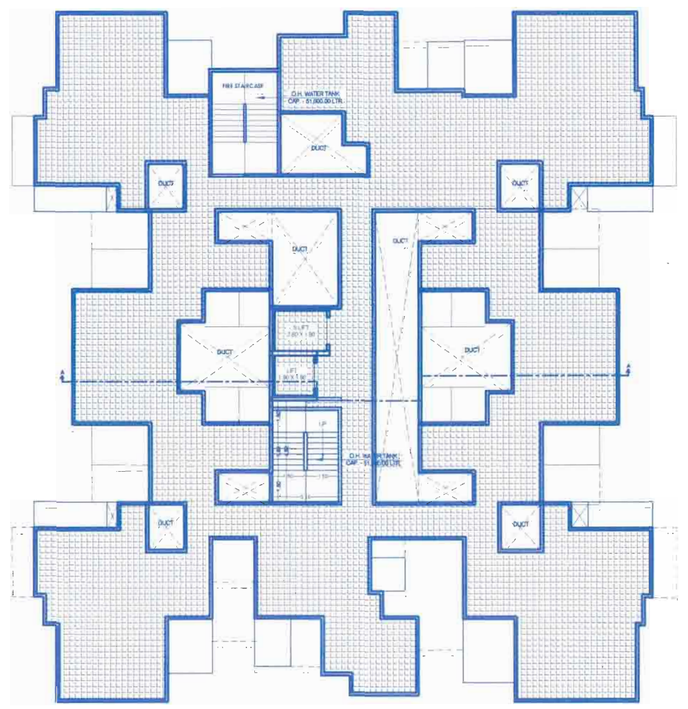



TERRACE FLOOR PLAN SCALE :- 1:200

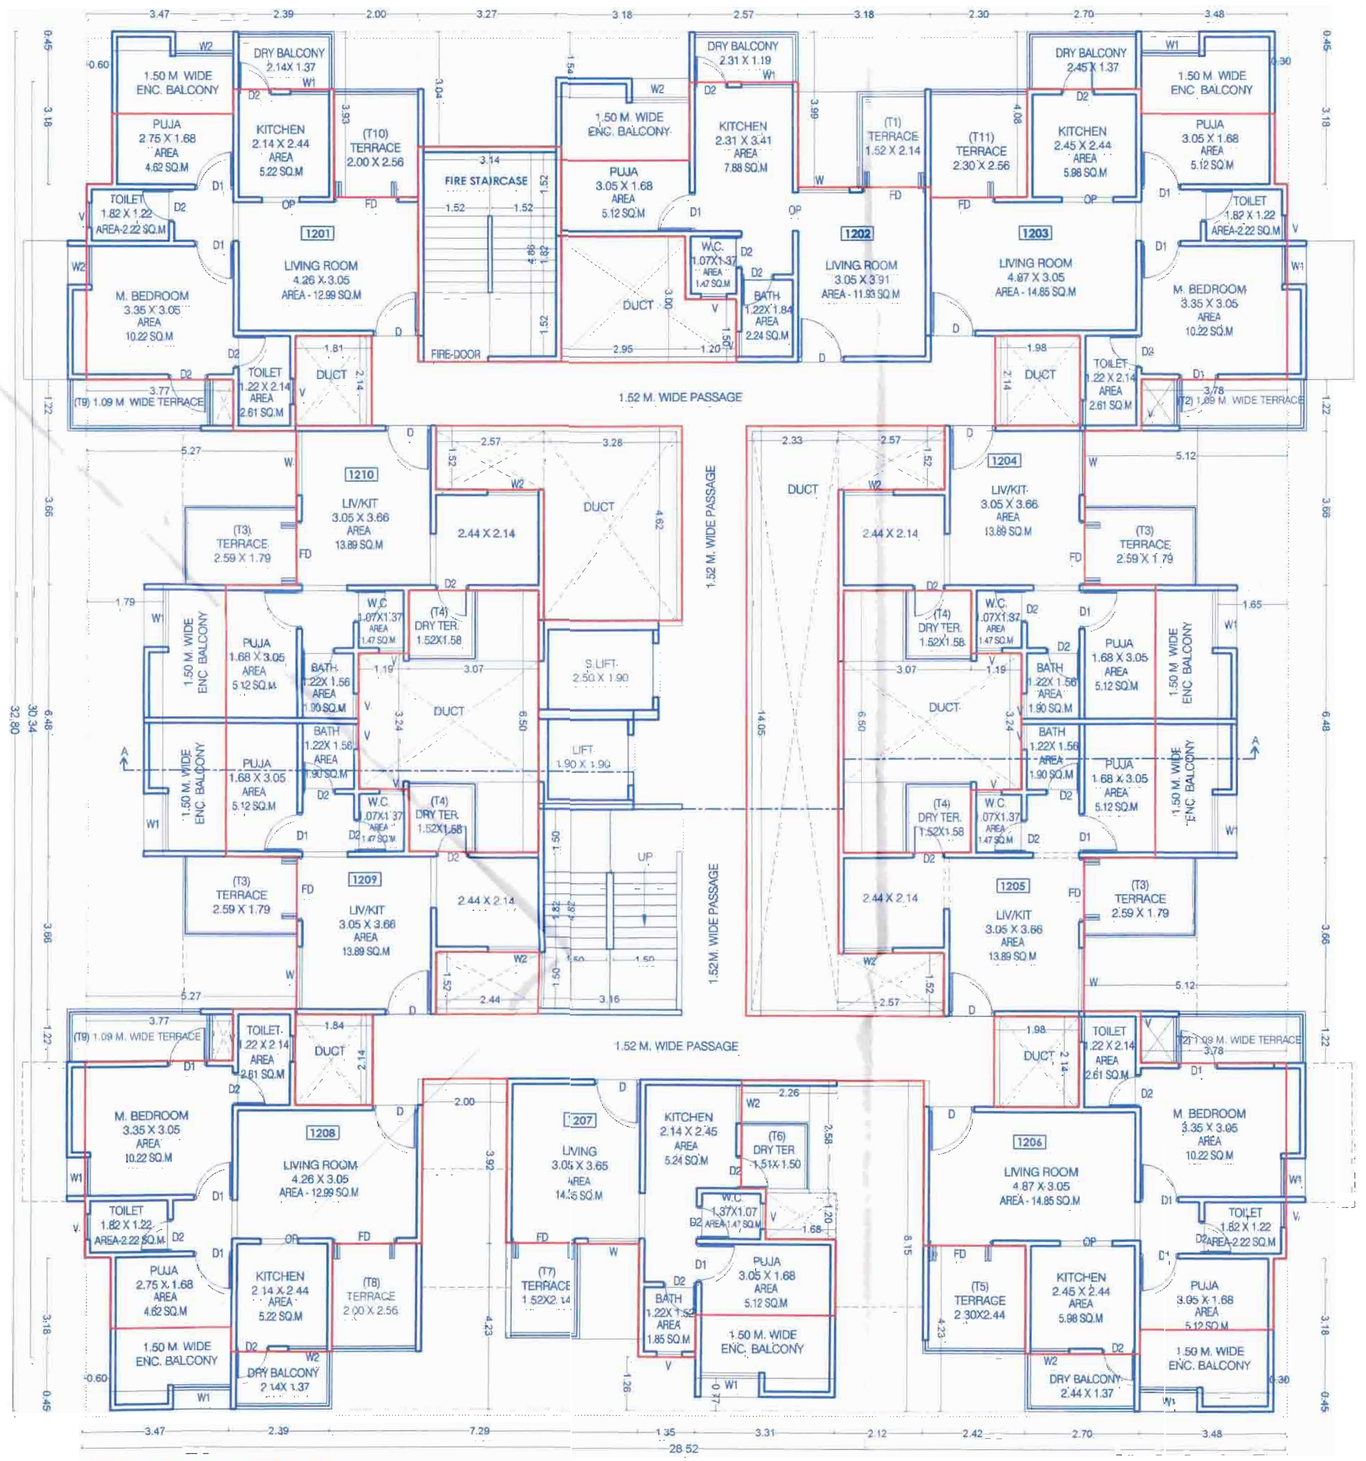

TWELFTH FLOOR PLAN SCALE :- 1:100

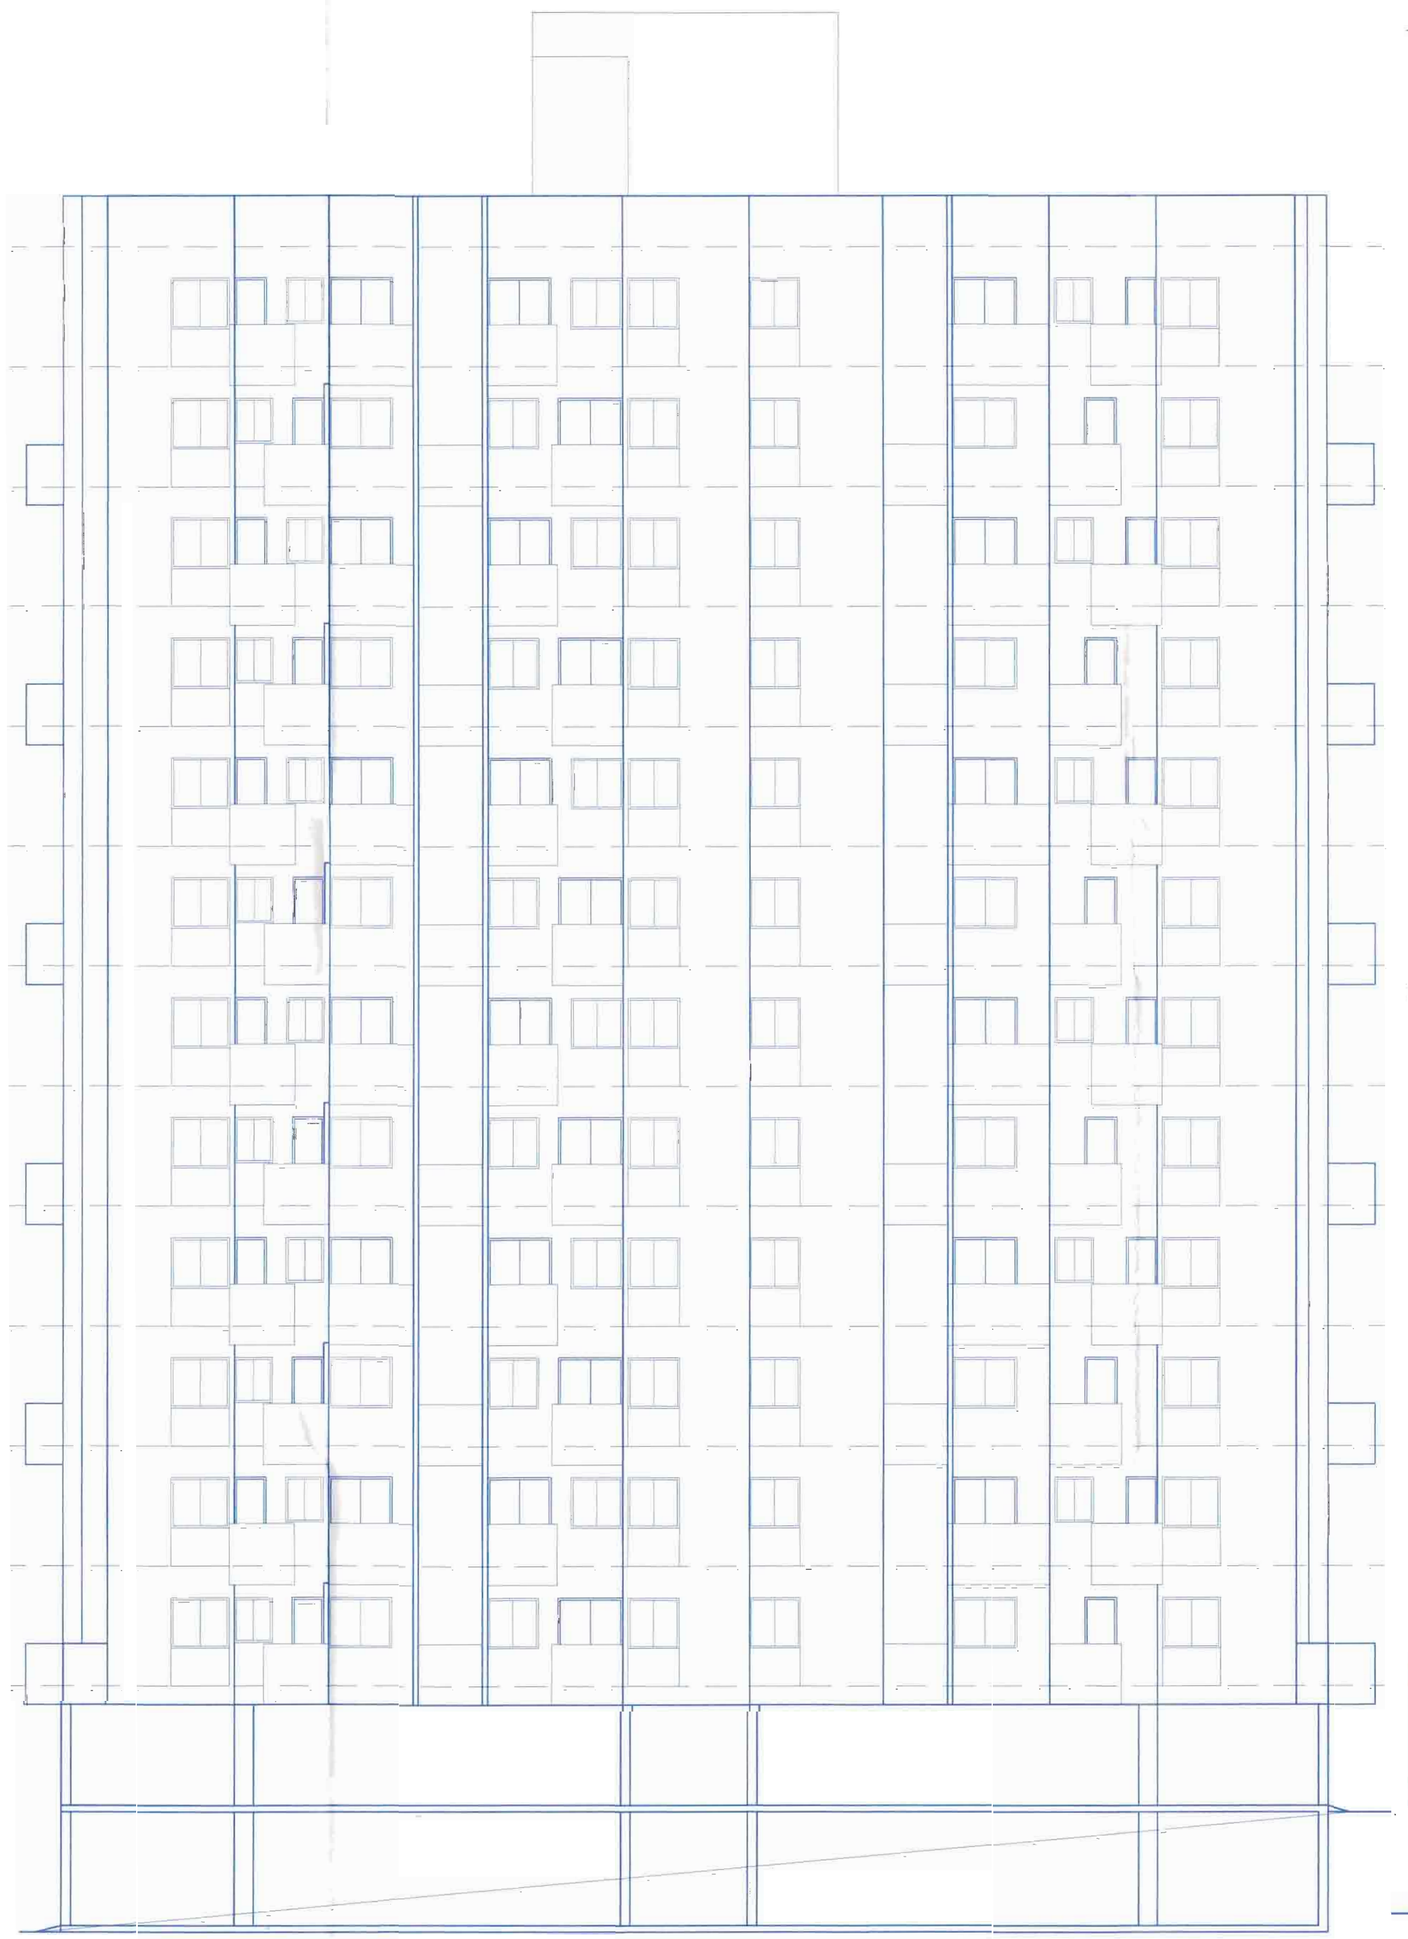

ELEVATION

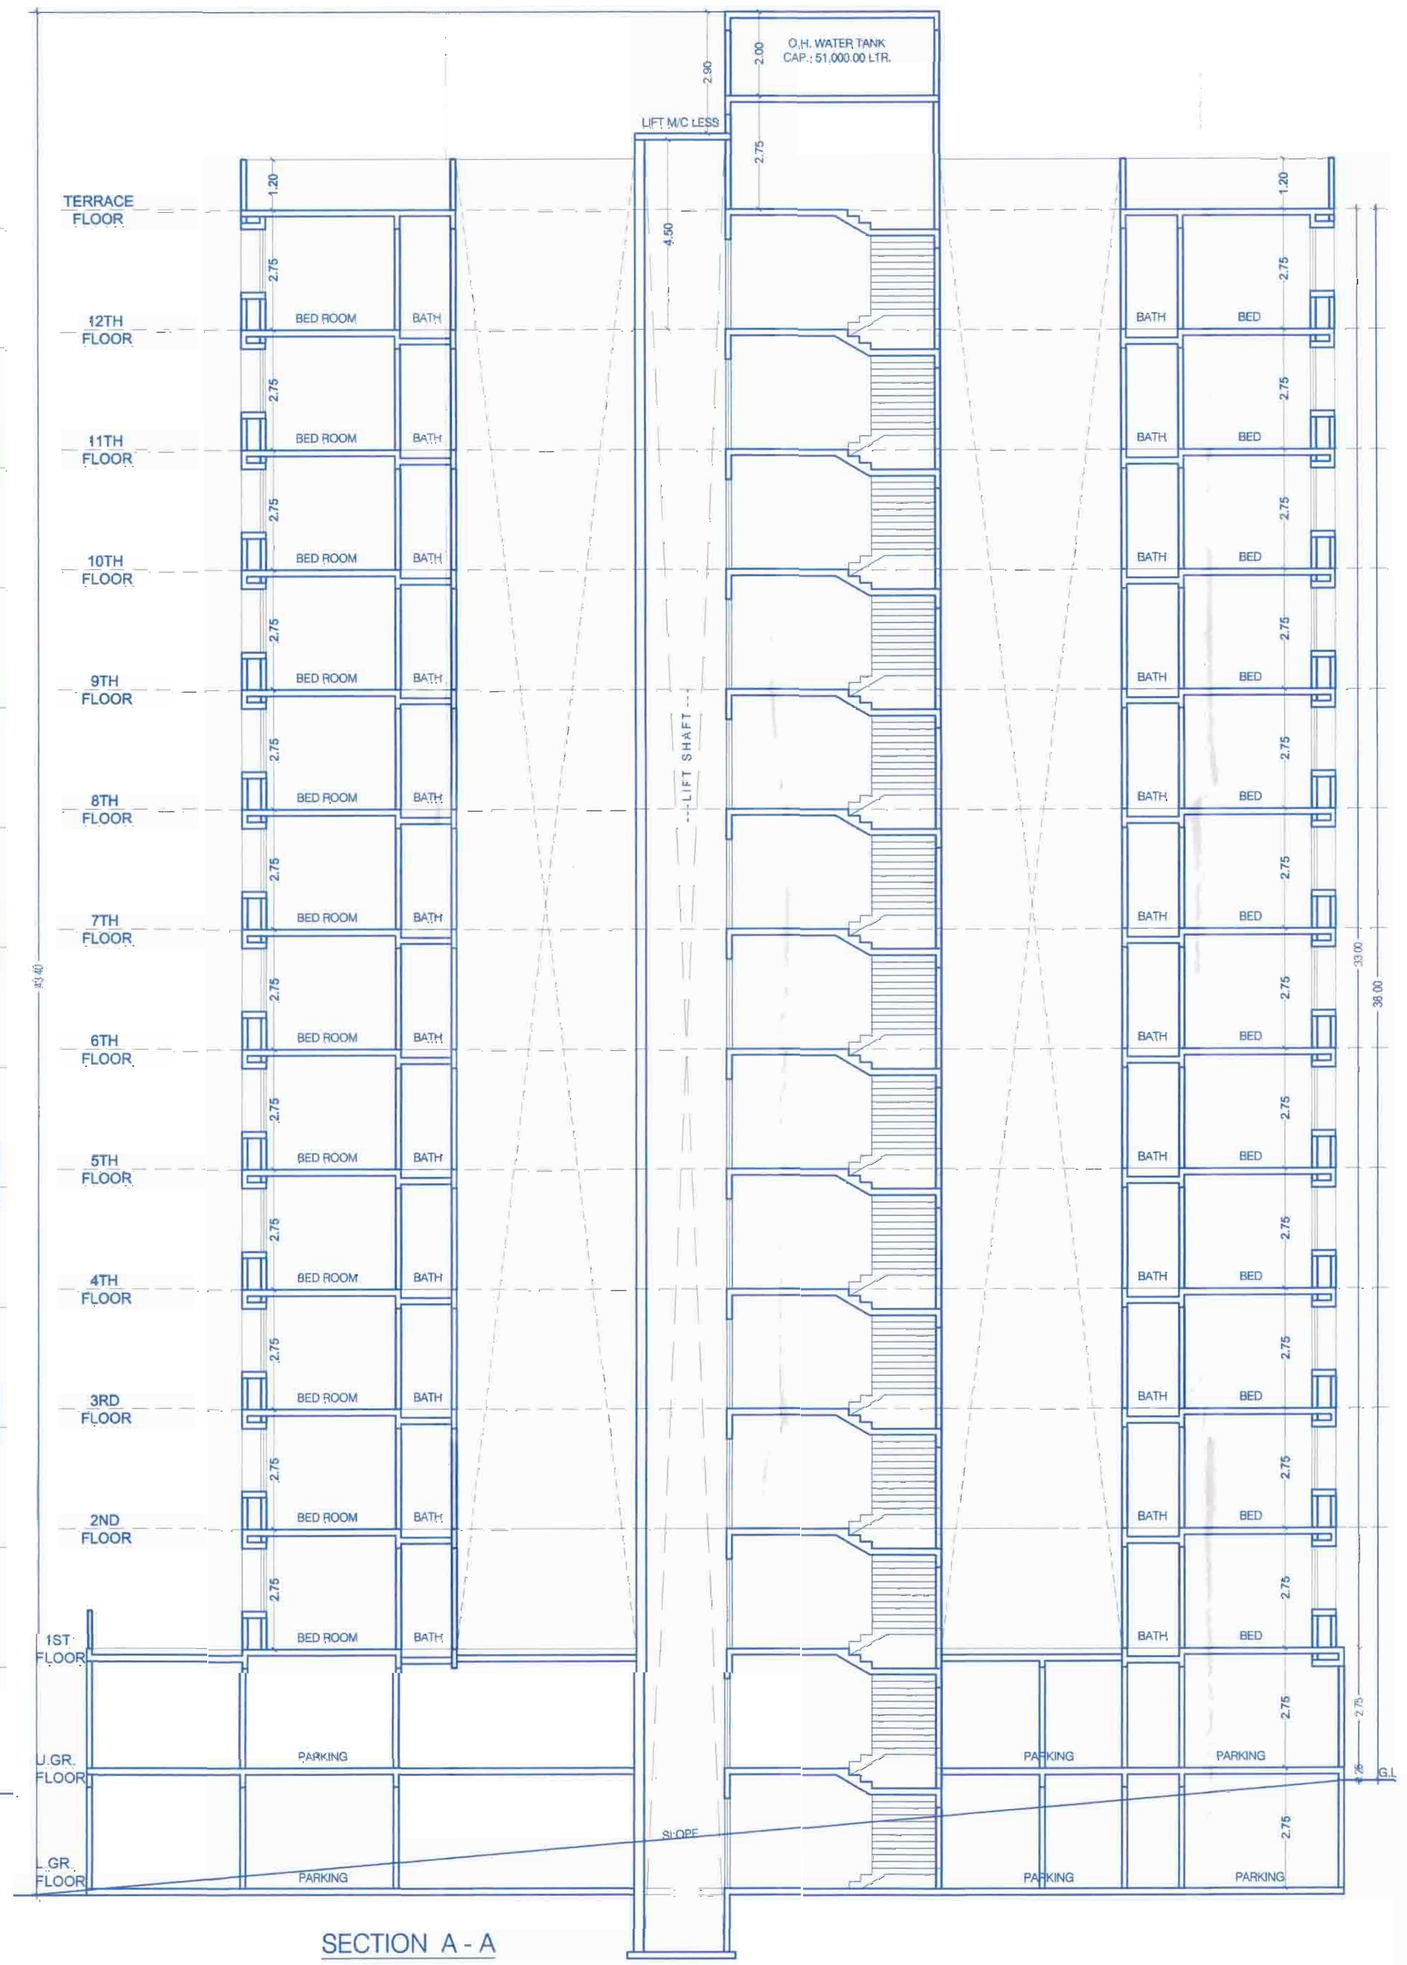

SECTION A - A

STAMP OF APPROVAL 04/07

TYPICAL BLDG. :- 'A' & 'B'

APPROVED SUBJECT TO CONDITION
APPROVED UNDER COMMENCEMENTS
CERTIFICATE NO. CC/1225/19

Building Inspector Assistant Engineer P.M.C.

PUNE MUNICIPAL CORPORATION BUILDING CONTROL DEPARTMENT APPROVED PLAN PUNE

OWNER / P.A.H

MAJESTIQUE ASSOCIATES THROUGH
MR. MANISH D. MAHESHWARI

PROJECT

REVISED LAYOUT OF BUILDING ON S.NO.152/4 + 5B + 9B/1 ,
AT PHURSUNGI, TAL- HAVELI, DIST - PUNE.

ARCHITECT

JAY AERAM
ARCHITECTURAL CONSULTANT
403, AKSHAY CENTRE, C.T.S. NO. 1050 + 51
TILAK ROAD ,SHUKRWAR PETH 02
PUNE.411030. (PH.:-020- 24434335)
E-MAIL :jayaeram@rediffmail.com
CA/ 93/15811

DATE	SCALE	NORTH	DRN. BY	CHKD. BY
03/01/2020	1:100		LAXMAN	JAY SIR

Z:\DATA\JOB NO. 546 MAJESTIQUE PHURSUNGI\50 MUNICIPLE DRAWING\1ST SANCTION\RS9_01.02.2019 (As per o.c. corrections Blue print)\RS9_BLD