
STAMP OF APPROVAL

PREVIOUSLY SANCTIONED NO CC -3369/11 DATED : 23/12/2011
PREVIOUSLY SANCTIONED NO CC -0148/13 DATED : 15/04/2013
PREVIOUSLY SANCTIONED NO CC -1523/14 DATED : 06/08/2014
PREVIOUSLY SANCTIONED NO. CC -3432/18 DATED : 02/02/2019
PREVIOUSLY SANCTIONED NO. CC -1408/19 DATED : 20/08/2019

PUNE MUNICIPAL CORPORATION BUILDING CONTROL DEPARTMENT APPROVED PUNE


Revised
APPROVED SUBJECT TO CONDITION
APPROVED UNDER COMMENCEMENT
CERTIFICATE NO. 1415/20
DATE 15/12/2020

Building Inspector Deputy Engineer
Building Development Department
Zone No. P/S/C

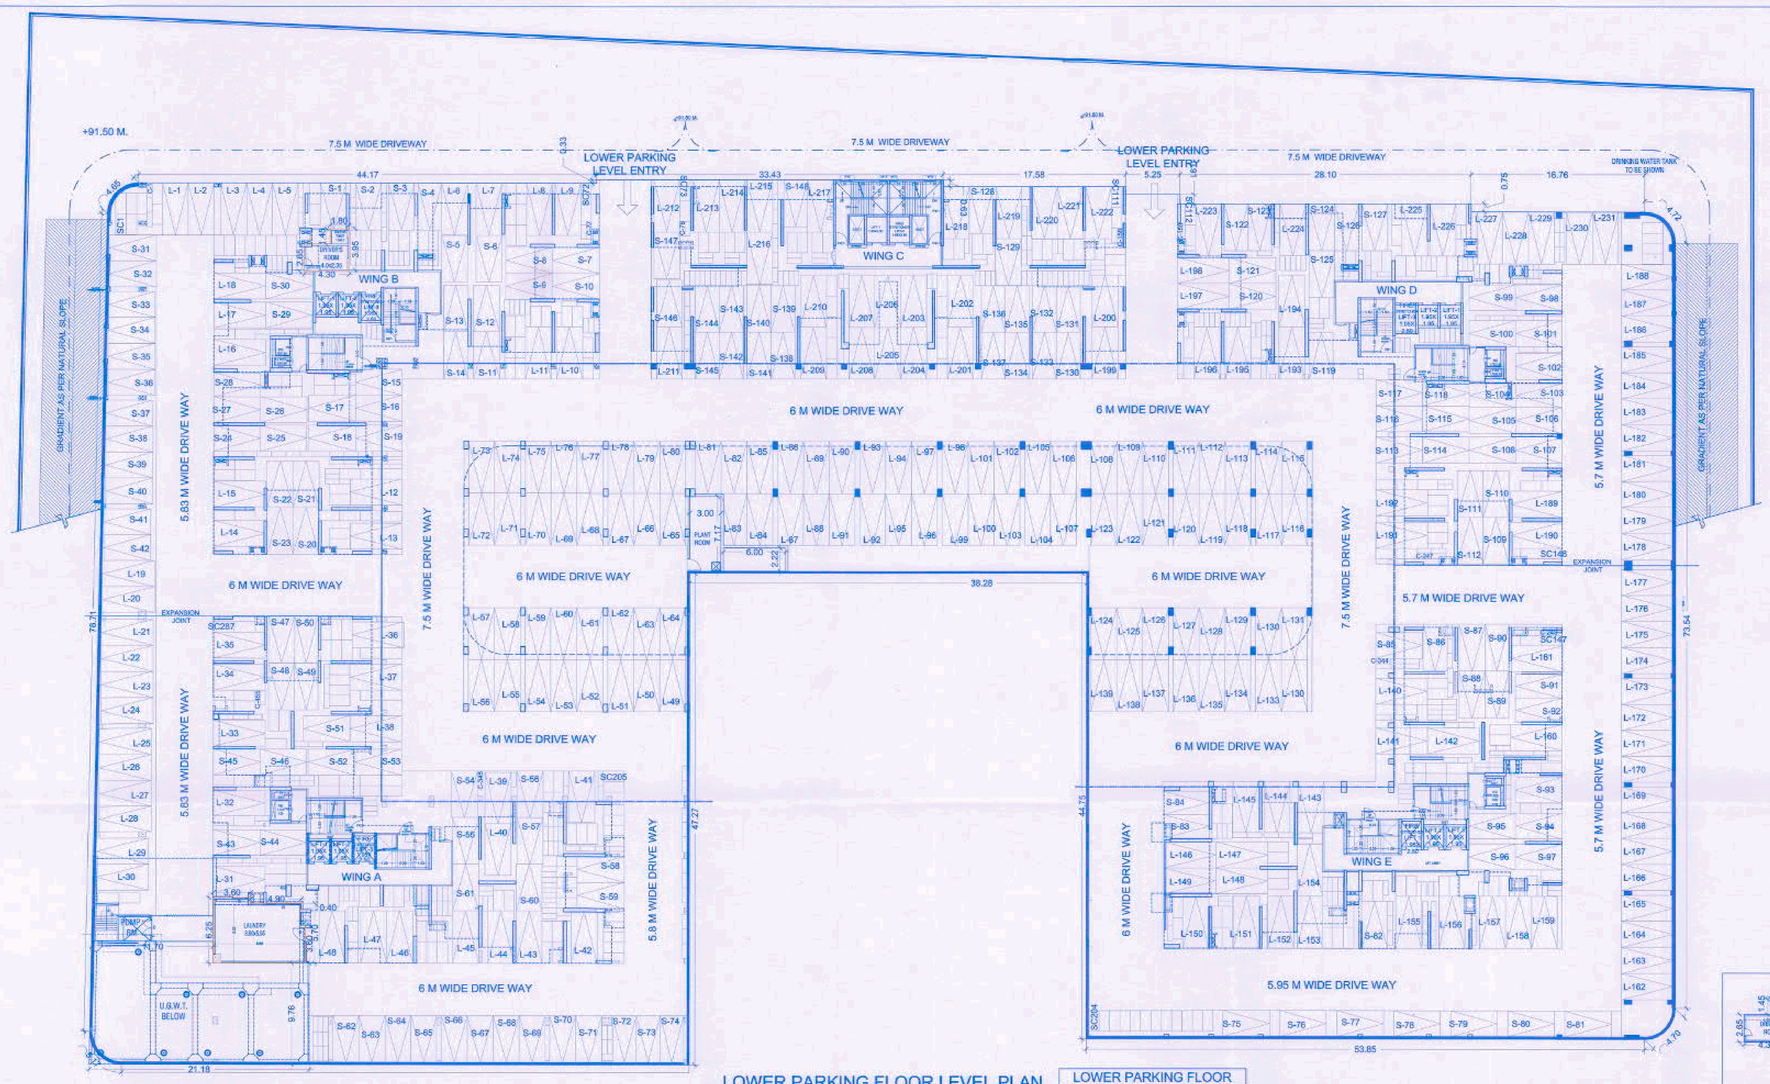


LOWER PARKING FLOOR LEVEL PLAN

LOWER PARKING FLOOR	
SMALL CAR(S)	148
LARGE CAR(L)	231
STACK CAR (ST)	0
TOTAL CAR	379
SCOOTER(SC)	287
CYCLE(C)	455

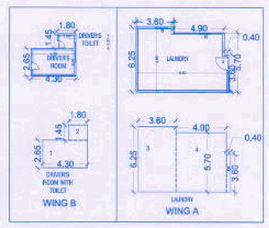

DRIVERS ROOM WITH TOILET							
LOWER PARKING LEVEL FLOOR							
B WING							
1	4.30	X	2.65	X	1	=	11.40
2	1.600	X	1.450	X	1	=	2.61
TOTAL						=	14.01

LAUNDRY							
LOWER PARKING LEVEL FLOOR							
A WING							
3	3.600	X	6.250	X	1	=	22.50
4	4.900	X	5.700	X	1	=	27.93
5	0.400	X	3.600	X	1	=	1.44
TOTAL						=	51.87

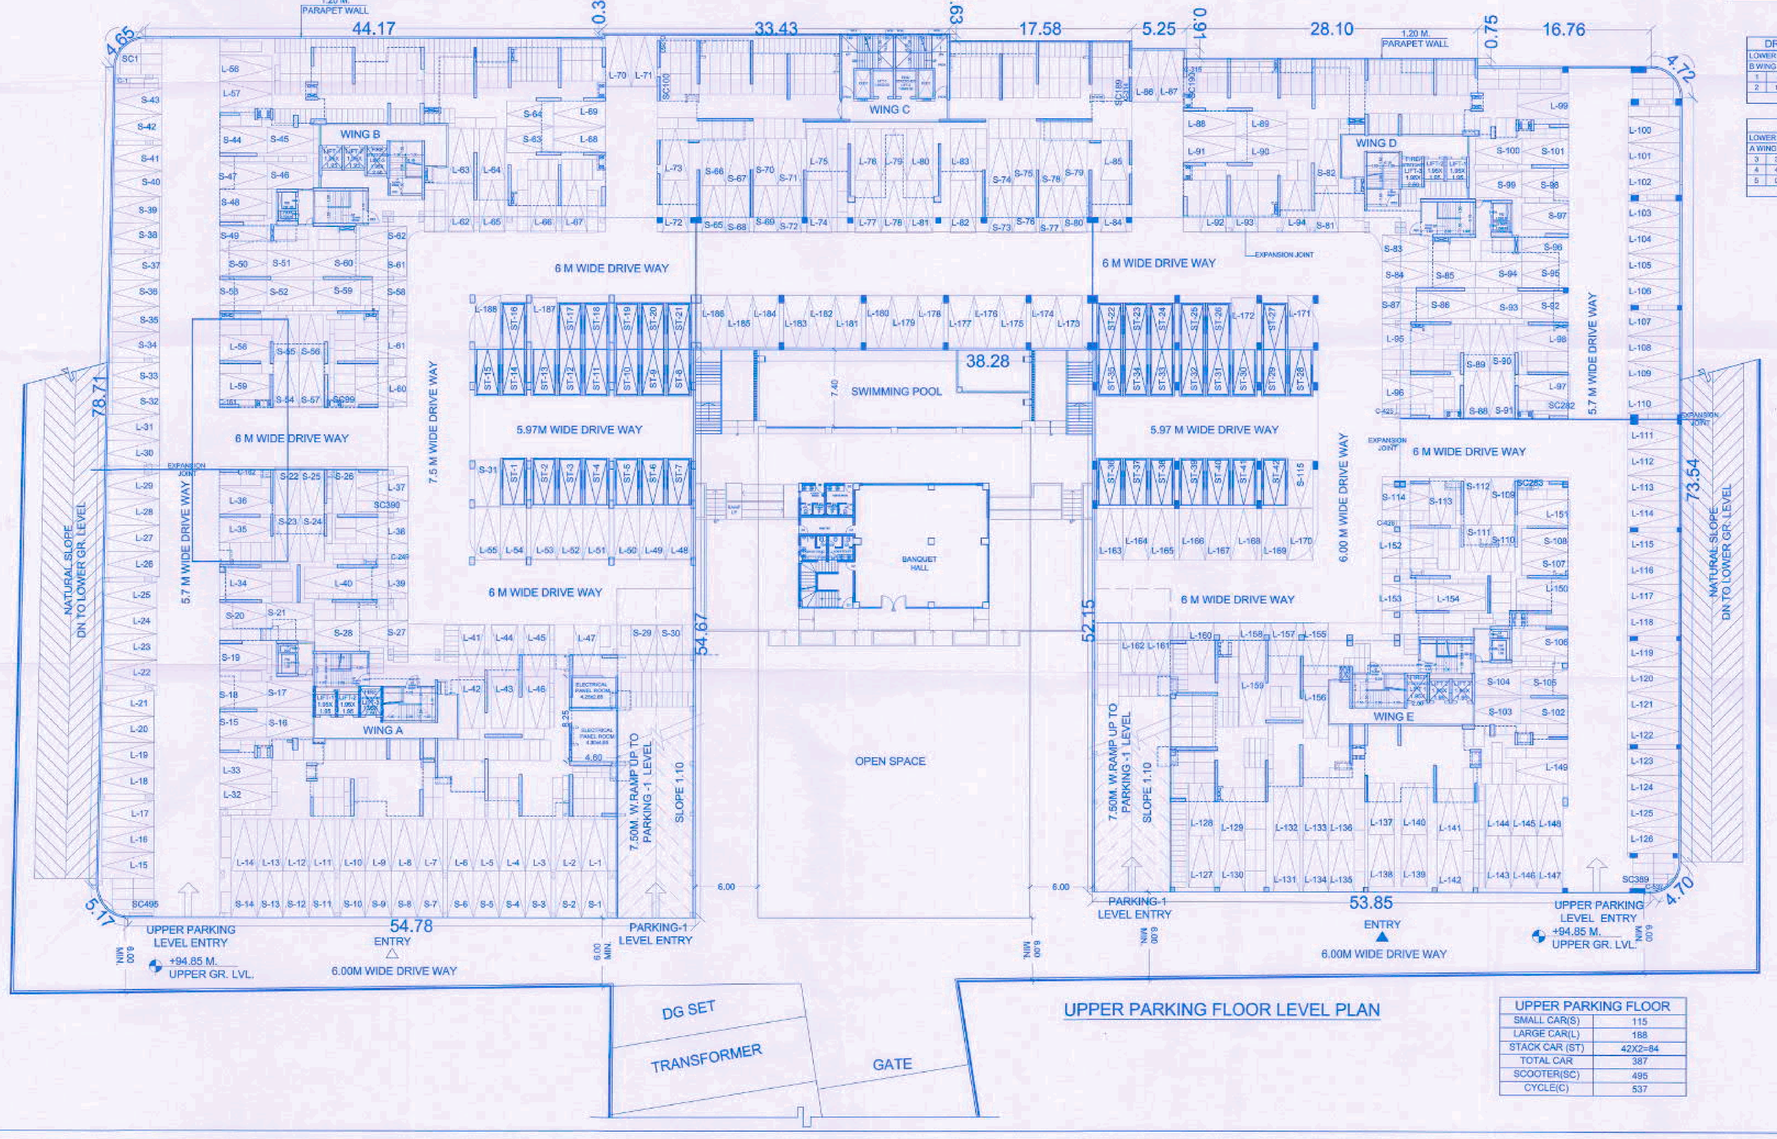

UPPER PARKING FLOOR LEVEL PLAN

UPPER PARKING FLOOR	
SMALL CAR(S)	115
LARGE CAR(L)	188
STACK CAR (ST)	42X2=84
TOTAL CAR	387
SCOOTER(SC)	495
CYCLE(C)	537

"The drawings the property and copyright of Laxman Thite, Architect. It shall not be used or reproduced for any purpose whatsoever and shall be returned to the architect immediately if the original commission is not confirmed or the architect is terminated. The drawings are prepared on the basis of assumptions of the nature of construction and the site conditions. The architect is not responsible for any deviations in actual site conditions and drawings, and reserves the right to revise the drawings to suit the actual site conditions. The architect shall not be responsible for any structural failure, damages, accidents, mishaps, etc. arising out of