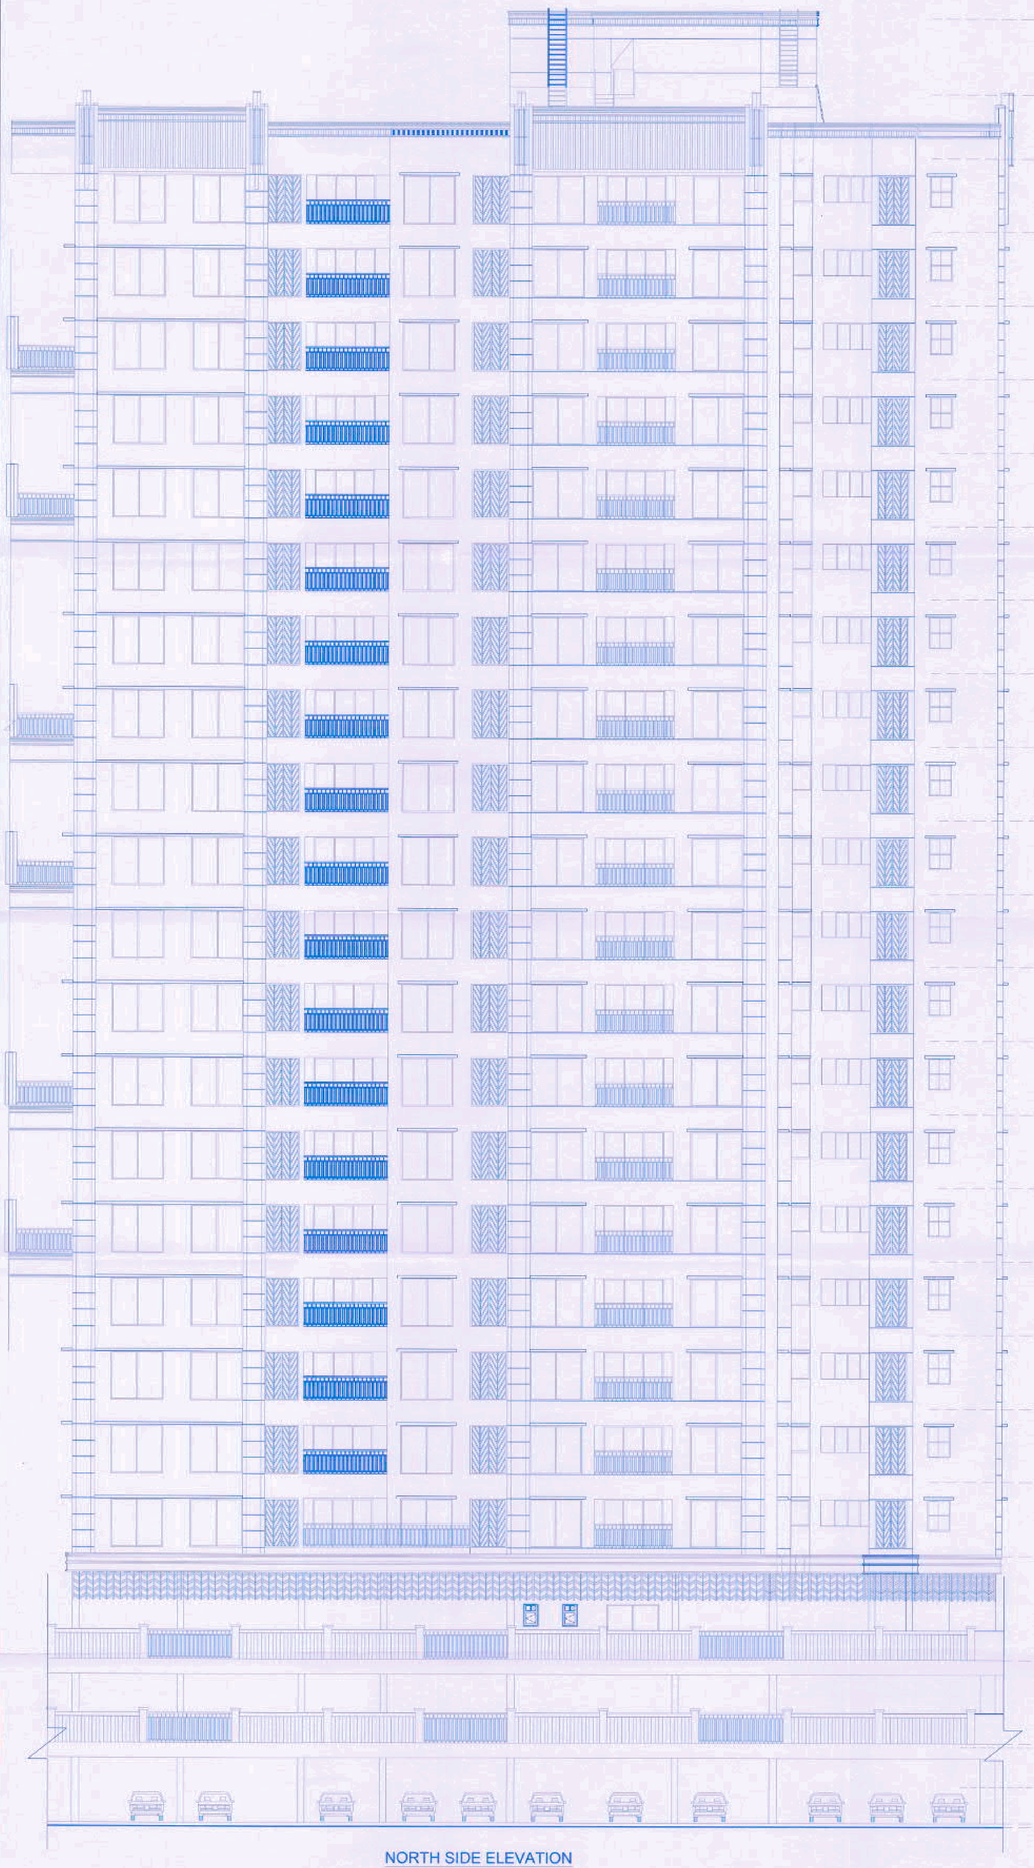

NORTH SIDE ELEVATION

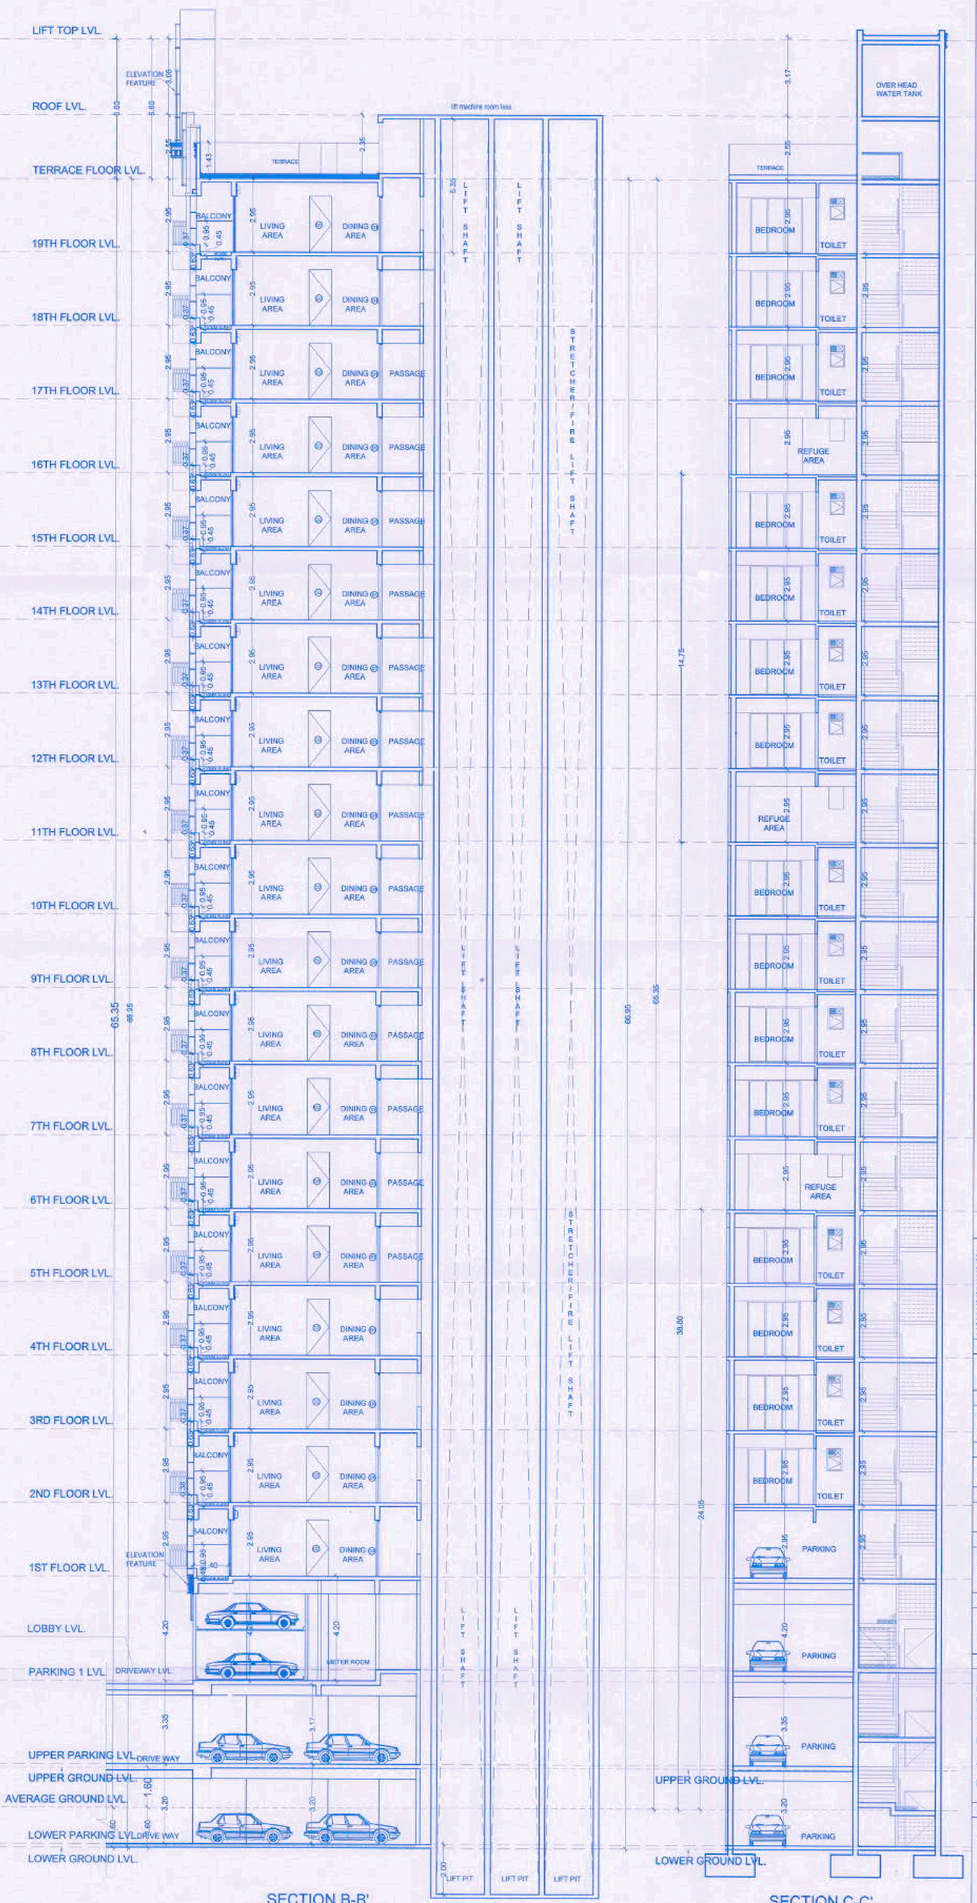

SECTION B-B'

SECTION C-C'

STAMP OF APPROVAL

B WING

PREVIOUSLY SANCTIONED NO CC -3389/11 DATED : 23/12/2011
PREVIOUSLY SANCTIONED NO CC -0146/13 DATED : 15/04/2013
PREVIOUSLY SANCTIONED NO CC -1523/14 DATED : 06/08/2014
PREVIOUSLY SANCTIONED NO. CC -3432/18 DATED : 02/02/2019
PREVIOUSLY SANCTIONED NO. CC -1405/19 DATED : 20/09/2019

Revised
APPROVED SUBJECT TO CONDITION
APPROVED UNDER COMMENCEMENT
CERTIFICATE NO. 1915/20
DATE 15/12/2020
Building Inspector
Deputy Engineer
Building Development Department

PUNE MUNICIPAL CORPORATION BUILDING CONTROL DEPARTMENT APPROVED PUNE

This drawing is the property and copyright of Laxman Thite Architect. It shall not be used or reproduced in any manner whatsoever and shall be returned promptly on demand. Authority shall neither documents & nor responsible for any discrepancies in the dimensions & information given on the drawings & shall not scale the drawings. Contractor shall visit the site before starting the work & bring to the notice of the Architect any discrepancies in the drawings before starting the work. Contractor shall be responsible for compliance of all the rules & regulations of the authorities & public utility services while executing the work. Contractor shall be responsible for any damage caused to adjacent property during construction & shall make good the damage at his own cost. Contractor shall be responsible for safety of workmen at site & shall take adequate safety measures as per rules. Contractor shall be responsible for any accidents occurring at site during construction. Contractor shall not sublet the work without written permission of the Architect. Contractor shall not deviate from the drawings & specifications without written instructions from the Architect. Any deviation done by the contractor without written instructions from the Architect shall be rectified by the contractor at his own cost. Contractor shall be responsible for rectification of defects during defect liability period. Architect shall not be responsible for any work carried out by the contractor after the defect liability period. Architect shall not be responsible for any claims arising out of non-payment to labour, sub-contractors or suppliers by the contractor. Architect shall not be responsible for any delay in completion of the project due to any reasons beyond the control of the Architect. Any disputes arising out of this work shall be subject to the jurisdiction of the courts of Pune only.

LAND OWNER (AS PER 7/12 OR P.R.C.)
FOR M/S SUKHAWANI REALTY
MR. HIRANAND GHANSHYAM SUKHWANI AND OTHERS
POWER OF ATTORNEY HOLDER
FOR M/S SUPREME PALATIAL DEVELOPERS LLP
MR. VISHAL S.JUMANI.
CLIENT/FIRM'S NAME
M/S SUPREME PALATIAL DEVELOPERS LLP
CONTENTS
ELEVATION , SECTION
PROJECT (REVISED PROPOSAL)
PROPOSED LAYOUT OF BUILDING AT OLD S .No 19/3+19/1A/13,21/1+ 21/2+ 21/3+21/4+21/5 NEW S. No S.NO.19/21/P. No A,19/21/ P. No C, 19/1A/13, 21/3,21/5 BANER, PUNE.

REVISION .	DEALT	DATE
R1 CHANGE IN DESIGN	SUDHIR	26.07.2018
R2/V3 T.D.R. CANCELLED	LAXMAN S.	03.04.2019
R2/V4 CHANGE IN DESIGN	SUDHIR	20.06.2019
R3 CHANGES AS PER WD	SHARMILA	11.07.2020
R4 CHANGES AS PER DESIGN ARCHITECT	SHARMILA	05.09.2020

SIGN., ADDRESS OF THE OWNER-S/POWER OF ATTORNEY HOLDER/S

This municipal drawing is prepared from the instructions, information, specifications, papers and legal documents etc. given by me/us and the authenticity and validity of the same is my/our responsibility. I/we the undersigned, the owner-s and/or power of attorney holder-s have read & studied all the documents, forms and all the drawings along with documents for submission and they are as per my/our instructions & information given to the Licensed Ar.

Name/s: Mr. Vishal S. Jumani Sign
M/S Supreme Palatial Developers LLP.
Address: A 401, Supreme Square, D.P.Road, Near Parihar Chowk, Aundh, Pune 411 007

Name/s: Mr. Hiranand G. Sukhwani (Owner) Sign
M/S Sukhwani Realty

LIAISONING ARCHITECT	ARCHITECT	Job no.	1499
		Drg. no.	M-2
		Scale	1:100
		Rev. no.	R-0
		Date	21/08/18
		Dealt	SUDHIR
			Checked
			MRP

LAXMAN THITE ARCHITECT
CA/79/4934
18, BHAVANINAGAR, PUNE-9
TEL : 25536714/25538109
FAX : 25536030
Email: architaxmans@gmail.com

ARH
ARCHITECT RUSHIKESH.H
ARCHITECTS PLANNERS INTERIORS
AMI PEE CENTRE, SUNDBIL 5TH FLOOR OPP.C CORPORATION, 1 TH ROAD, KHAR(W) TUNNEL NEAR,KHAR, MUMBAI- 400052.
TEL: 6570 8256 , 2241 8441 / 2644 4645
Email: rahulkhaire@rediffmail.com
Website: www.architectsarh.com

\\Dataserver\studio\JOBS\1499\MD\R5\R5V1\R5 B WING.dwg