
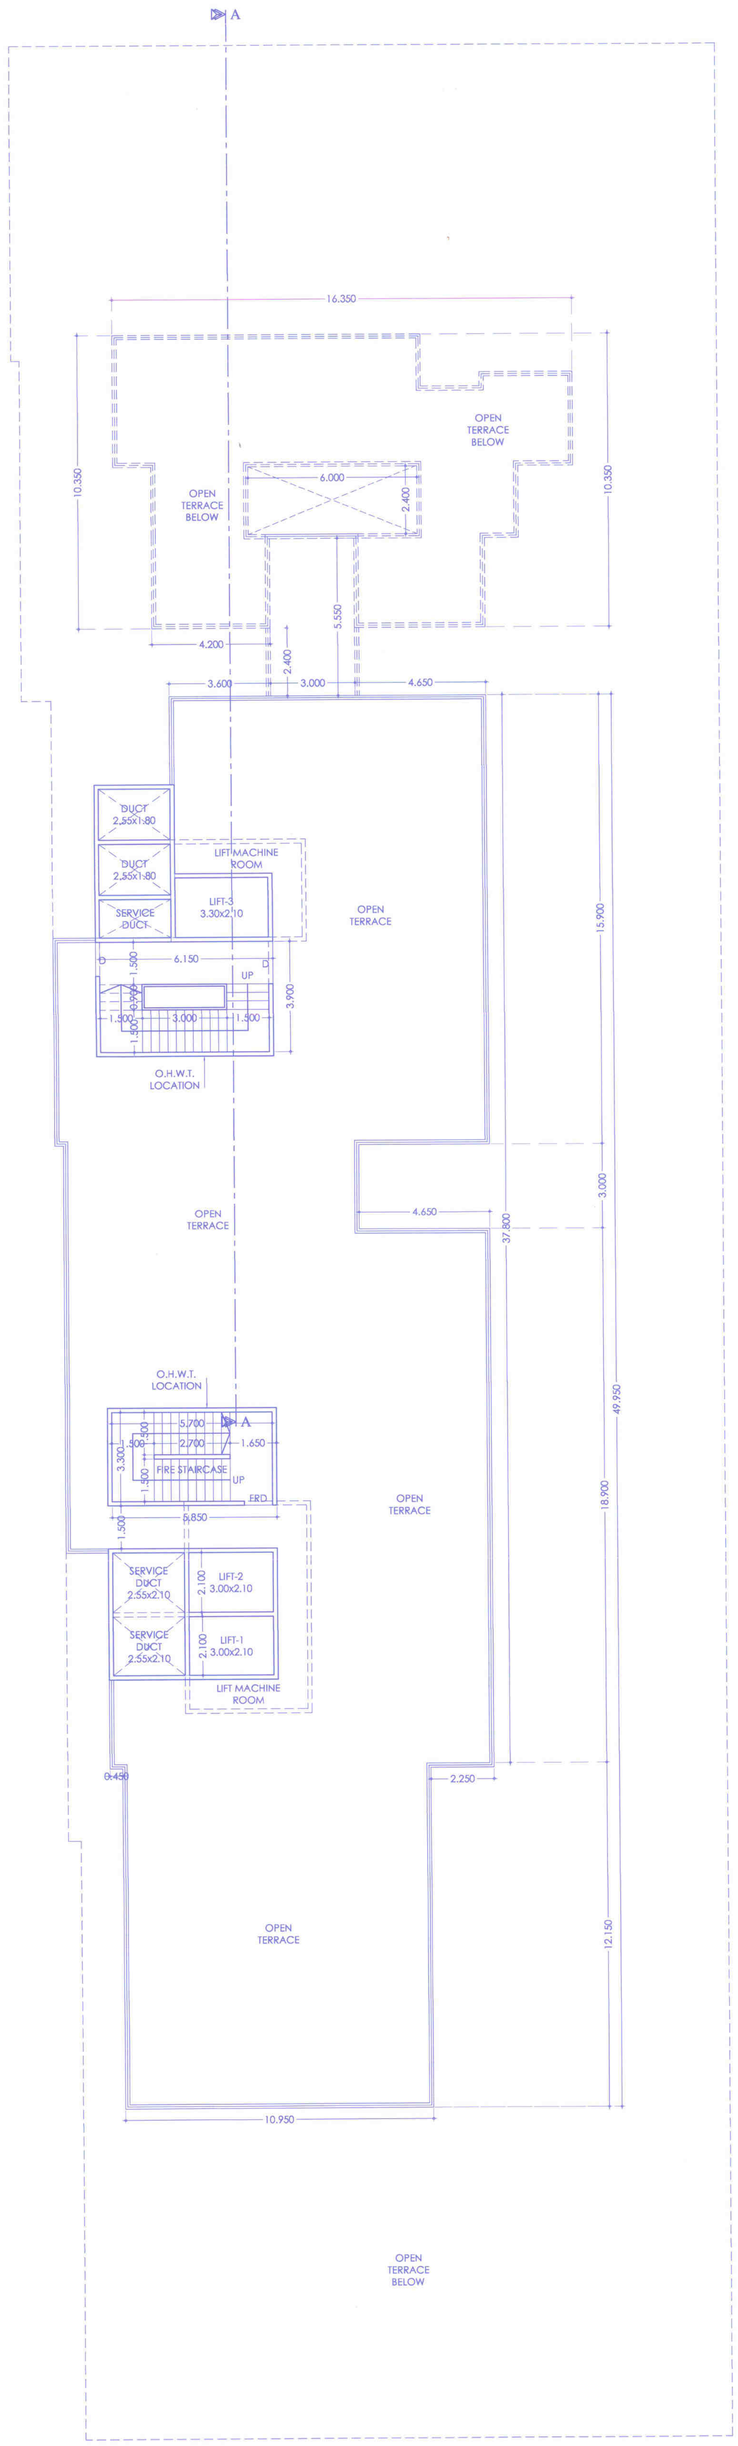



TERRACE FLOOR PLAN

SCALE-1:100

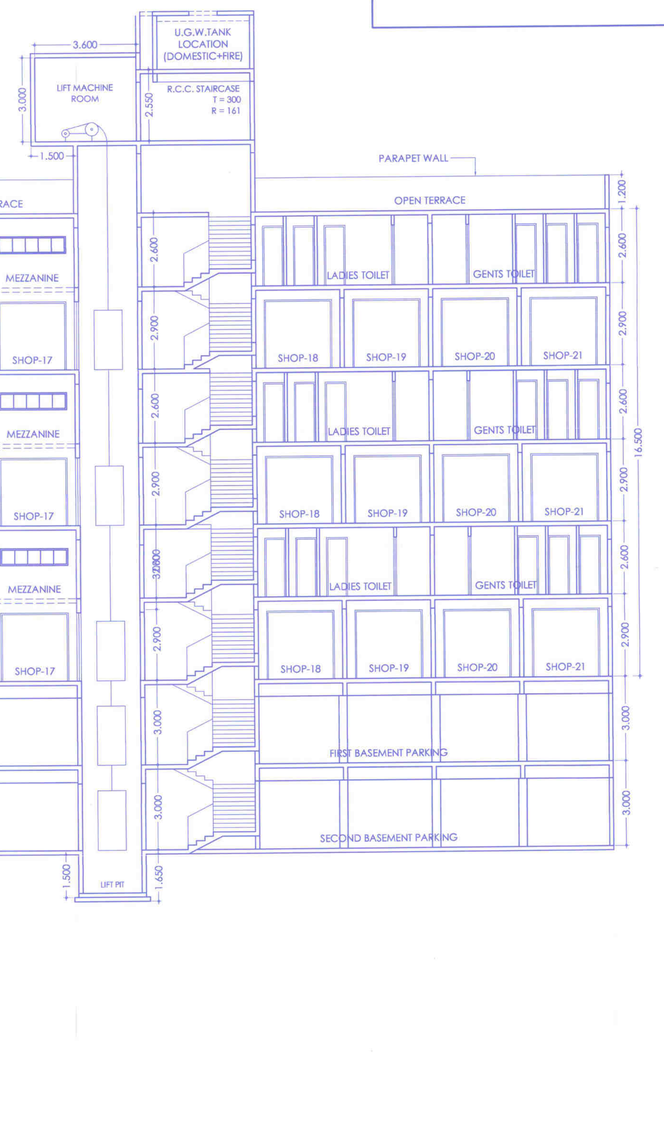

SECTION 'A-A'

SCALE-1:100

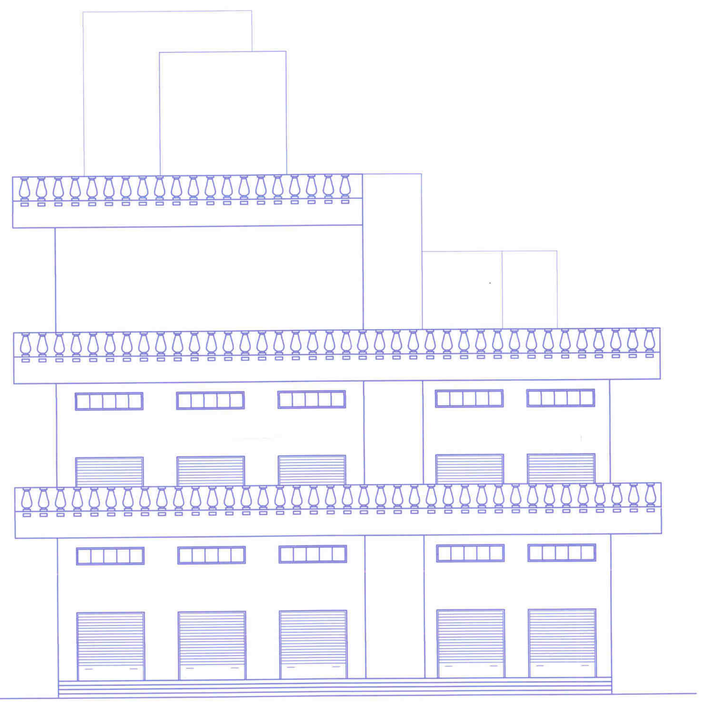

NORTH SIDE ELEVATION

SCALE-1:100

SEAL OF APPROVAL

SHEET NO. 5/5

Approved as amanded In.....
Subject to conditions mentioned
In the office letter No. DA/26/C DC/26A+46A/304
dated.....26 FEB 2019

Pimpri Chinchwad New Town Development Authority * PCNTDA ESTD. 1972 PUNE * Akurdi

CHIEF EXECUTIVE OFFICER
PIMPRI CHINCHWAD NEW TOWN DEVELOPMENT AUTHORITY,
ADMINISTRATIVE BUILDING,
PUNE - 44

BRIEF SPECIFICATIONS :

FOUNDATION UP TO HARD STRATA.
RCC FRAMED STRUCTURE.
EXTERNAL WALL 0.15m THK Cement concrete block.
EXTERNALLY SAND FACED PLASTER.
INTERNAL WALL 0.15 THK Cement concrete block.
INTERNALLY NEERU FINISHED PLASTER.
M.M.TILES FLOORING.
TEAK WOOD DOOR AND WINDOWS.
GLAZED TILEED DADOING W.C.& TOILET.
ALL DIMENSIONS ARE IN METER.

LEGENDS:

PLOT BOUNDARY SHOWN IN BLACK :-
PROPOSED WORK SHOWN IN RED :-
DRAINAGE LINE SHOWN IN DOTTED RED :-
WATER LINE SHOWN IN DOTTED BLACK :-
PREMIUM PAID SHOWN IN RED :-

OWNER :

ELLORA ASIAN REALTY PRIVATE LIMITED
Through it's Director's

Mr. BHIMJI SHIVJI BHANUSHALI

Mr. PRAVIN KANJI TANNA

PROJECT :

APPROVAL FOR RESIDENTIAL CUM COMMERCIAL BUILDING ON SECTOR NO.-C.D.C., PLOT NO.-26A+46A, P.C.N.T., CHIKHALI, PUNE

JOB NO.	1329	DRN BY	RAHUL
SHEET NO.	5/5	CHKD BY	SSK
SCALE	AS SHOWN	DATE	02.11.2018
RIVISION	00	LICENSE NO.	S/142/2018

SHEKHAR KOKANE
"SWARAJYA" FLAT NO. 01,
PLOT NO. 314, SECTOR NO.27,
P.C.N.T.D.A. NIGADI PUNE_44
PH. NO. 9822018979.

SIGNATURE