REVISED APPROVAL FOR PROPOSED
RESIDENTIAL CUM COMMERCIAL
BUILDING ON SECTOR NO.-C.D.C.,
PLOT NO.-26A+46A, P.C.N.T., CHIKHALI, PUNE

STAMP OF APPROVAL OF PLANS | DRAWING SHEET NO: 09/09

Sanctioned No. B.P. /chikhali/PCNTDA/333/2021
Subject to conditions mentioned in the
Office Order No.
even dated 30/12/2021


Pimpri
Date : 30/12/2021

Executive Engineer
Building Permission and Unauthorised Building
Construction Control Department
Pimpri-Chinchwad Municipal Corporation
Pimpri-411 018.


Stamp Duty Free

TRUE COPY

Shekhar Kokane
Planning & Design Consultant
L. No. LE-0793/2021 Mob No. 9822018979
314/27, Nigdi, PCNTDA, Pune - 411044.

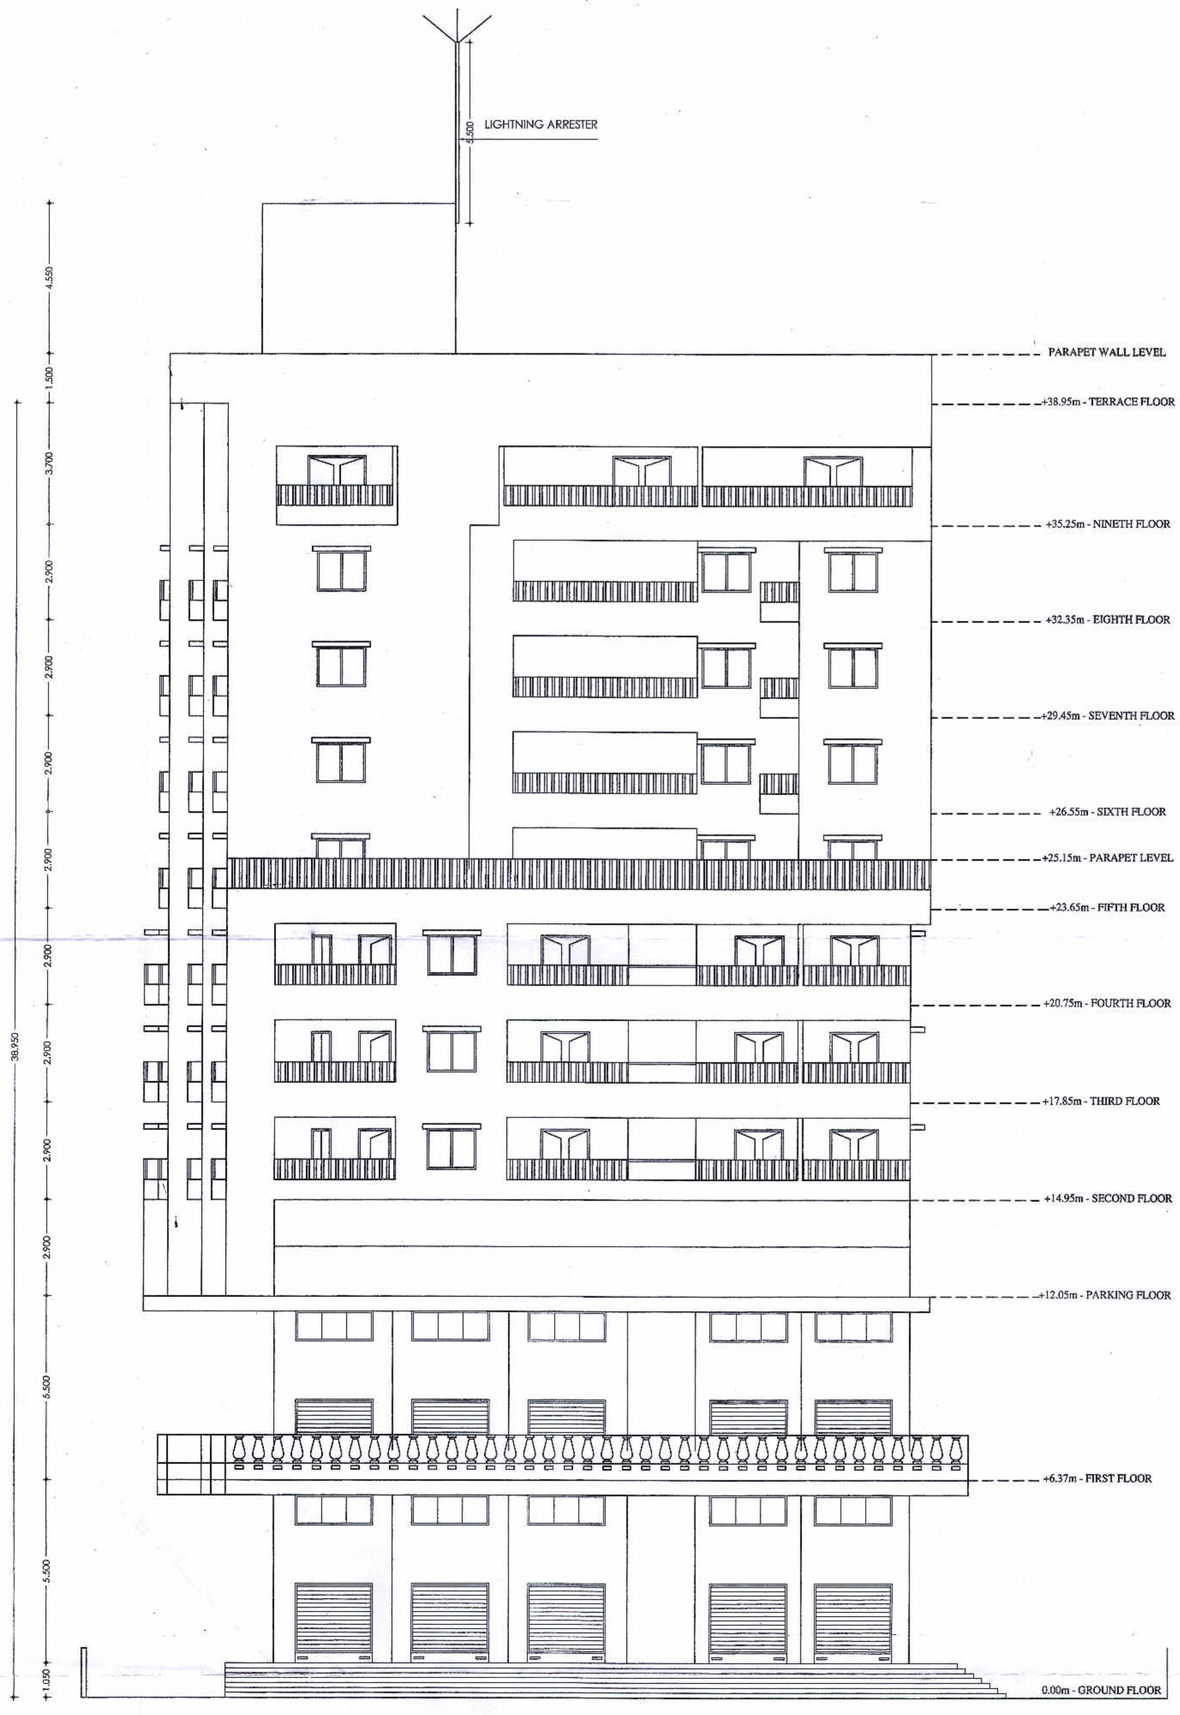

FRONT ELEVATION
SCALE-1:100

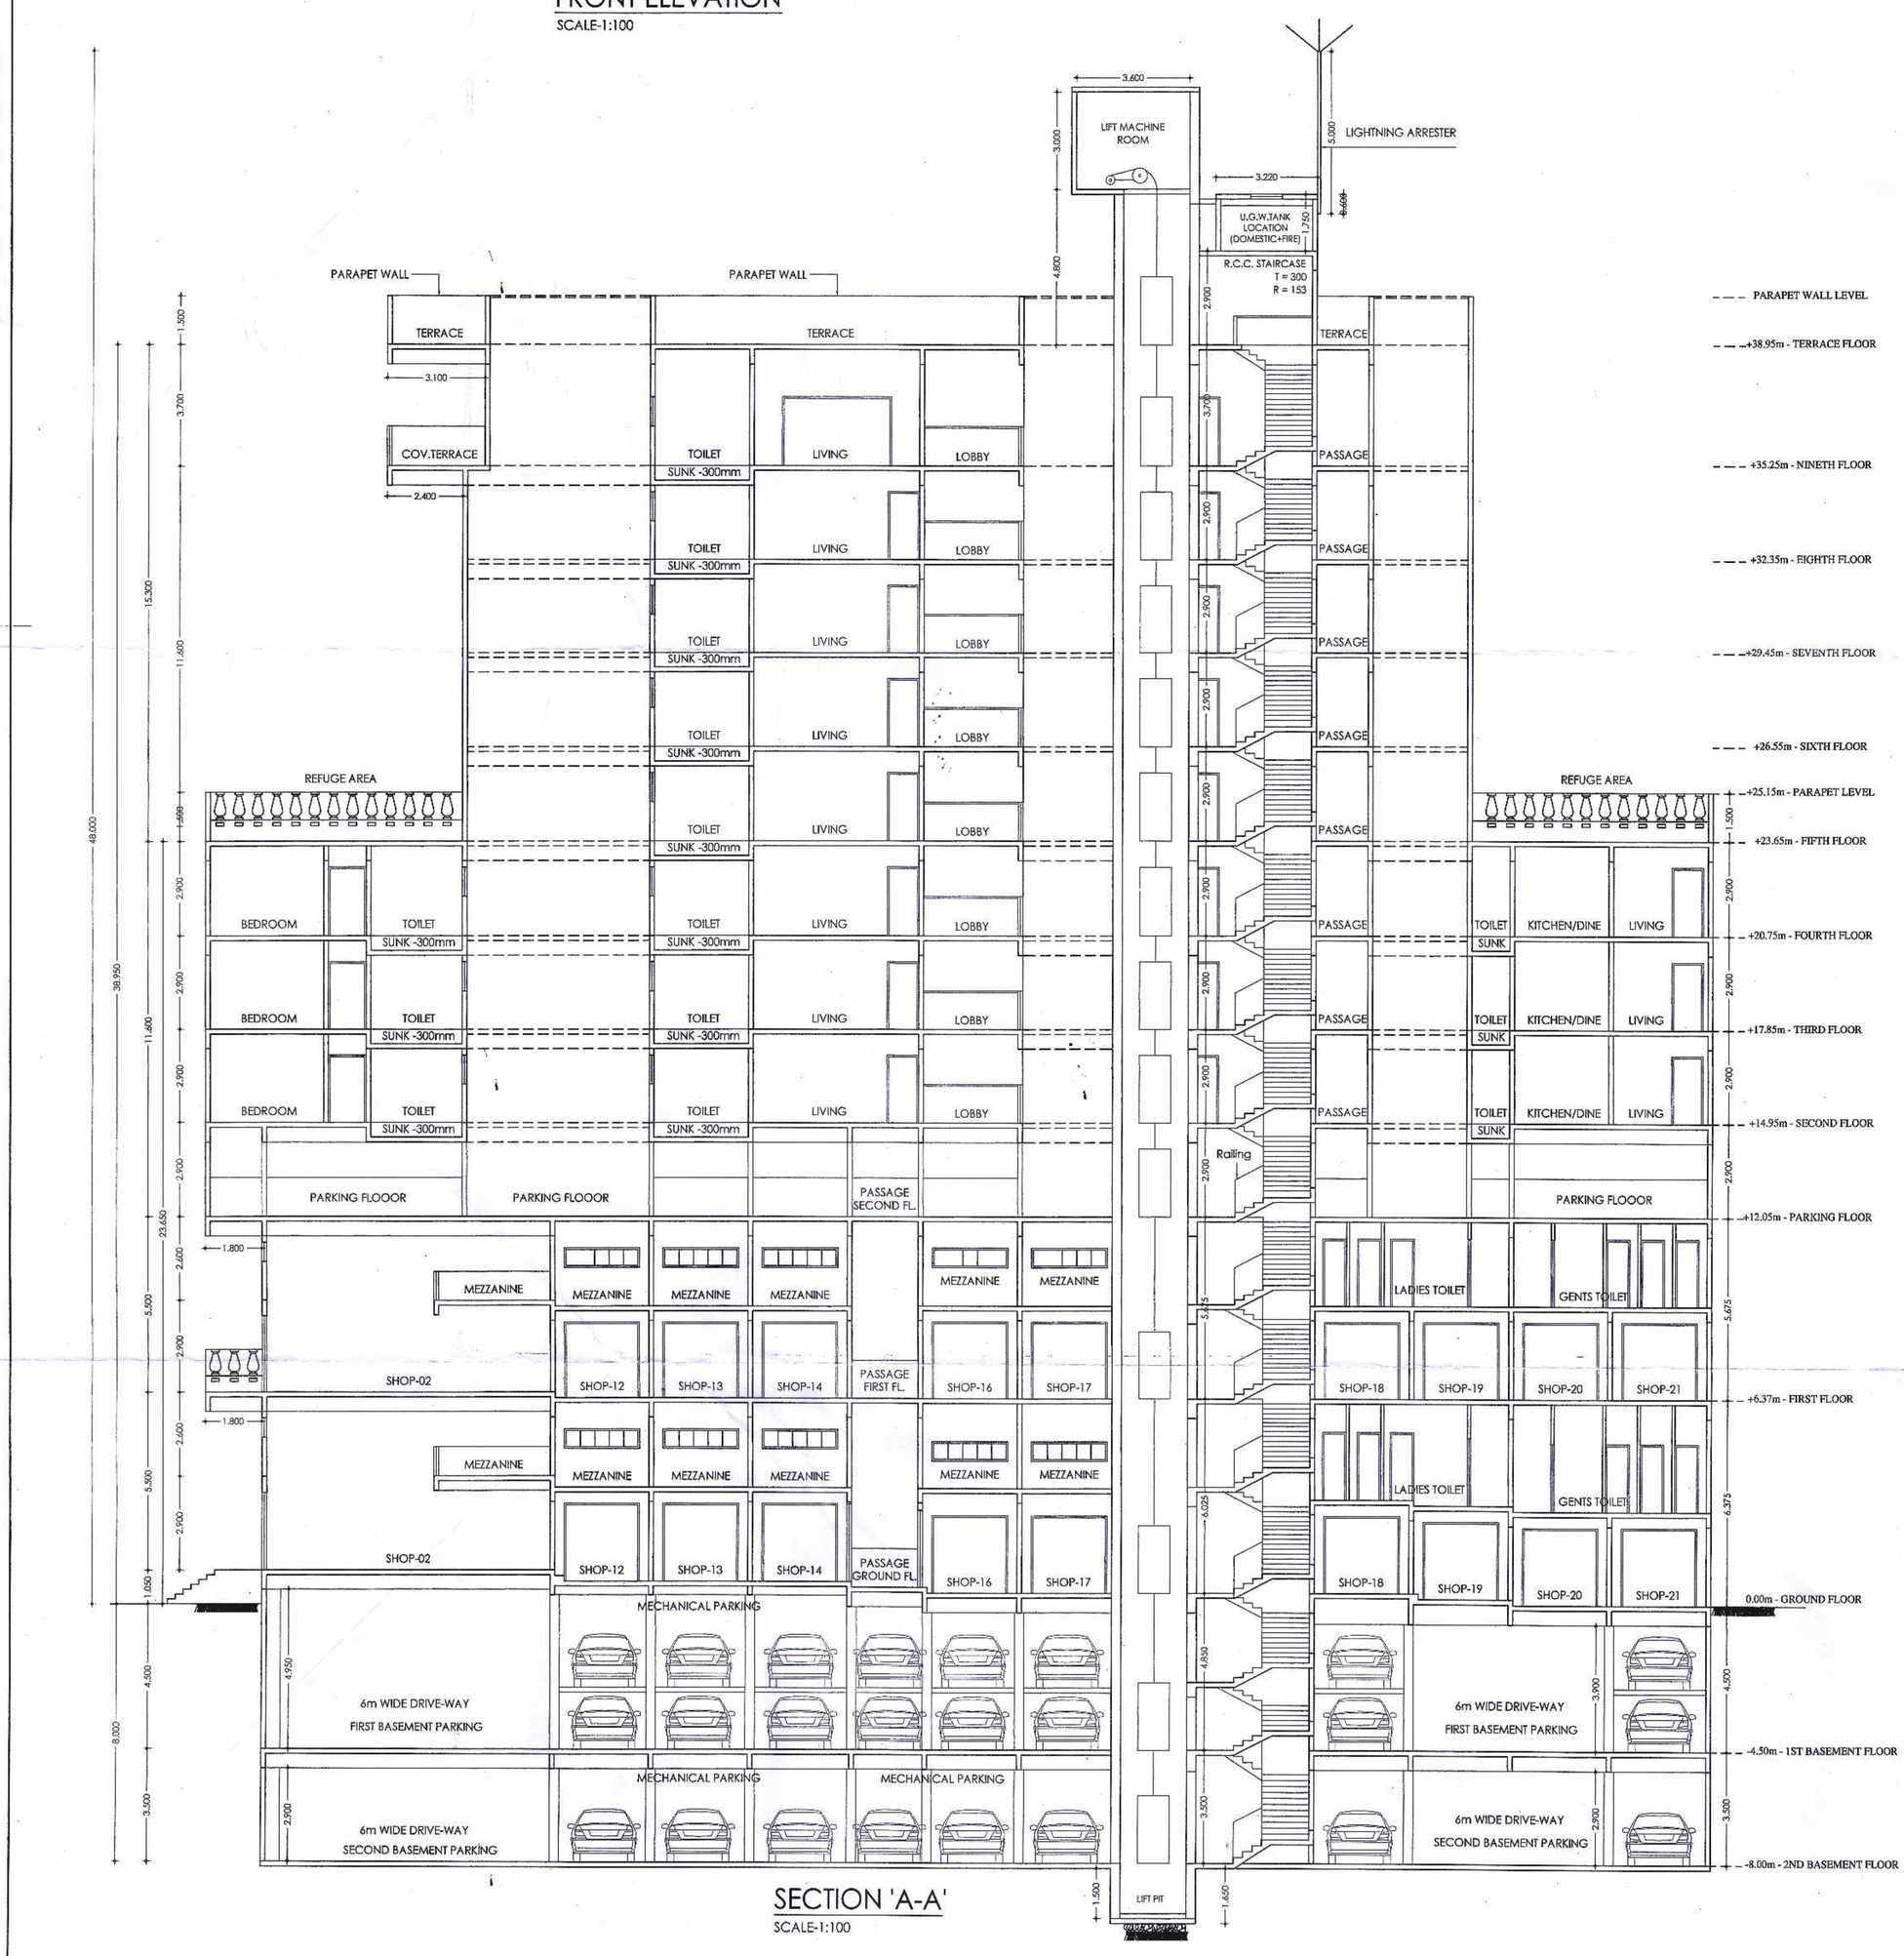

SECTION 'A-A'
SCALE-1:100

OWNER DECLARATIONN

I/WE UNDERSIGNED HEREBY CONFIRM THAT I/WE WOULD ABIDE BY PLANS APPROVED BY AUTHORITY/ COLLECTOR. I/WE WOULD EXECUTE THE STRUCTURE AS PER APPROVED PLANS. ALSO I/WE WOULD EXECUTE THE WORK UNDER SUPERVISION OF PROPER TECHNICAL PERSON SO AS TO ENSURE THE QUALITY AND SAFETY AT THE WORK SITE.

ELLORA ASIAN REALTY PRIVATE LIMITED
Through it's Director's

Mr. BHIMJI SHIVJI BHANUSHALI

JOB NO.	1329	DRN BY	RAHUL
SHEET NO.	09/09	CHKD BY	SSK
SCALE	AS SHOWN	DATE	18.12.2021
RIVISION	01	LICENSE NO.-	LE/0793/2021

SHEKHAR KOKANE
PLANNING & DESIGN CONSULTANT
"SWARAJYA", FLAT NO.- 01,
PLOT NO. 314, SECTOR NO.27,
P.C.N.T.D.A., NIGADI, PUNE-411 044
PH. NO.- 02027640269 / 9822018979

SIGNATURE