


JAKHETE NAGAR

LAY-OUT PLAN
SCALE- 1:500.

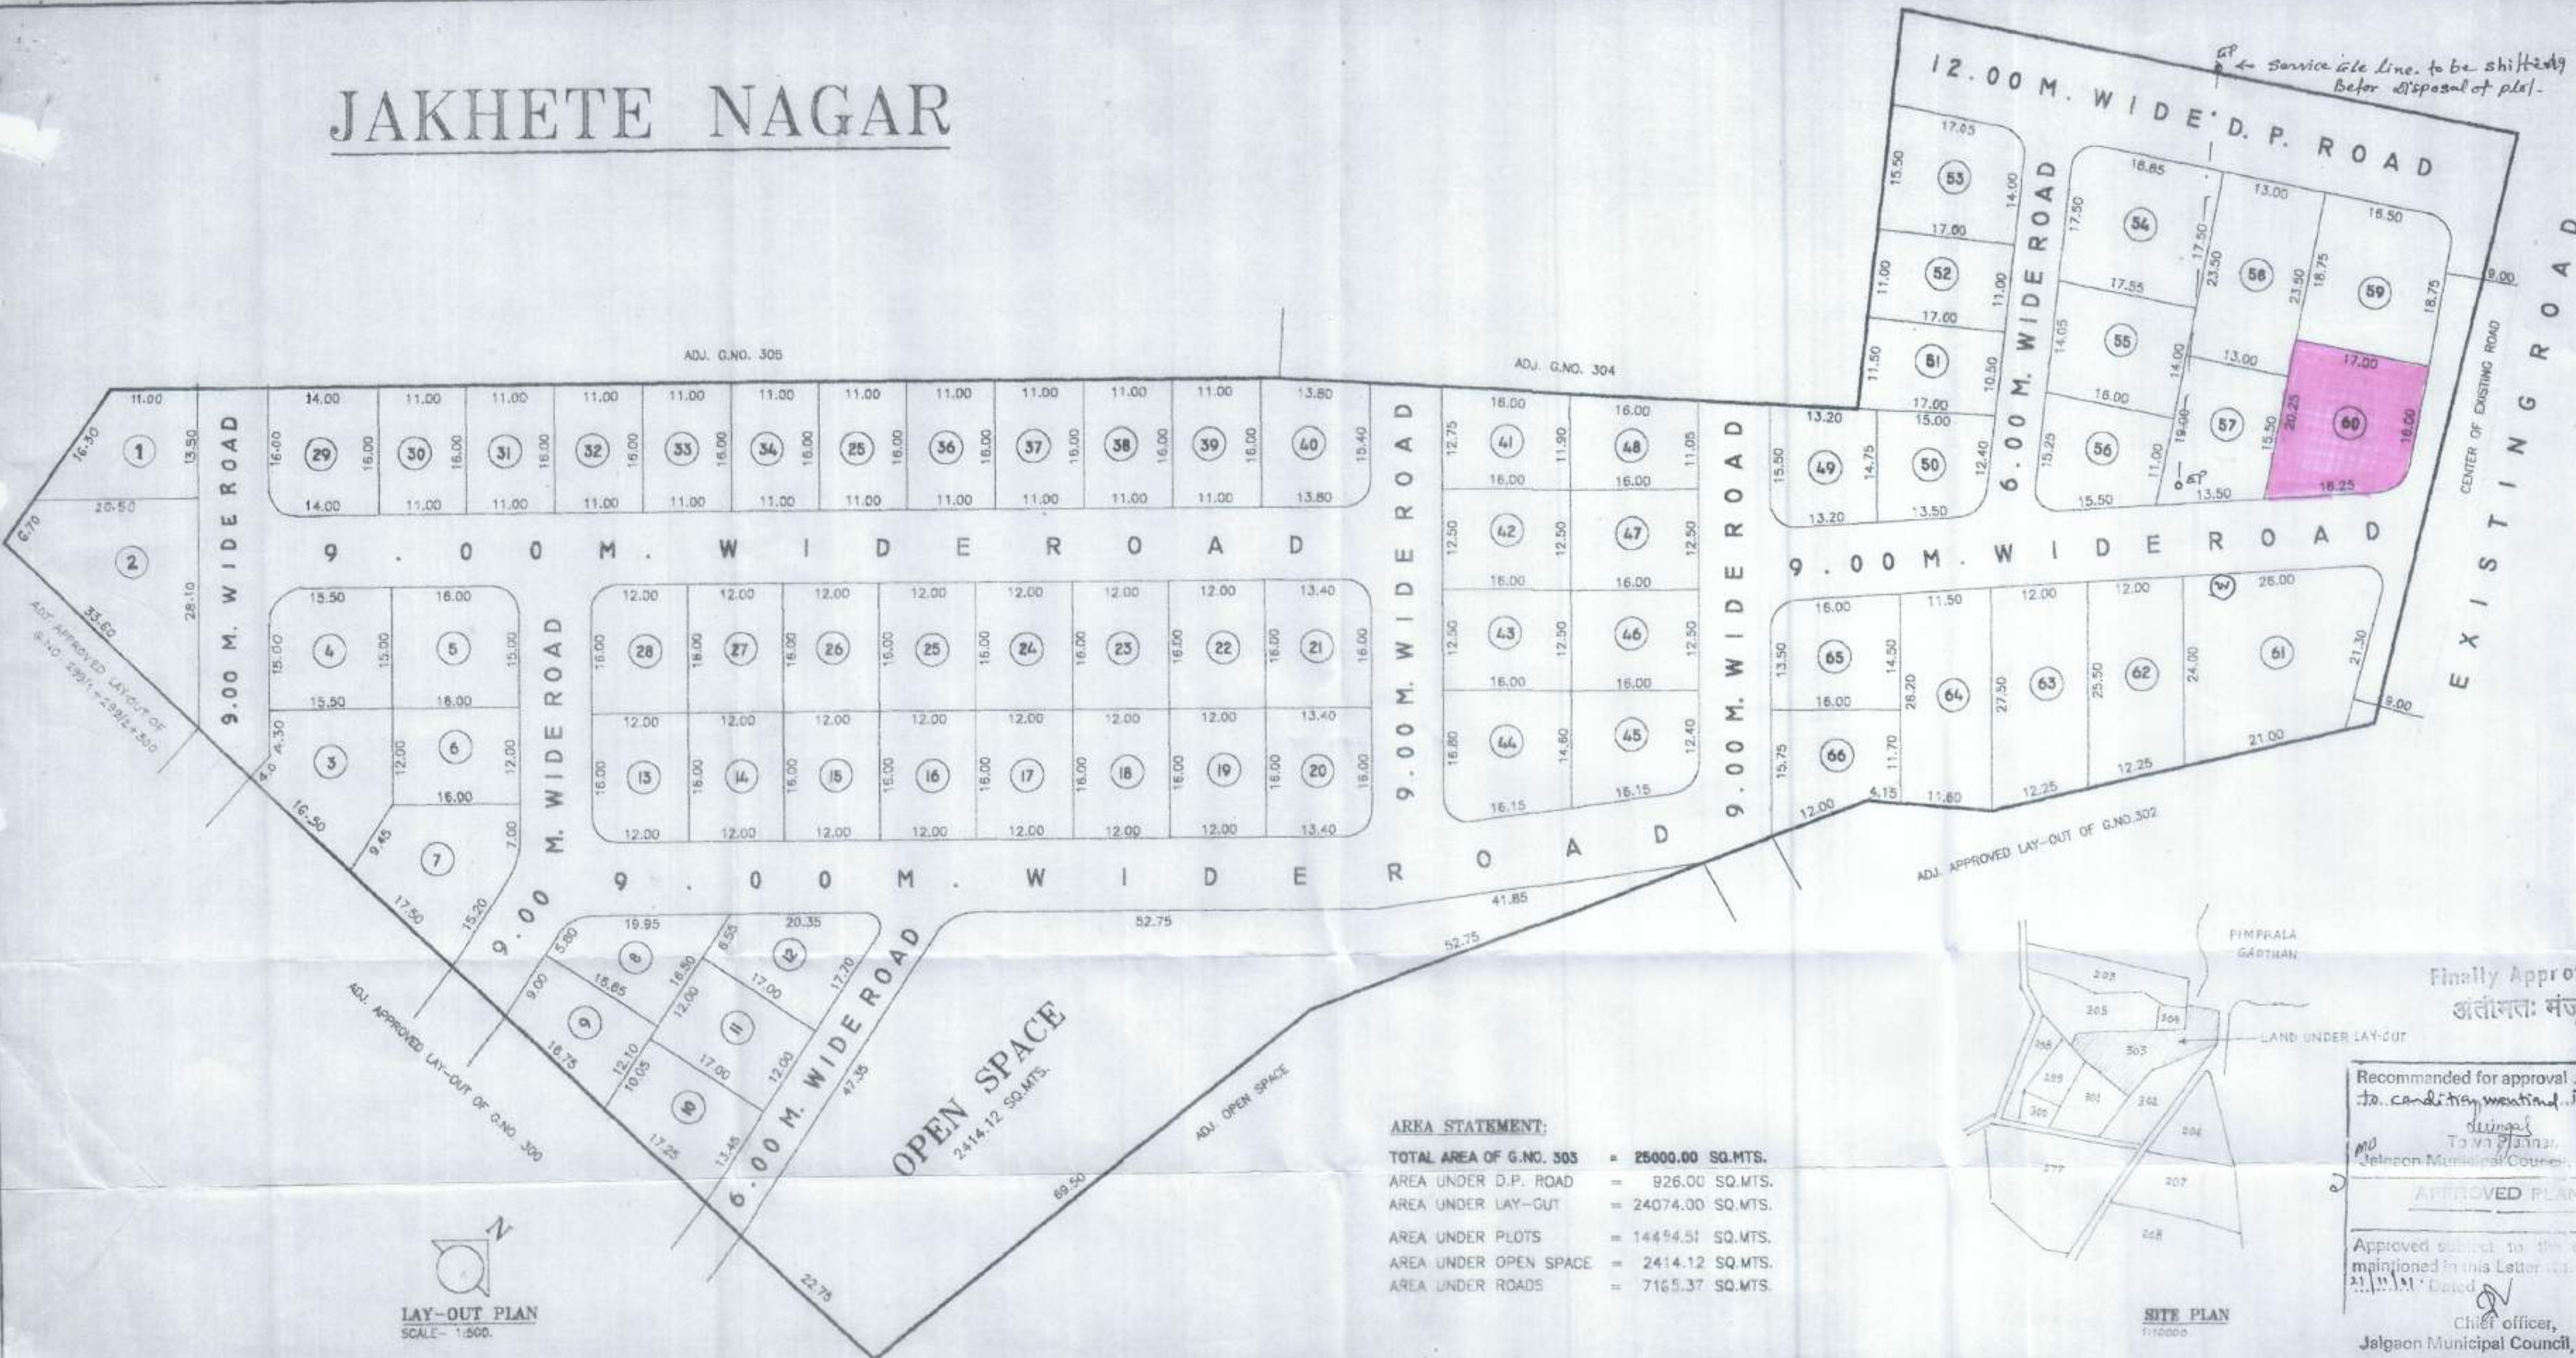

AREA STATEMENT:
TOTAL AREA OF G.NO. 303 = 25000.00 SQ.MTS.
AREA UNDER D.P. ROAD = 926.00 SQ.MTS.
AREA UNDER LAY-OUT = 24074.00 SQ.MTS.
AREA UNDER PLOTS = 14494.51 SQ.MTS.
AREA UNDER OPEN SPACE = 2414.12 SQ.MTS.
AREA UNDER ROADS = 7165.37 SQ.MTS.

SITE PLAN
1:1000

Recommended for approval. Subject to conditions mentioned in letter dated 10.11.2011, Jaigaon Municipal Council, Jaigaon.


APPROVED PLAN

Approved subject to the condition mentioned in this Letter dated 10.11.2011.

Chief officer,
Jaigaon Municipal Council, Jaigaon.

DEMARCATED LAY-OUT IN G.NO. 303 OF PIMPRALA, TAL. & DIST. - J A L G A O N. FOR: RESIDENTIAL PURPOSE.

PLOT NOS.	AREA IN SQ.MTS.	PLOT NOS.	AREA IN SQ.MTS.	PLOT NOS.	AREA IN SQ.MTS.	PLOT NOS.	AREA IN SQ.MTS.
1	212.62	18	192.00	35	176.00	52	187.00
2	399.06	19	192.00	36	176.00	53	250.75
3	237.28	20	214.40	37	176.00	54	318.50
4	232.50	21	214.40	38	176.00	55	234.85
5	240.00	22	192.00	39	176.00	56	202.70
6	192.00	23	192.00	40	216.56	57	224.25
7	271.68	24	192.00	41	197.20	58	305.50
8	185.65	25	192.00	42	200.00	59	314.06
9	175.65	26	192.00	43	200.00	60	305.59
10	199.75	27	192.00	44	251.20	61	499.60
11	204.00	28	192.00	45	216.00	62	297.00
12	206.12	29	224.00	46	200.00	63	318.00
13	192.00	30	176.00	47	200.00	64	308.77
14	192.00	31	176.00	48	183.60	65	224.00
15	192.00	32	176.00	49	199.65	66	208.40
16	192.00	33	176.00	50	187.12		
17	192.00	34	176.00	51	187.00	TOTAL	14494.51

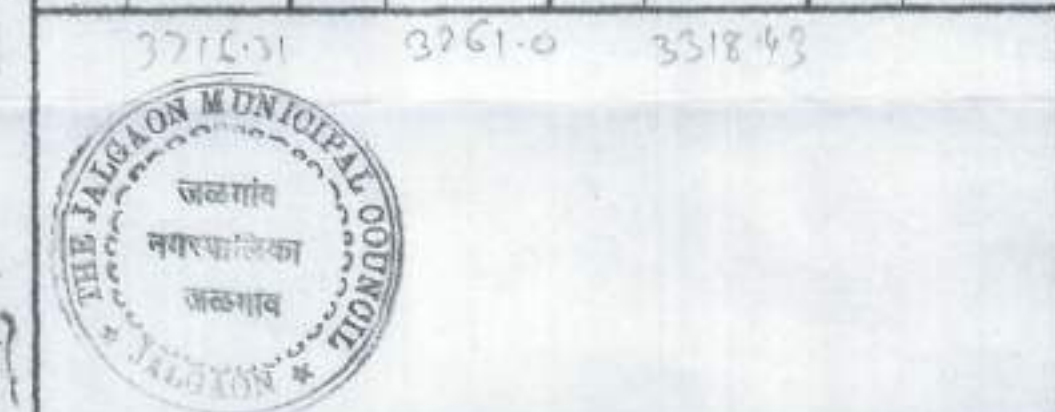

OWNER
Vikas K. Chaudhari
14, FIRST FLOOR, B.J. MARKET,
(ATHAWADE BAZAR) JALGAON - 475 001.
C.A. Regd. No. CA/09/12719
ARCHITECT