

Stamps of Approval of

1. Area of plot	487.70
(Minimum area of a, b, c to be	
also the ownership document)	

2. Locations: Dhule Municipal Corporation		
(a) Proposed D.P. Road Area		0.00
(b) D.P. Road width more than 10m		0.00

(Total a+b+c+d+e)	0.00
3. Gross Area of Plot (1-2)	487.70

5. Amenity Space -	
(a) Required -	0.00
(b) Proposed -	0.00

8. Net Area of Plot = $[3 - 4(b) - 5(b)]$ [For Basic F.S.I. = 1.00]	487.70
9. Built up area with refer. to Basic F.S.I.	536.47

(b) In-situ area against Amenity Space	0.00
--	------

(d) TDR area	0.00
(e) Additional FSI area under chapter VIII	
Total (a+b+c+d+e)	146.31

as per Road width(as per Regulation no. 15.4)	
13. Total Built-up Area in proposal. (excluding area at Sr.No.15.b)	

d) Excess terraces area counted in F.S.I.	0.00
Total (a+b+c+d)	657.27

a) Required (20% of sr.no.9)	136.56
b) Proposed	

PROPOSED WORK SHOWN IN RED
DRAINAGE LINE SHOWN YELLOW LIGHT
WATER LINE SHOWN BLUE DOTTED
ENCLOSED BAL SHOWN BROWN
TERRACE SHOWN DARK YELLOW

CERTIFIED THAT THE PLOT UNDER REFERENCE WAS
SERVEYED BY ME ON - / / AND THE DIMENSIONS OF SIDES etc. OF PLOT
STATED ARE MEASURED ON SITE AND THE AREA SO WORKED OUT TALLIES WITH
THE AREA STATED IN




Plot No. 1 & 2 Phone No. - 8422286905	
DESCRIPTION OF PROJECT : PROPOSAL NO. - 1 PROPOSED WORK -	

LOGO OF ARCHITECT	ADDRESS OF OFFICE
	OFFICE: CHULE

<u>OWNERS SIGN:</u>	<u>ARCHITECTS SIGN:</u>		

	SCALE 1:100	100
---	-------------	-----

SUBMISSION DRAWING

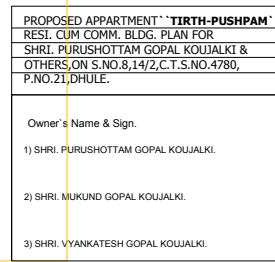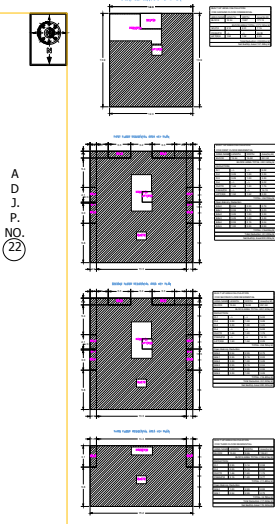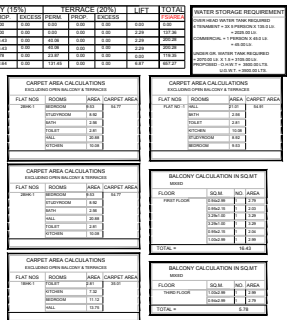

Owner's Name & Sign.

1) SHRI. PURUSHOTTAM GOPAL KOUJALKI.

2) SHRI. MUKUND GOPAL KOUJALKI.

3) SHRI. VYANKATESH GOPAL KOUJALKI.

NAME	LENGTH	HEIGHT	NOS.
KW	1.50	1.20	14
V	0.61	0.75	16
W	1.50	1.20	38
W1	1.37	1.20	8

PREMIUM STATEMENT		
S.NO.	DESCRIPTION	AREA
1.	TOTAL PAID F.S.I. CONSUMED	120.80
2.	TOTAL ENCLOSED BALCONY	0.00
3.	TOTAL PROPOSED TERRACE	0.00

SECTION THROUGH
A WATER TANK

PLAN OF UNDERGROUND
WATER STORAGE TANK

Diagram of a manhole structure. The diagram shows a cross-section of a manhole with a central vertical pipe labeled 'INLET' and an outlet pipe labeled 'OUTLET'. A horizontal pipe labeled 'MANHOLE' connects the inlet and outlet. The diagram is labeled 'SCALE: 100'.

CROSS SECTION

VENT PIPE

23 IN. SK. WALL

MANHOLE

OUTLET

Diagram of a septic tank detail. It shows a cross-section of a tank with an inlet on the left and an outlet on the right. The tank is divided into two main sections by a vertical wall. The left section is labeled 'INLET' and the right section is labeled 'OUTLET'. The total length of the tank is labeled 'ST_LEN'. The diagram is titled 'SEPTIC TANK DETAIL' and includes a scale of 'SCALE: 1/8" = 1'-0"'. Below this diagram is another diagram showing a cross-section of a tank with a central vertical wall and two side walls, labeled 'TANK DETAIL'.

M.S.GATE
SCALE 1:50

50

P.C.C.COPING

0.23m BK WALL

45 mm STONE WALL

P.C.C. STUDY

**COMPOUND WALL
DETAIL**
SCALE: 1/8"

LEGENDS:

PLOT BOUNDARY SHOWN WHITE
PROPOSED WORK SHOWN RED
SHRIMPAGE LINE SHOWN YELLOW LIGHT
WATER LINE SHOWN BLUE DOTTED
ENCLOSED BAL. SHOWN BROWN
TERRACE SHOWN DARK YELLOW
OPEN BAL. SHOWN BROWN
EXISTING SHOWN BLUE HATCHED

CERTIFICATE OF AREA
 CERTIFIED THAT THE PLOT UNDER REFERENCE WAS
 SERVED BY ME ON - / / AND THE DIMENSIONS OF SIDES etc. OF PLOT
 STATED ARE MEASURED ON SITE AND THE AREA SO WORKED OUT TALLIES WITH
 THE AREA STATED IN
 DOCUMENT OF OWNERSHIP / T.P. SCHEME RECORD / LAND RECORD / CITY SURVEY RECORDS.

NAME OF OWNER: PUBLISHERS/STATION GATE, KOLKATA AND OTHERS
 Address: JP NO. 21, S.O. 2, S.O. 142, C.T. NO. 4780/21, JAY KRISHNA CO-OPERATIVE HOUSING SOCIETY LTD. DEGPUR
 Phase: - 21
 Phone No. : 14222990/5

DESCRIPTION OF PROJECT	
PROPOSAL NO. - 1 PROPOSED MIXED BUILDING ON CTS. NO./SURVEY NO. - 8 TAL. DHULE MUNICIPAL CORPORATION	
NAME OF ARCHITECT: <u>SB RAJENDRA CHAVHAN</u>	
LOGO OF ARCHITECT	ADDRESS OF OFFICE
	OFFICE DHULE

<u>OWNERS SIGN:</u>		<u>ARCHITECTS SIGN:</u>	

	SCALE 1:100	100
	JOB No. JobNO	chkby

S U B M I S S I O N D R A W I N G

SUBMISSION DRAWING