


WIDE ROAD

ADJ. S.NO 121 B

30m

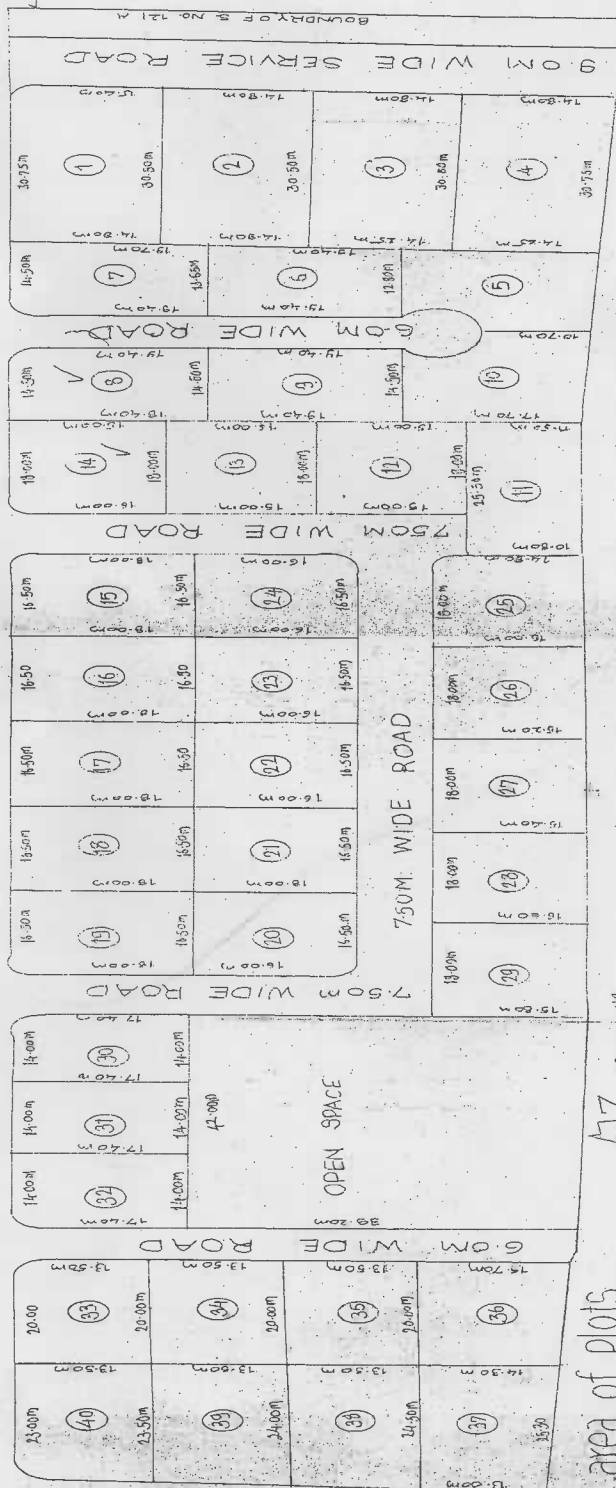

area of plots

Plot No.	Area in Sqm	Area in Sqm	Area in Sqm	Area in Sqm	Area in Sqm
1	460.55	497.50	11	254.35	222.50
2	451.40	448.00	12	270.00	243.60
3	444.02	478.50	13	237.00	234.35
4	273.50	234.50	14	244.00	244.70
5	256.37	276.75	15	270.00	240.25
6	273.05	293.55	16	271.20	245.55
7	281.30	307.31	17	275.40	254.40
8	288.75	308.00	18	275.00	255.15

area statement

AREA OF S.NO.121A = 16500.00 SQM
 AREA UNDER PLOTS = 11836.47 SQM
 AREA UNDER OPEN SPACE = 1661.10 SQM
 AREA UNDER ROADS = 3002.43 SQM

layout plan



ADJ. S.NO.121A

ADJ. S.NO.121B

location plan

NATIONAL HIGH-WAY NO 6

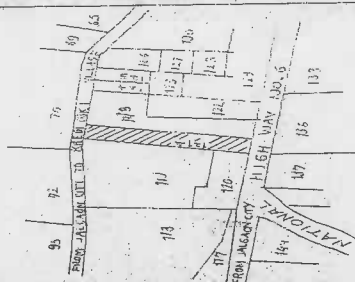

Sd/-
 Assistant Director of
 Town Planning, District
 Jalgaon

OWNER

ARCHITECT

LAYOUT OF S.NO.121A JALGAON TAL: DIST: JALGAON.

REVISED
 AND
 DEMARKETED