
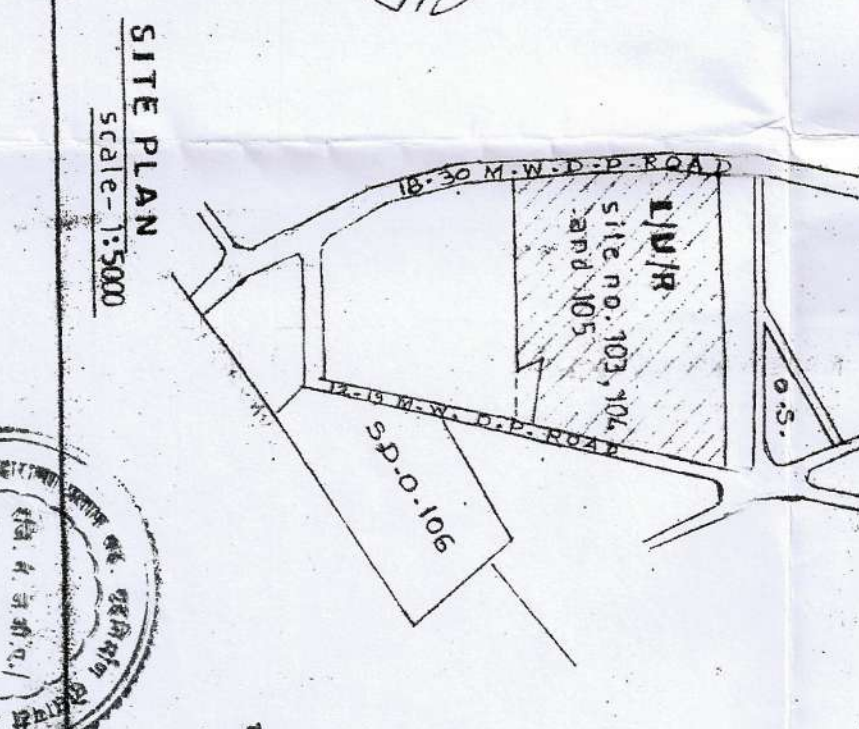


3490/L-354B
PROPOSED RESIDENTIAL LAYOUT IN S.NO.353, 355, 356, 358 (PART), 359B IN THE RELEASED RESERVE
SITES NO.103, 104 & 105 OF MAHARANA PRAJAP CO.OP HOUSING SOCIETY LTD. CHALISGAON.

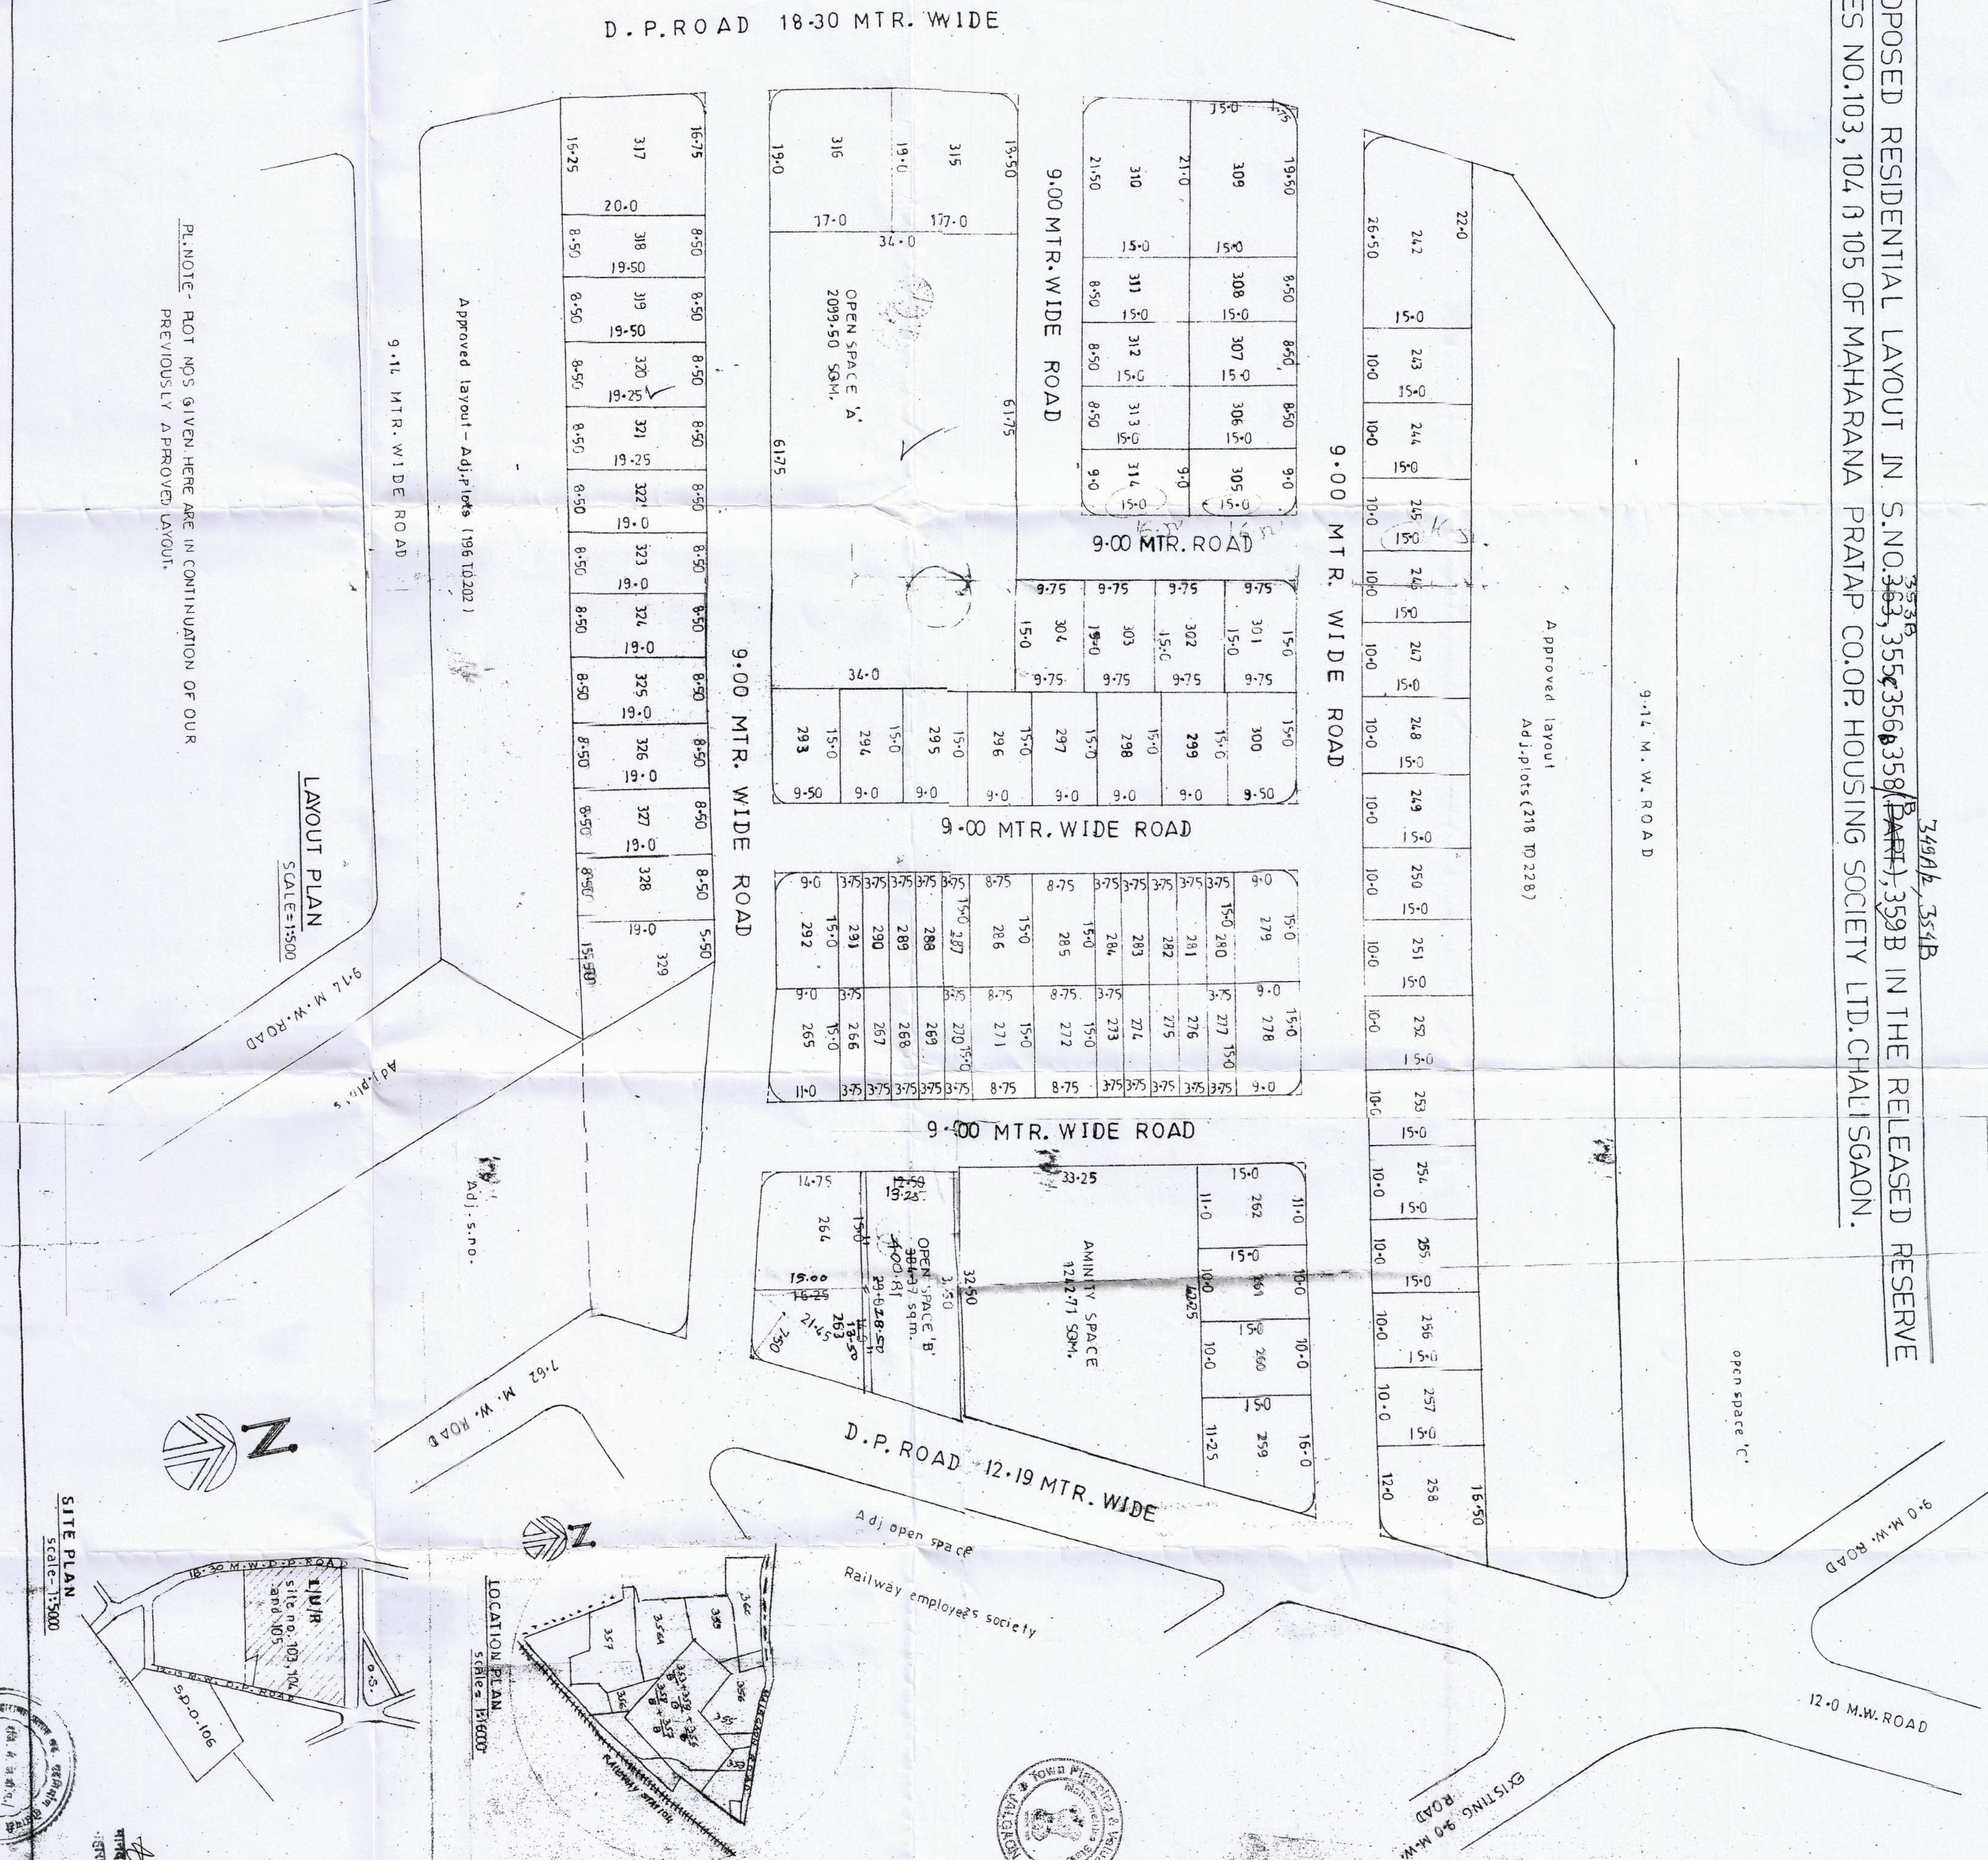

AREA STATEMENT	
TOTAL AREA OF SITE NO.103	= 1.2555 H.
TOTAL AREA OF SITE NO.104	= 0.439 H.
TOTAL AREA OF SITE NO.105	= 0.781 H.
TOTAL	= 2.4755 H.

