


plan showing the layout of plots in S.No-428 of Mehrum, Dist. Jalgaon.

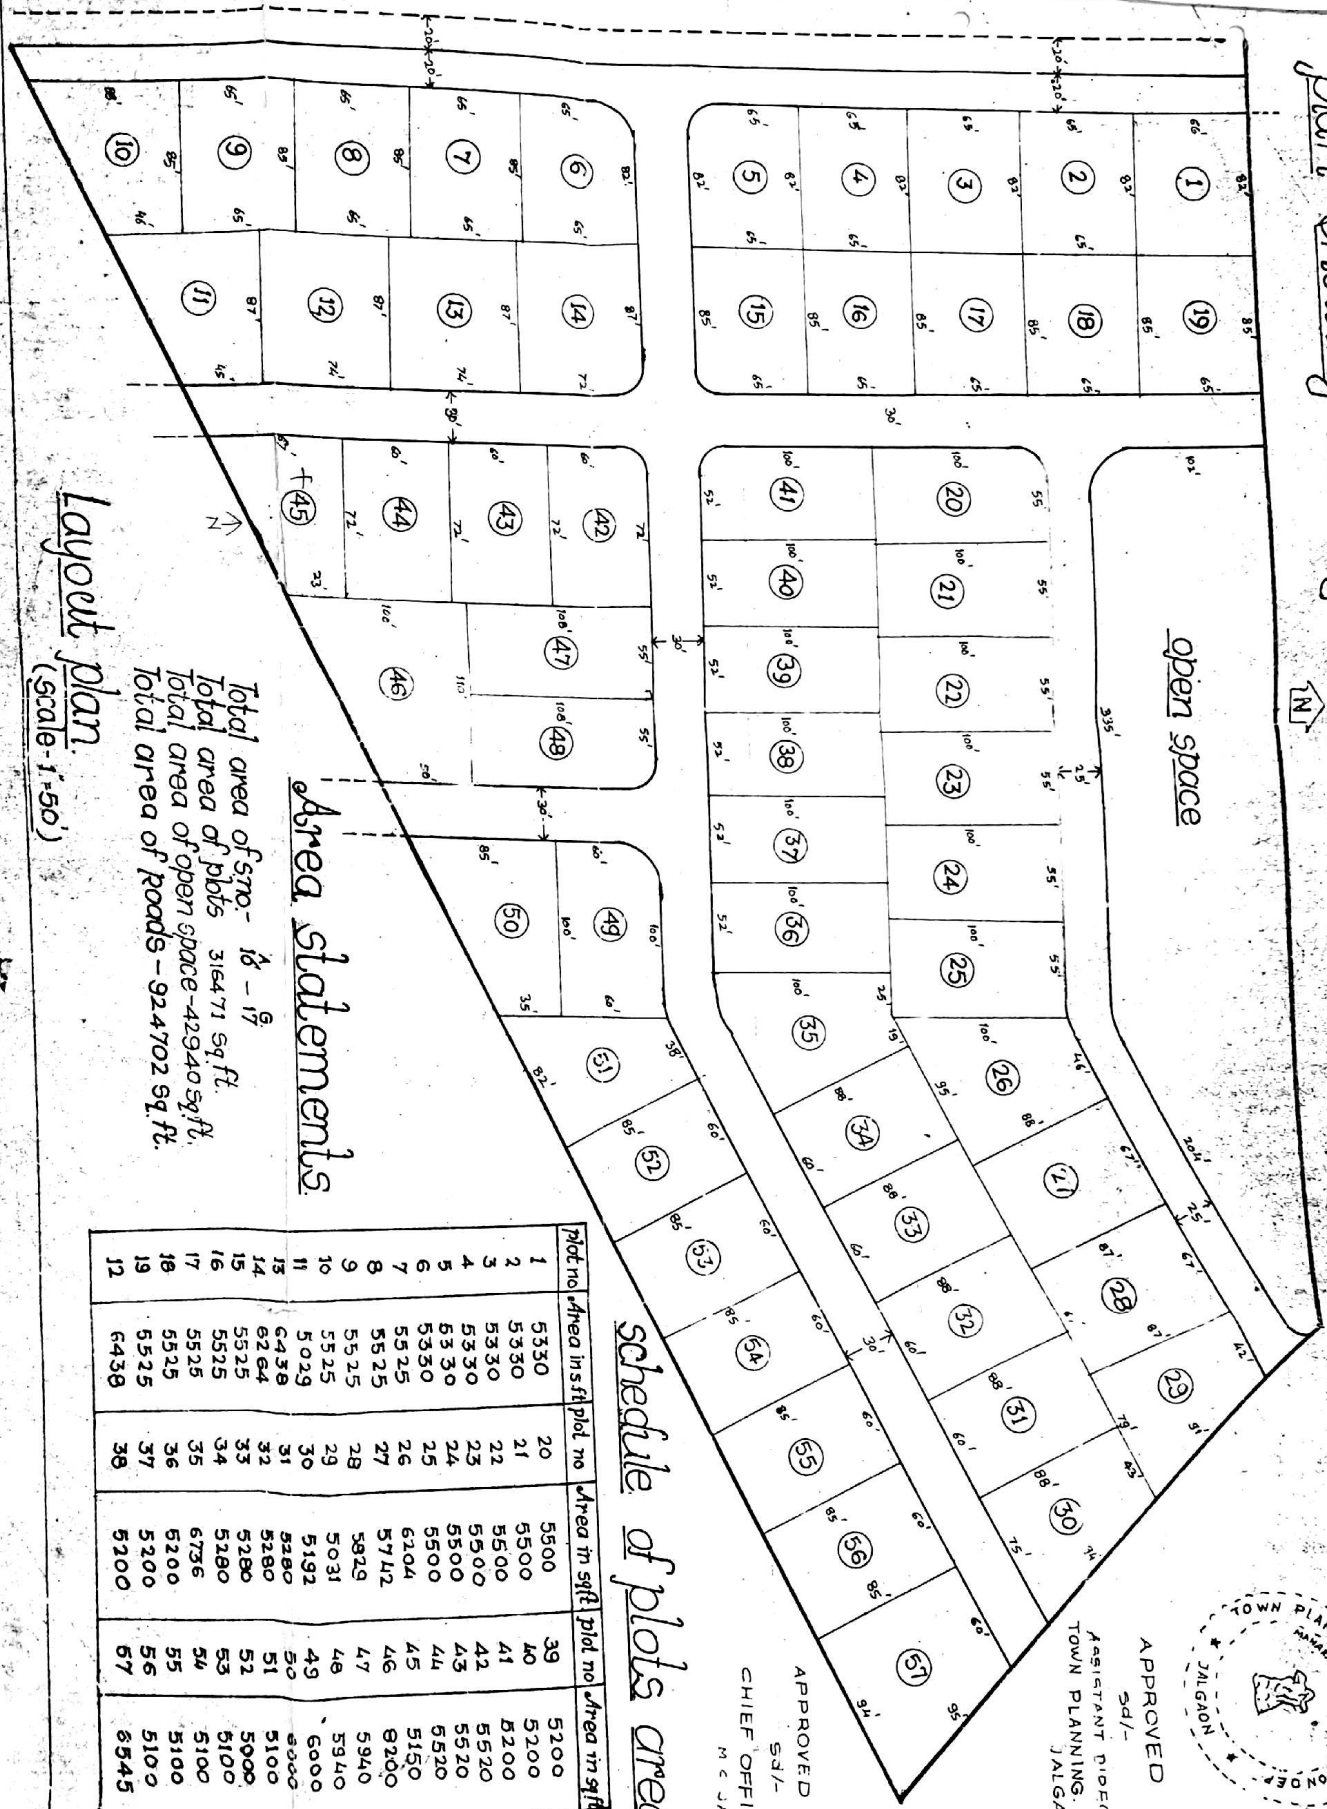

APPROVED
Sd/-
ASSISTANT DIRECTOR OF
TOWN PLANNING, M.S.
JALGAON.

APPROVED PLAN
Sd/-
CHIEF OFFICER
M.C. JALGAON



Area statements

Total area of S.No- 18 - 17
Total area of plots 316471 sq.ft.
Total area of open space - 42940 sq.ft.
Total area of Roads - 924702 sq.ft.

schedule of plots area

Plot no.	Area in sq.ft.	Plot no.	Area in sq.ft.	Plot no.	Area in sq.ft.
1	5330	20	5500	39	5200
2	5330	21	5500	40	5200
3	5330	22	5500	41	5200
4	5330	23	5500	42	5520
5	5330	24	5500	43	5520
6	5330	25	5500	44	5520
7	5525	26	6204	45	5150
8	5525	27	5742	46	8200
9	5525	28	5829	47	5940
10	5525	29	5031	48	5940
11	5029	30	5192	49	6000
12	6438	31	5280	50	6000
13	6264	32	5280	51	5100
14	5525	33	5280	52	5000
15	5525	34	5280	53	5100
16	5525	35	6736	54	5100
17	5525	36	5200	55	5100
18	5525	37	5200	56	5100
19	5525	38	5200	57	5545
20	5500				

Layout plan
(scale 1:50)