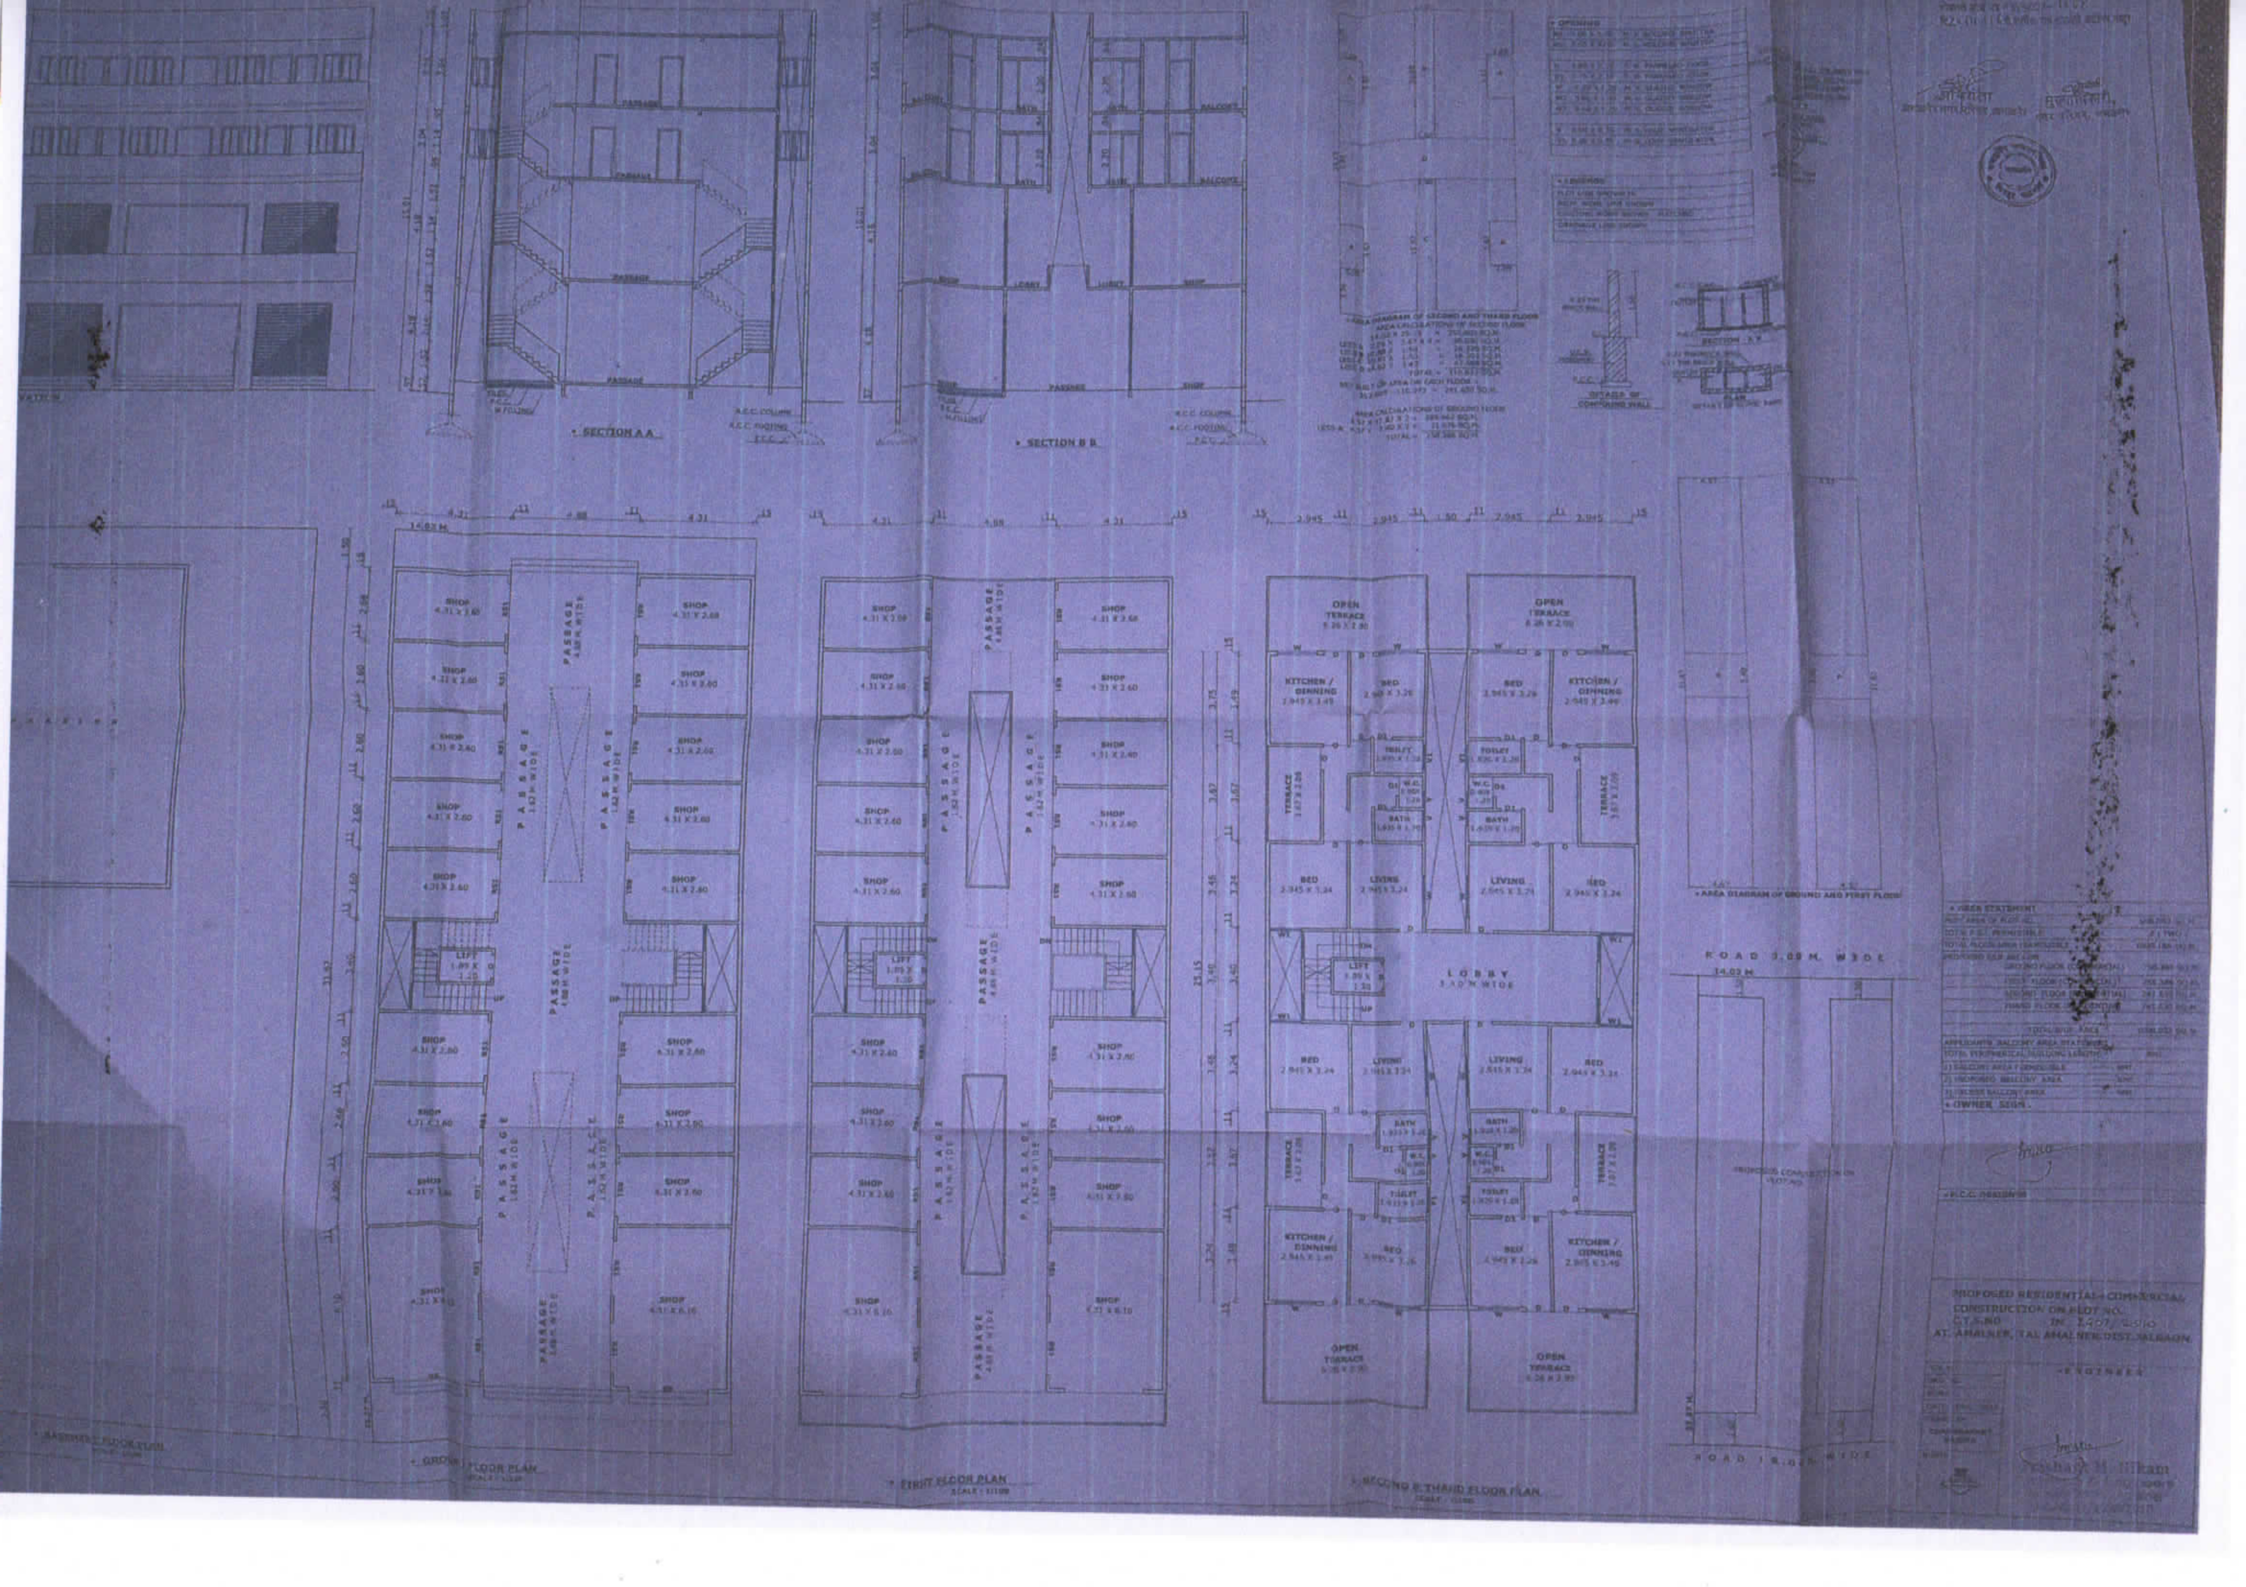
SECTION A A
SECTION B B
GROUND FLOOR PLAN
FIRST FLOOR PLAN
SECOND & THIRD FLOOR PLAN
BASEMENT FLOOR PLAN
SHOP
PASSAGE
LIFT
LOBBY
OPEN TERRACE
KITCHEN / DINNING
BED
TOILET
BATH
TERRACE
LIVING
AREA DIAGRAM OF GROUND AND FIRST FLOOR
AREA DIAGRAM OF SECOND AND THIRD FLOOR
ROAD 9.00 M. WIDE
AREA STATEMENT
OWNER SIGN.
R.C.C. DESIGNER
PROPOSED RESIDENTIAL+COMMERCIAL CONSTRUCTION ON PLOT NO.
AT. AMALNER, TAL. AMALNER, DIST. JALGAON.