
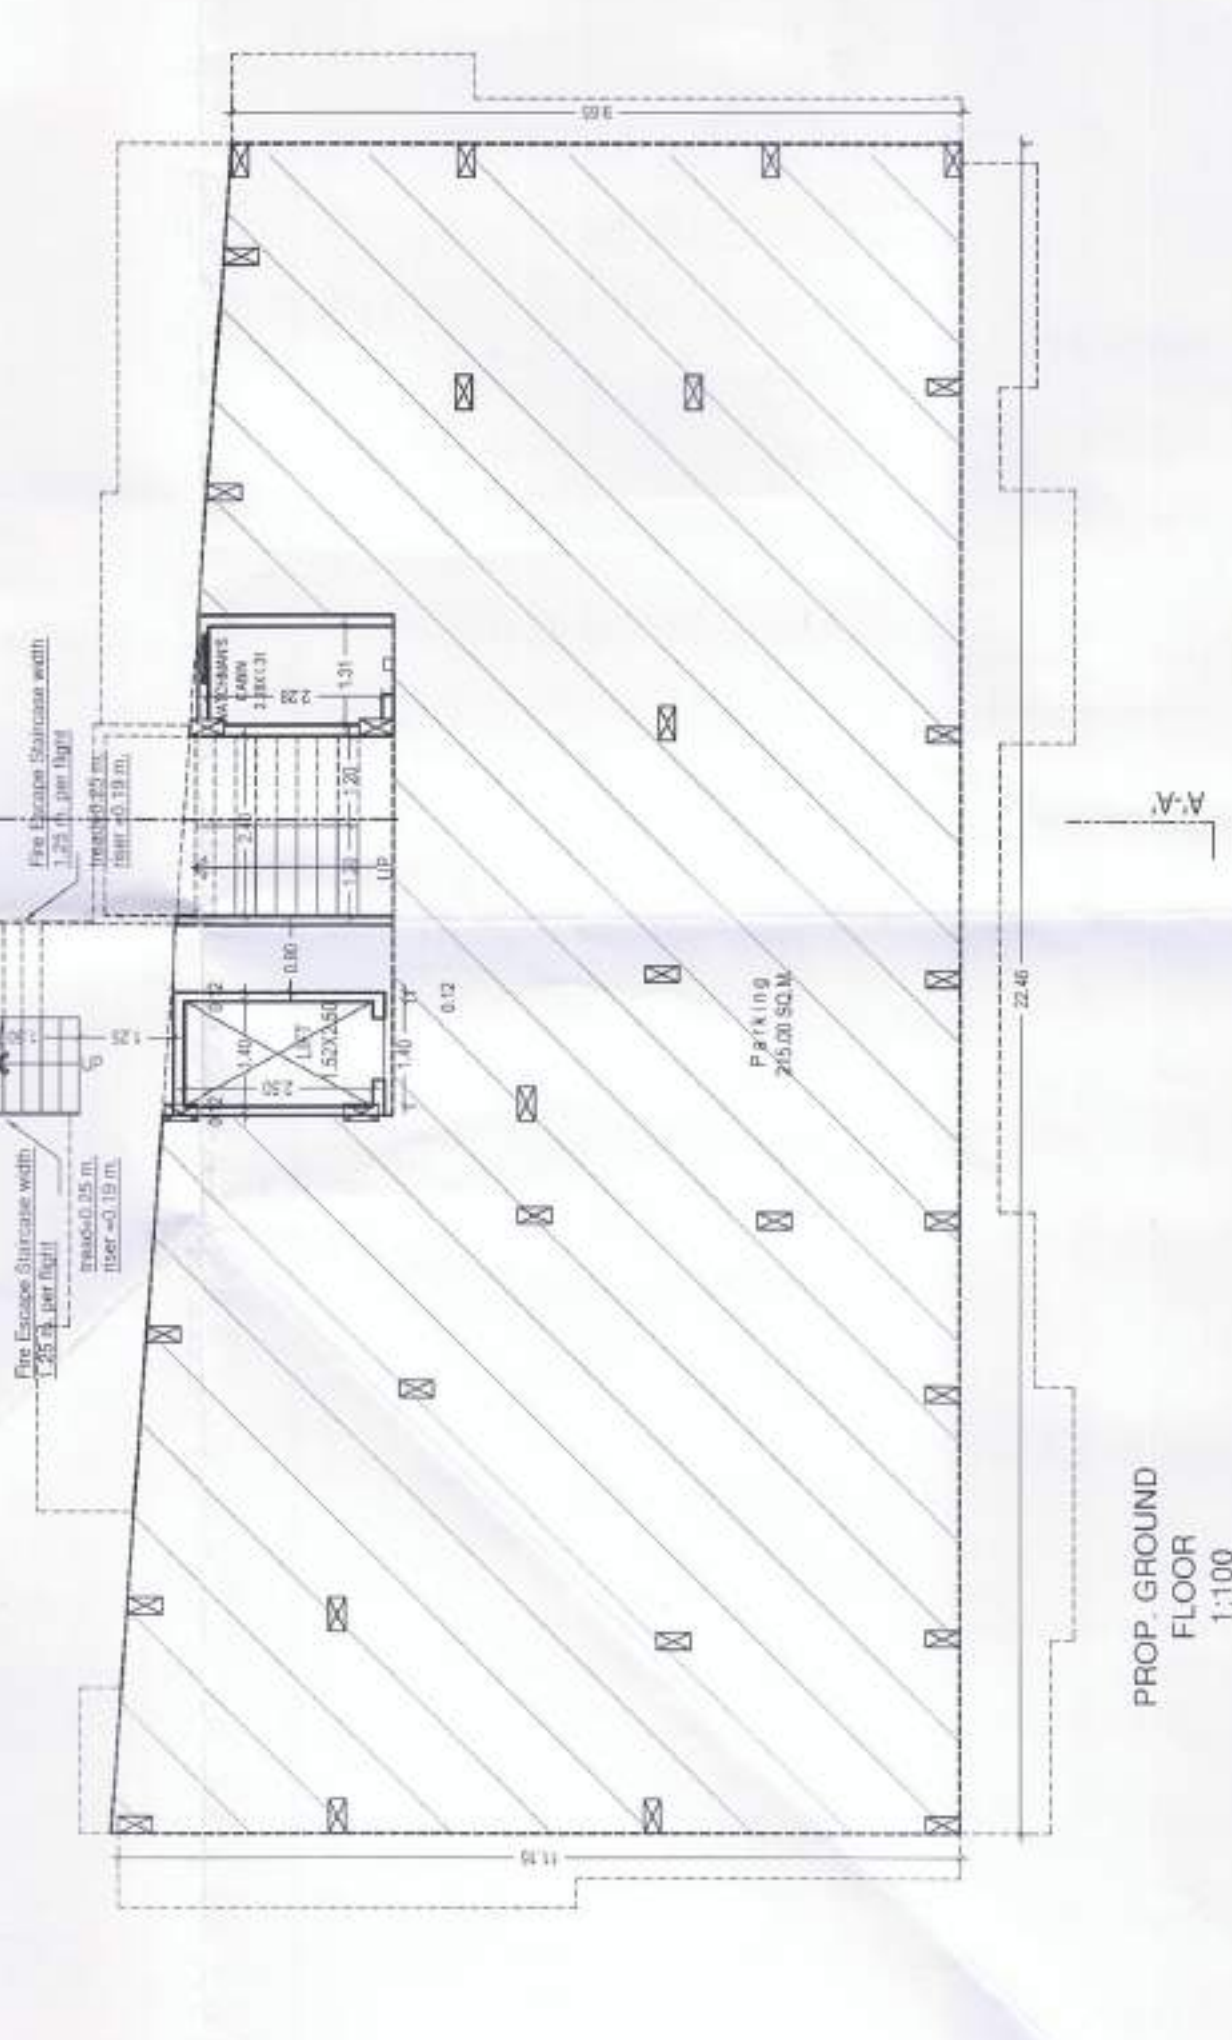


TERRACE AREA STATEMENT		[Sq. Ft.]
FLOOR	[Typ. Fl.]	
8/UP AREA		195
20% ALLOWABLE TERRACE AREA		39
USED TERRACE AREA-F,TH,F,TH,FL		25
USED TERRACE AREA-S,F,FOURTH,FL		8

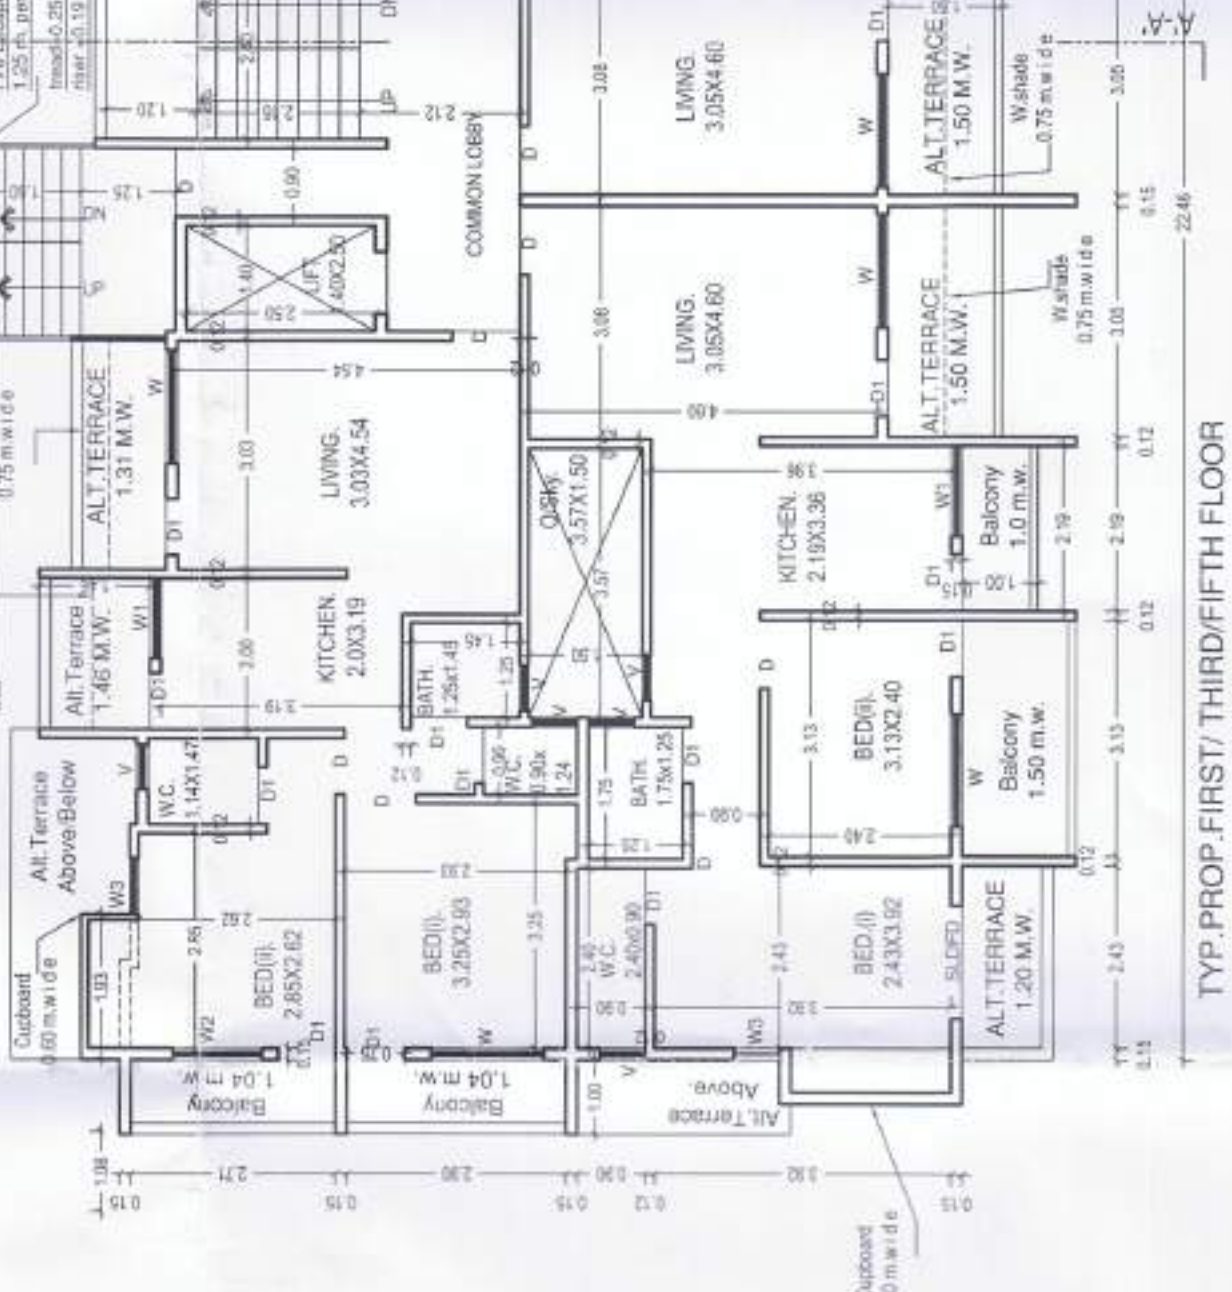

PROP. GROUND
FLOOR
1:100