




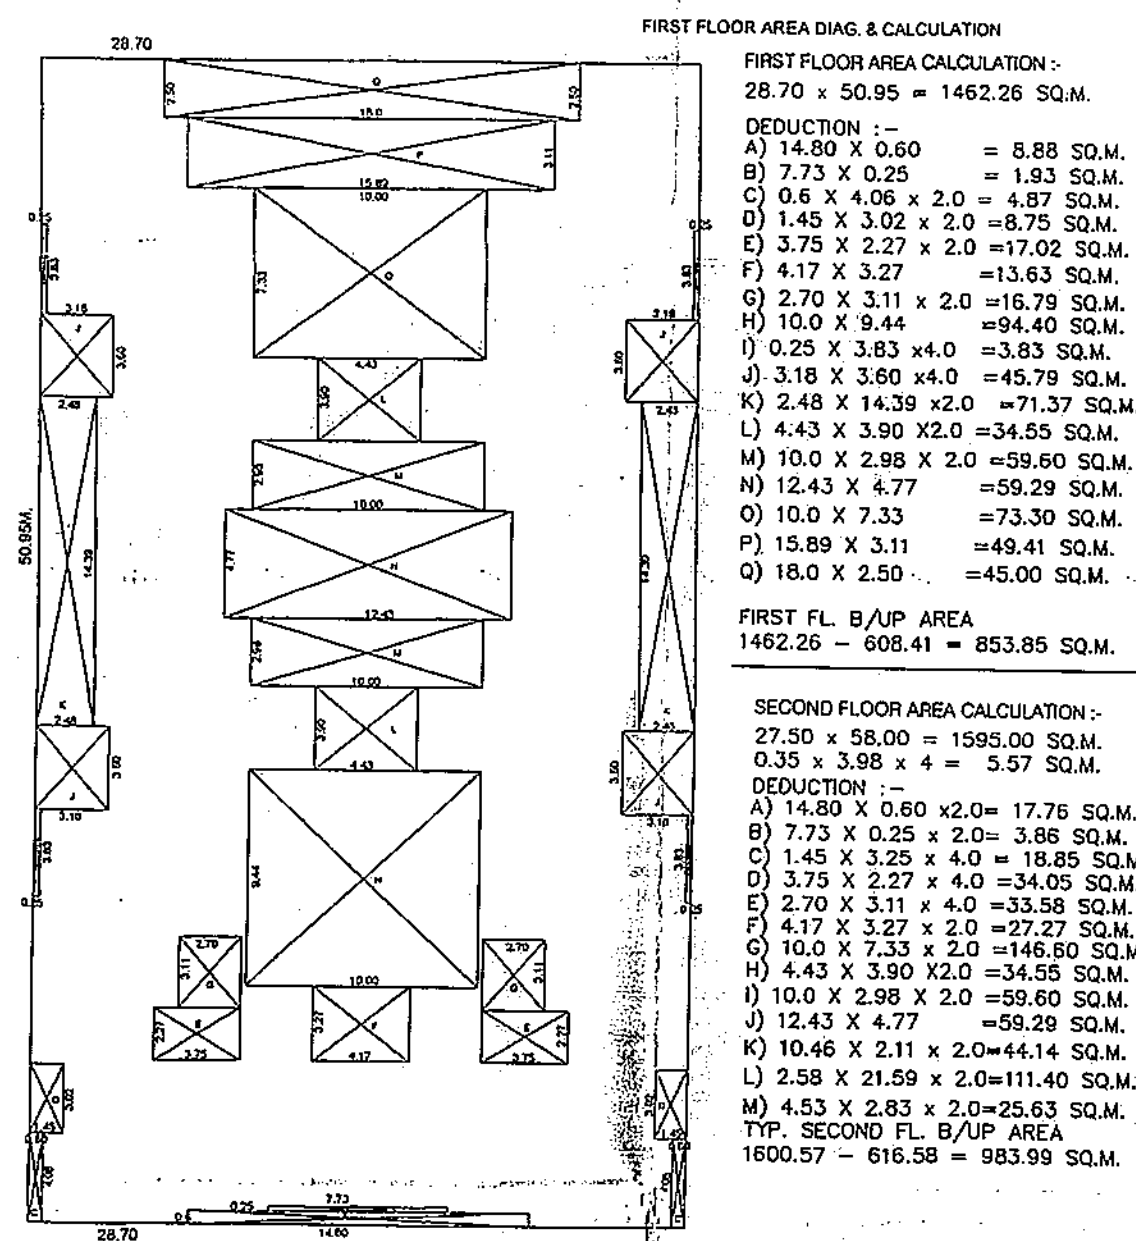

SECOND, SEVENTH, FLOOR AREA DIAG. & CALCULATION

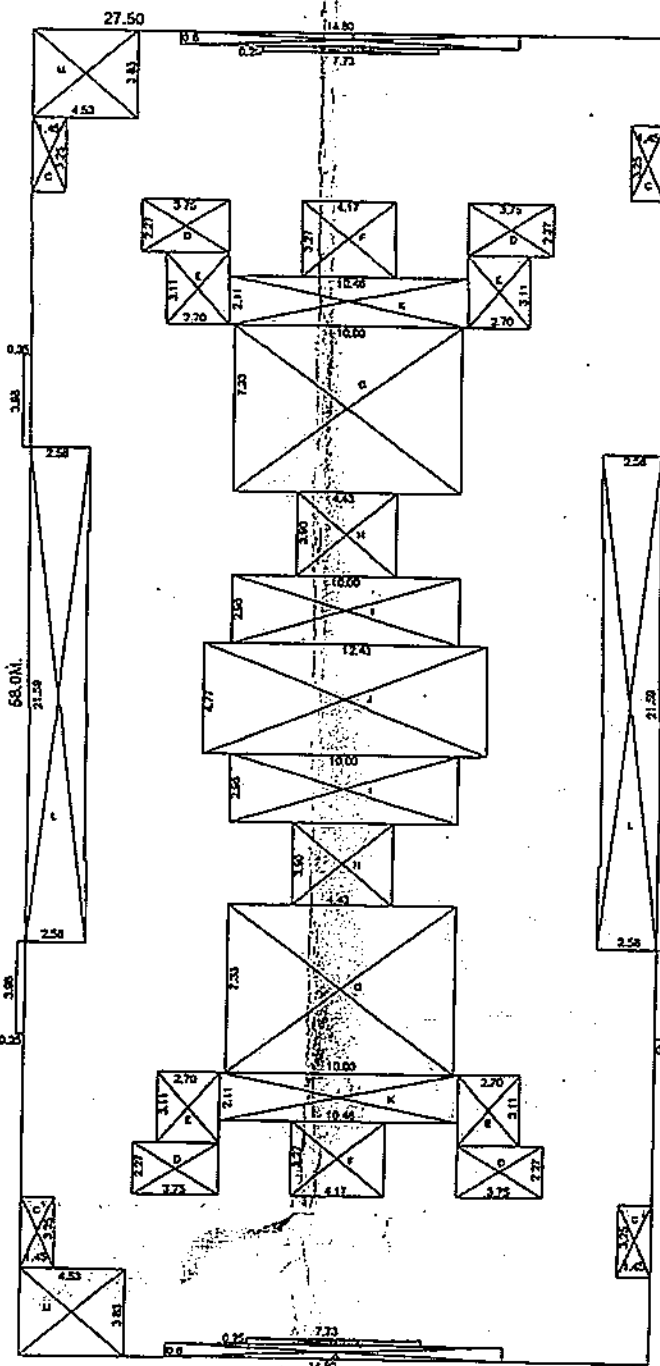


THIRD FLOOR AREA DIAG. & CALCULATION

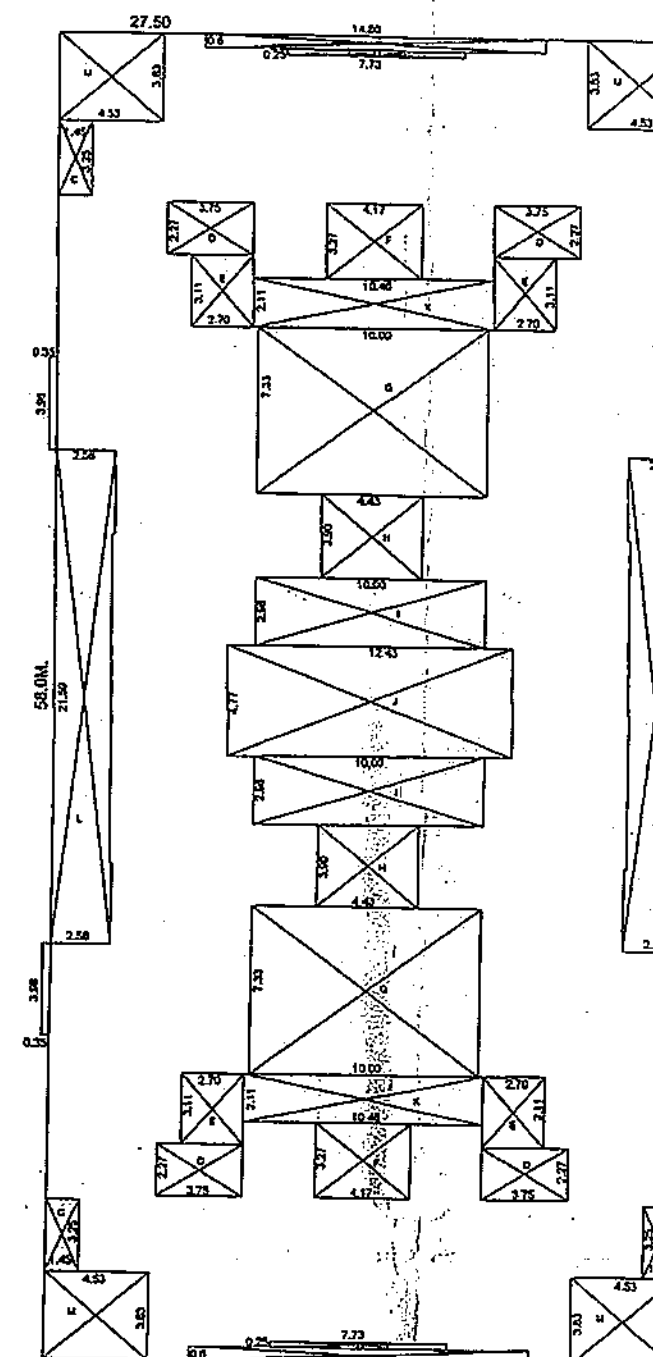


THIRD FLOOR AREA CALCULATION :-
 $27.50 \times 58.00 = 1595.00 \text{ SQ.M.}$
 $0.35 \times 3.98 \times 4 = 5.57 \text{ SQ.M.}$

DEDUCTION :-
 A) $14.80 \times 0.60 \times 2.0 = 17.76 \text{ SQ.M.}$
 B) $7.73 \times 0.25 \times 2.0 = 3.86 \text{ SQ.M.}$
 C) $1.45 \times 3.25 \times 4.0 = 18.85 \text{ SQ.M.}$
 D) $3.75 \times 2.27 \times 4.0 = 34.05 \text{ SQ.M.}$
 E) $2.70 \times 3.11 \times 4.0 = 33.58 \text{ SQ.M.}$
 F) $4.17 \times 3.27 \times 2.0 = 27.27 \text{ SQ.M.}$
 G) $10.0 \times 7.33 \times 2.0 = 146.60 \text{ SQ.M.}$
 H) $4.43 \times 3.90 \times 2.0 = 34.55 \text{ SQ.M.}$
 I) $10.0 \times 2.98 \times 2.0 = 59.60 \text{ SQ.M.}$
 J) $12.43 \times 4.77 = 59.29 \text{ SQ.M.}$
 K) $10.46 \times 2.11 \times 2.0 = 44.14 \text{ SQ.M.}$
 L) $2.58 \times 21.59 \times 2.0 = 111.40 \text{ SQ.M.}$
 M) $4.53 \times 2.83 \times 4.0 = 51.27 \text{ SQ.M.}$
 TYP. THIRD FL. B/UP AREA
 $1600.57 - 642.22 = 958.35 \text{ SQ.M.}$

FOURTH, NINTH FLOOR AREA DIAG. & CALCULATION

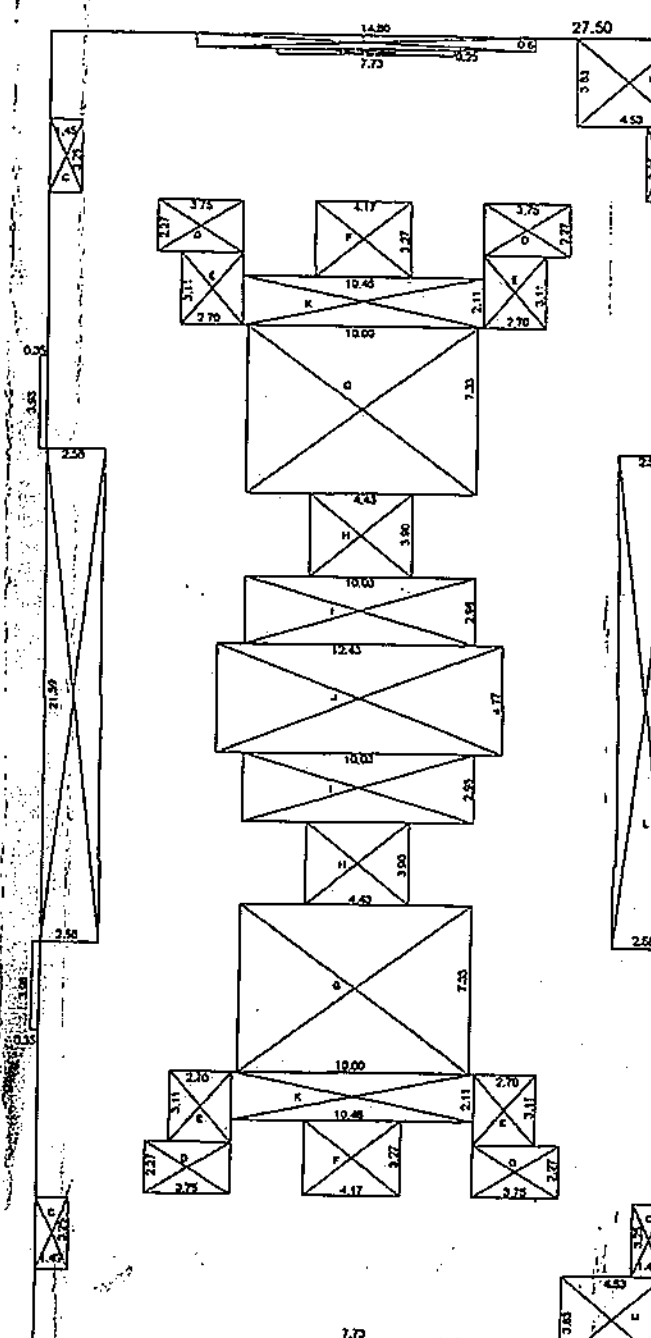

FIFTH, SIXTH, TENTH, ELEVENTH FLOOR AREA DIAG. & CALCULATION

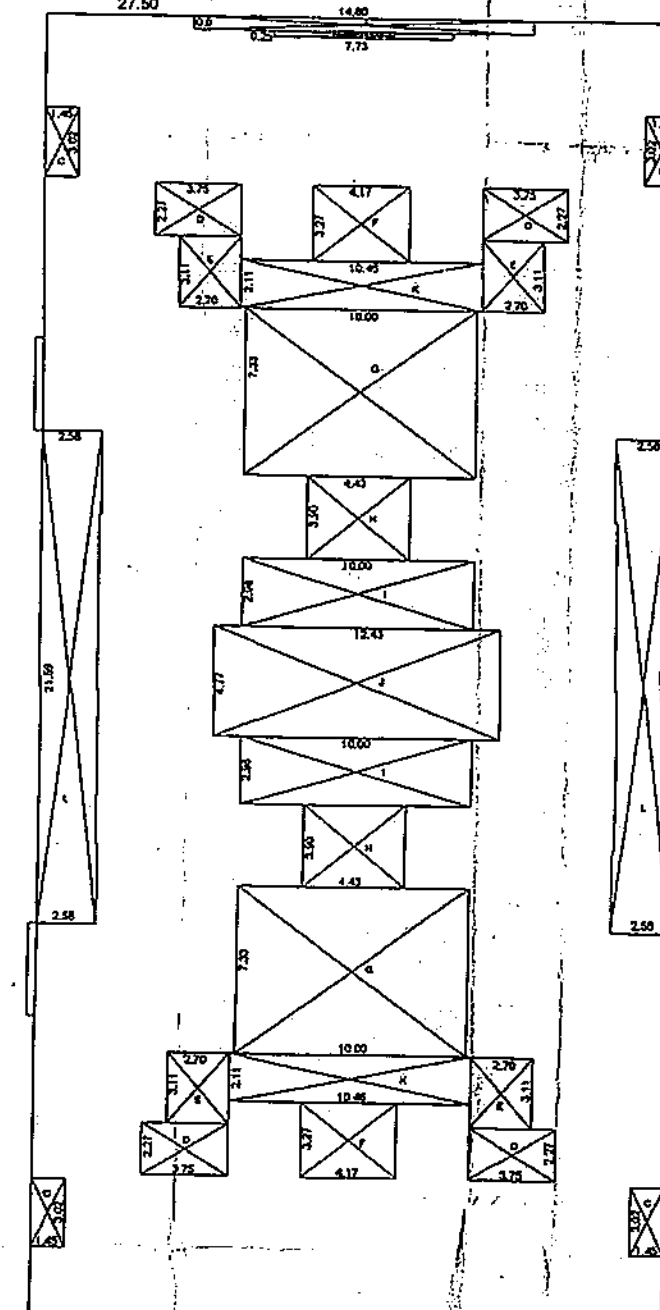


EIGHT FLOOR AREA CALCULATION :-
 $27.50 \times 58.00 = 1595.00 \text{ SQ.M.}$
 $0.35 \times 3.98 \times 4 = 5.57 \text{ SQ.M.}$

DEDUCTION :-
 A) $14.80 \times 0.60 \times 2.0 = 17.76 \text{ SQ.M.}$
 B) $7.73 \times 0.25 \times 2.0 = 3.86 \text{ SQ.M.}$
 C) $1.45 \times 3.25 \times 4.0 = 18.85 \text{ SQ.M.}$
 D) $3.75 \times 2.27 \times 4.0 = 34.05 \text{ SQ.M.}$
 E) $2.70 \times 3.11 \times 4.0 = 33.58 \text{ SQ.M.}$
 F) $4.17 \times 3.27 \times 2.0 = 27.27 \text{ SQ.M.}$
 G) $10.0 \times 7.33 \times 2.0 = 146.60 \text{ SQ.M.}$
 H) $4.43 \times 3.90 \times 2.0 = 34.55 \text{ SQ.M.}$
 I) $10.0 \times 2.98 \times 2.0 = 59.60 \text{ SQ.M.}$
 J) $12.43 \times 4.77 = 59.29 \text{ SQ.M.}$
 K) $10.46 \times 2.11 \times 2.0 = 44.14 \text{ SQ.M.}$
 L) $2.58 \times 21.59 \times 2.0 = 111.40 \text{ SQ.M.}$
 M) $4.53 \times 2.83 \times 4.0 = 51.27 \text{ SQ.M.}$
 N) $5.06 \times 2.04 = 10.32 \text{ SQ.M.}$
 O) $6.26 \times 4.81 = 30.11 \text{ SQ.M.}$
 P) $6.16 \times 3.60 = 22.17 \text{ SQ.M.}$
 Q) $2.80 \times 3.90 = 10.92 \text{ SQ.M.}$
 TYP. EIGHT FL. B/UP AREA
 $1600.57 - 715.74 = 884.83 \text{ SQ.M.}$

FIFTH FLOOR AREA CALCULATION :-
 $27.50 \times 58.00 = 1595.00 \text{ SQ.M.}$
 $0.35 \times 3.98 \times 4 = 5.57 \text{ SQ.M.}$

DEDUCTION :-
 A) $14.80 \times 0.60 \times 2.0 = 17.76 \text{ SQ.M.}$
 B) $7.73 \times 0.25 \times 2.0 = 3.86 \text{ SQ.M.}$
 C) $1.45 \times 3.02 \times 4.0 = 17.51 \text{ SQ.M.}$
 D) $3.75 \times 2.27 \times 4.0 = 34.05 \text{ SQ.M.}$
 E) $2.70 \times 3.11 \times 4.0 = 33.58 \text{ SQ.M.}$
 F) $4.17 \times 3.27 \times 2.0 = 27.27 \text{ SQ.M.}$
 G) $10.0 \times 7.33 \times 2.0 = 146.60 \text{ SQ.M.}$
 H) $4.43 \times 3.90 \times 2.0 = 34.55 \text{ SQ.M.}$
 I) $10.0 \times 2.98 \times 2.0 = 59.60 \text{ SQ.M.}$
 J) $12.43 \times 4.77 = 59.29 \text{ SQ.M.}$
 K) $10.46 \times 2.11 \times 2.0 = 44.14 \text{ SQ.M.}$
 L) $2.58 \times 21.59 \times 2.0 = 111.40 \text{ SQ.M.}$
 TYP. FIFTH FL. B/UP AREA
 $1600.57 - 588.61 = 1010.96 \text{ SQ.M.}$

EIGHT FLOOR AREA DIAG. & CALCULATION

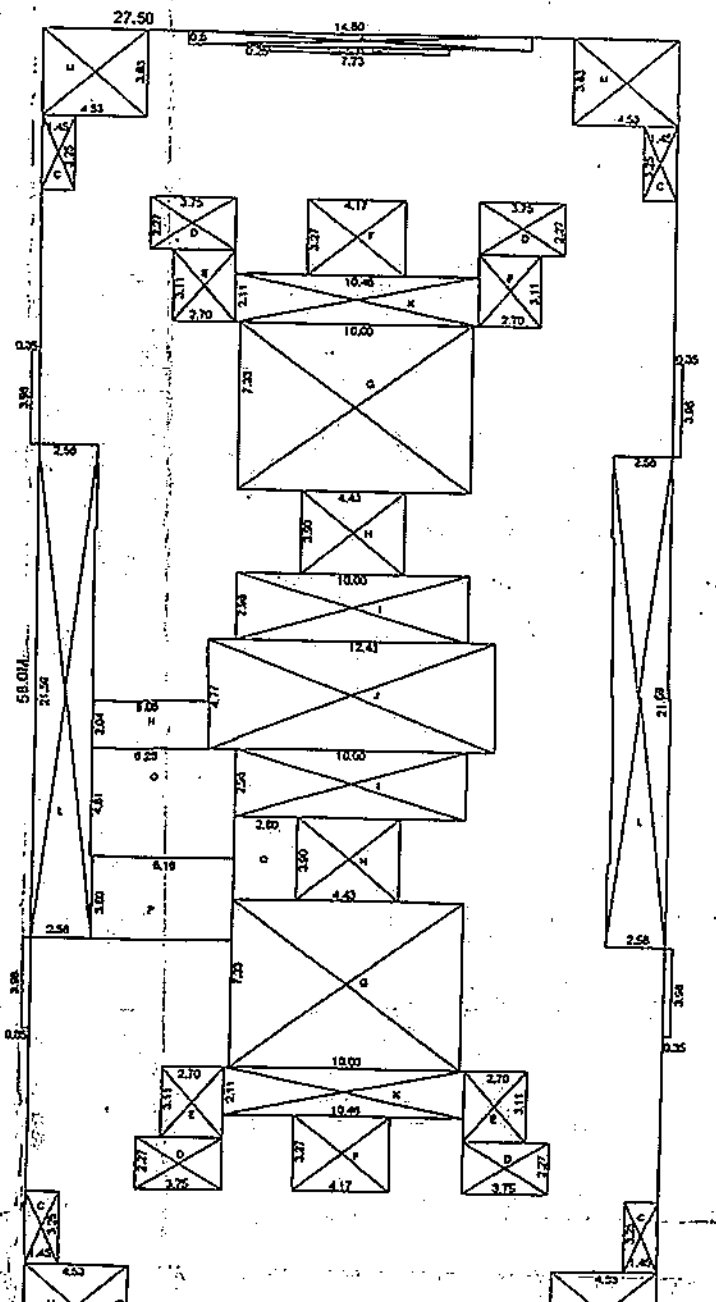

TOWER - A

FLOOR	AREA IN SQ.M.	TOTAL FLOOR AREA OF PROPOSED WORK	USE OF OCCUPANCY OF FLOOR
FIRST FL.	853.85	10676.83 Sq.M.	RESIDENTIAL
SECOND FL.	983.99		RESIDENTIAL
THIRD FL.	958.35		RESIDENTIAL
FOURTH FL.	983.99		RESIDENTIAL
FIFTH FL.	1010.96		RESIDENTIAL
SIXTH FL.	1010.96		RESIDENTIAL
SEVENTH FL.	983.99		RESIDENTIAL
EIGHTH FL.	884.83		RESIDENTIAL
NINTH FL.	983.99		RESIDENTIAL
TENTH FL.	1010.96		RESIDENTIAL
ELEVEN FL.	1010.96		RESIDENTIAL

DETAILS BALCONY AREA STATEMENT


FLOOR	B/UP AREA	PERMISSIBLE FL. BALCONY AREA	PROPOSED FL. BALCONY AREA	EXCESS LENGTH OF BALCONY (SQ.M.)
FIRST FLOOR	853.85 SQ.M.	128.07 SQ.M.	128.07 SQ.M.	NIL
SECOND FLOOR	983.99 SQ.M.	147.59 SQ.M.	147.59 SQ.M.	NIL
THIRD FLOOR	958.35 SQ.M.	143.75 SQ.M.	143.75 SQ.M.	NIL
4TH FLOOR	983.99 SQ.M.	147.59 SQ.M.	147.59 SQ.M.	NIL
5TH FLOOR	1010.96 SQ.M.	151.64 SQ.M.	151.64 SQ.M.	NIL
6TH FLOOR	1010.96 SQ.M.	151.64 SQ.M.	151.64 SQ.M.	NIL
7TH FLOOR	983.99 SQ.M.	147.59 SQ.M.	147.59 SQ.M.	NIL
8TH FLOOR	884.83 SQ.M.	132.72 SQ.M.	132.72 SQ.M.	NIL
9TH FLOOR	983.99 SQ.M.	147.59 SQ.M.	147.59 SQ.M.	NIL
10TH FLOOR	1010.96 SQ.M.	151.64 SQ.M.	151.64 SQ.M.	NIL
11TH FLOOR	1010.96 SQ.M.	151.64 SQ.M.	151.64 SQ.M.	NIL

PARKING STATEMENT


	REQUIRED			PROPOSED		
	Car	Scooter	Cycle	Car	Scooter	Cycle
TENEMENT	1	2	2	1	2	2
TOTAL	130	260	260	130	260	260

PARKING AREA STATEMENT

TYPE	BUILT UP AREA	CARPET AREA (B/UP AREA x 0.80%)	Required Parking Area	Provided Parking Area
RESIDENTIAL	10676.83	8541.46	1067.68 SQ.M.	3188.11 SQ.M.

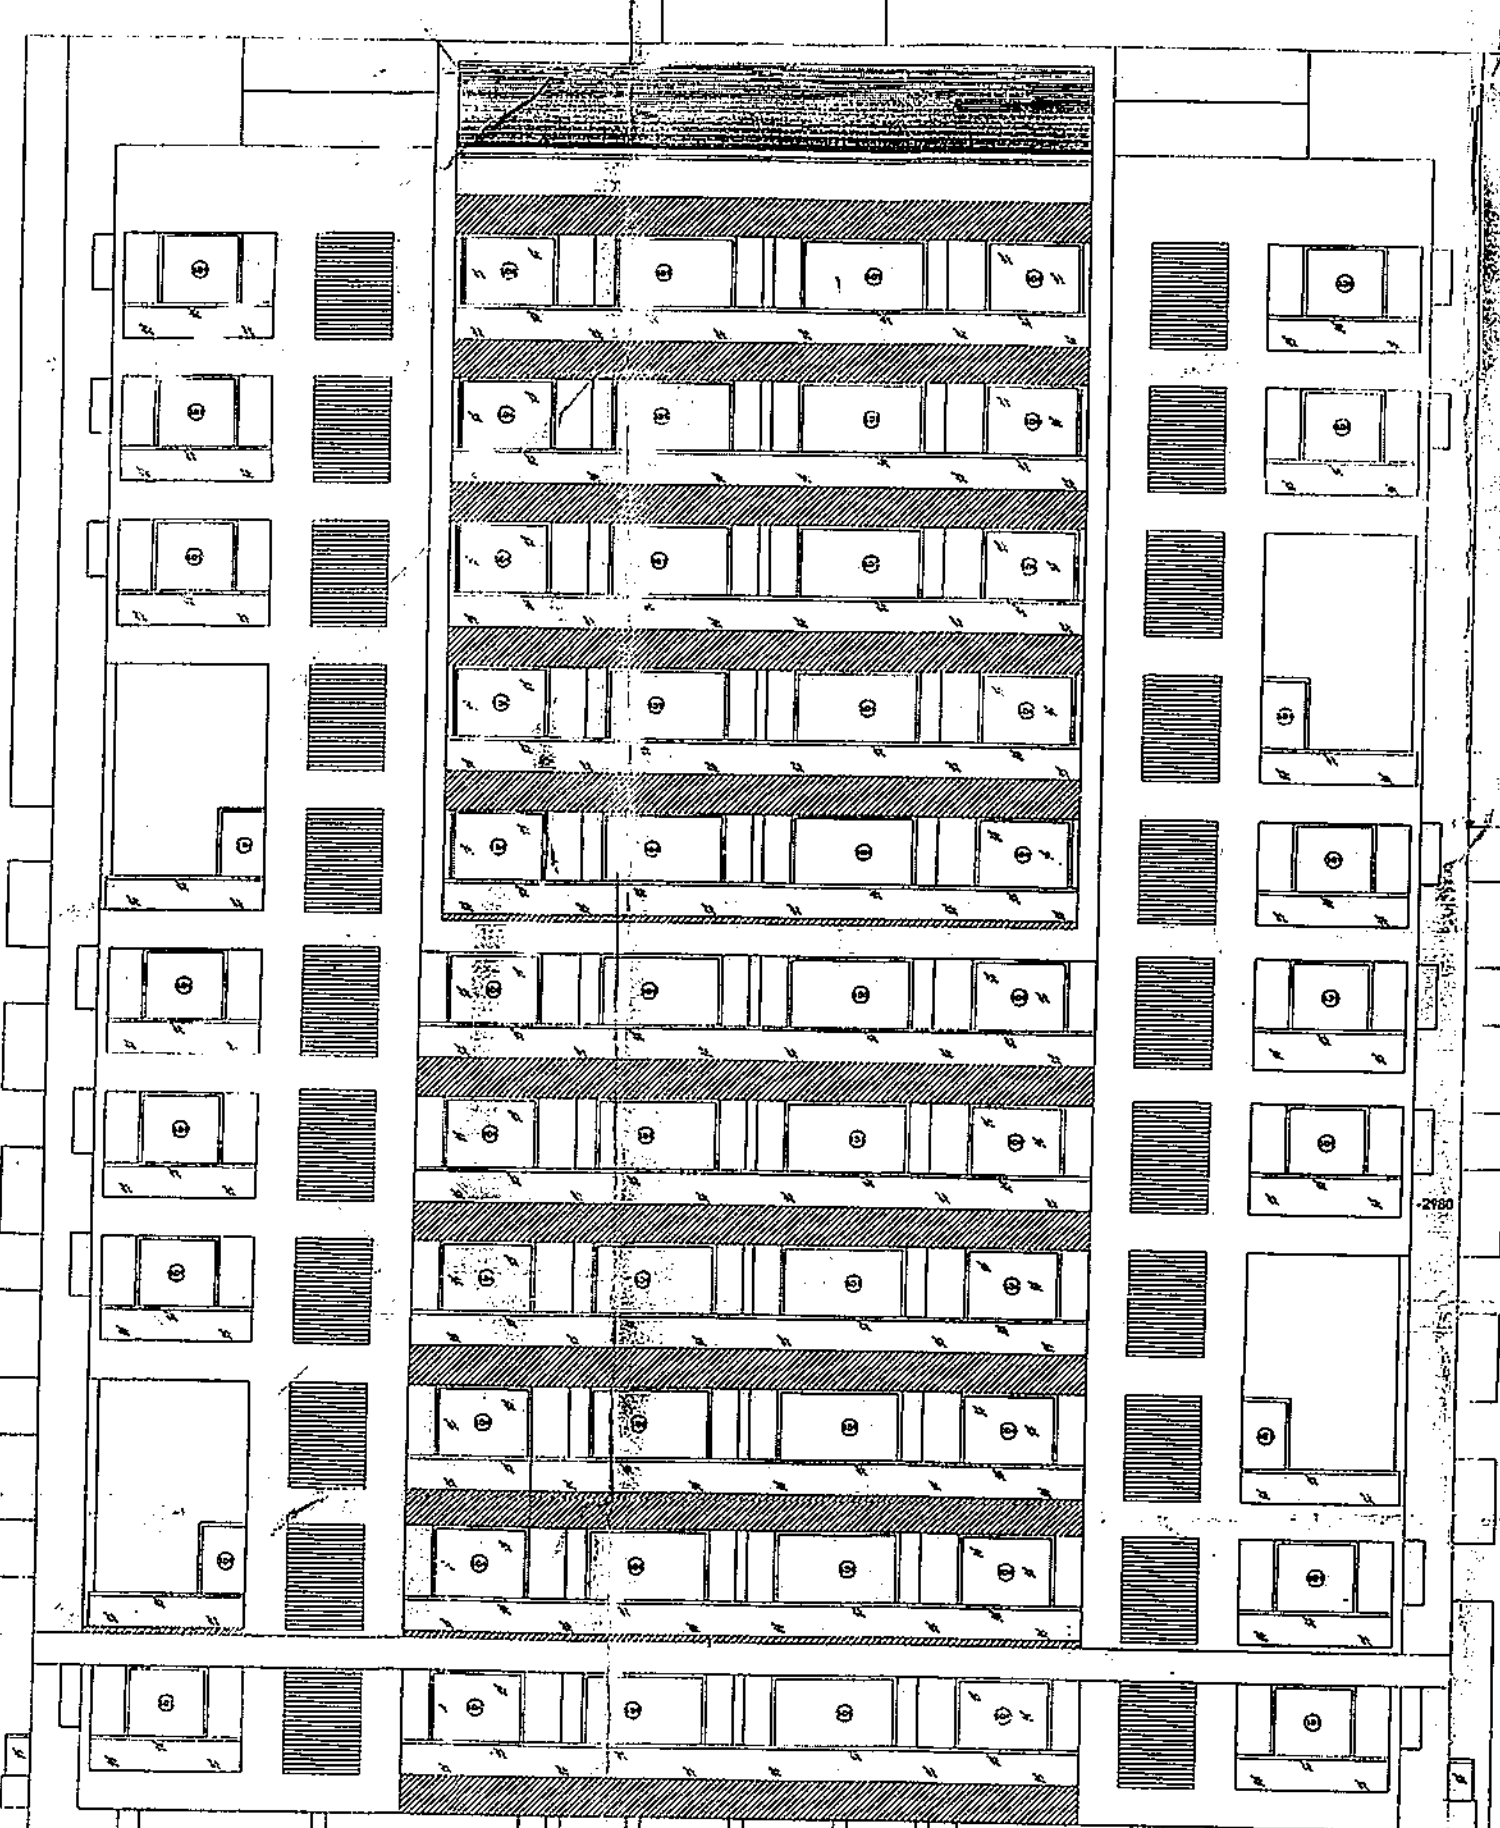

SOUTH SIDE ELEVATION

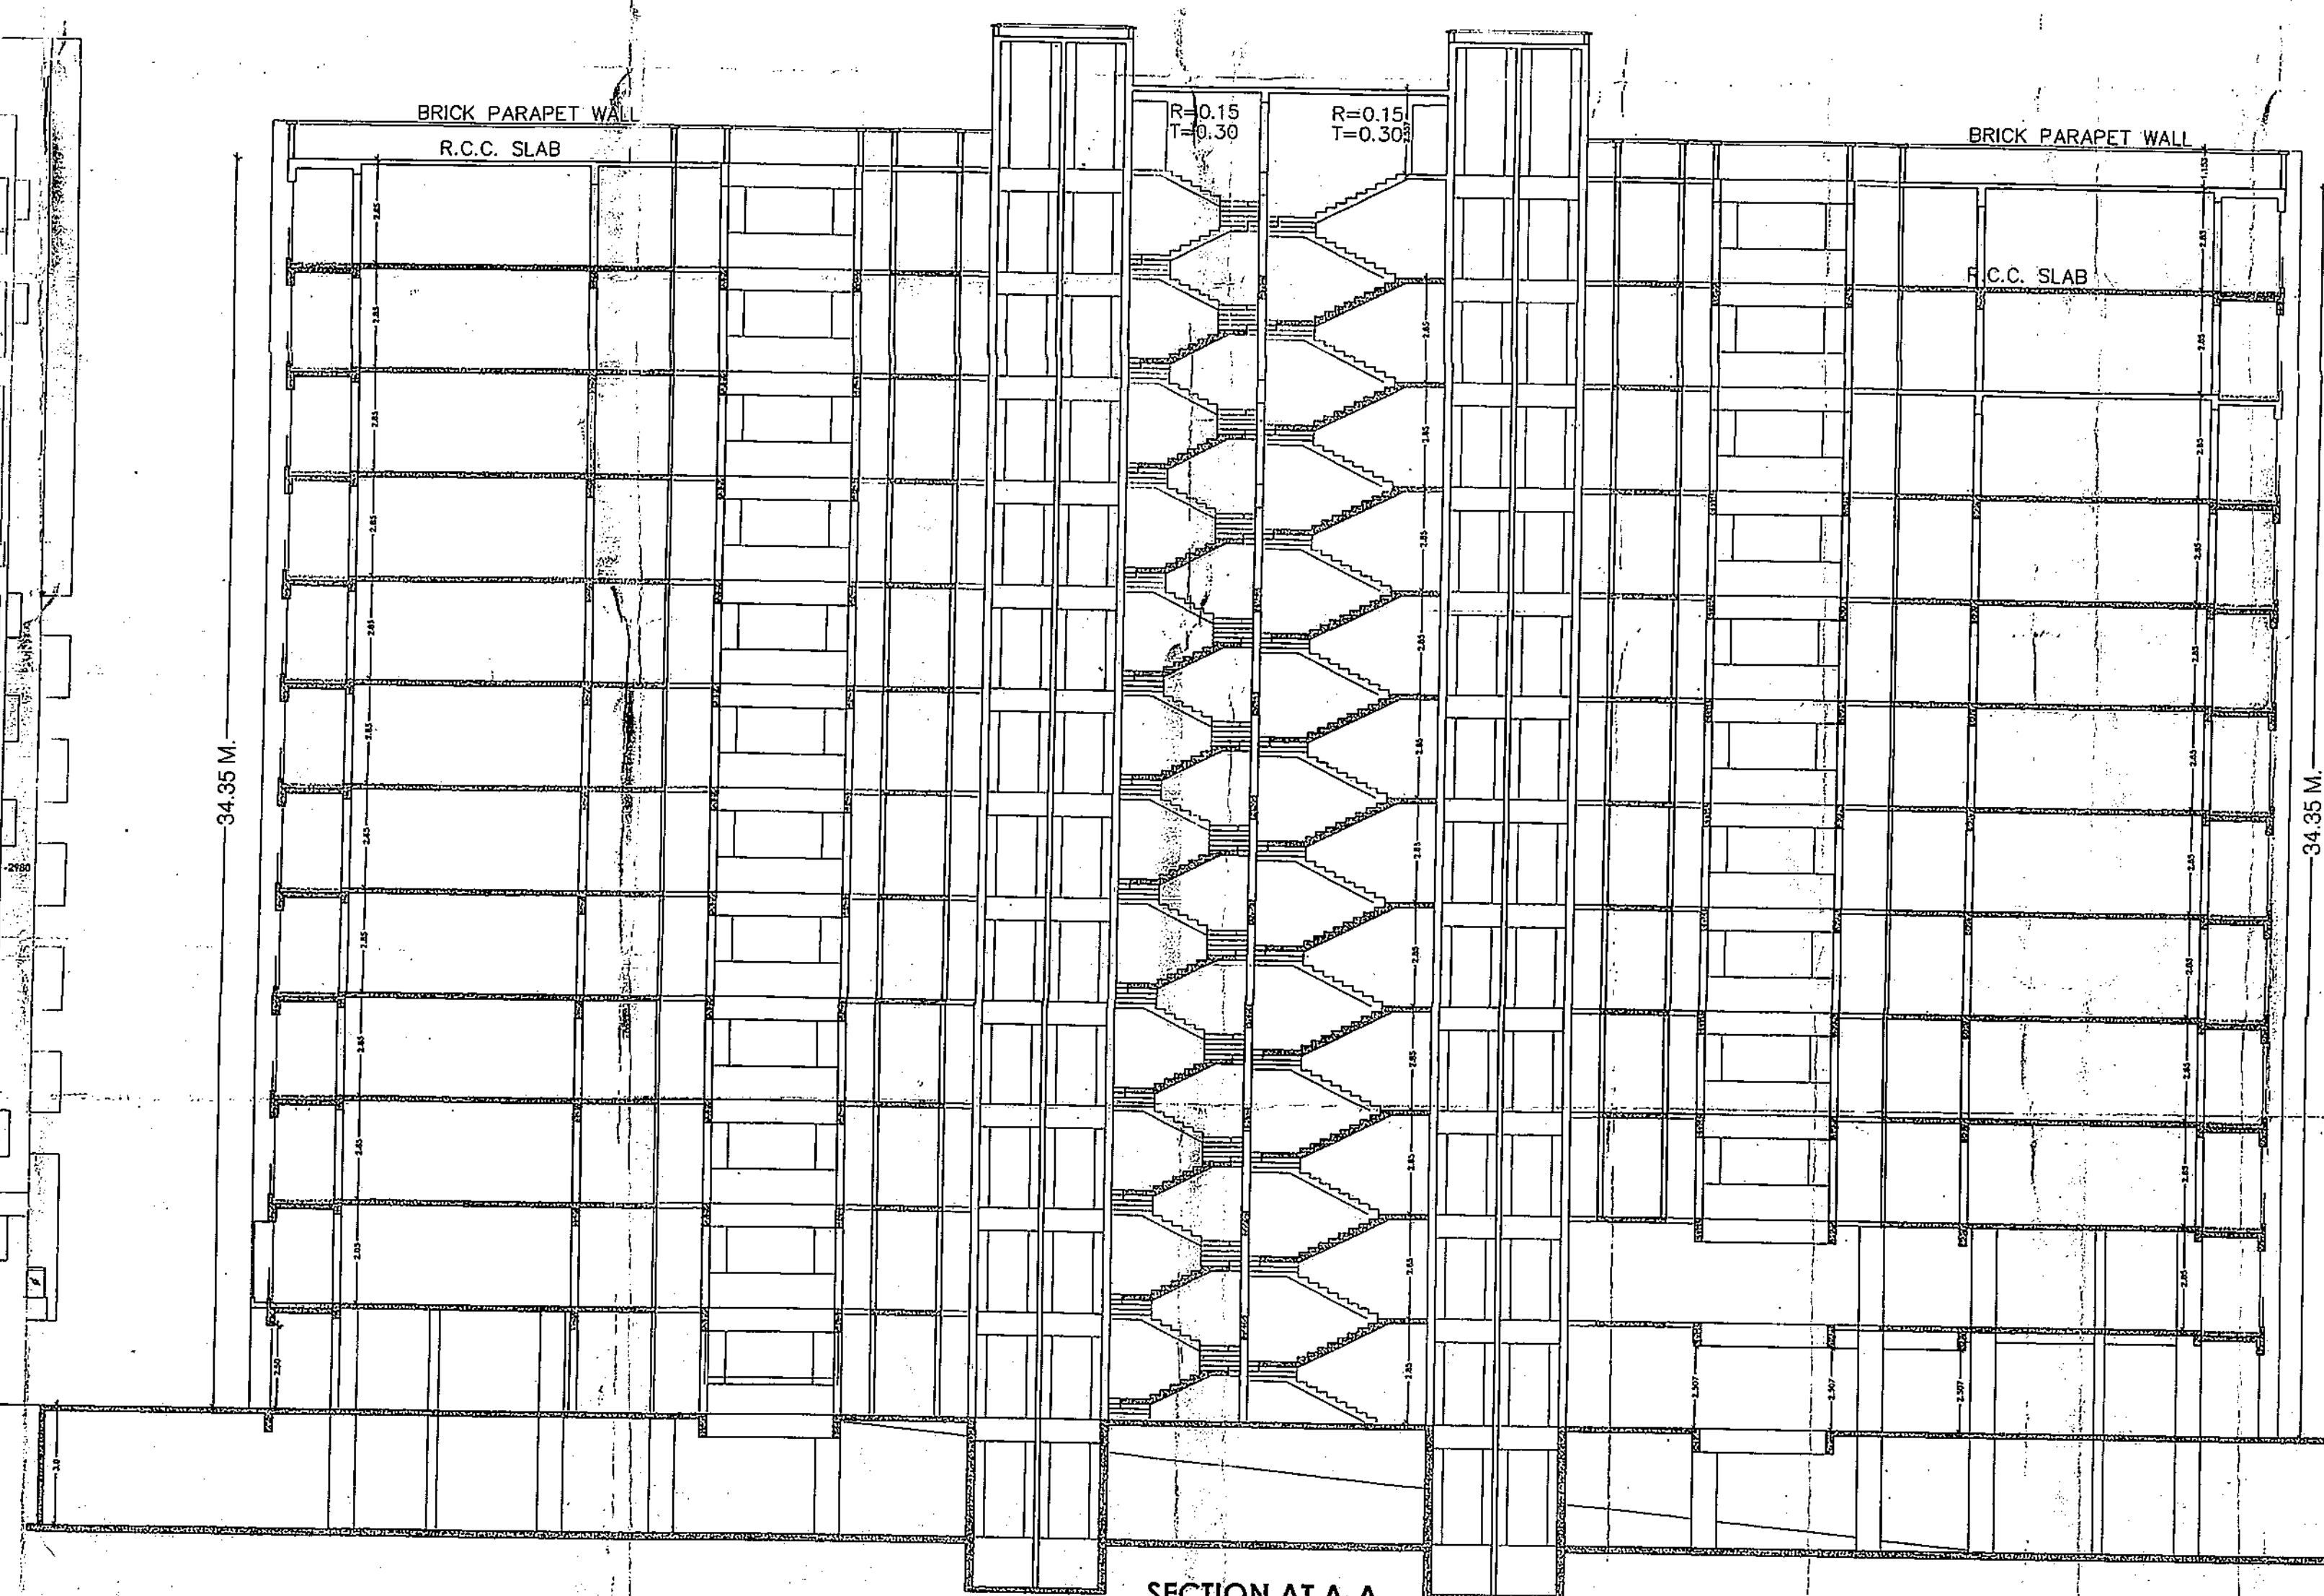

SECTION A-A

