
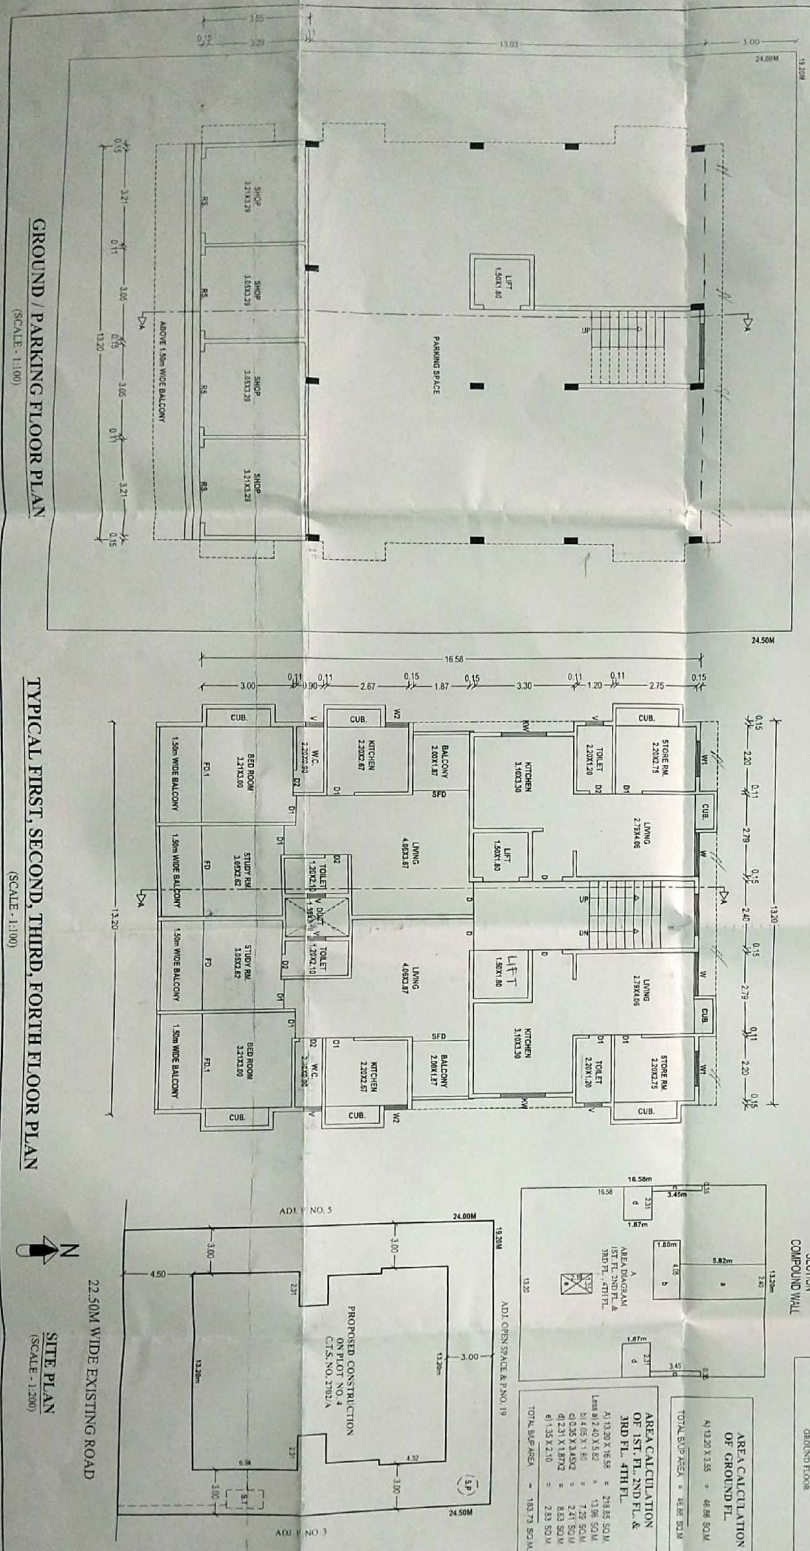


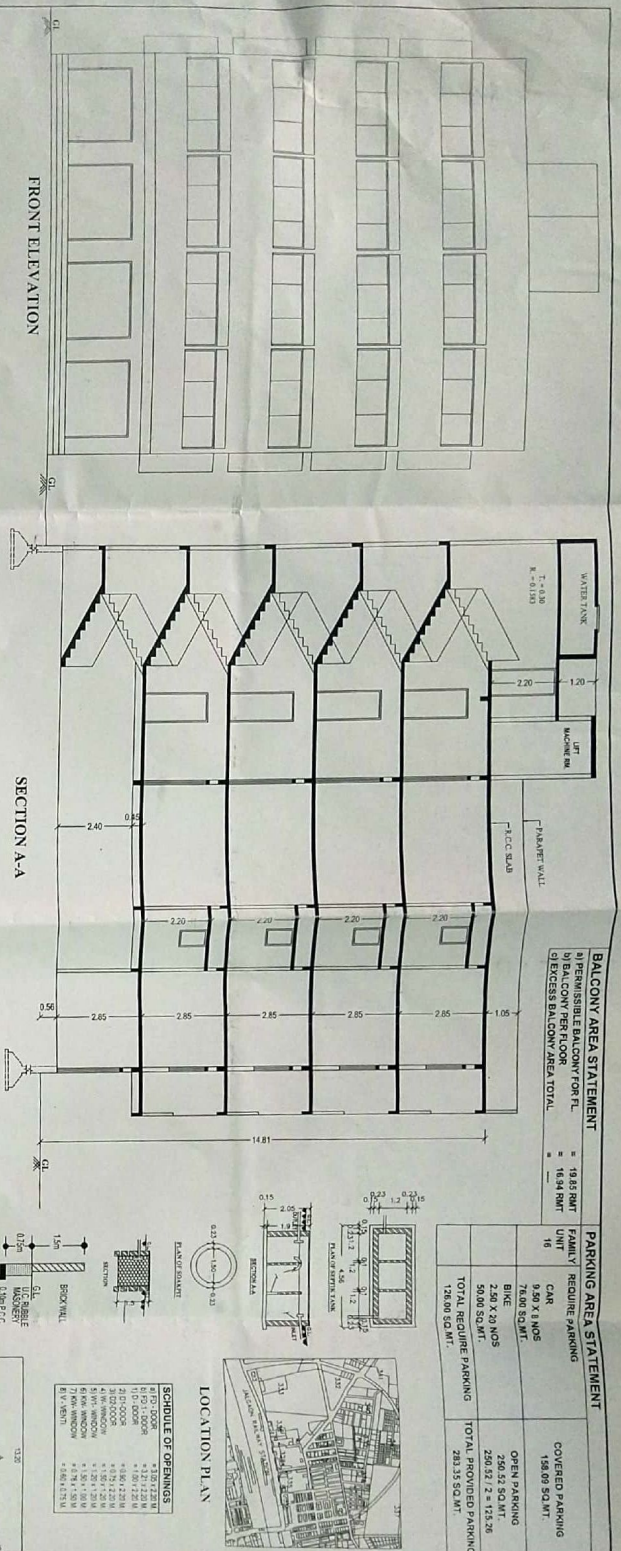

APPROVAL

APPROVED

2019/03/20

2019/03/20

PROPOSED COMMERCIAL & RESIDENTIAL BUILDING PLAN ON PLOT NO. 4, C.T.S. NO. 27/2A AT JALGAON SHIVAR TAL. & DIST. JALGAON.



OWNER

Smt. Ramesh Chandra N. Nigam

STRUCTURAL ENGINEER

MOHIT K. PATIL

ARCHITECT

VIAVYAGIR N. PATIL