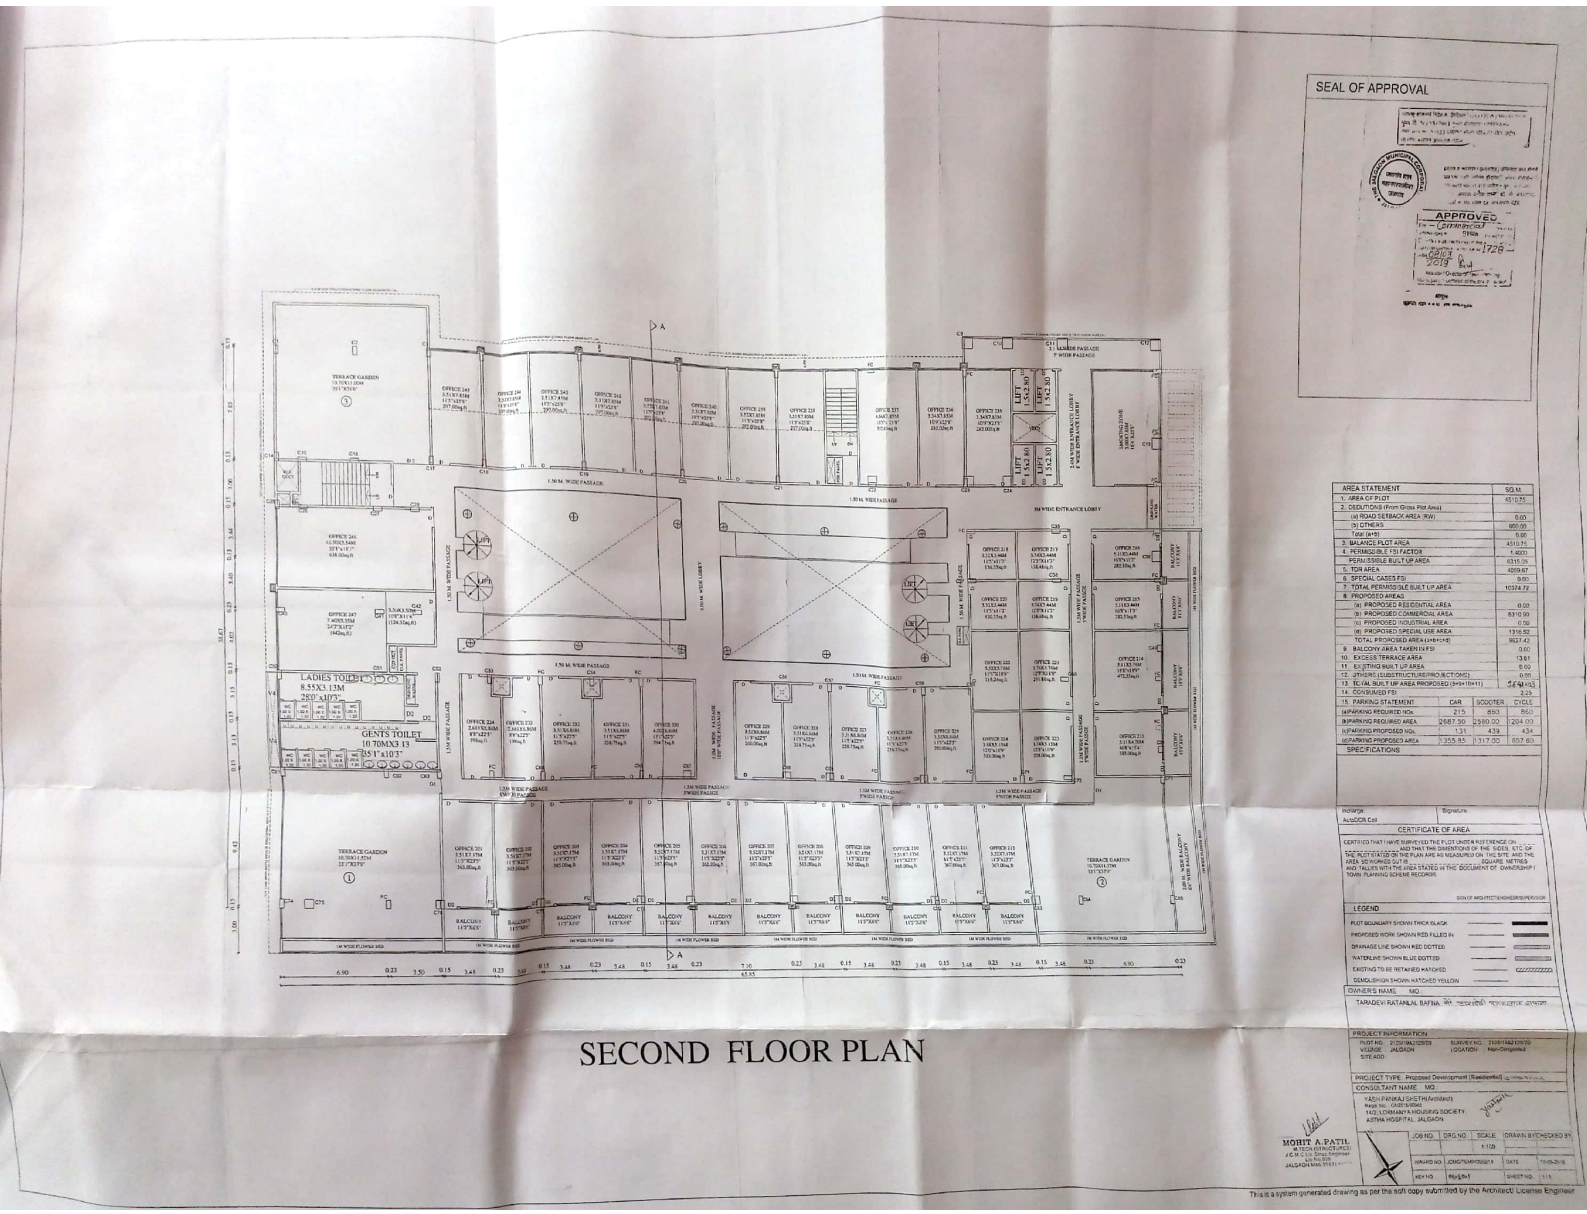


SECOND FLOOR PLAN

Scanned by CamScanner