




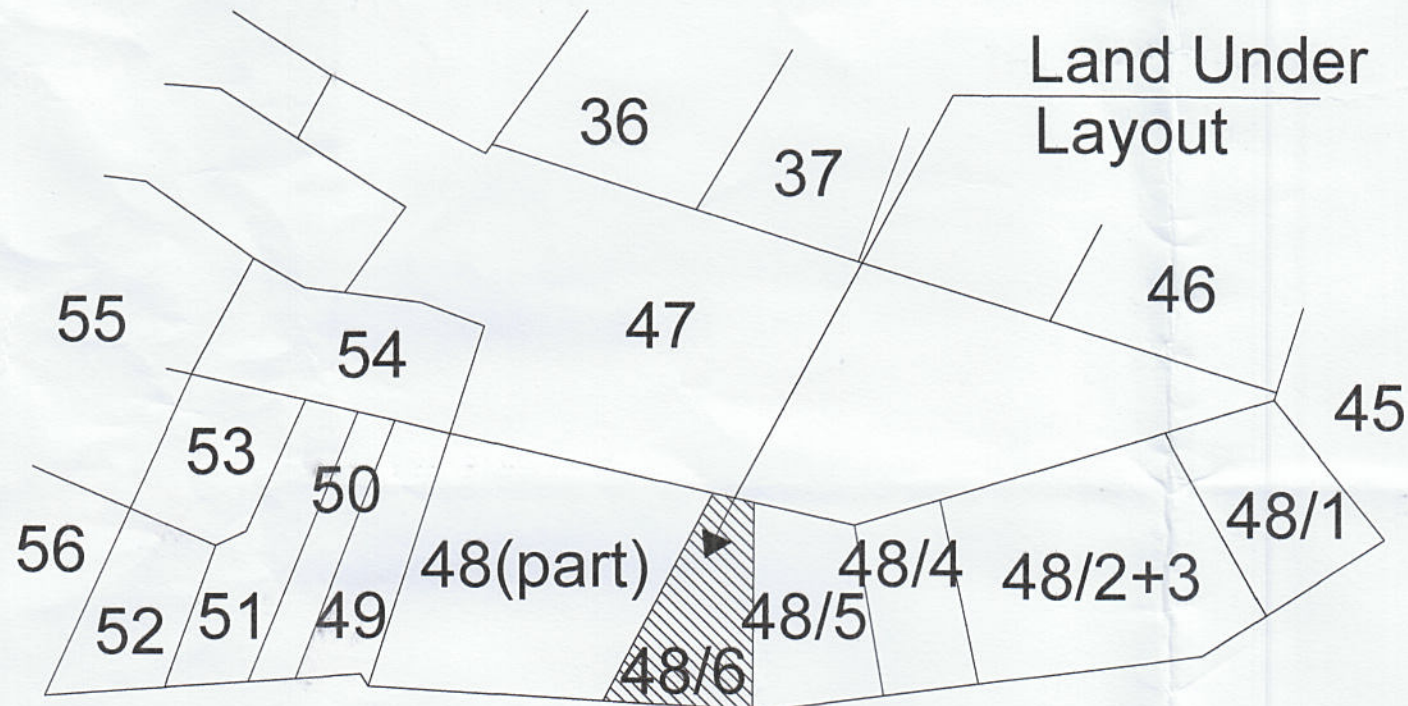


LOCATION PLAN SCALE :- NTS

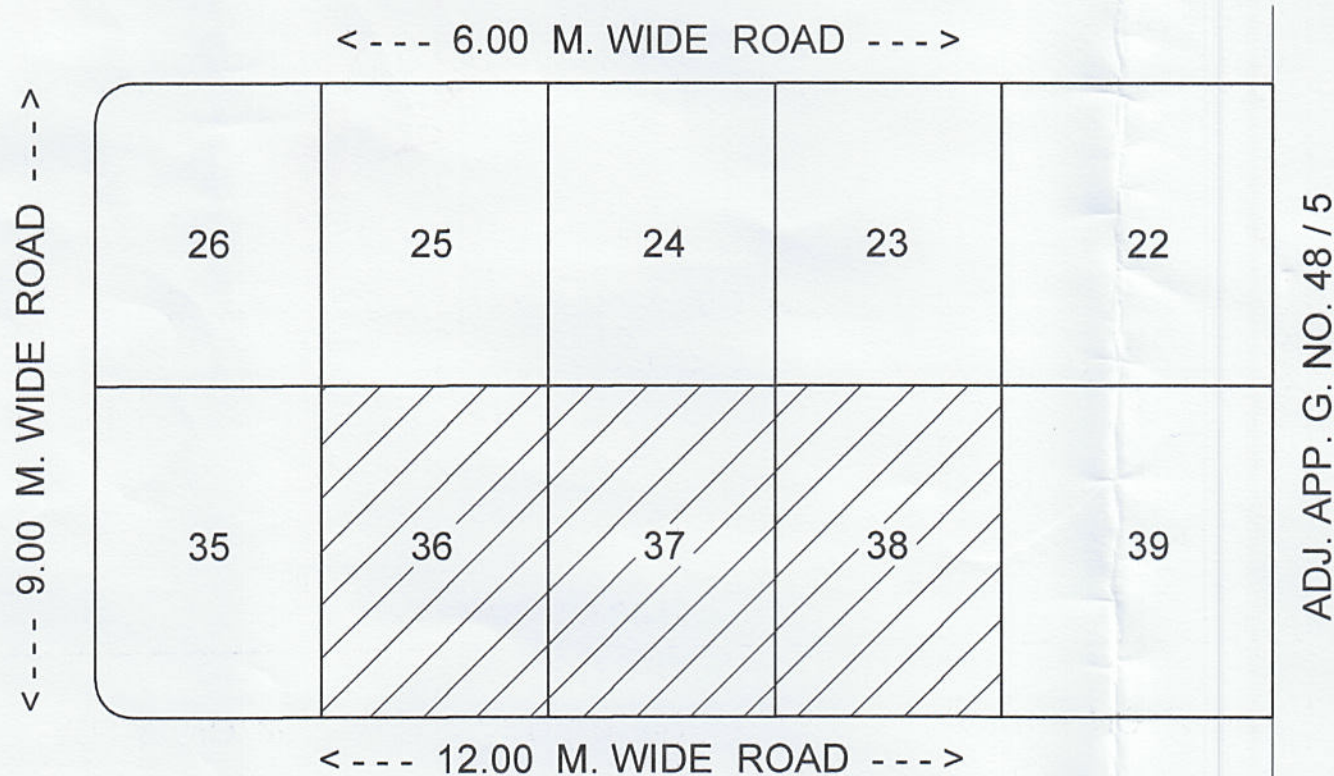

SITE PLAN SCALE :- NTS

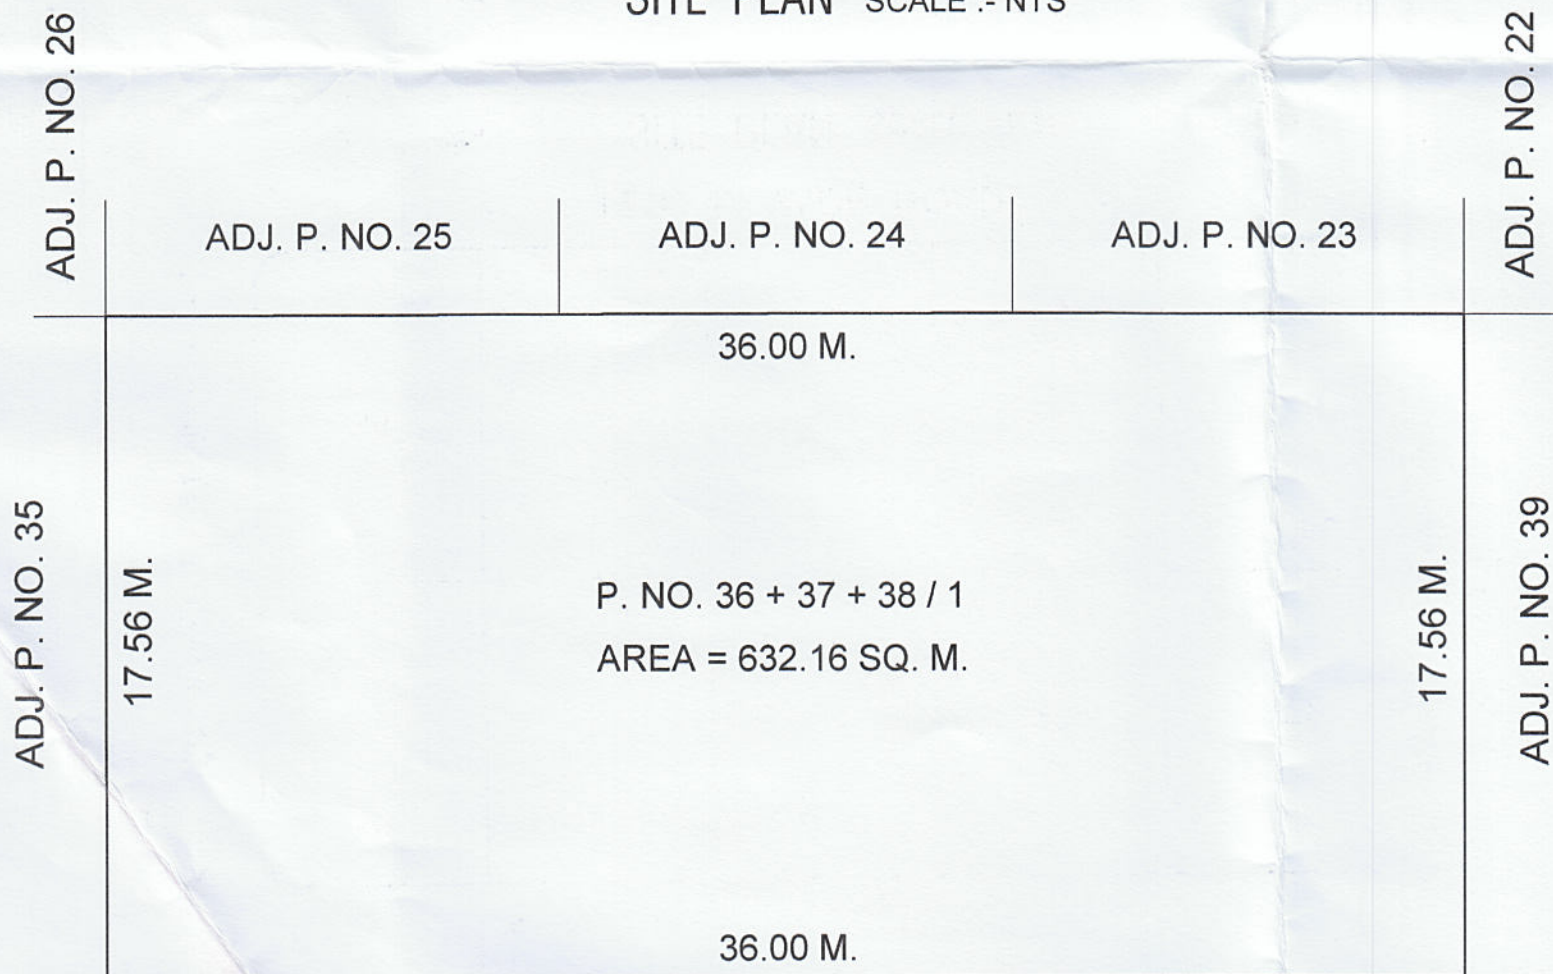

< --- 12.00 M. WIDE ROAD --- >
AFTER AMALGAMETION PLAN
SCALE :- 1 : 200

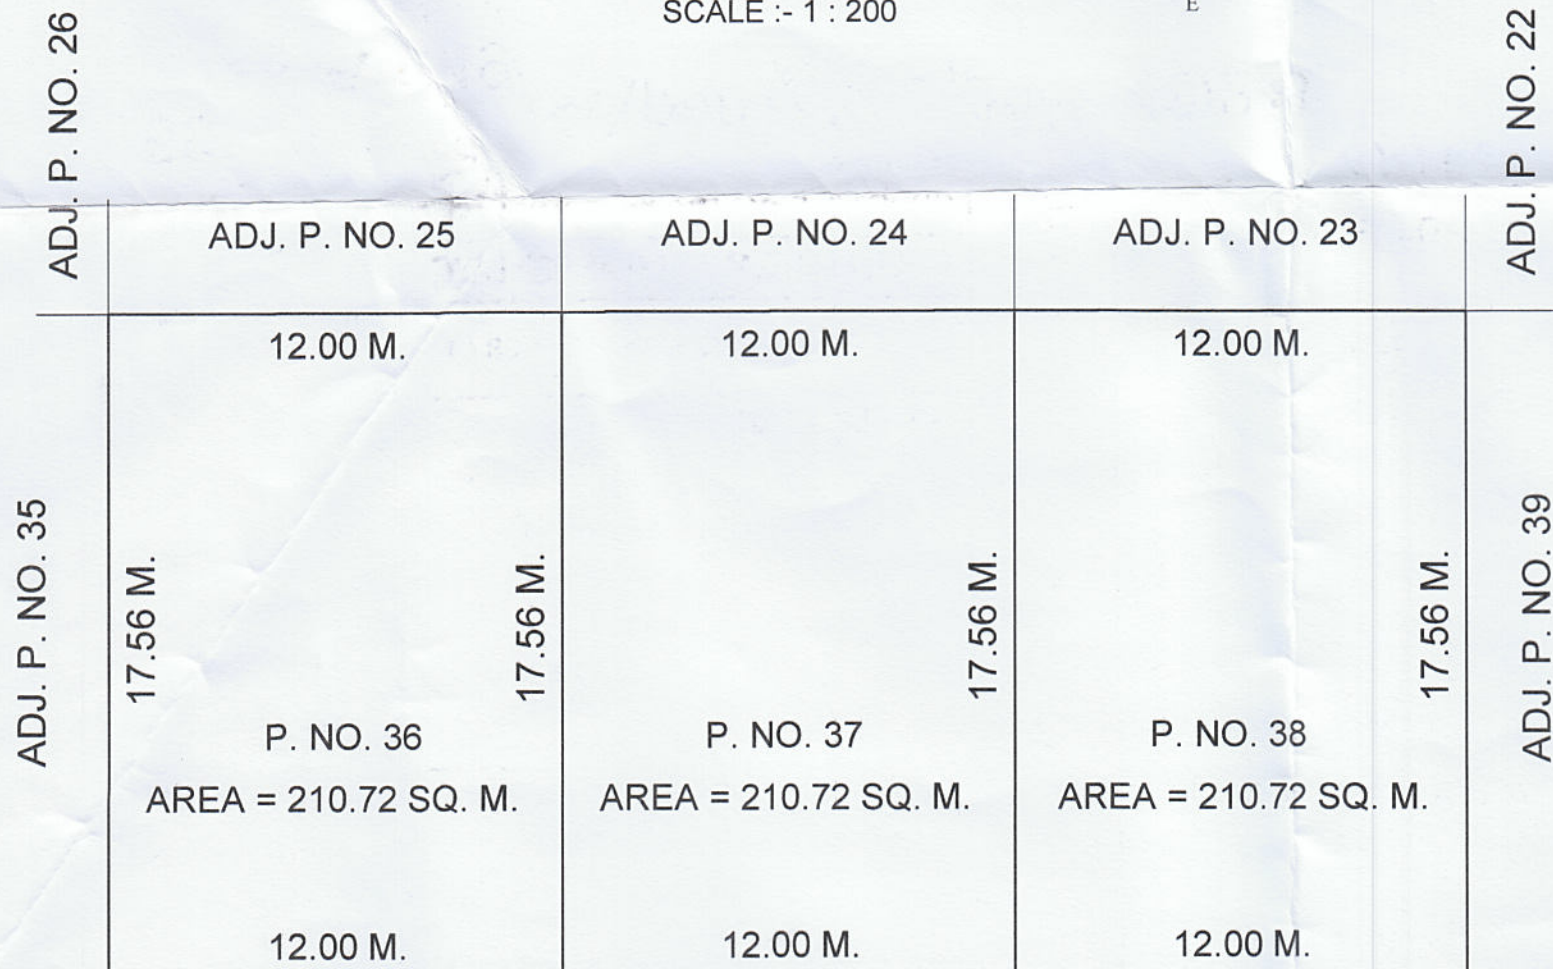

< --- 12.00 M. WIDE ROAD --- >

PLOT AS PER LAYOUT PLAN
SCALE :- 1 : 200



APPROVING AUTHORITY



Recommended for Approval for Amalgamation
and sub-division for
purpose only as amended in Red
Subject to conditions mentioned in this
office L.No. 9232 Date 92/5/2024

Assistant Director of
Town Planning, Jalgaon.

PROPOSED AMALGAMETION OF PLOT NO. 36, 37 & 38
IN G. NO. 48 / 6 AT SAOKHEDA SHIWAR, JALGAON.
TAL. & DIST. JALGAON.
FOR :-

AREA STATEMENT

BEFORE AMALGAMETION AS PER LAYOUT

AREA OF PLOT NO. 36 = 210.72 SQ. M.

AREA OF PLOT NO. 37 = 210.72 SQ. M.

AREA OF PLOT NO. 38 = 210.72 SQ. M.

AFTER AMALGAMETION AS PER LAYOUT

AREA OF PLOT NO. 36 + 37 + 38 / 1 = 632.16 SQ. M.

OWNERS SIGN.

Sachin

ARCHITECTS SIGN.

Alok A. Jakhotiya
(B.Arch)
Reg.No.CA/2017/82036