


SITE PLAN
1:10000

सुप्रम. सर्वे. कार्यालय
प्लानिंग विभाग
महाराष्ट्र शासन
मुंबई-400 001
फोन नं. 2823094289

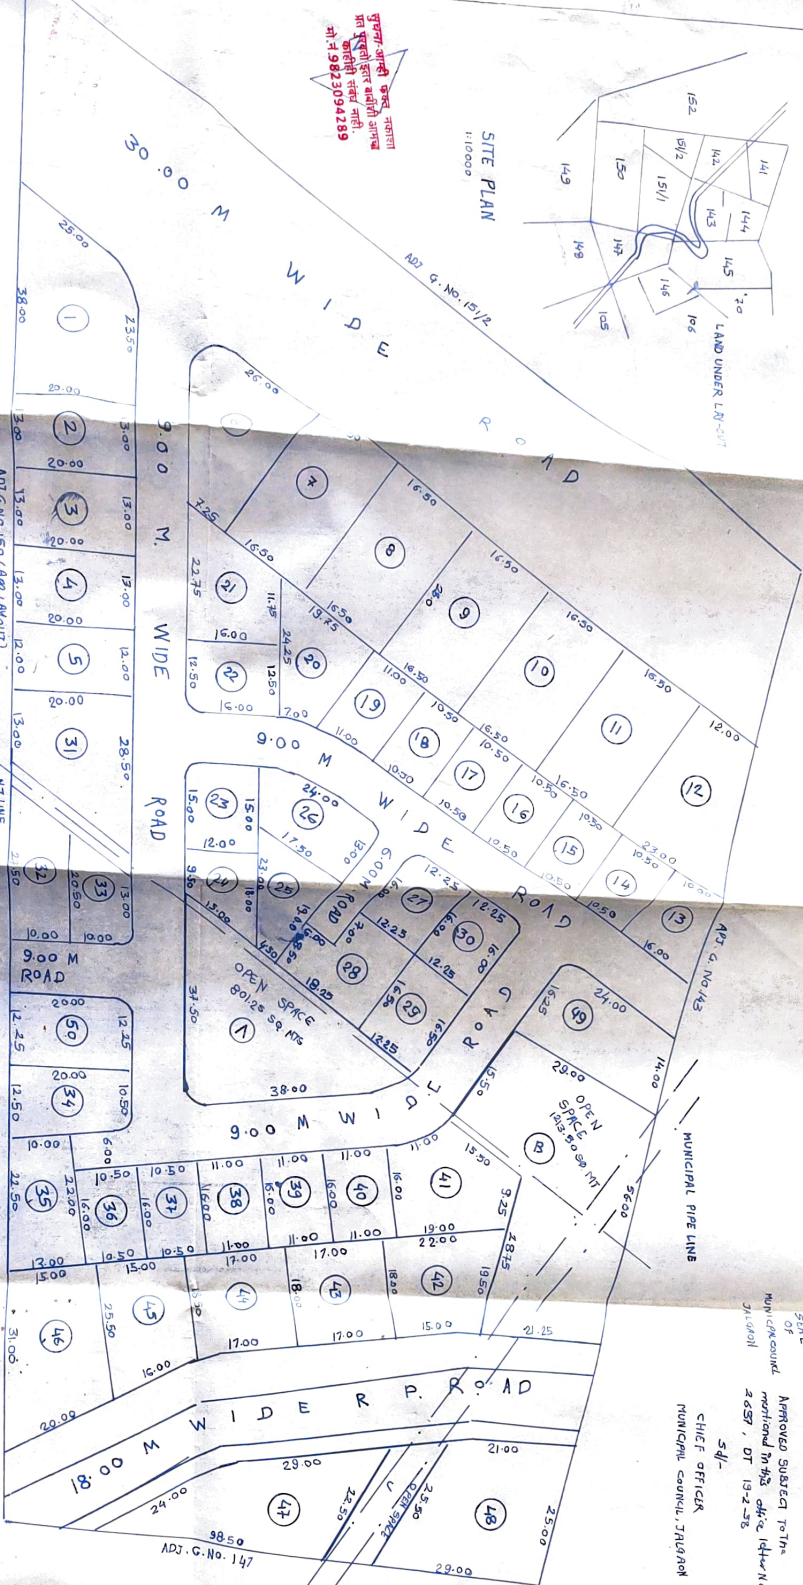

LAYOUT PLAN

AREA STATEMENT

AREA UNDER R.P. ROAD 30.00 M X 162.50 M = 4875.00 SQ. MT'S
AREA UNDER LAYOUT 2700.00 - 4875.00 2425.00 - 50. MT'S
OPEN SPACE EQUIVED 2300.00 - 341.45 2212.50 - 50. MT'S

AREA UNDER PLOTS 14467.85 SQ. MT'S
AREA UNDER OPEN SPACE (4875.00)
AREA UNDER ROAD 10319.15 SQ. MT'S
TOTAL AREA OF G. No 151/1 24000.00 SQ. MT'S

TO THE AREA OF G. No 151/1

APPROVED PLAN
OF
Municipal Council mentioned in this office order No. 4657, DT 19-2-88
54/-
CHIEF OFFICER
MUNICIPAL COUNCIL, JALGAON

REVISED LAYOUT IN GAT NO. 151/1 OF
PIMPRI, TAL & DIST: JALGAON
FOR RESIDENTIAL PURPOSE

Plot No	Area IN Sq. M	Plot No	Area IN Sq. M	Plot No	Area IN Sq. M		
1	615.00	14	168.00	27	196.00	40	196.00
2	260.00	15	168.00	28	25312	41	328.87
3	260.00	16	168.00	29	20212	42	333.90
4	260.00	17	168.00	30	196.00	43	306.00
5	240.00	18	168.00	31	415.00	44	310.25
6	465.50	19	176.00	32	240.00	45	315.00
7	462.00	20	251.75	33	167.50	46	424.07
8	482.00	21	276.00	34	230.00	47	523.25
9	462.00	22	200.00	35	255.00	48	337.37
10	462.00	23	180.00	36	160.00	49	330.75
11	462.00	24	166.00	37	168.00	50	245.00
12	490.00	25	209.00	38	176.00		
13	208.00	26	260.50	39	176.00		
TOTAL						104657	

SEAL OF
TOWN PLANNING
Jalgaon
No. 2607, DT 19-2-88
34/-
Assistant Engineer of
Town Planning, Jalgaon

ARCHITECT

OWNERS

महाराष्ट्र शासन
प्लानिंग विभाग
मुंबई-400 001
फोन नं. 2823094289

Re: 04-02-1986
7045/602