



BUILT-UP AREA CALCULATION THIRD AND FOURTH FLOOR
MUNDADA HIGH STREET BUILDING




BUILT-UP AREA CALCULATION FIFTH FLOOR
MUNDADA HIGH STREET BUILDING

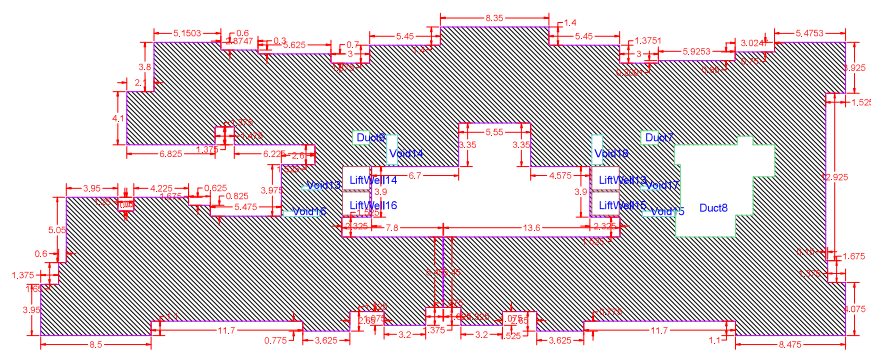

BUILT UP AREA CALCULATION FOR THIRD AND FOURTH FLOOR MUNDADA HIGH STREET BUILDING			
AREA NAME	LENGTH	WIDTH	Area(Sq.M)
BLOCK	62.05	23.76	1030.85
BLOCK AREA TOTAL = 1030.85 Sq.M			
Via18	-	-	1.87
Via17	-	-	0.45
Via16	-	-	1.11
Via15	-	-	0.99
Via14	-	-	1.87
Via13	-	-	0.45
LIRVie18	-	-	3.78
LIRVie15	-	-	3.78
LIRVie14	-	-	3.78
LIRVie13	-	-	3.78
Duct9	-	-	1.45
Duct8	-	-	43.89
Duct7	-	-	1.45
TOTAL Deduction = 68.55 Sq.M			
Net BuiltUp Area = 962.30 Sq.M			

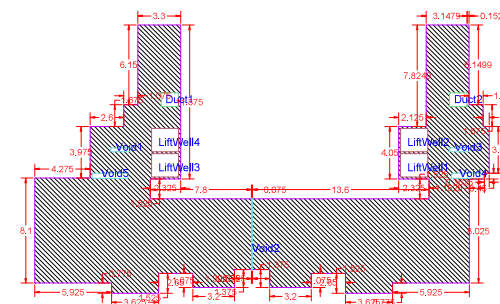

BUILT UP AREA CALCULATION FOR FIFTH FLOOR MUNDADA HIGH STREET BUILDING			
AREA NAME	LENGTH	WIDTH	Area(Sq.M)
BLOCK	35.05	20.67	724.05
BLOCK AREA TOTAL = 724.05 Sq.M			
Via19	-	-	1.11
Via18	-	-	0.99
Via17	-	-	0.45
Via16	-	-	0.40
Via15	-	-	0.45
LIRVie18	-	-	3.78
LIRVie15	-	-	3.78
LIRVie14	-	-	3.78
LIRVie13	-	-	3.78
Duct10	-	-	1.45
Duct11	-	-	1.45
TOTAL Deduction = 21.42 Sq.M			
Net BuiltUp Area = 702.63 Sq.M			

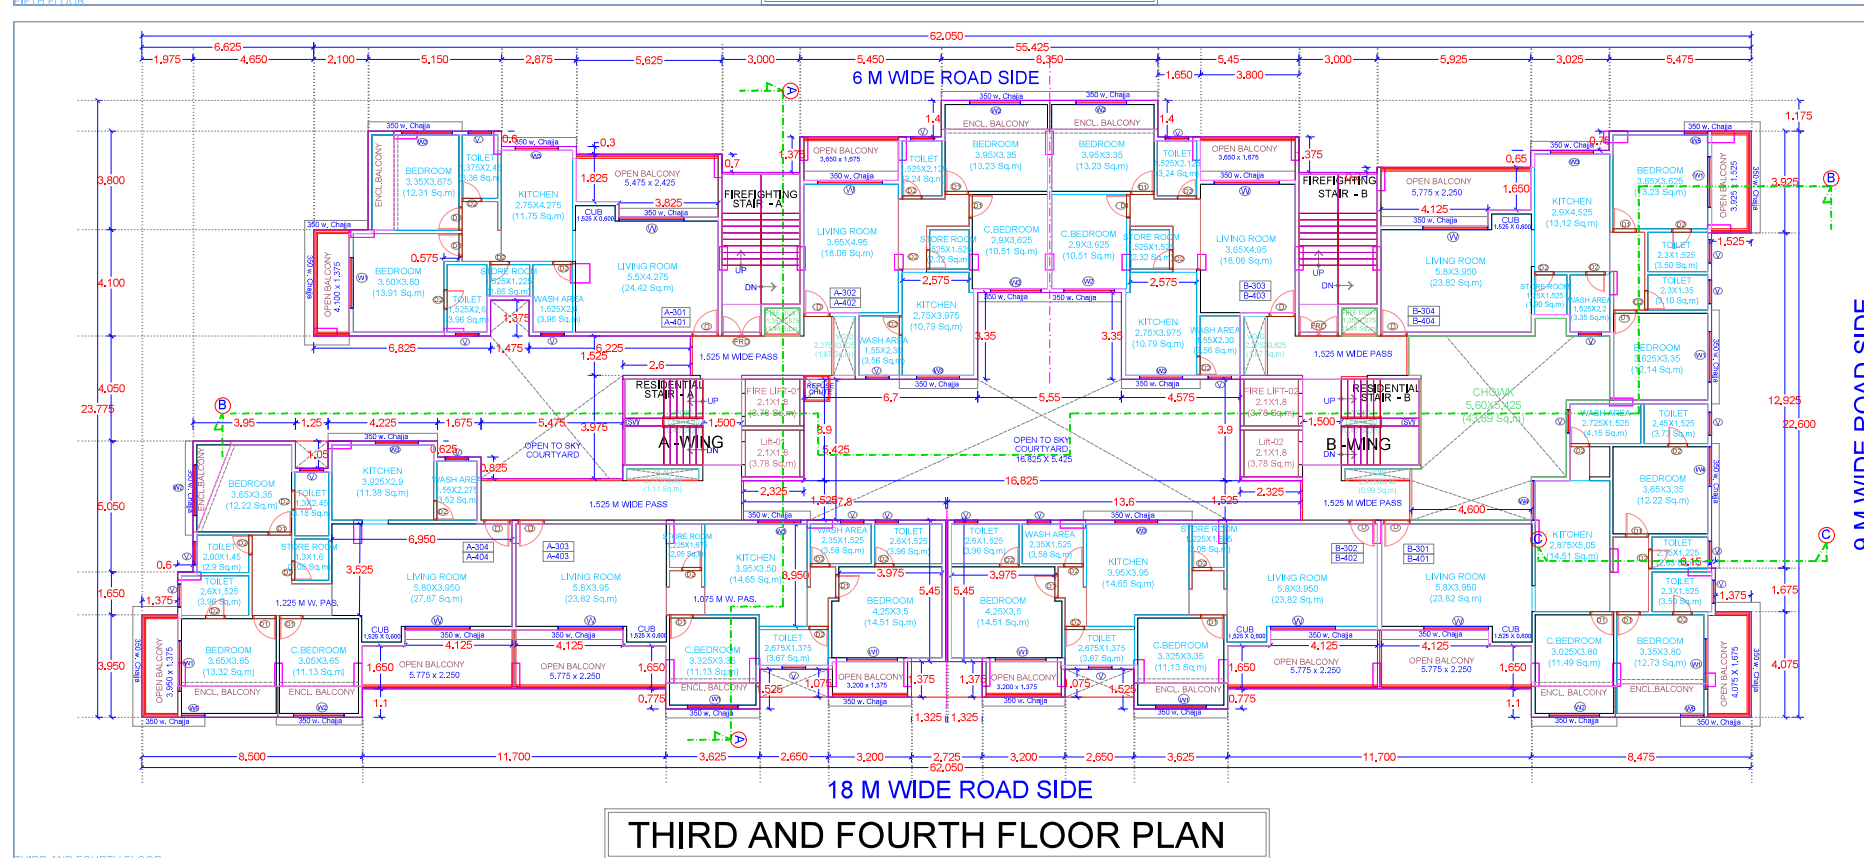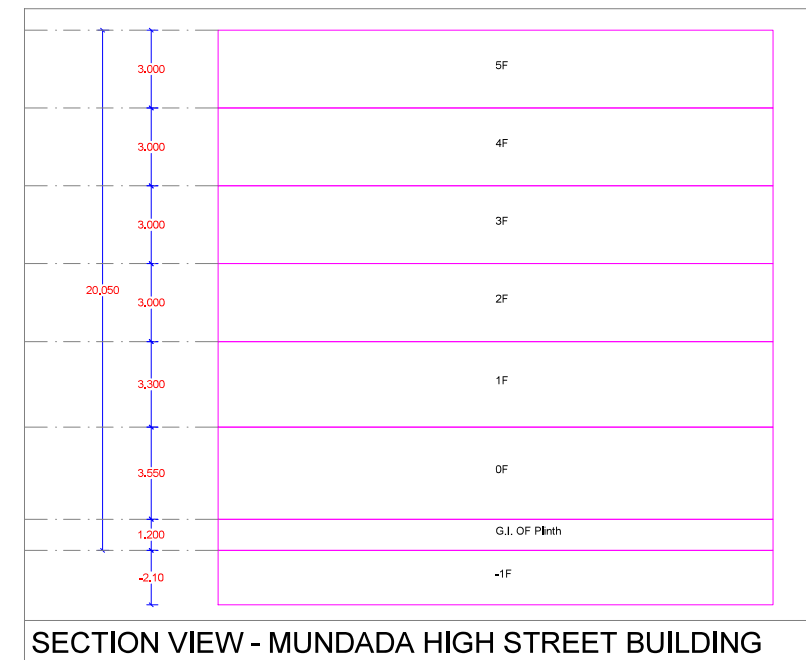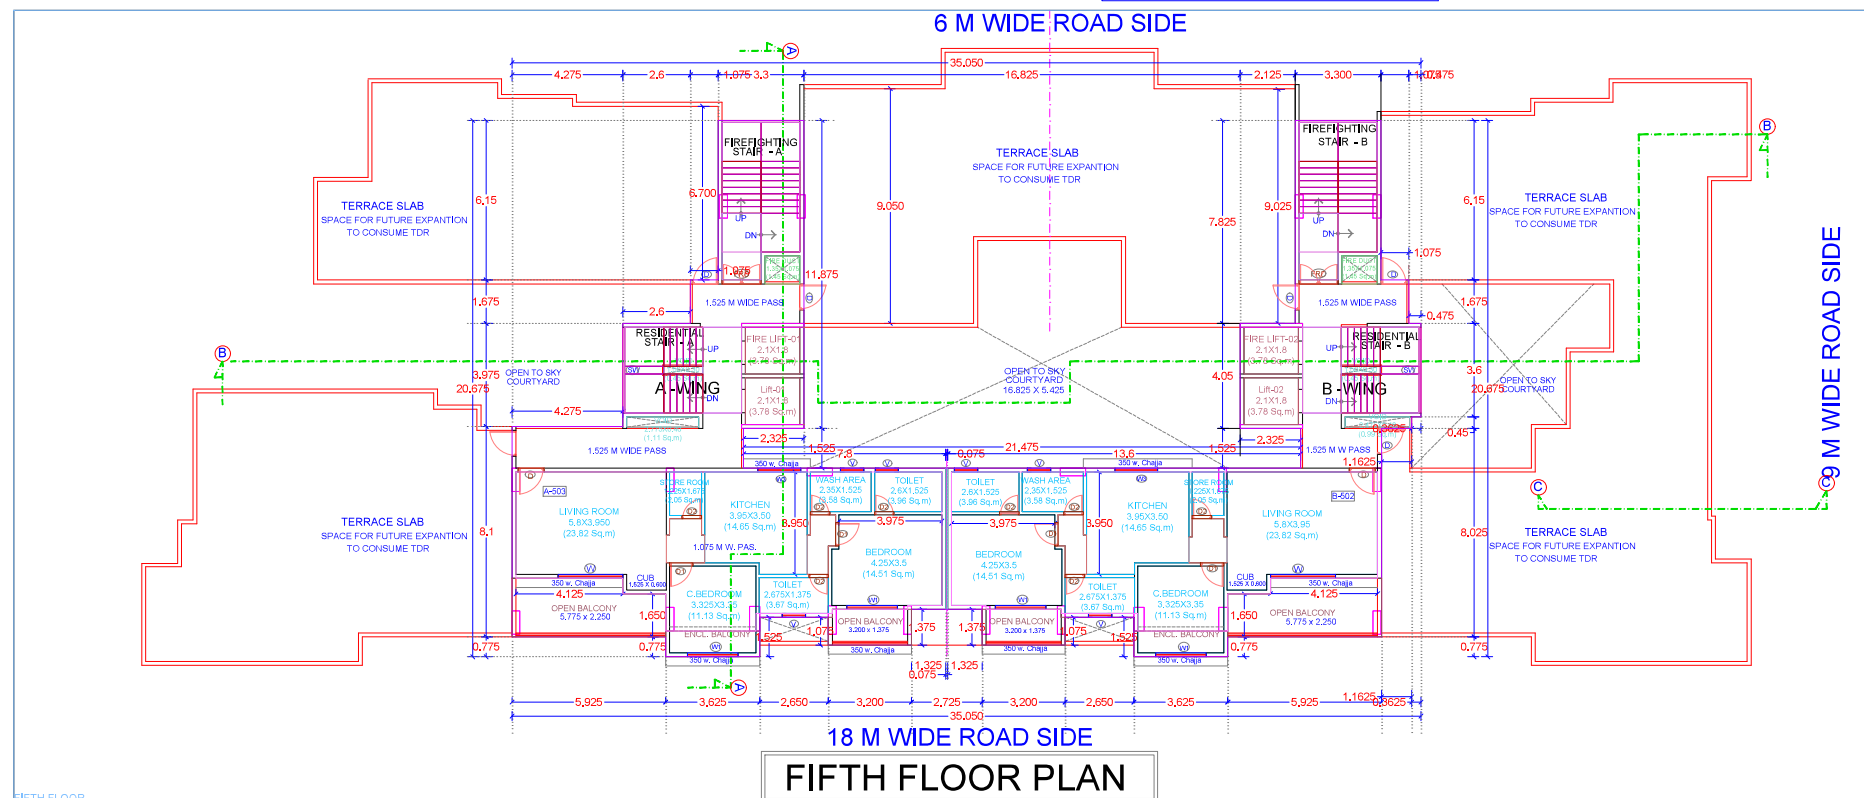

SCHEDULE OF OPENING				
B/D NAME	NAME	LENGTH	HEIGHT	NO.
MUNDADA HIGH STREET BUILDING	W6	1.52	1.10	1
MUNDADA HIGH STREET BUILDING	W7	1.65	1.50	2
MUNDADA HIGH STREET BUILDING	V1	0.80	0.80	10
MUNDADA HIGH STREET BUILDING	AV	0.80	0.80	2
MUNDADA HIGH STREET BUILDING	V3	1.40	1.00	1
MUNDADA HIGH STREET BUILDING	V4	1.15	1.00	1
MUNDADA HIGH STREET BUILDING	W4	1.53	1.50	4
MUNDADA HIGH STREET BUILDING	W5	0.90	1.50	6
MUNDADA HIGH STREET BUILDING	W	2.50	18.00	18
MUNDADA HIGH STREET BUILDING	W1	1.95	22.00	22
MUNDADA HIGH STREET BUILDING	W3	1.65	1.40	16
MUNDADA HIGH STREET BUILDING	W2	1.95	1.50	16
MUNDADA HIGH STREET BUILDING	SG1	2.15	2.40	2
MUNDADA HIGH STREET BUILDING	SG2	2.45	2.40	4
MUNDADA HIGH STREET BUILDING	SG3	2.65	2.40	4
MUNDADA HIGH STREET BUILDING	SG	2.13	2.40	2
MUNDADA HIGH STREET BUILDING	SG5	2.90	2.40	10
MUNDADA HIGH STREET BUILDING	SG6	3.00	2.40	4
MUNDADA HIGH STREET BUILDING	SG4	2.70	2.40	13
MUNDADA HIGH STREET BUILDING	V	0.90	0.80	56
MUNDADA HIGH STREET BUILDING	V2	1.50	33.00	33