


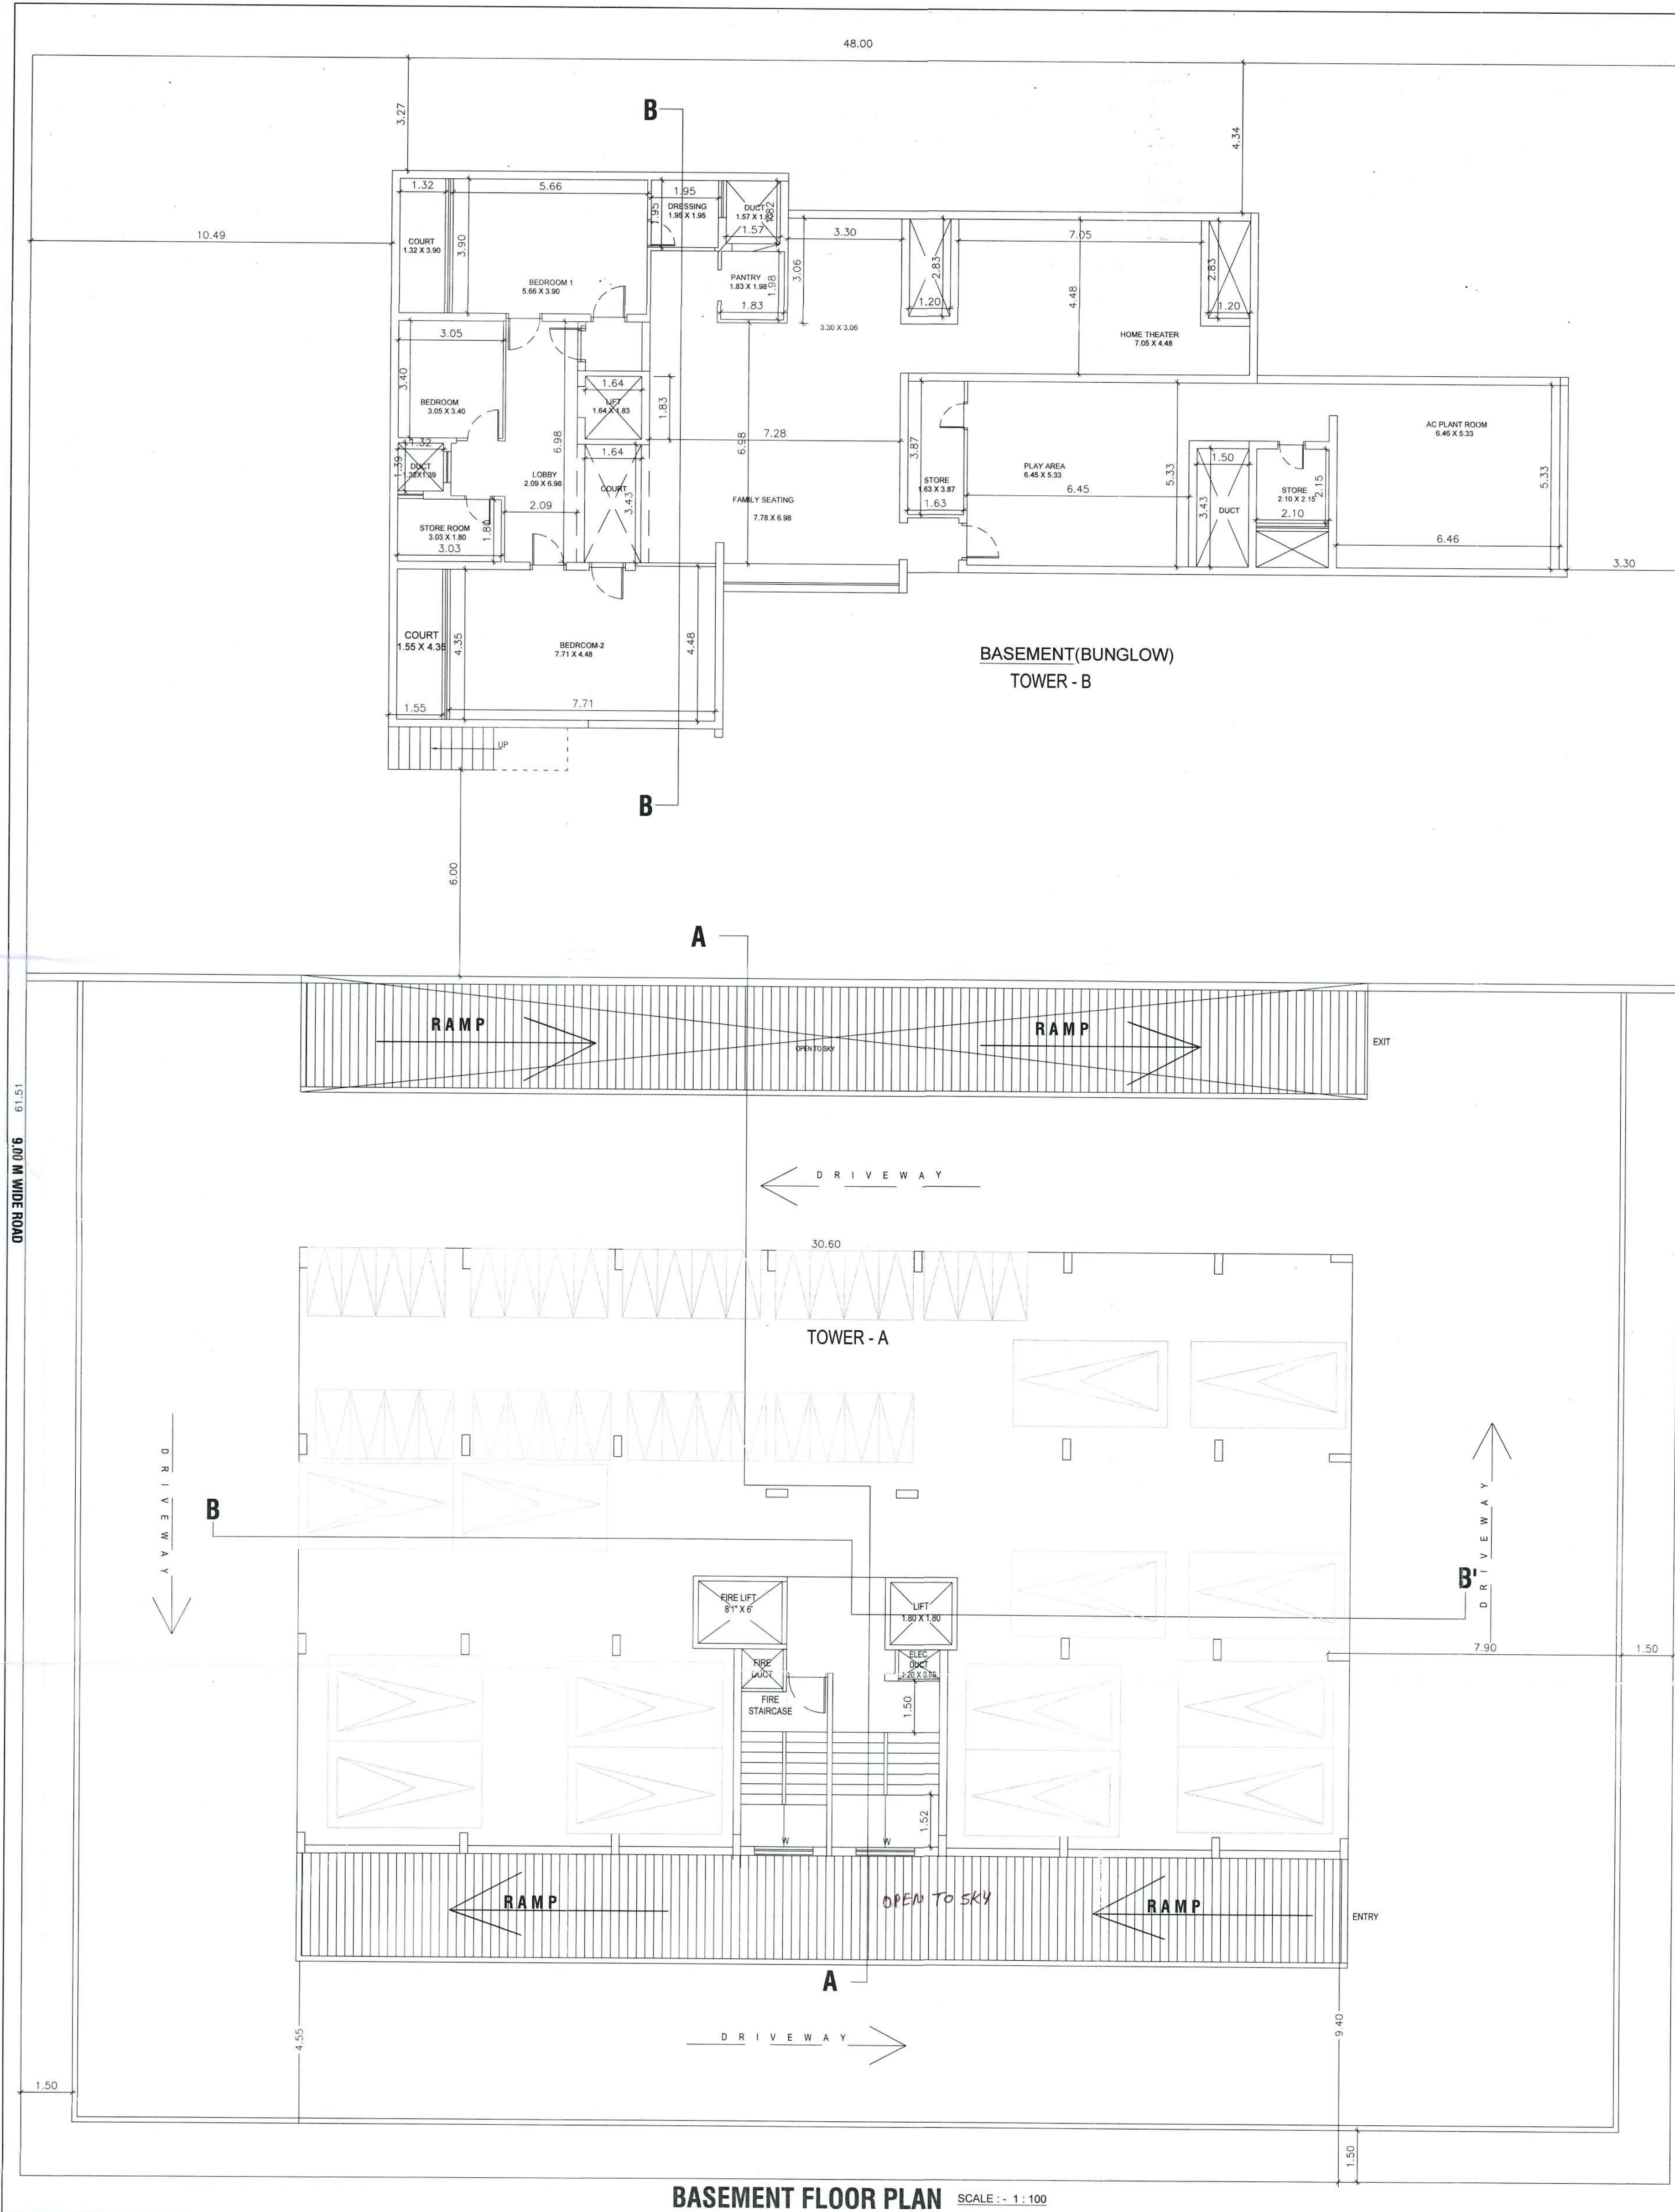

APPROVING AUTHORITY

SHEET- 2/6

राज्य शासनाचे निर्देशानुसार, जिल्हा शासनाच्या १०९४/२८२९/नवि-११ नमूने नुसार दि. १८/११/२००३ च्या सुधारित विभागावस स्वीकृतिकेन अशा पत्रा १२३३३ प्रमाणित सोलर प्रेसिस्टेंट वॉटर हिटिंग प्लॅन तयार केले आहे असे नोंद घ्यावे.

इमारत व उतावळ (उतावळीत) परिसरात जमा होणारे पत्राचे पाणी भूमिगत होवामध्ये अथवा विहीरीत पातळ करणे किंवा ते पाणी जमिनीत मुरण्याची व्यवस्था अथवा अन्यथा प्रत्येक शहर चौकी बोधकमार्फत किंवा जमिनी मालकाच्या नावावर करावे.

APPROVED
Residential purpose as subject to the purpose as mentioned in the accompanying Development Certificate No. 074-24111-2023
Assistant Director of Town Planning
Municipal Corporation of the city of Jalgaon

आयुक्त
जळगाव शहर महानगरपालिका चौकें मार्फत



PREVIOUS APP. LT NO-412 DATE 27.06.2022

REVISED & PROPOSED RESIDENTIAL CONSTRUCTION ON P. NO - 6+7+8+17+18 OF S. NO. 385 AT MEHRUN, JALGAON, TAL. & DIST.-JALGAON.

STRUCTURAL CONSULTANT

Er.MILIND S.RATHI
Jalgaon City Municipal Corporation
Reg. Structural Engineer
License No.STATE/R/2022/APL/04294

Owner's Declaration
I/We undersigned hereby confirm that I/We would abide by plans approved by Authority / Collector. I/We would execute the structure as per approved plans. Also I/We would execute the work under supervision of proper technical person so as to ensure the quality and safety at the work site
Owner (s) name and signature
Shri.

SHRI. SUMEET P. MUTHA.

Architect Signature
MAYURESH AGRAWAL
(B.Arch) R.No.CA/2018/97015
7/8,Opp.Old Employee.Exchange
Near Hotel Tirupati,Jalgaon

Job No.	Drawing No.	Scale	Drawn by	checked by	Registration no. of Architect
	01	1:100			

SCHEDULE OF OPENINGS

D1- 0.90 X 2.20-FLUSH DOOR	W - 2.25 X 1.50- ALU WINDOW
D2- 0.75 X 2.20-FLUSH DOOR	W2 - 1.35 X 1.50- ALU WINDOW
D3- 2.00 X 2.20-FLUSH DOOR	W3 - 3.00 X 2.00- ALU WINDOW
MD- 1.20 X 2.20-FLUSH DOOR	V - 0.90 X 0.91- VENT WINDOW