



AREA DIAGRAM & CALCULATIONS :

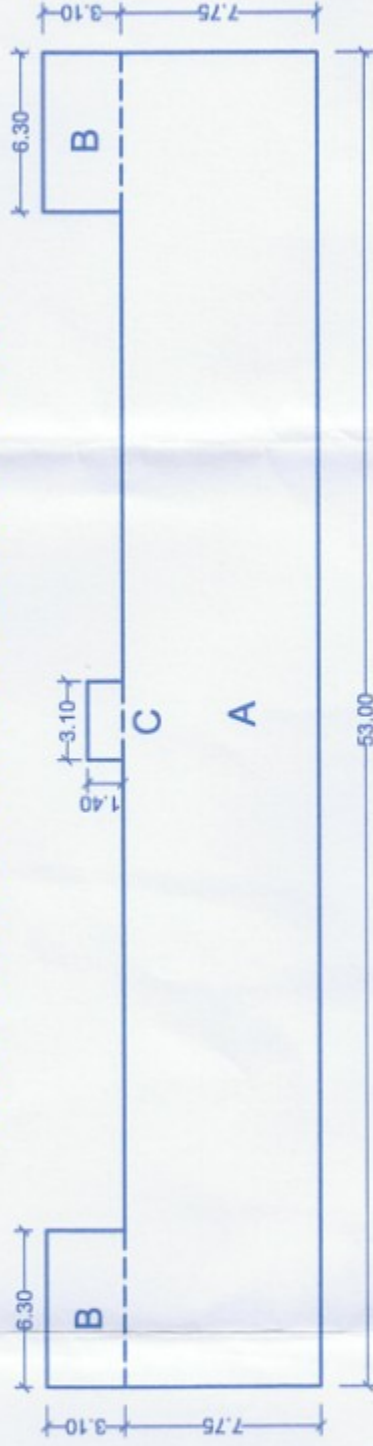

BASEMENT - I FLOOR


AREA OF BLOCK 'A'
53.00 X 7.75 = 410.75 SQM
AREA OF BLOCK 'B'
3.10 X 1.40 = 4.34 SQM
AREA OF BLOCK 'C'
3.10 X 1.40 = 4.34 SQM
BIMP AREA ON BASEMENT - I FLOOR
= 410.75 + 39.06 + 4.34 = 454.15 SQM

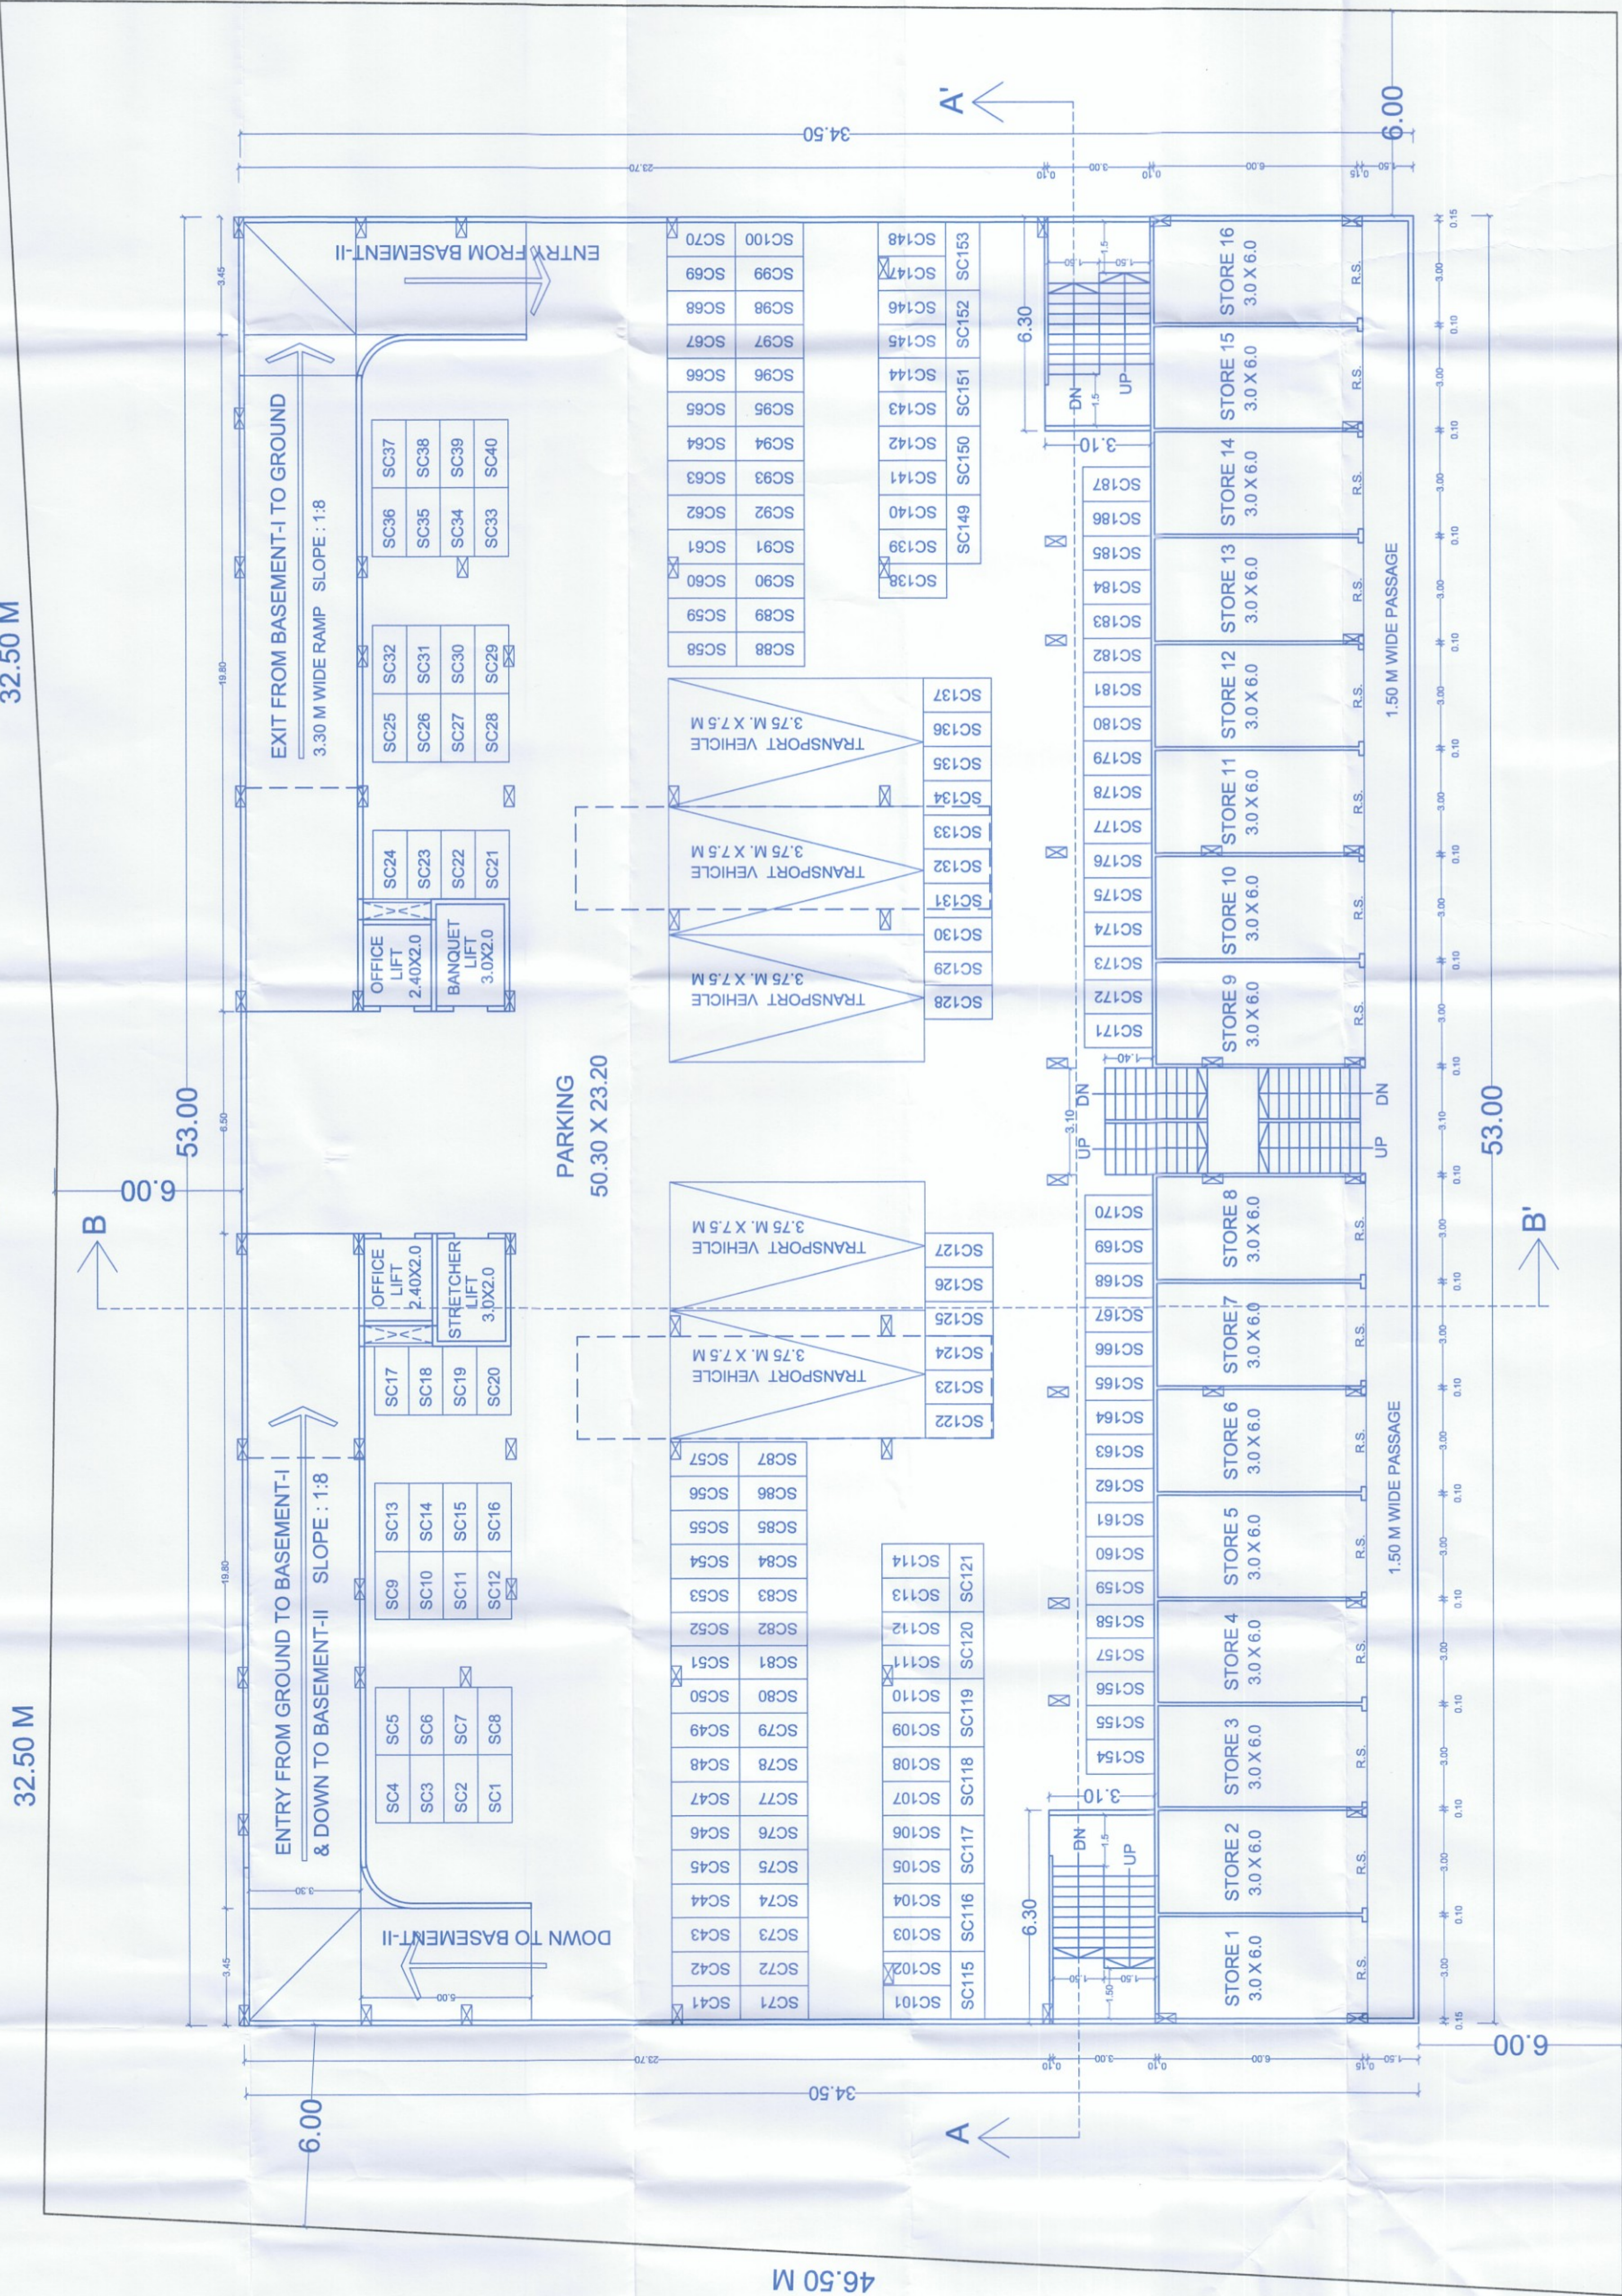

PROPOSED CONSTRUCTION WORK OF THE COMMERCIAL BUILDING (SHOP / OFFICES / HOSPITAL) ON S. NO. 84/2 + 84/3 OF PACHORA, TAL. PACHORA, DIST. JALGAON, FOR : SHRI. S. L. WANI, SHRI. H. L. WANI, SHRI. R. L. WANI, SHRI. PRASHANT B. YEOLE, SHRI. PRADEEP B. YEOLE & SHRI. MADHUKAR P. WANI.

STAMP OF APPROVAL

SHEET NO. 3 / 9

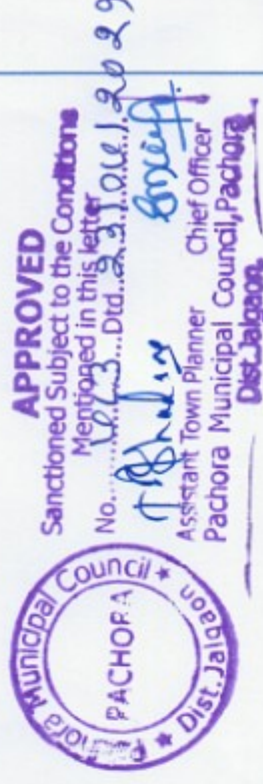

FOR THE DESIGNER'S COLLECTIVE	FOR STRUCTURAL ENGINEER	OWNERS SIGNATURE
		1) SHRI. S. L. WANI
		2) SHRI. H. L. WANI
		3) SHRI. R. L. WANI
		4) SHRI. PRASHANT B. YEOLE
		5) SHRI. PRADEEP B. YEOLE
		6) SHRI. MADHUKAR P. WANI



the DESIGNERS' collective
architects & interior designers
1, patanjali park, behind woodland showroom,
pali lane no. 28, off college road, Nank - 422005
t. 02792552222
e-mail : sagar.mahalas@gmail.com

Drawing No.	Scale	Drawn by	Checked by	Registration No. of Architect
NIL		AS SHOWN	S. G. MAHALAS	CA/671/1988