


PROPOSED CONSTRUCTION WORK OF THE COMMERCIAL BUILDING (SHOP / OFFICES / HOSPITAL) ON S. NO. 84/2 + 84/3 OF PACHORA, TAL. PACHORA, DIST. JALGAON.


FOR : SHRI. S. L. WANI, SHRI. H. L. WANI, SHRI. R. L. WANI, SHRI. PRASHANT B. YEOLE, SHRI. PRADEEP B. YEOLE & SHRI. MADHUKAR P. WANI.

STAMP OF APPROVAL

SHEET NO. 9/9

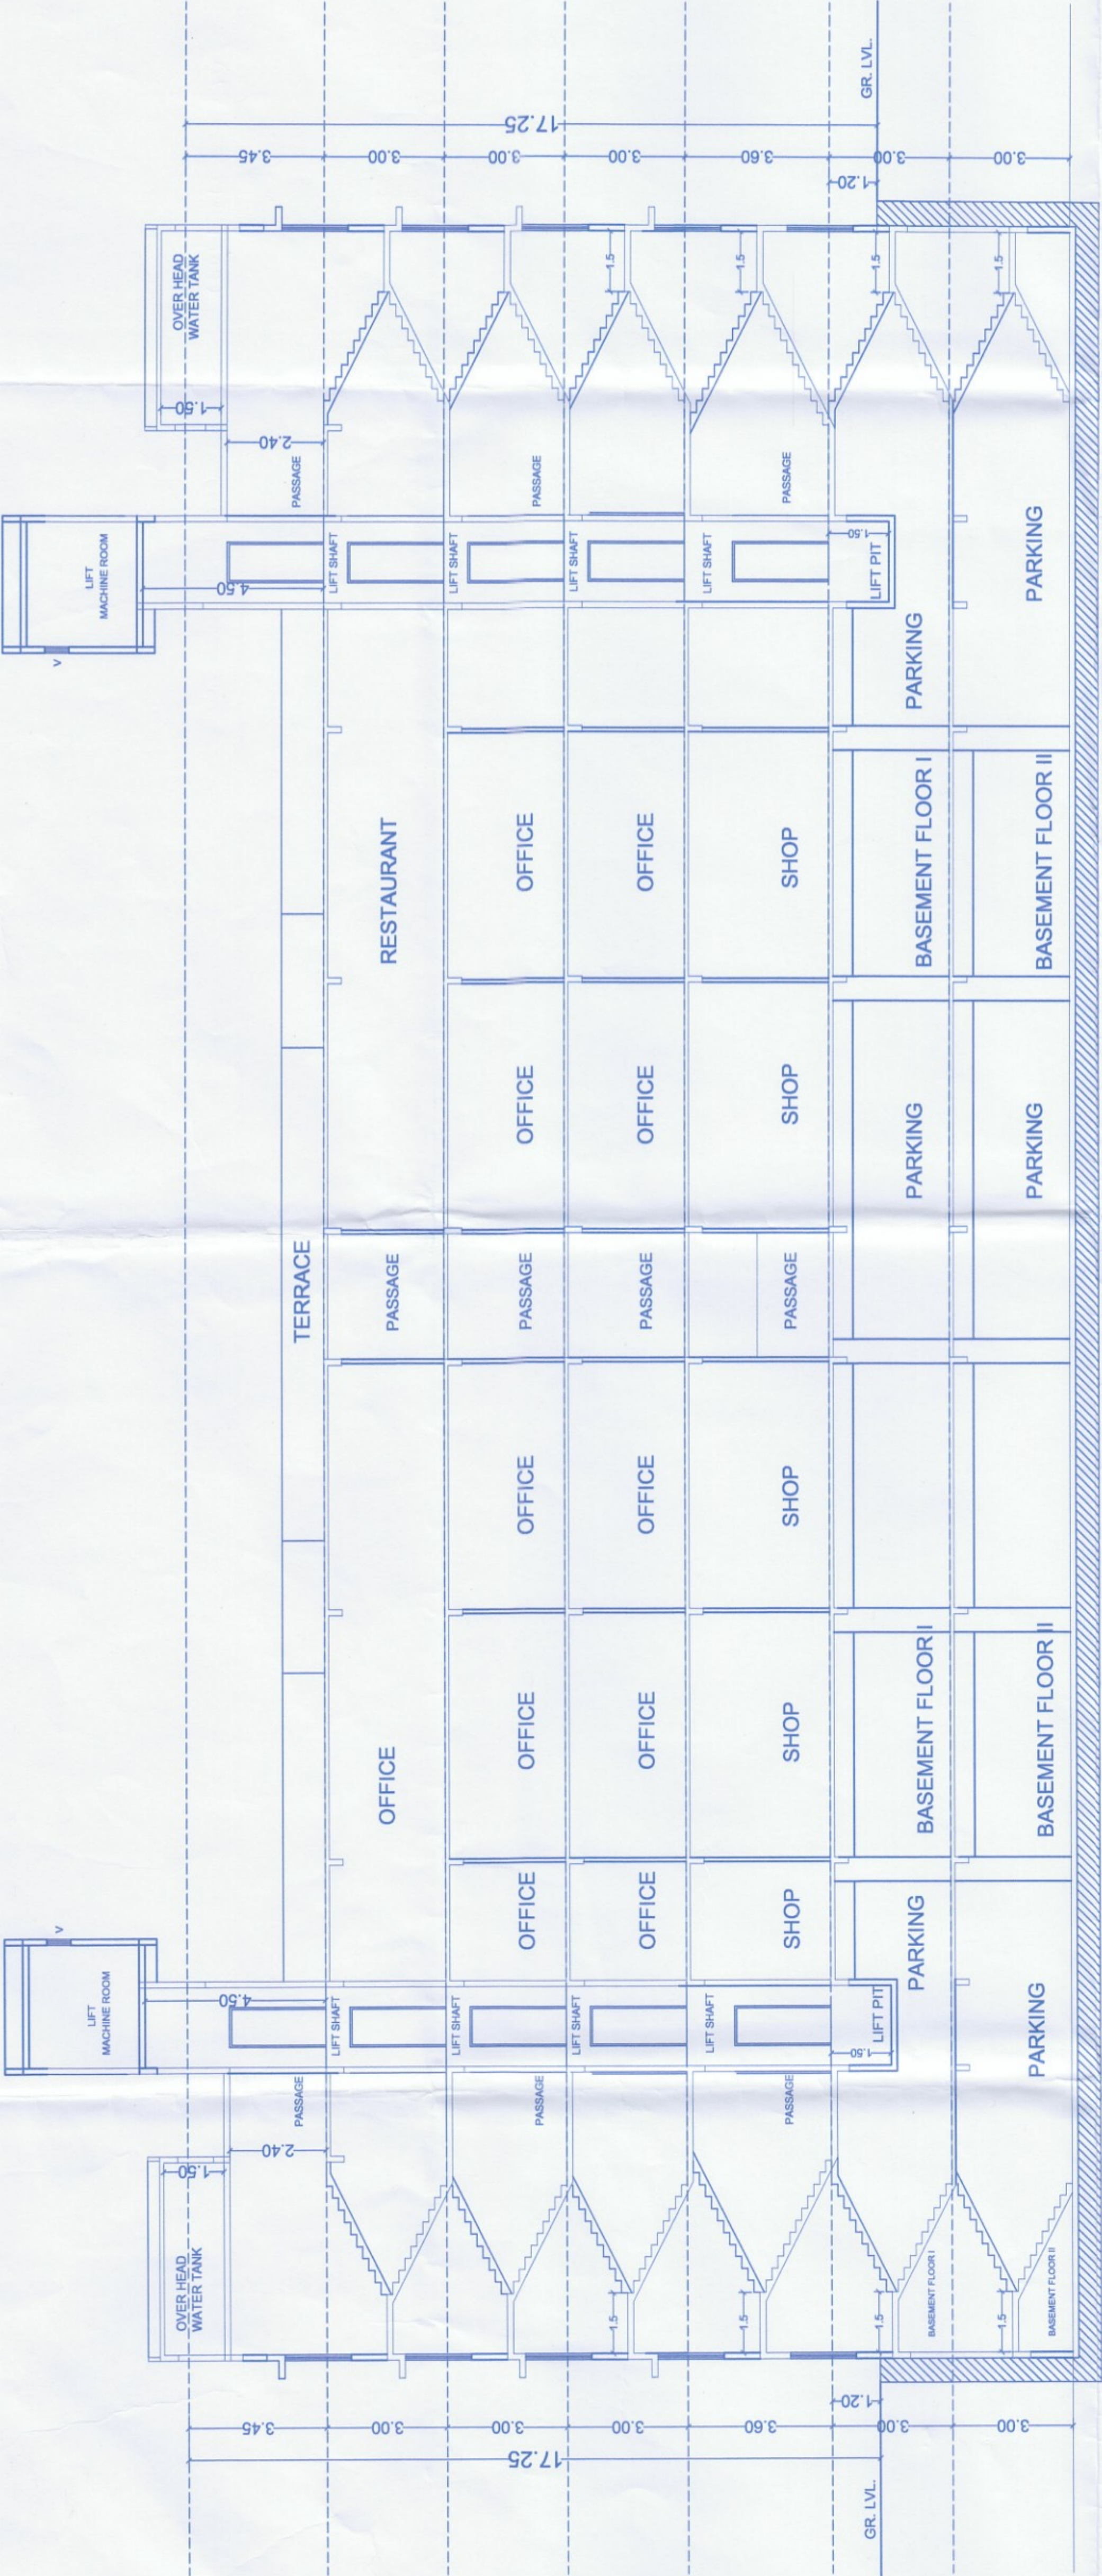

SECTION AA'

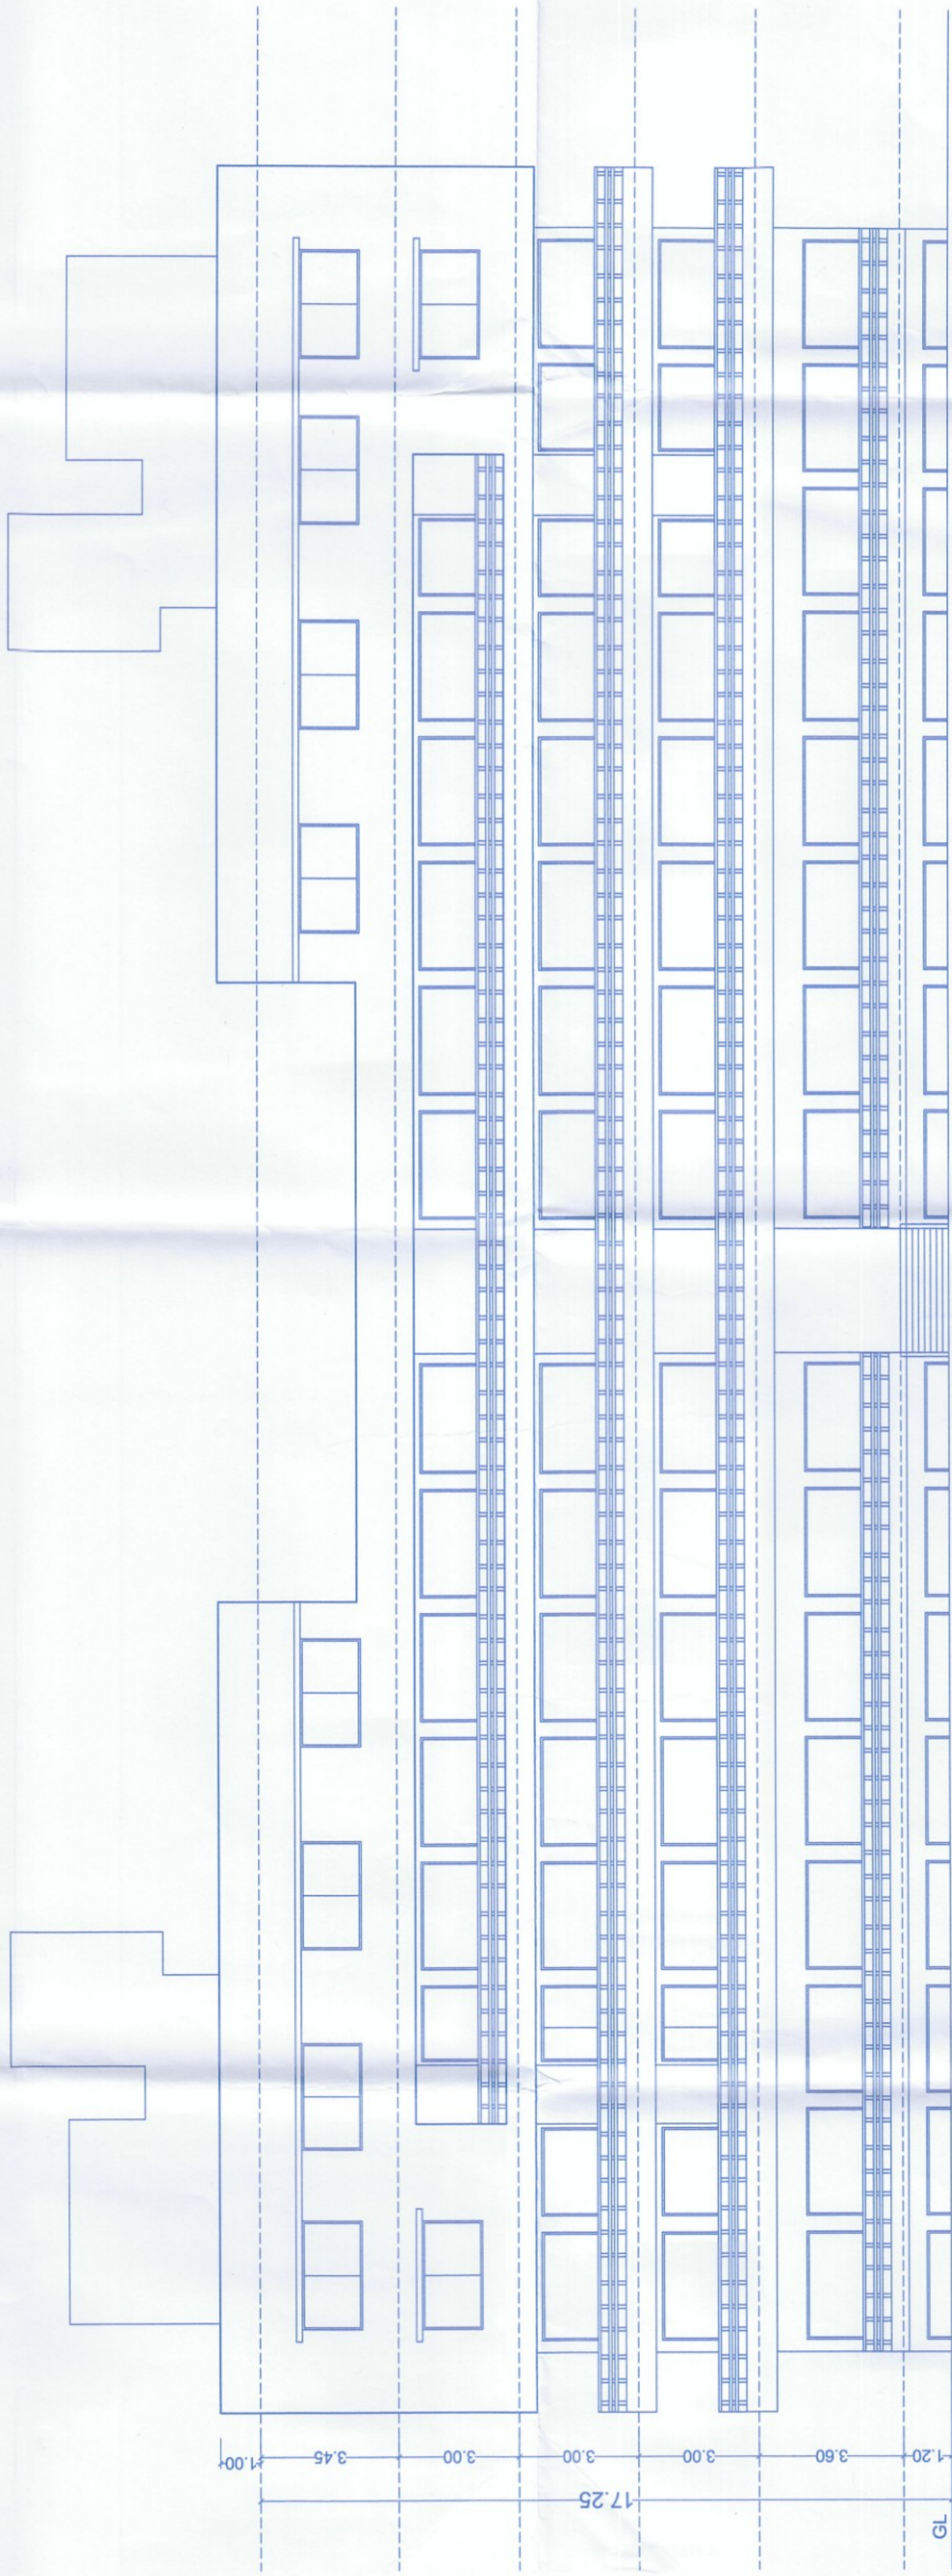

SOUTH SIDE ELEVATION

| FOR THE<br>DESIGNERS' COLLECTIVE                                                    | FOR<br>STRUCTURAL ENGINEER                                                          | OWNERS' SIGNATURE          |
|-------------------------------------------------------------------------------------|-------------------------------------------------------------------------------------|----------------------------|
|  |  | 1) SHRI. S. L. WANI        |
|                                                                                     |                                                                                     | 2) SHRI. H. L. WANI        |
|                                                                                     |                                                                                     | 3) SHRI. R. L. WANI        |
|                                                                                     |                                                                                     | 4) SHRI. PRASHANT B. YEOLE |
|                                                                                     |                                                                                     | 5) SHRI. PRADEEP B. YEOLE  |
|                                                                                     |                                                                                     | 6) SHRI. MADHUKAR P. WANI  |
| SHRI. MADHUKAR P. WANI<br>(REGD. NO. 82)                                            | SHRI. MADHUKAR P. WANI<br>(REGD. NO. 82)                                            |                            |



architects & interior designers  
1, Pannipat Park, behind Woodland Showroom,  
Pati Lane No. 2B, off College Road, Nashik - 422005  
Ph: (91) 253 2579566, 2580163  
Email: [tdc@tdcarchitects.com](mailto:tdc@tdcarchitects.com)

| Drawing No. | Scale    | Drawn by | Checked by    | Registration No. of Architect |
|-------------|----------|----------|---------------|-------------------------------|
| NIL         | AS SHOWN | SACHIN   | S. G. MAHALAS | CA/87110988                   |