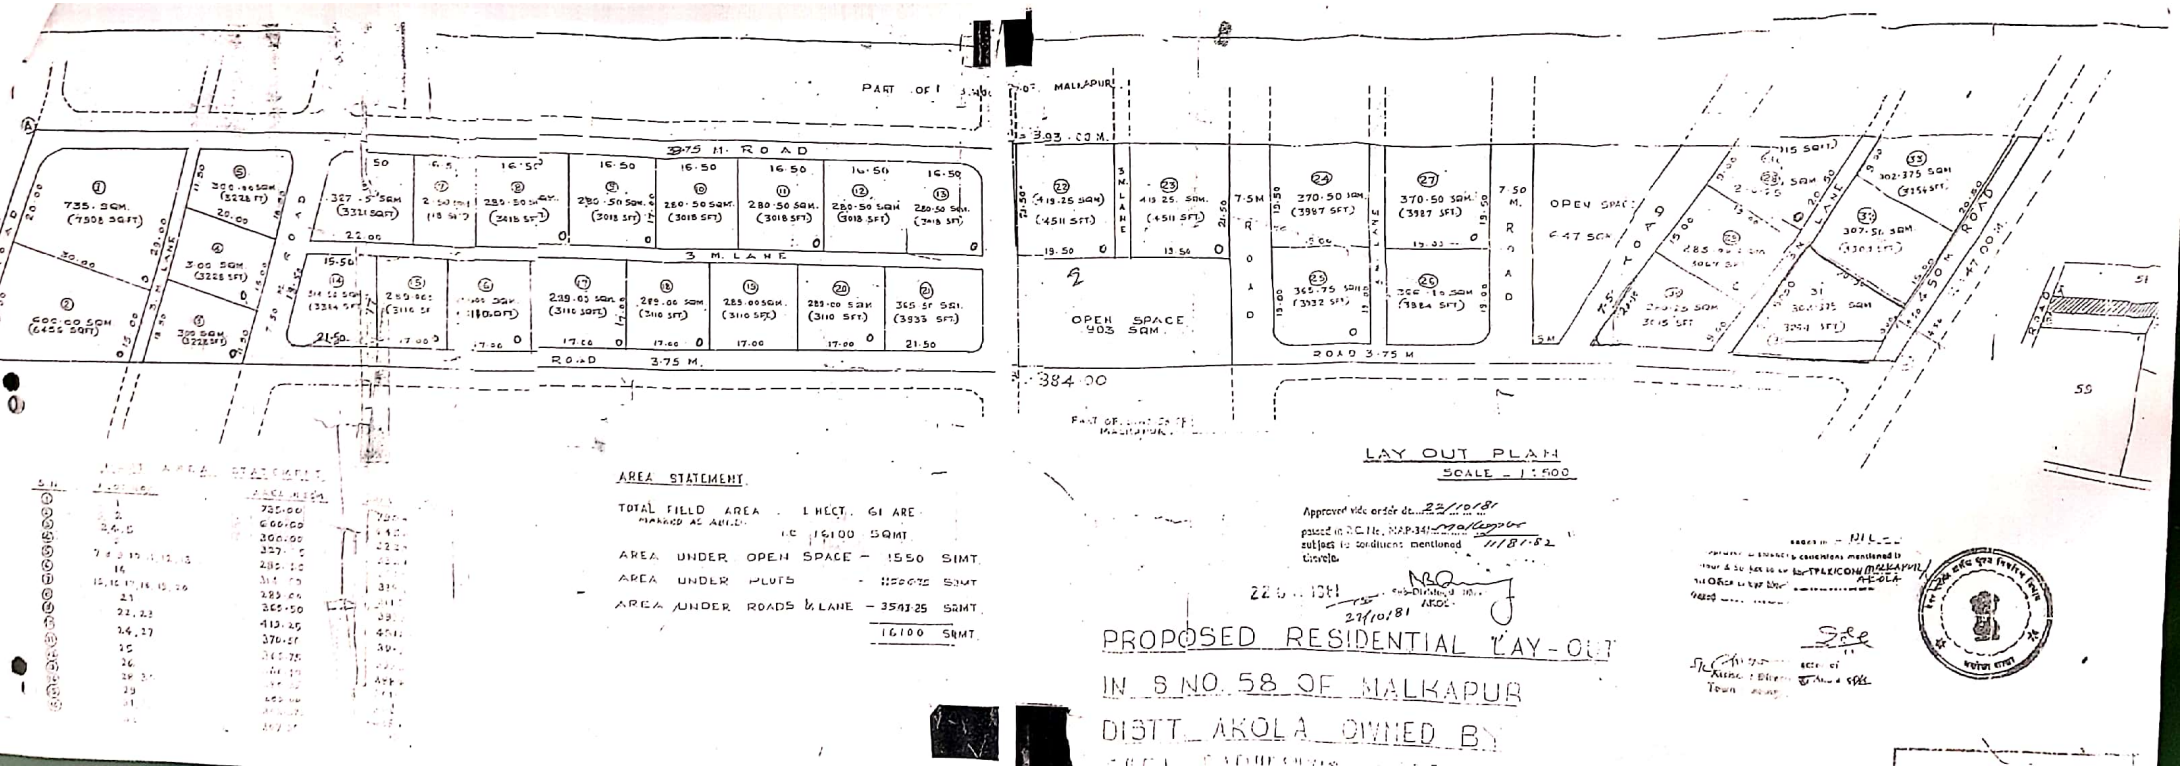

AREA STATEMENT

TOTAL FIELD AREA : 1 HECT. 61 ARE
MARKED AS ABOVE i.e. 16100 SQMT.

AREA UNDER OPEN SPACE - 1550 SQMT.

AREA UNDER PLOTS - 11500.75 SQMT.

AREA UNDER ROADS & LANE - 3049.25 SQMT.

16100 SQMT.

LAY OUT PLAN

SCALE - 1:500

Approved vide order dt. 22/10/81
passed in C.C.No. MAP-34/ Malkapur
subject to conditions mentioned 11/81-82
therein.

22/10/81
Sub-Divisional Officer
AKOLA

29/10/81

PROPOSED RESIDENTIAL LAY-OUT
IN S.NO. 58 OF MALKAPUR
DISTT. AKOLA OWNED BY

Scanned by CamScanner