



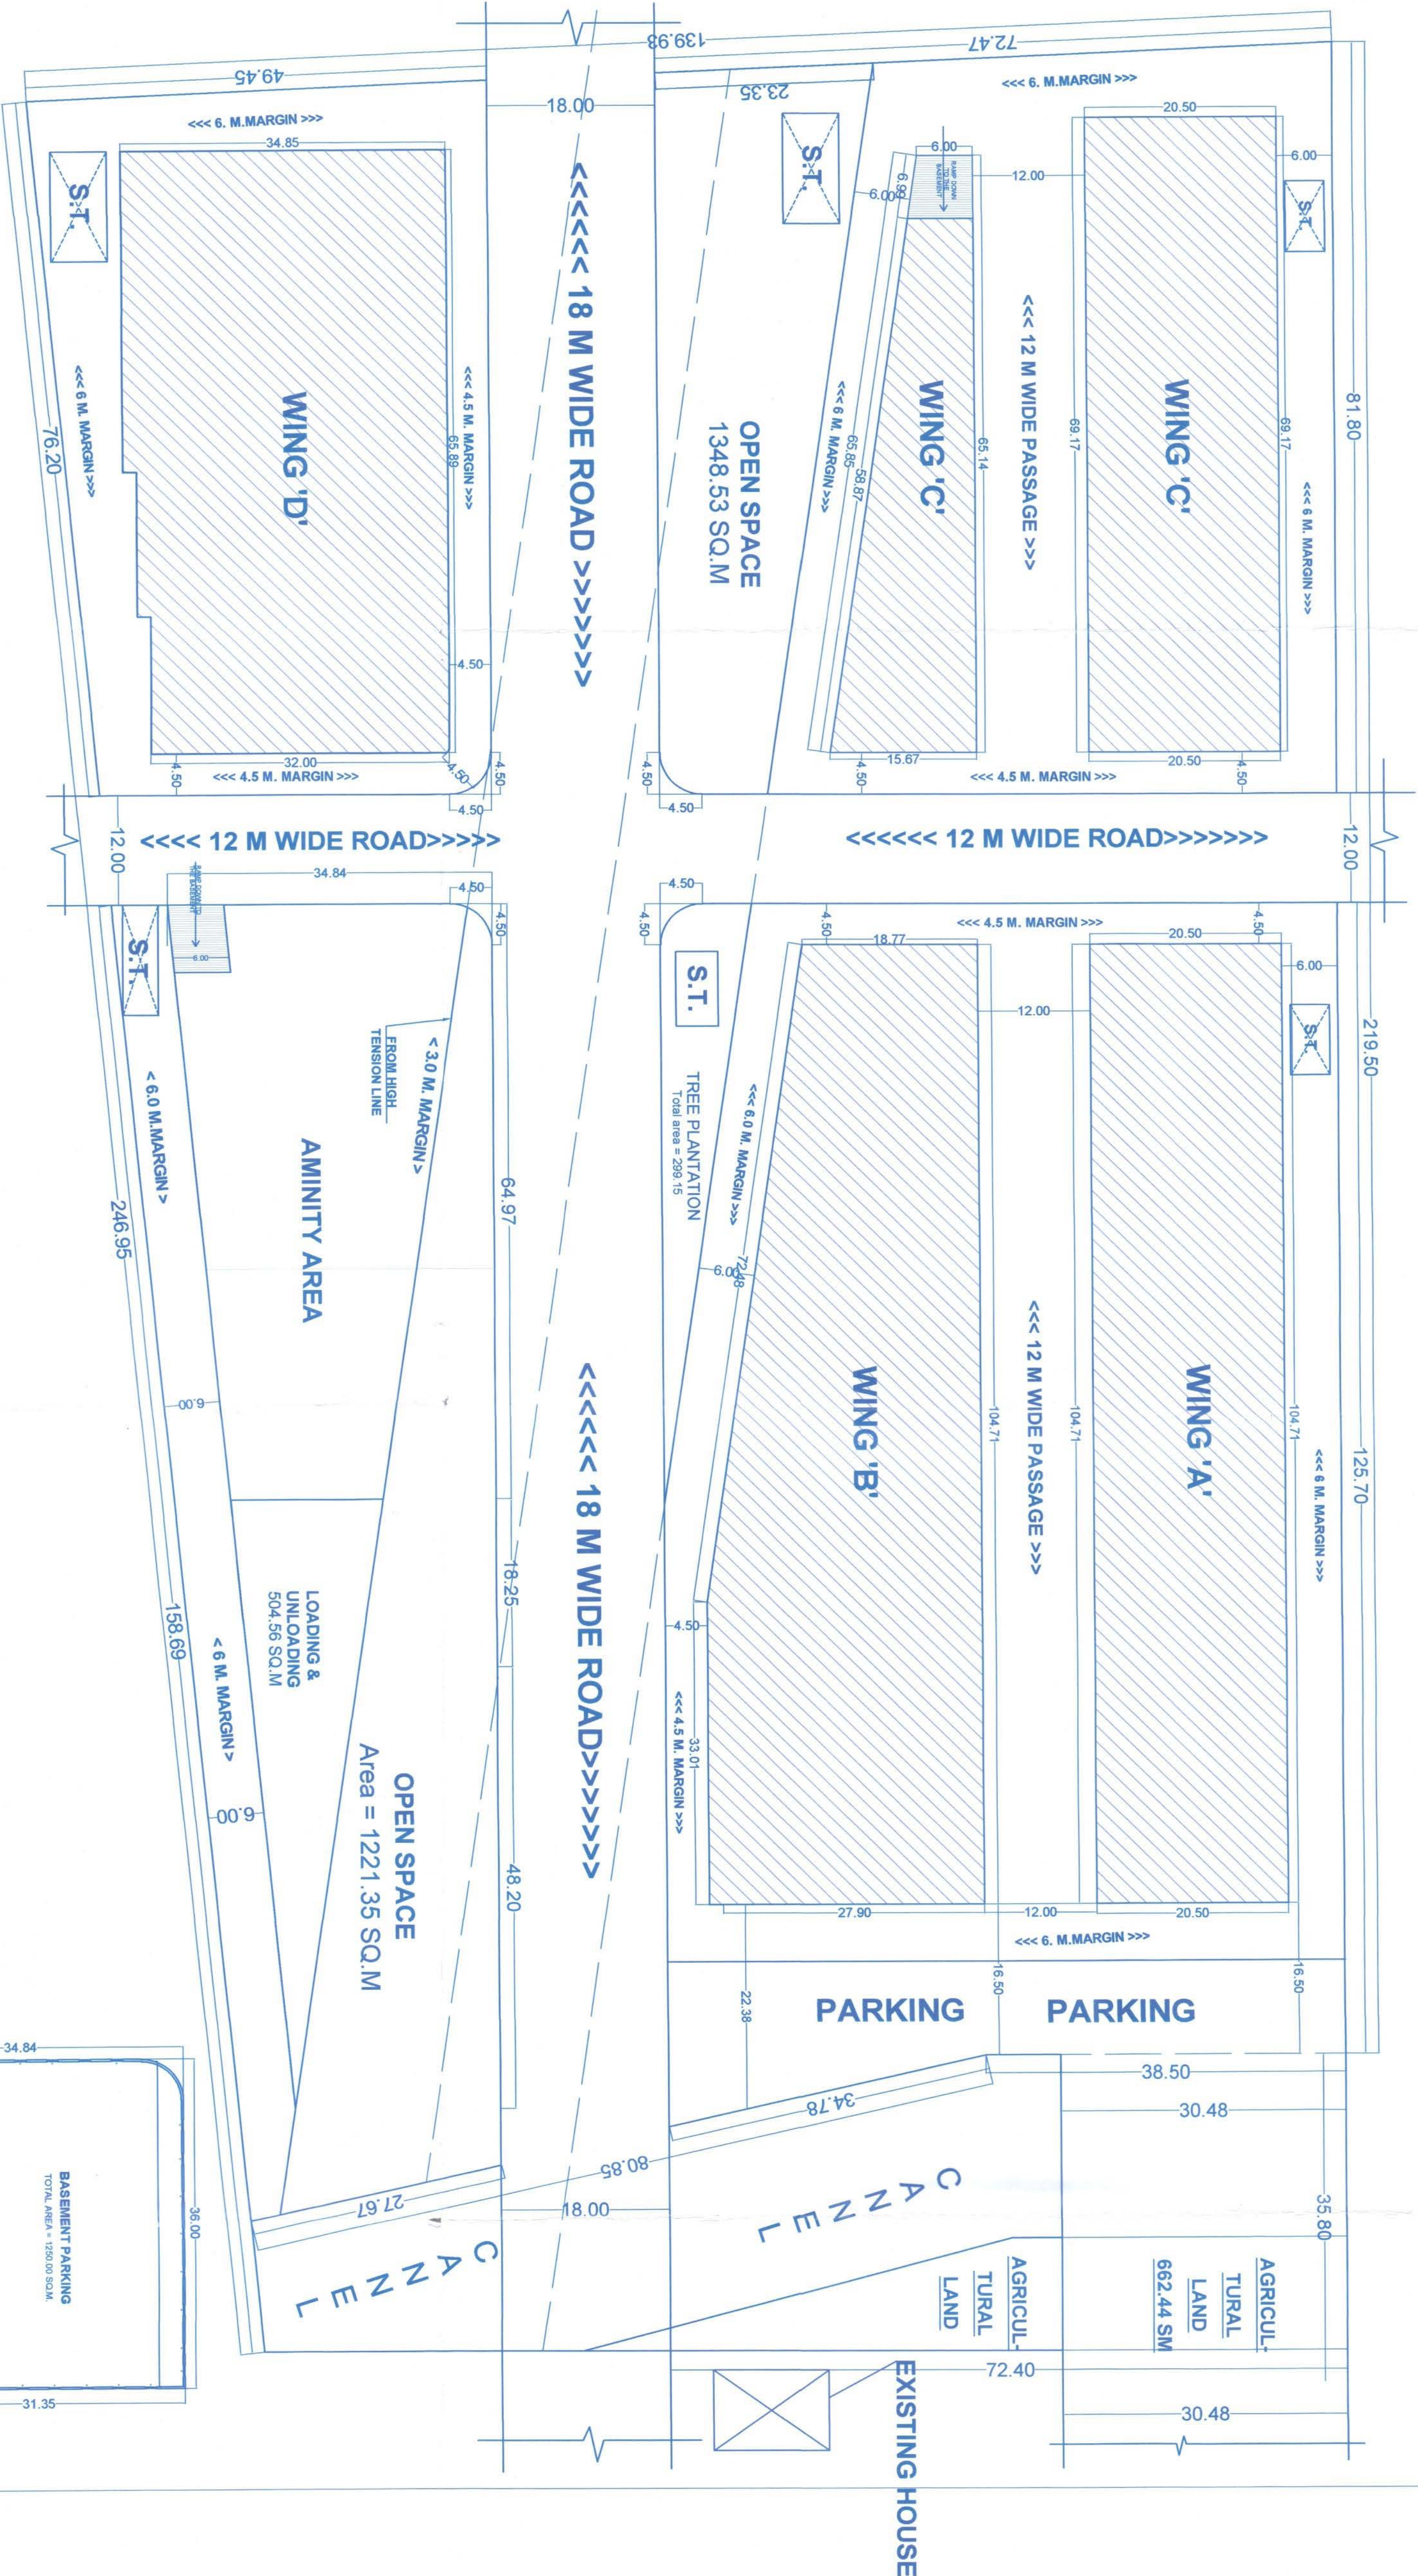

SITE PLAN

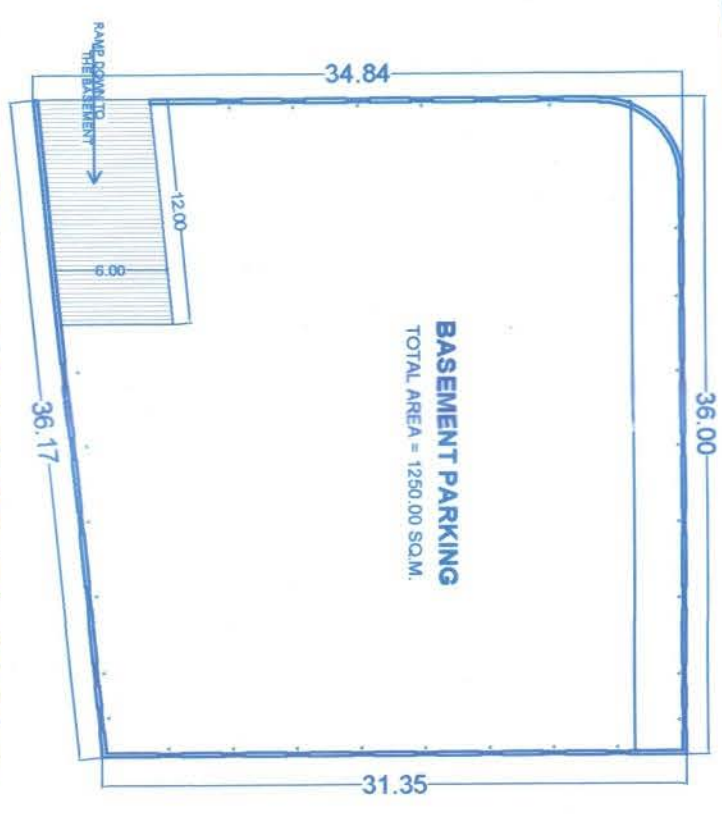

**BASEMENT FLOOR
PLAN FOR AMINITY**