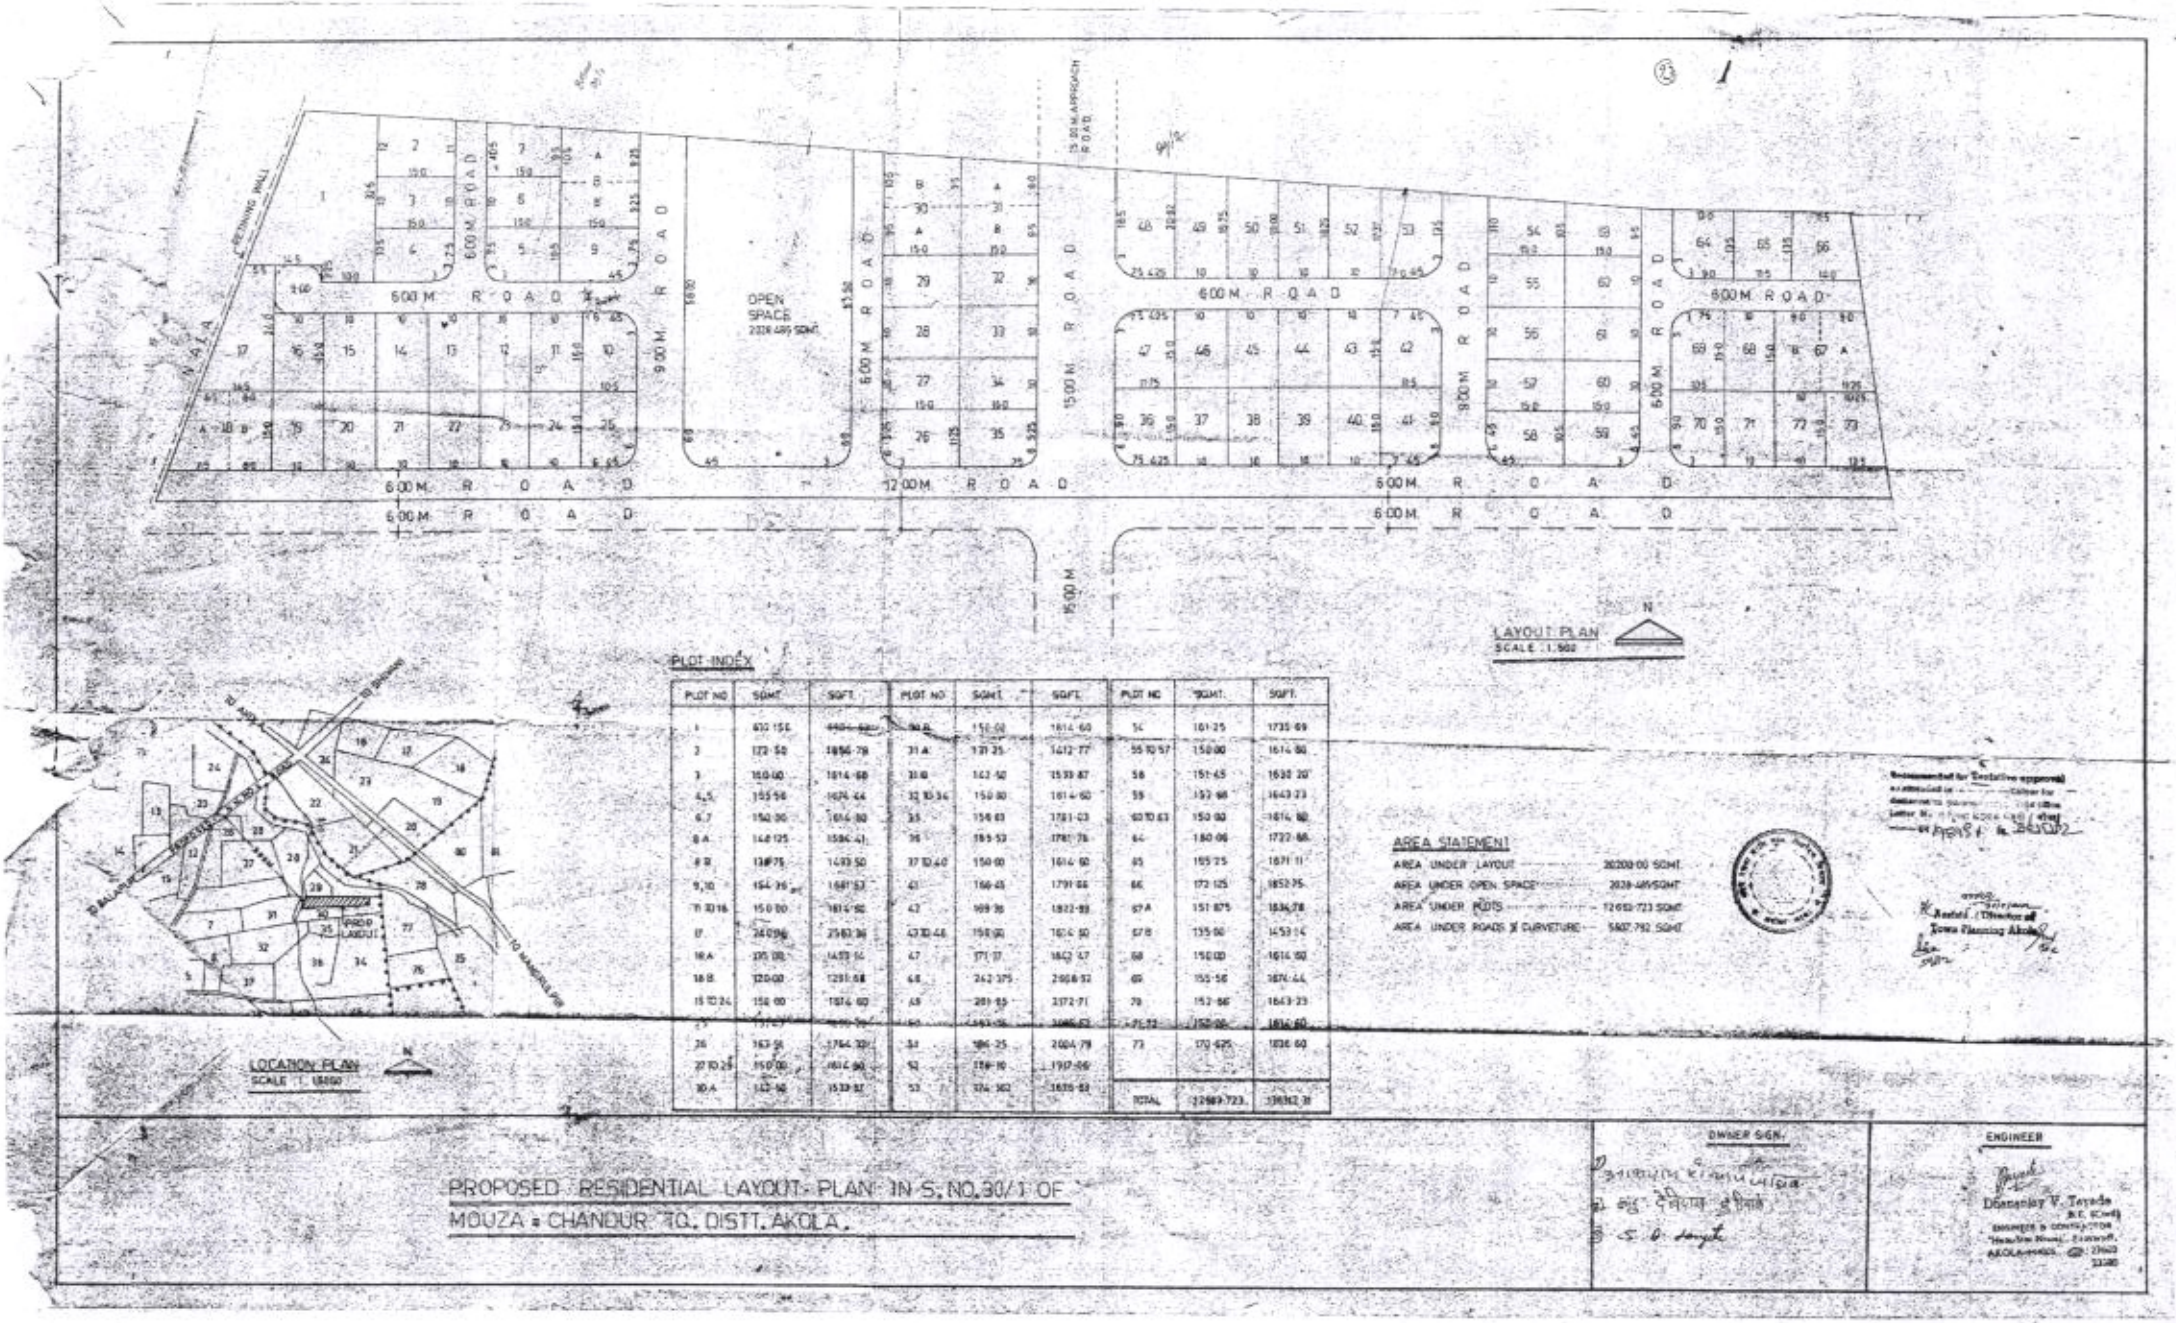

PLOT INDEX

PLOT NO	SQMT.	SQFT.	PLOT NO	SQMT.	SQFT.	PLOT NO	SQMT.	SQFT.
1	610.156	6566.680	30 B	150.00	1614.60	54	161.25	1735.69
2	172.50	1856.79	31 A	131.25	1412.77	55 TO 57	150.00	1614.60
3	150.00	1614.60	31 B	143.50	1539.87	58	151.45	1630.20
4,5	155.58	1674.44	32 TO 34	150.00	1614.60	59	152.68	1643.23
6,7	150.00	1614.60	35	150.63	1621.03	60 TO 63	150.00	1614.60
8 A	148.125	1594.41	36	165.53	1781.76	64	150.00	1722.68
8 B	138.75	1493.50	37 TO 40	150.00	1614.60	65	155.75	1671.11
9,10	154.36	1661.53	41	166.45	1791.66	66	172.125	1852.75
11 TO 16	150.00	1614.60	42	169.36	1822.98	67 A	151.875	1634.78
17	240.96	2593.36	43 TO 46	150.00	1614.60	67 B	135.00	1453.14
18 A	135.00	1453.14	47	171.37	1843.47	68	150.00	1614.60
18 B	120.00	1291.68	48	262.375	2908.52	69	155.56	1674.44
19 TO 24	150.00	1614.60	49	281.85	3372.71	70	152.68	1643.23
[illegible]	[illegible]	[illegible]	[illegible]	[illegible]	[illegible]	[illegible]	[illegible]	[illegible]
26	163.56	1764.32	51	186.25	2004.79	73	170.625	1836.60
27 TO 29	150.00	1614.60	52	178.10	1917.06			
30 A	143.18	1539.87	53	174.362	1875.83	TOTAL	12989.723	139782.31

AREA STATEMENT

AREA UNDER LAYOUT	20200.00 SQMT.
AREA UNDER OPEN SPACE	2339.495 SQMT.
AREA UNDER PLOTS	12989.723 SQMT.
AREA UNDER ROADS & CURVETURE	5867.782 SQMT.

Recommended for Tentative approval as intimated in [illegible] Letter No. [illegible] dtd. [illegible]

Asstt. Director of Town Planning Akola

PROPOSED RESIDENTIAL LAYOUT PLAN IN S. NO. 30/1 OF MOUZA - CHANDUR RLY. DISTT. AKOLA.

OWNER SIGN.

ENGINEER

Dhananjay V. Tayade
B.E. (Civil)
ENGINEER & CONTRACTOR
"Hira Sai Niwas", Kaswadi,
AKOLA-444005. Ph. 23660
23580