



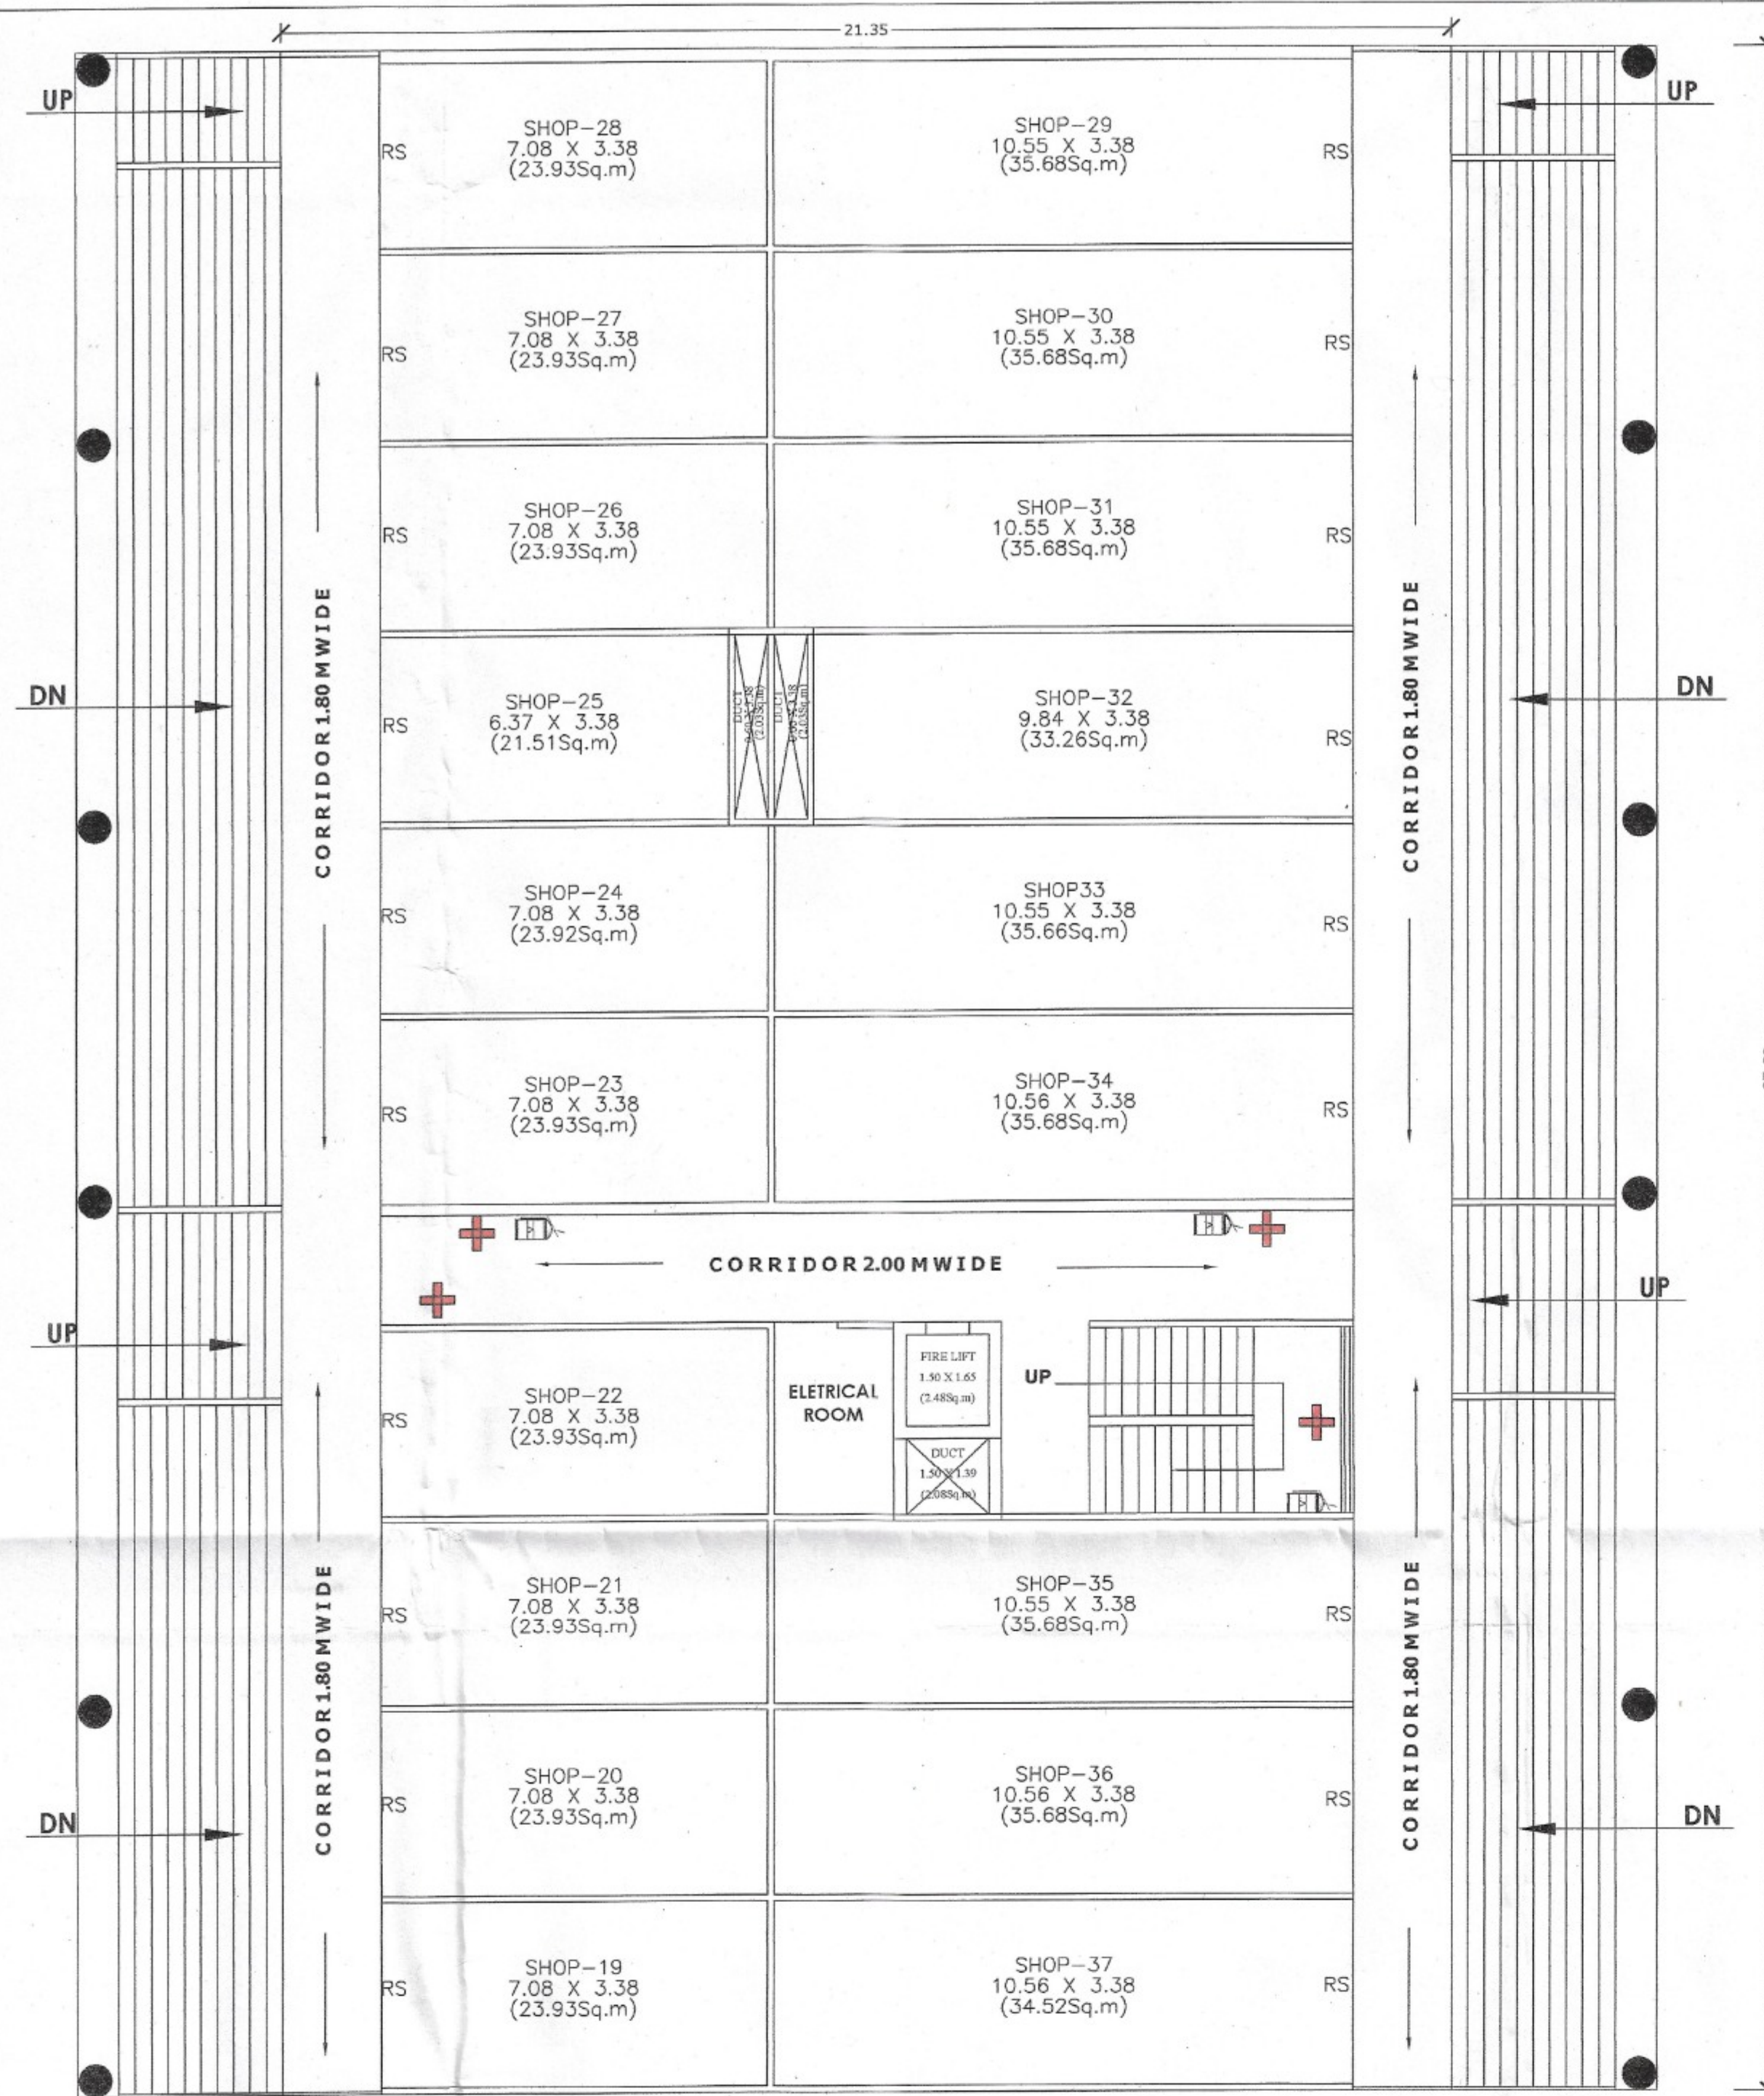

Technical drawing showing two ducts, DUCT1 and DUCT2, with dimensions.

DUCT1 dimensions: 1.55 (width) and 1.3 (height).

DUCT2 dimensions: 1.96 (width) and 1.55 (height).

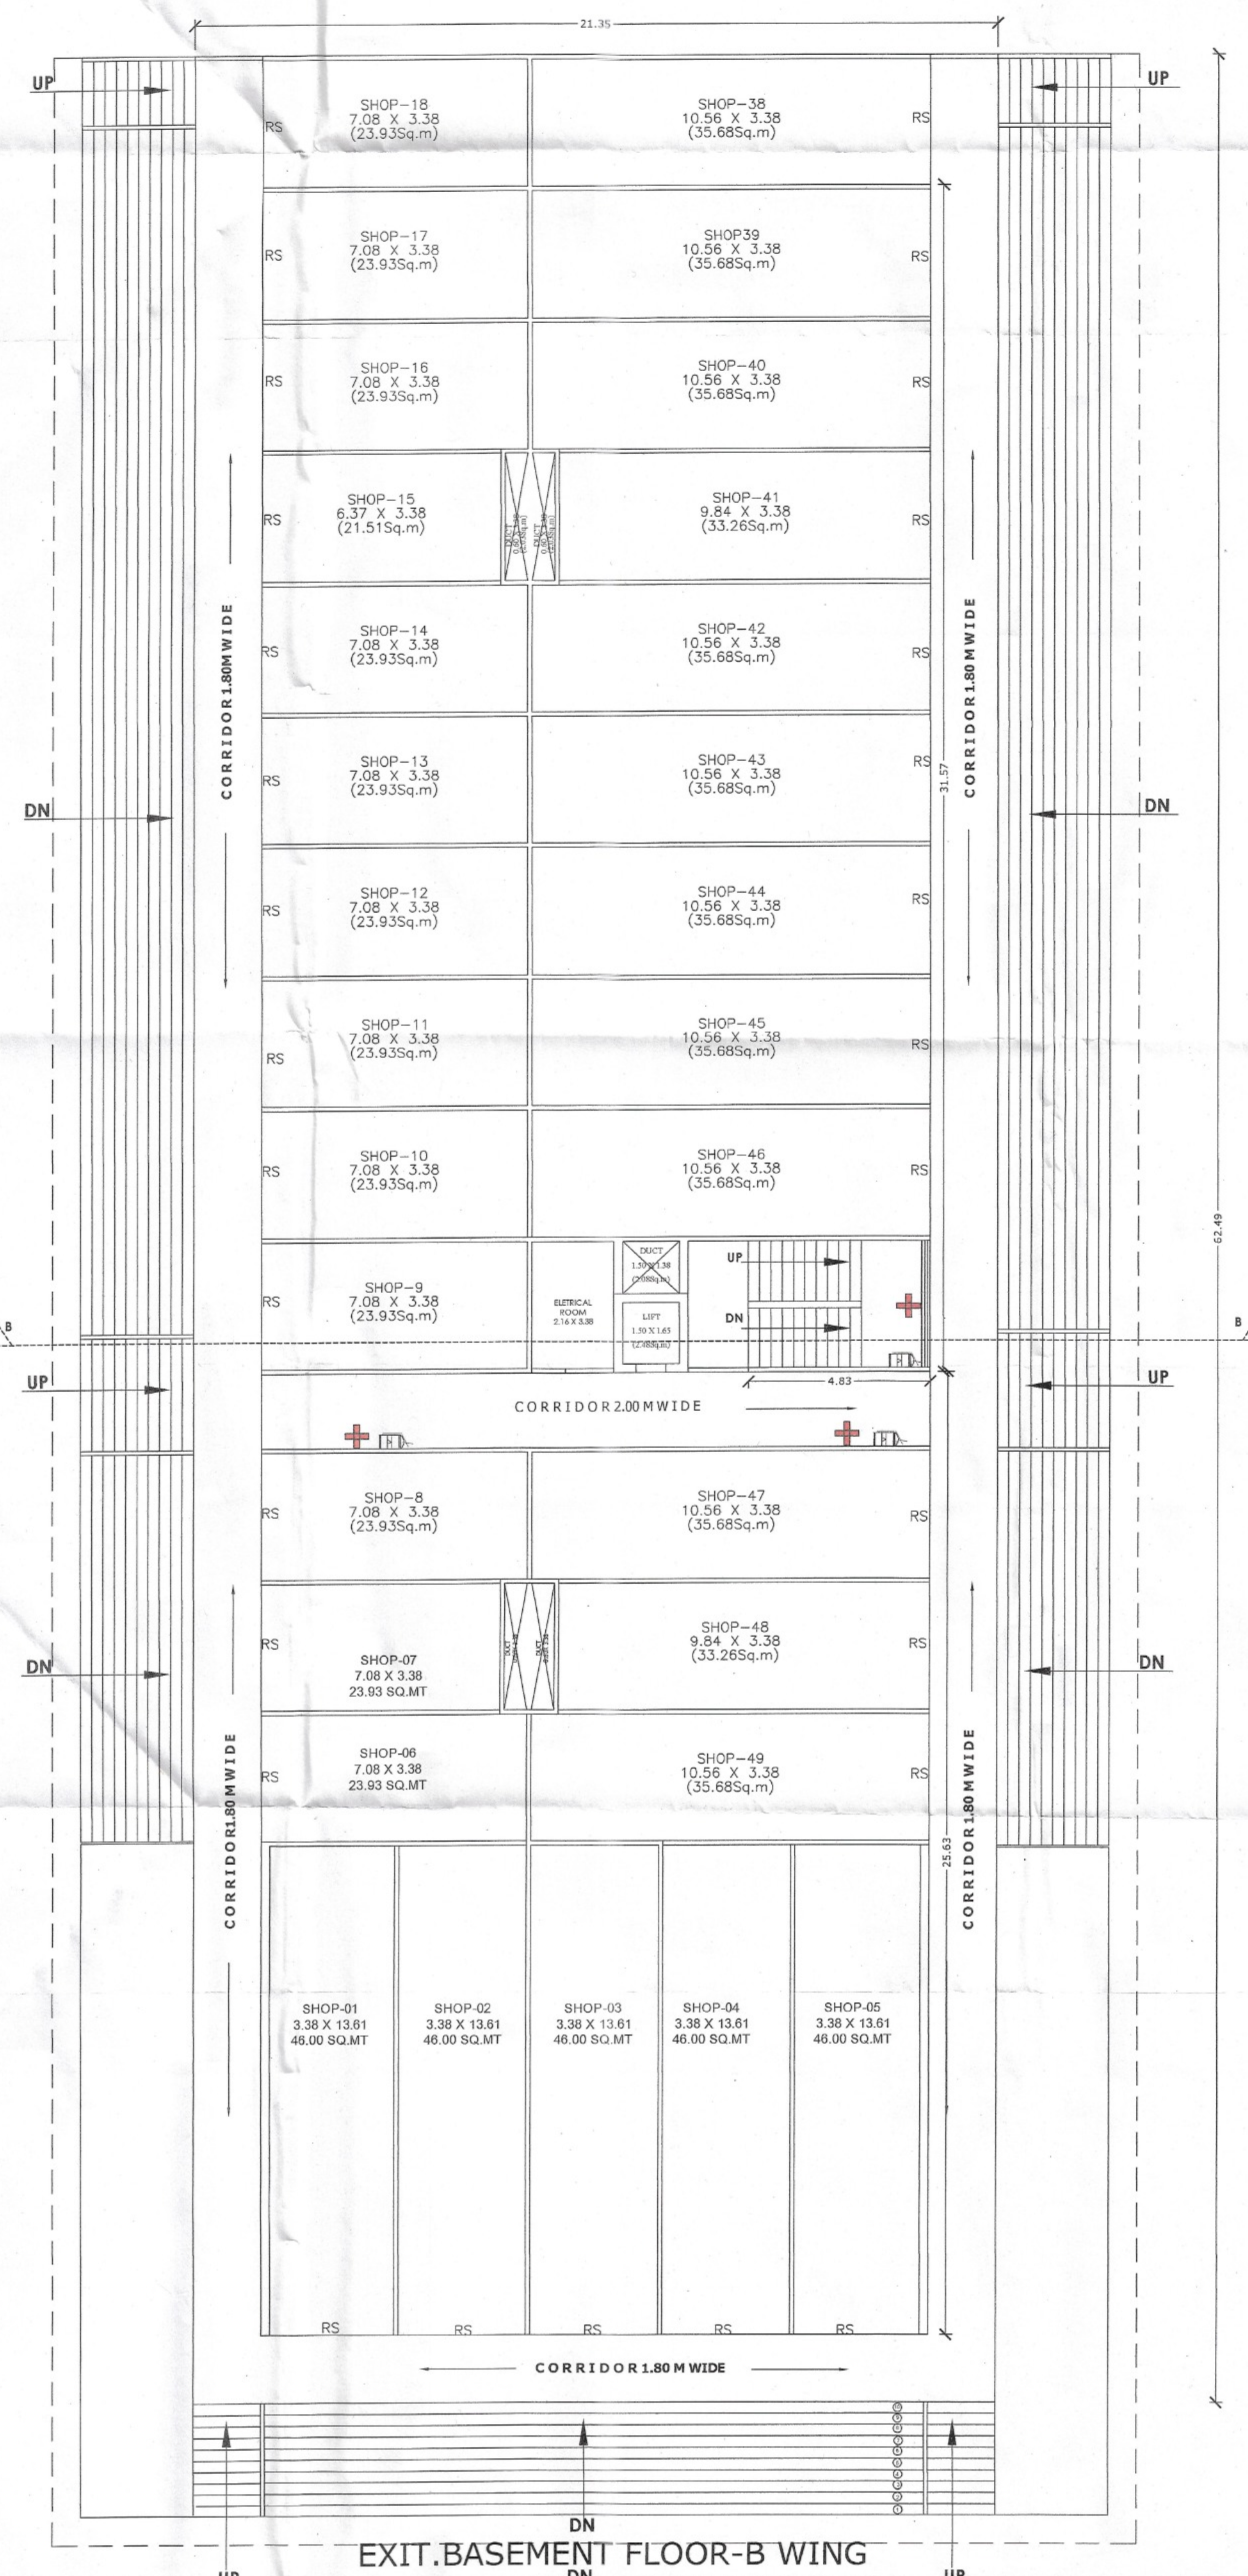

P -LINE PLAN
EXIT.BASEMENT FLOOR B WING
SC 1:100

SCHEDULE OF OPENING			
DOOR		WINDOW	
NO	SIZE	NO	SIZE
D	1.20 X 2.10	W	2.70 X 1.20
D1	0.90 X 2.10	W1	2.10 X 1.20
D2	0.75 X 2.10	W2	1.50 X 1.20
RS	LENGTH X 2.10		

PROJECT

REVISED COMMERCIAL BUILDING
ON PLOT NO.01,NO/SVY.NO323/1,RISOD
ROAD, AT.WASHIM,TQ.+ DIST. WASHIM
MR.MOHAN NARAYANDAS WANJANI &
OTHER EIGHT

OWNER'S SIGN.

LICENSED ENG. SIGN.


 Hatan Surak.
 Mrs. Naina B. Nenuwani
Pandhara
 m.v. yard Gokul
 Satara


M. RAMAKRISHNA, MAHARAJA

LICENSED ENGINEER

MONARCH ASSOCIATES

MONAHAN ASSOCIATES
ARCHITECTS, ENGINEER & STRUC. DESIGNERS

NAGAR PARISHD COMPLEX AKOLA NAKA,
WASHIM. CELL:- 9 7 6 3 1 0 0 9 9 9

e-mail id.monarchassociates01@gmail.com

SCALE	DRAWN BY	CHECKED BY	DATE
-------	----------	------------	------

SCALE	DRAWN BY	CHECKED BY	REGD. NO. OF LICENCE ENGG.
1: 100	SANDIP	ANAND	CEMM/8/2021/AD/00149