
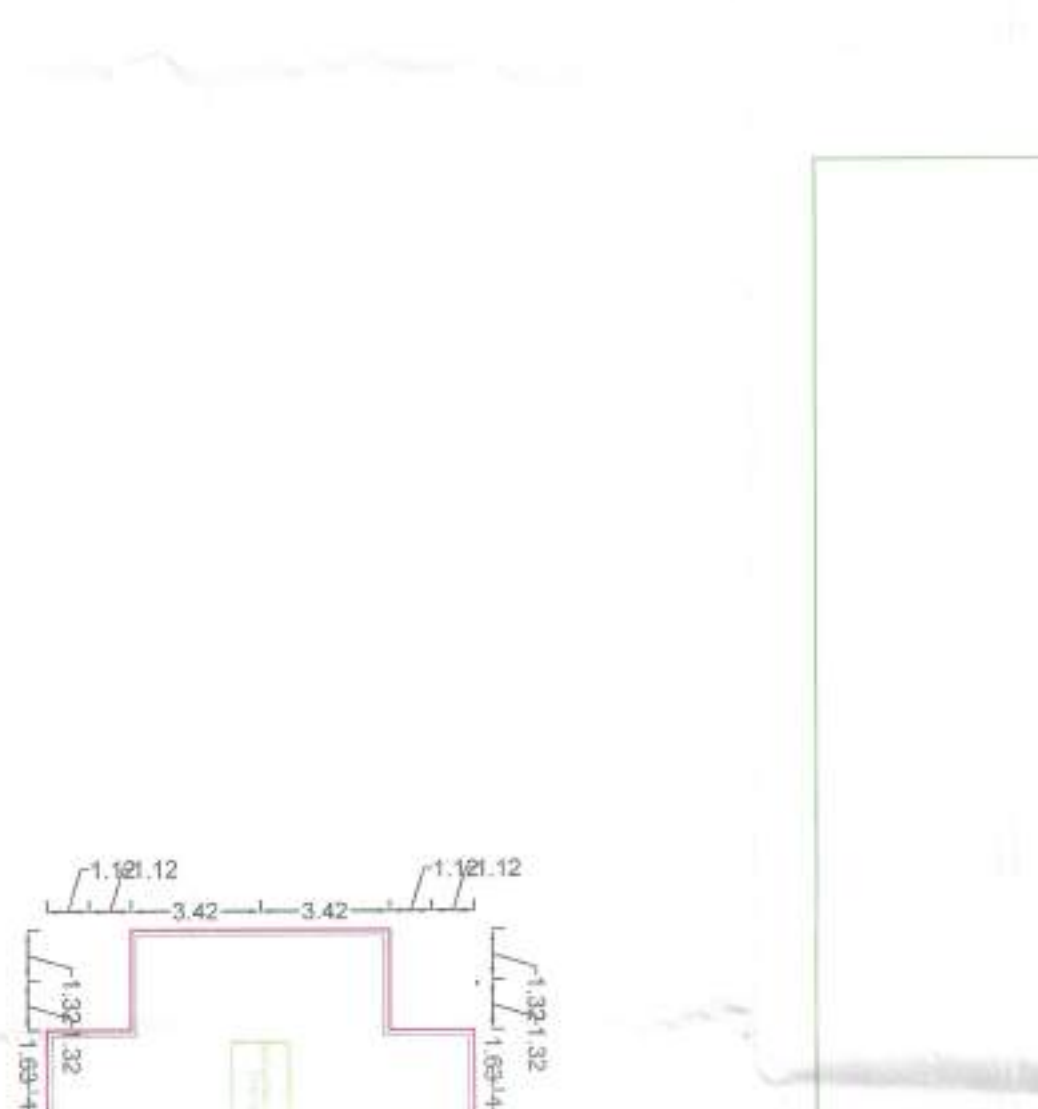
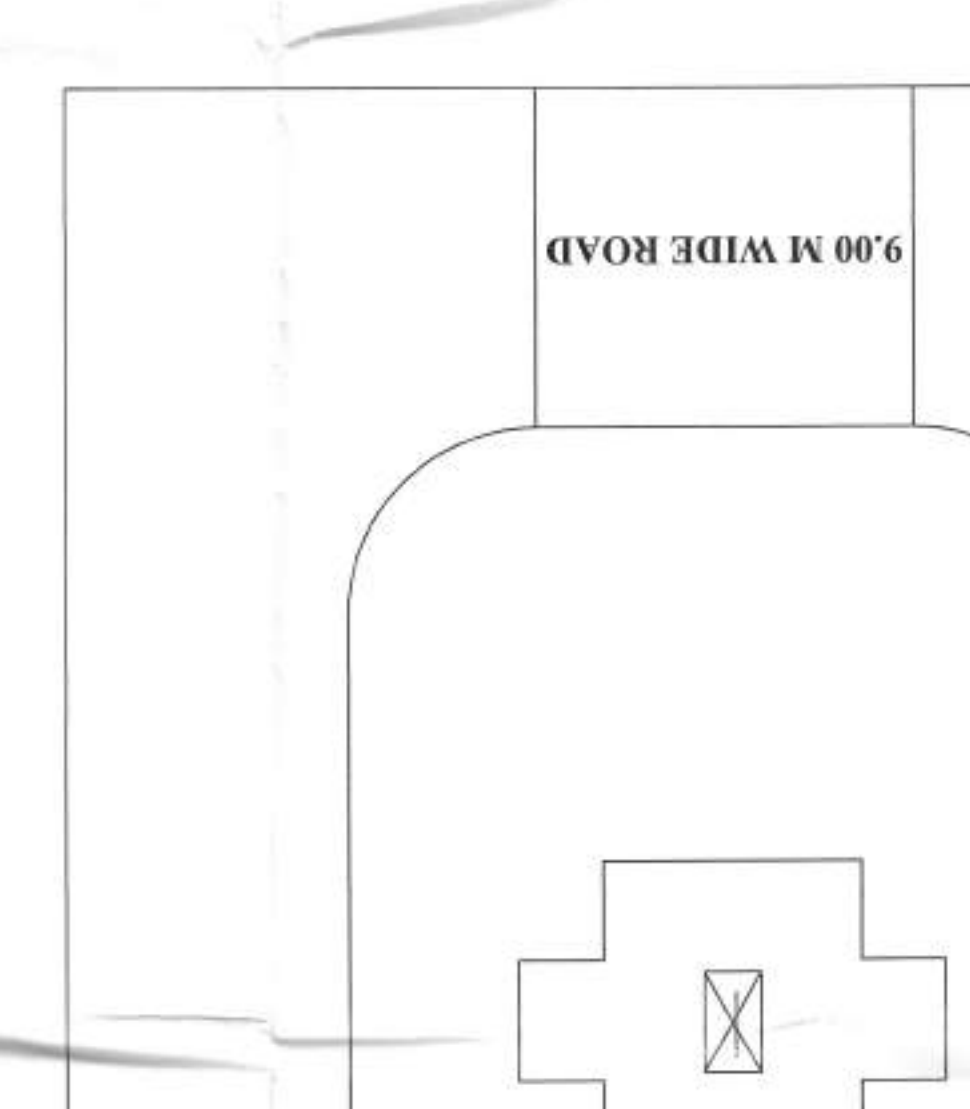
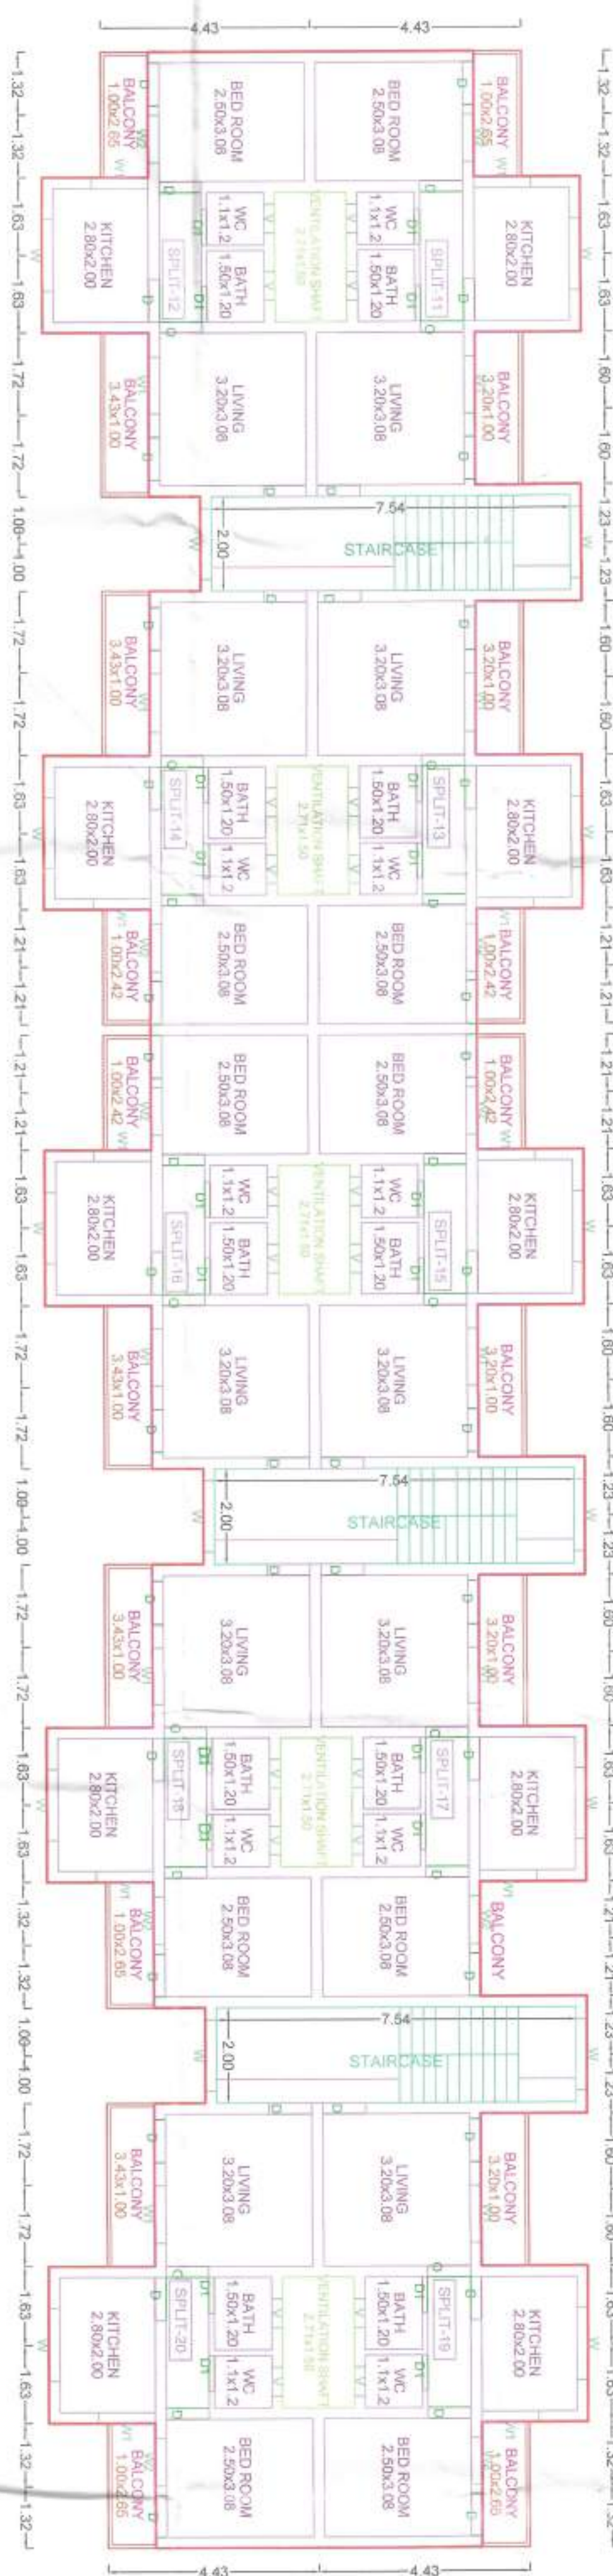
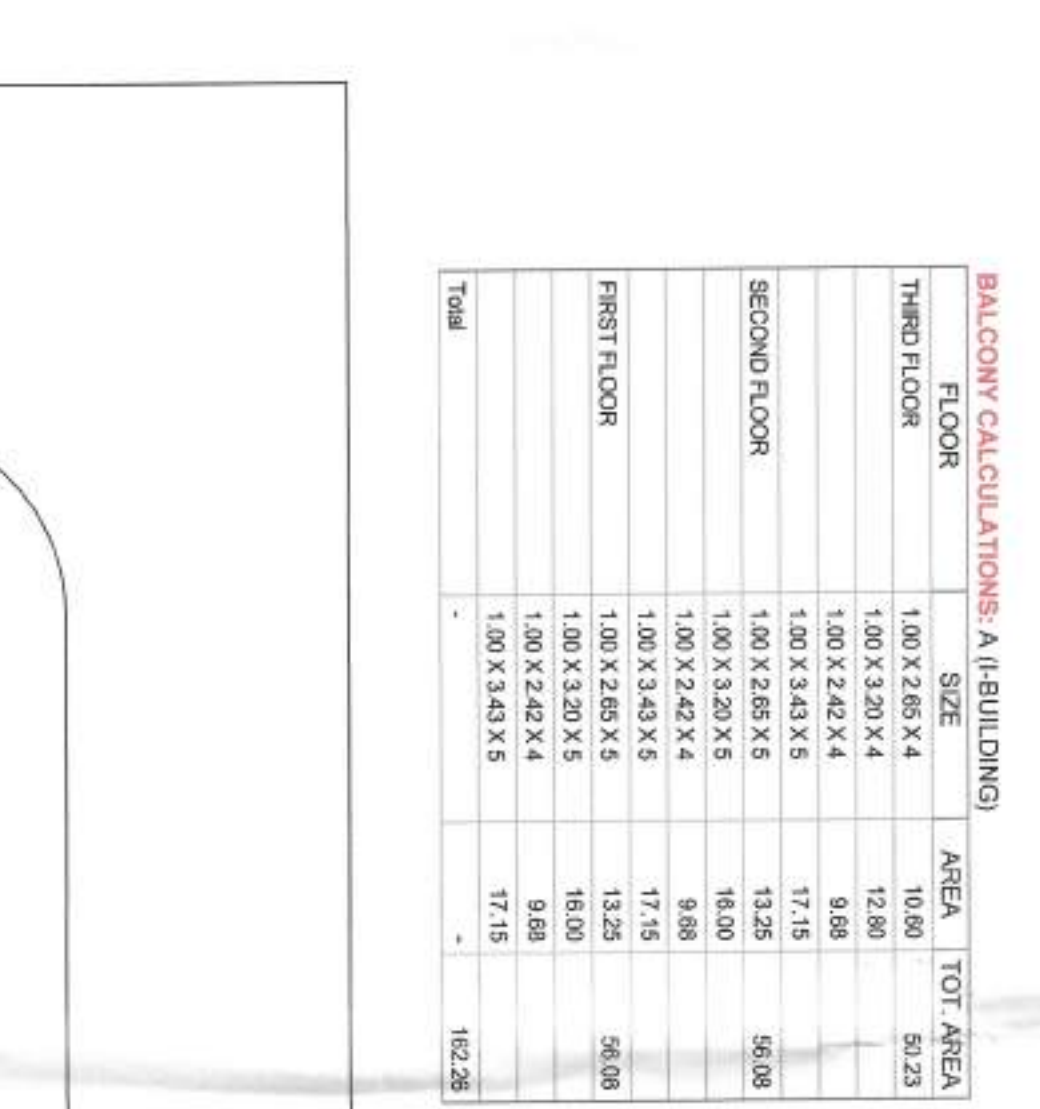
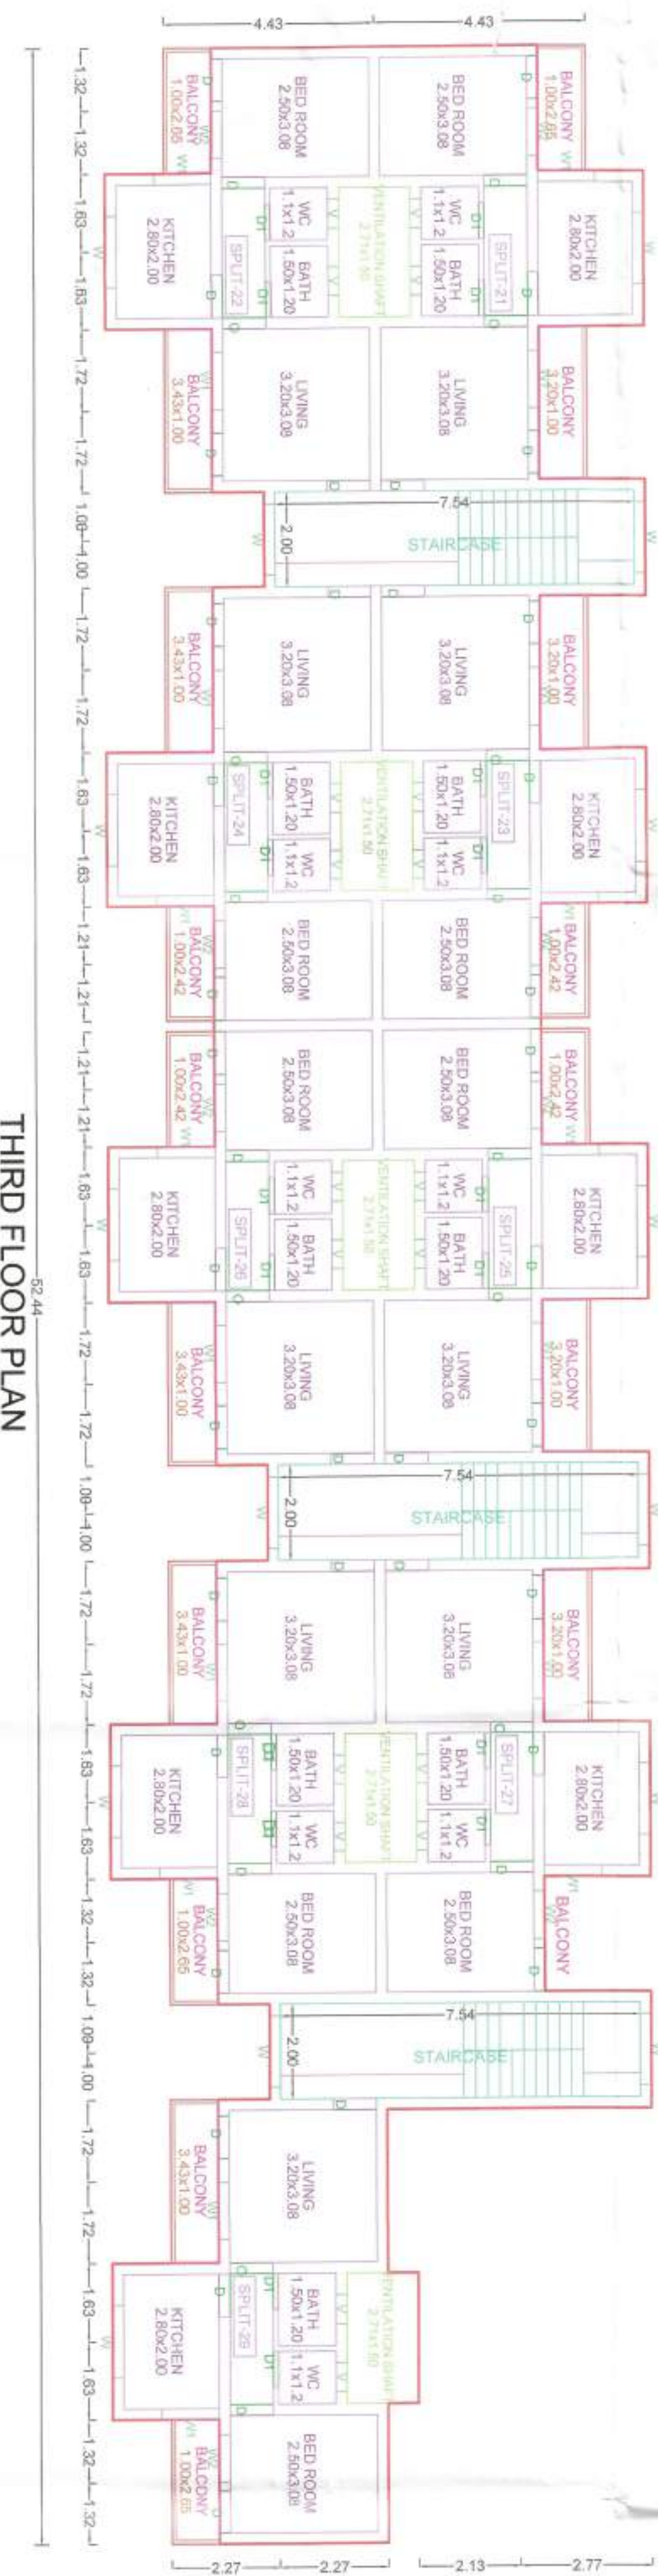
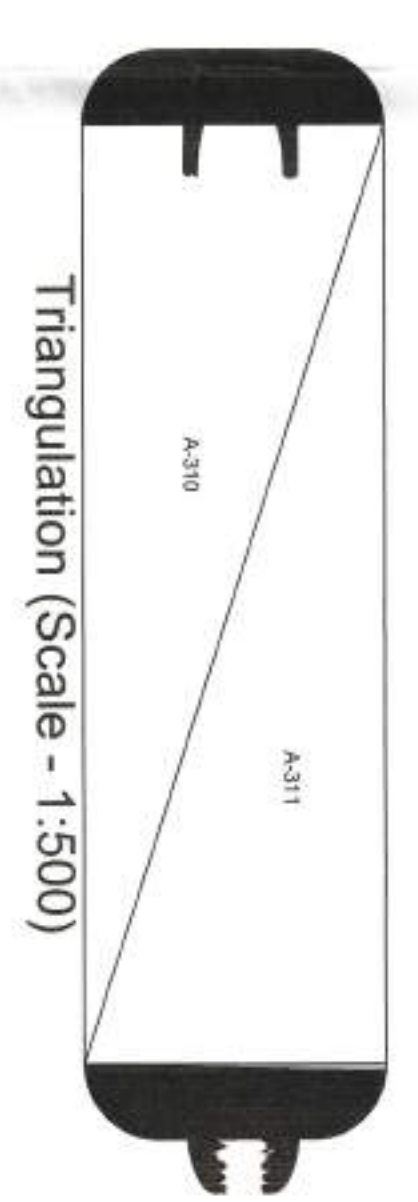
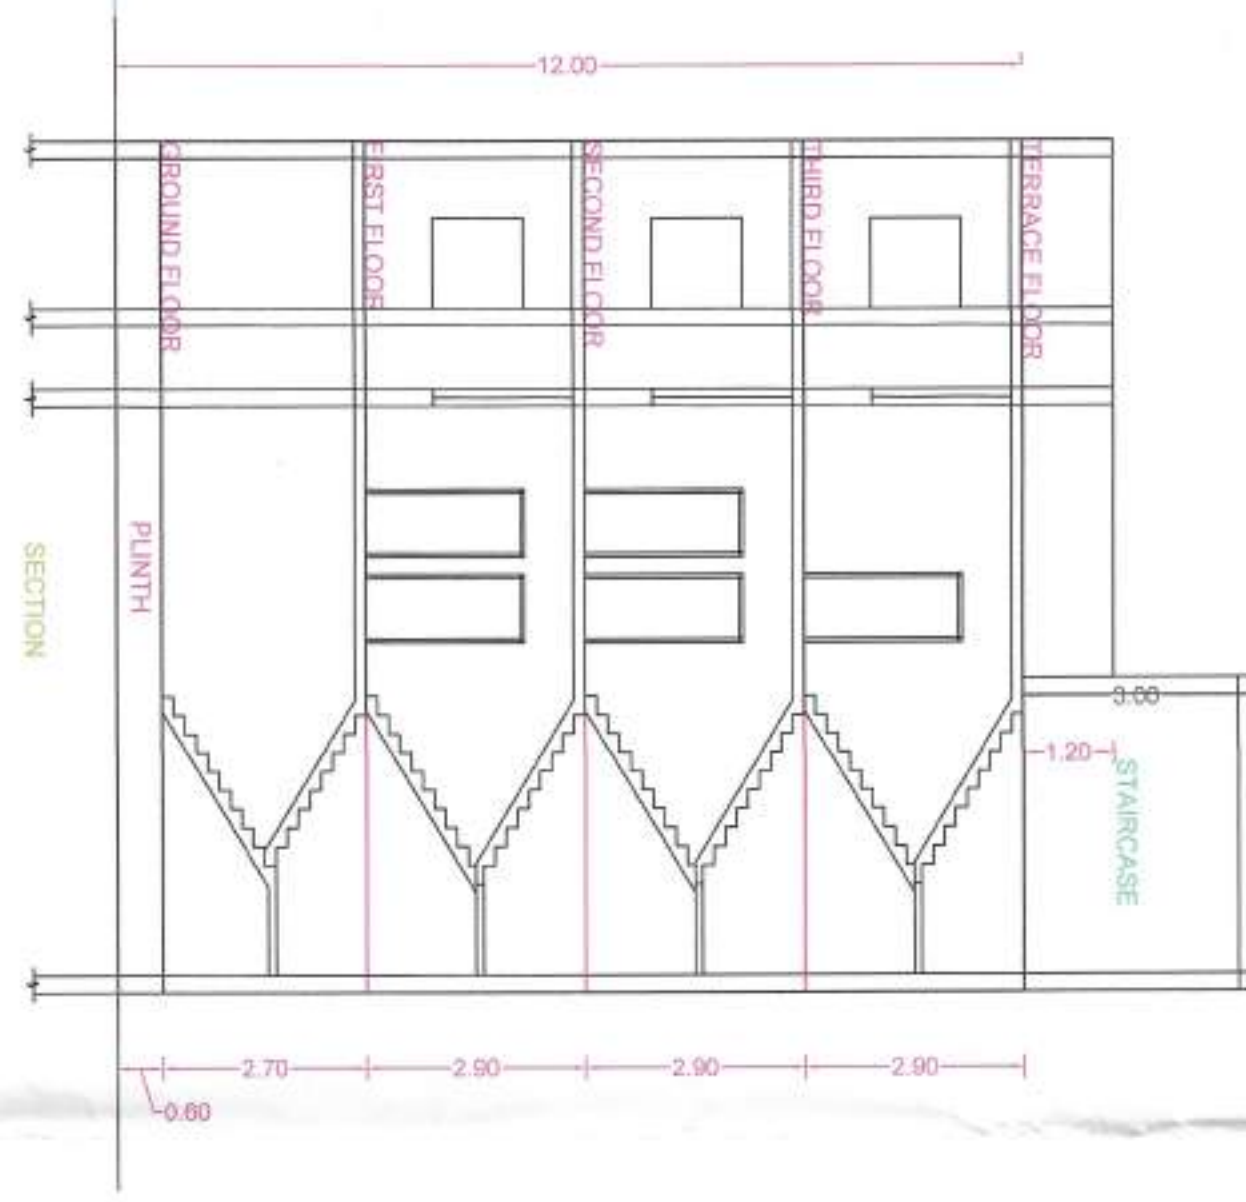


Disclaimer: AutoDCR is an input based software tool used by Municipal Corporations but the final approval lies with concerned Officer / Authority.

FLOOR WISE RS. STATEMENT: A (BUILDING)									

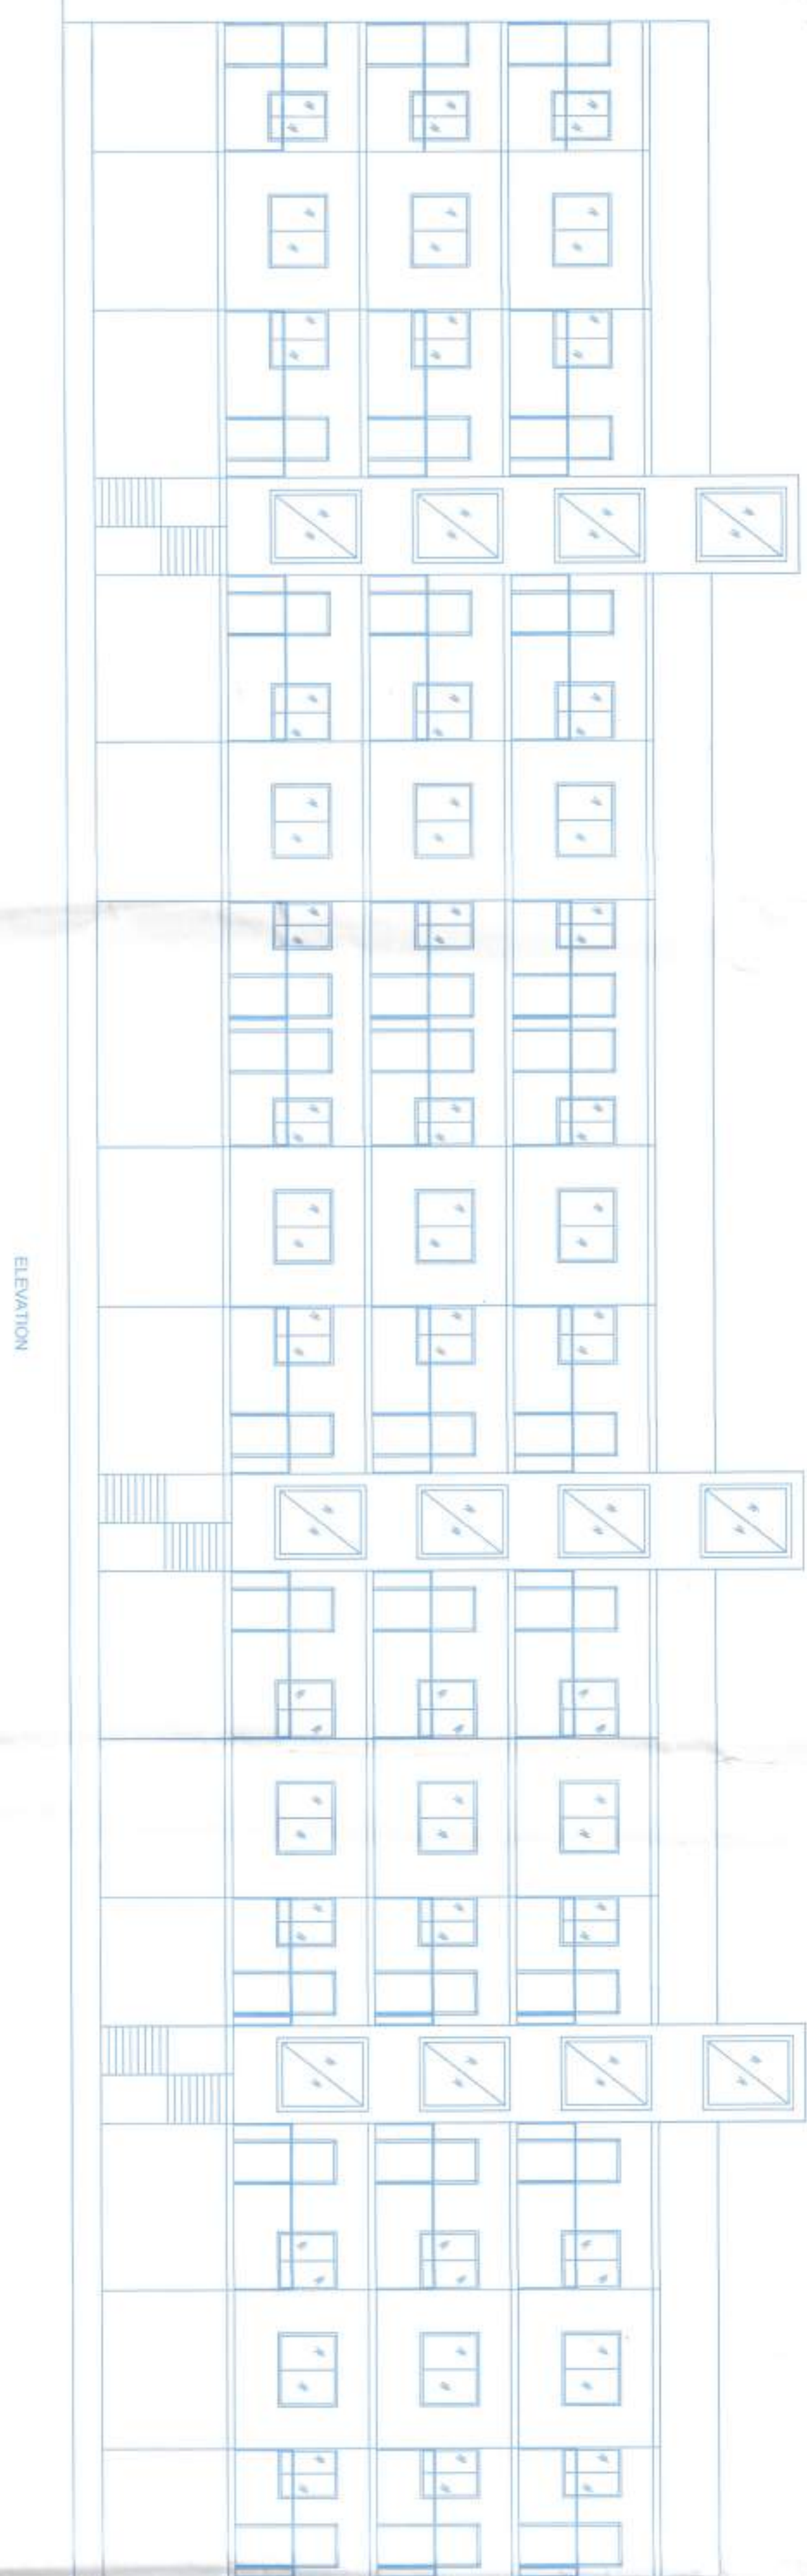

BALCONY CALCULATIONS: A (BUILDING)									

