

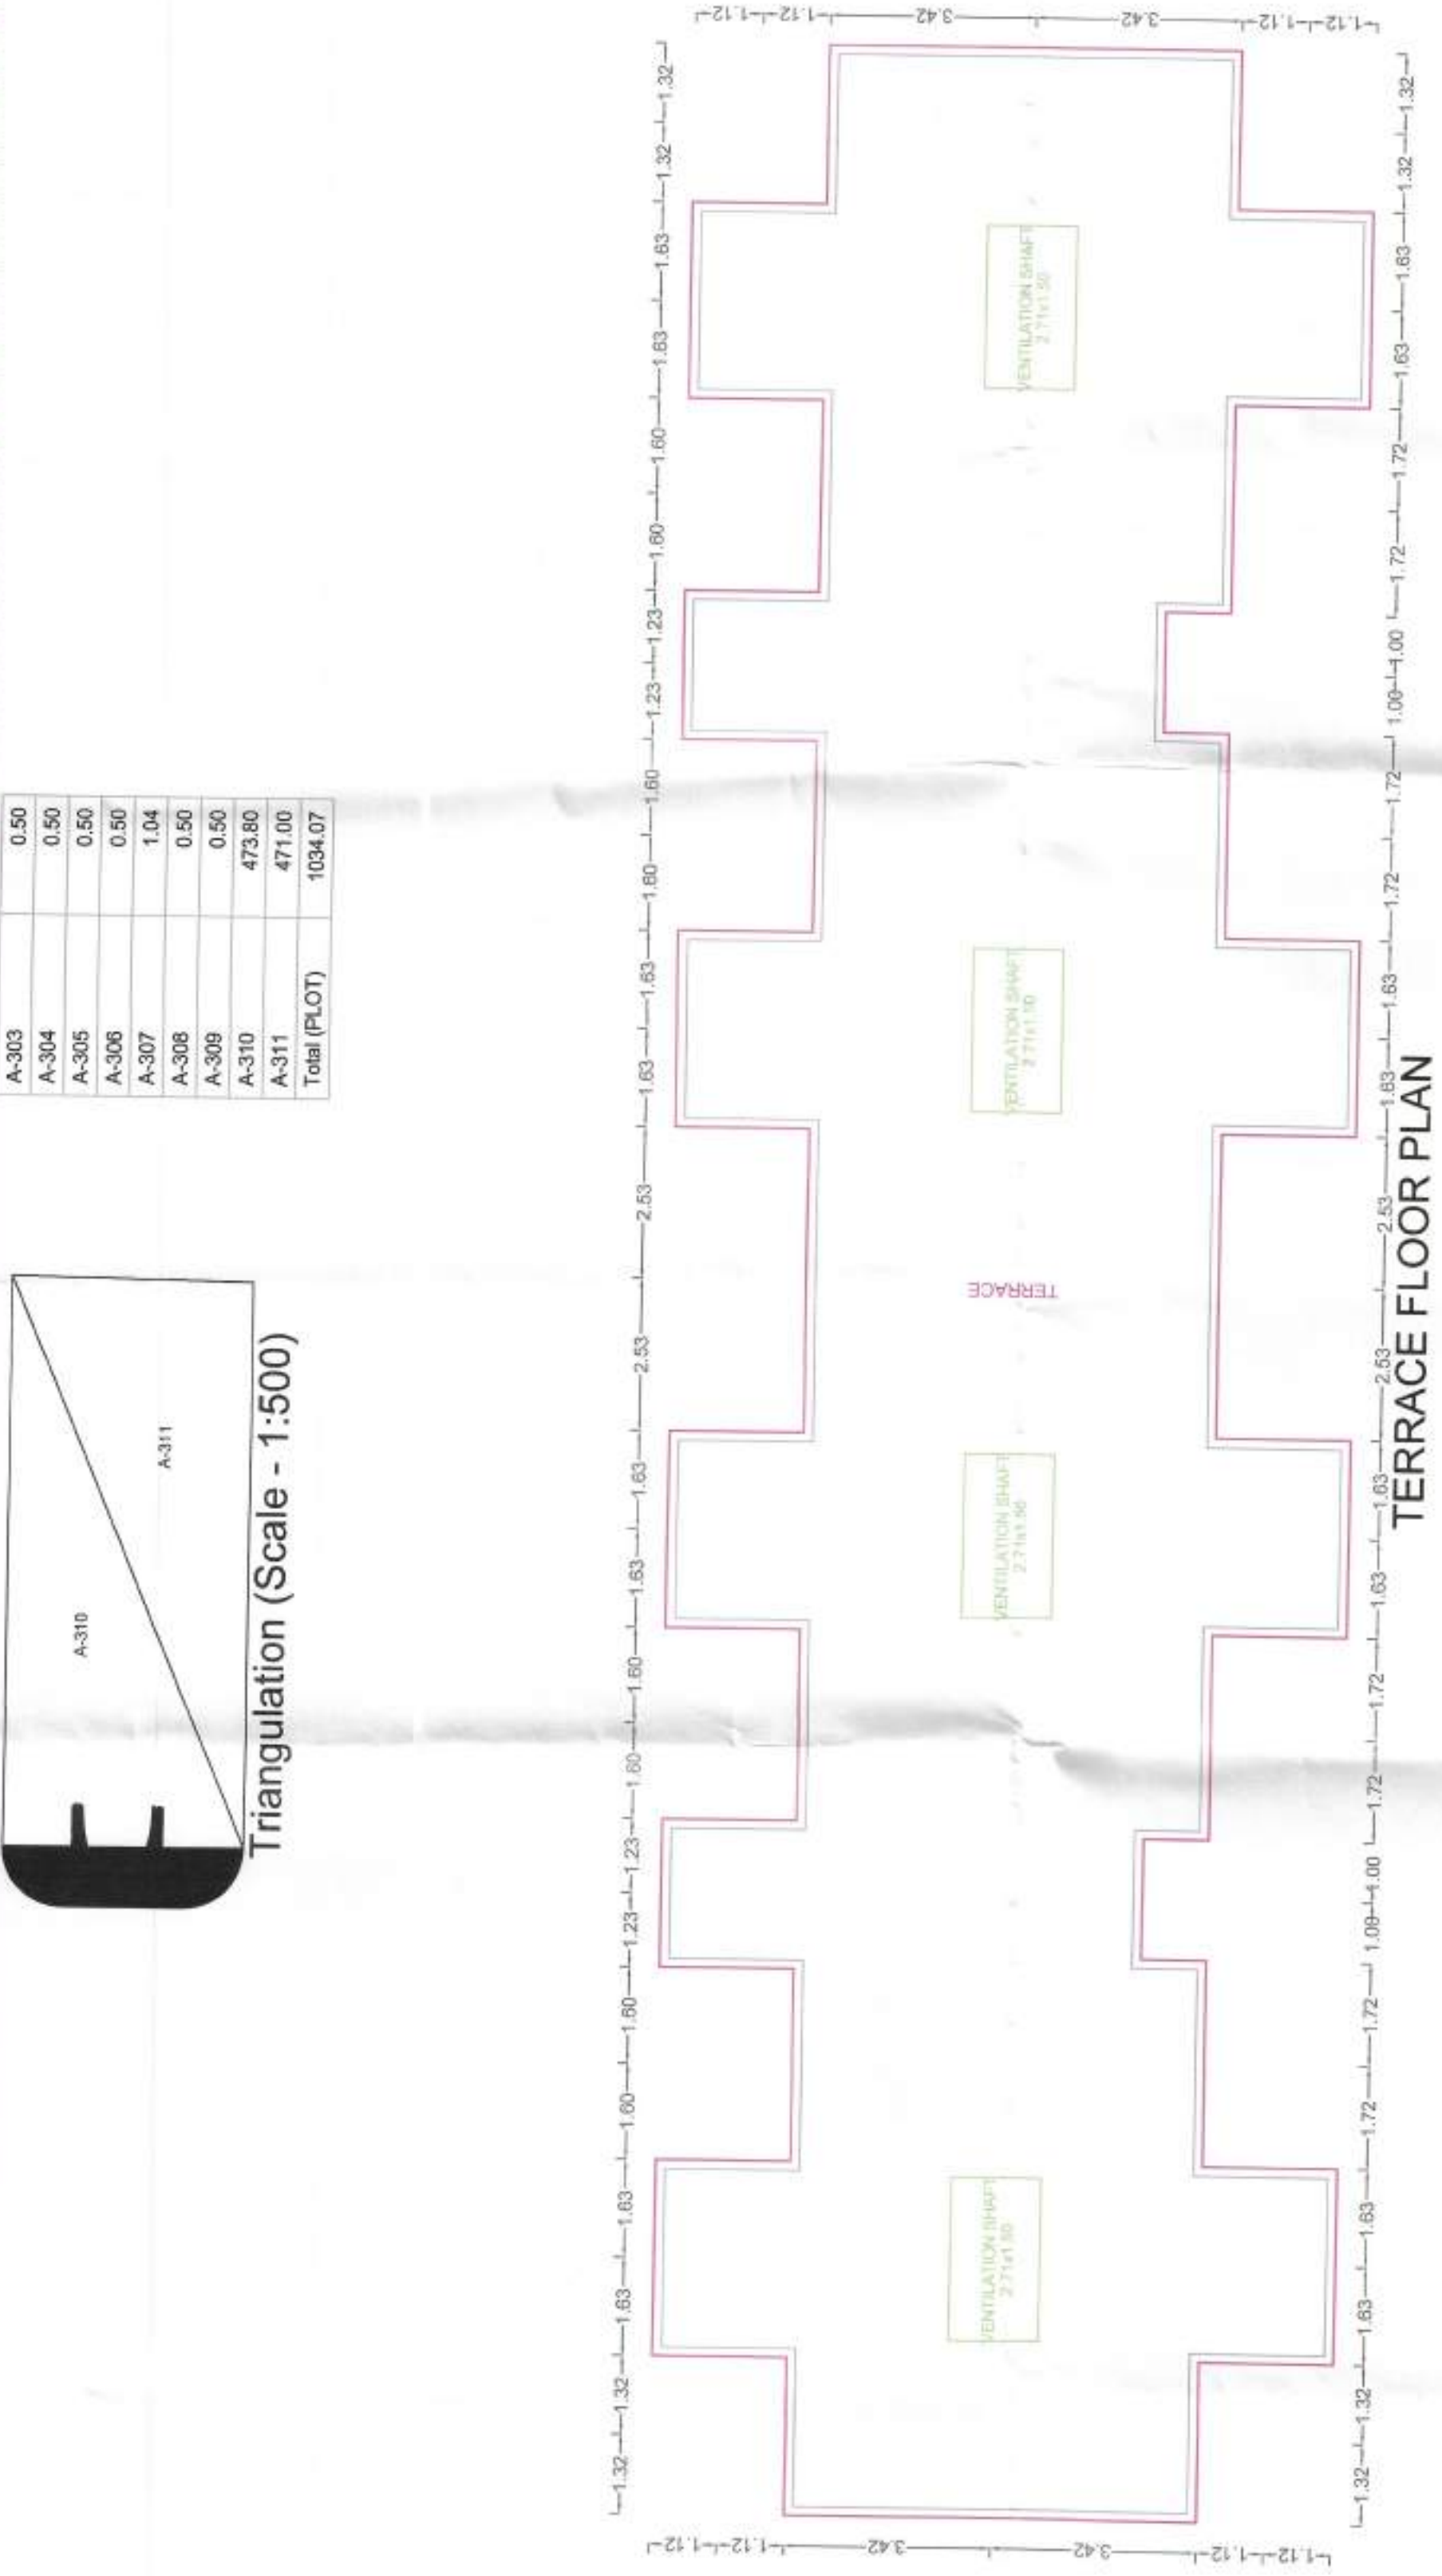
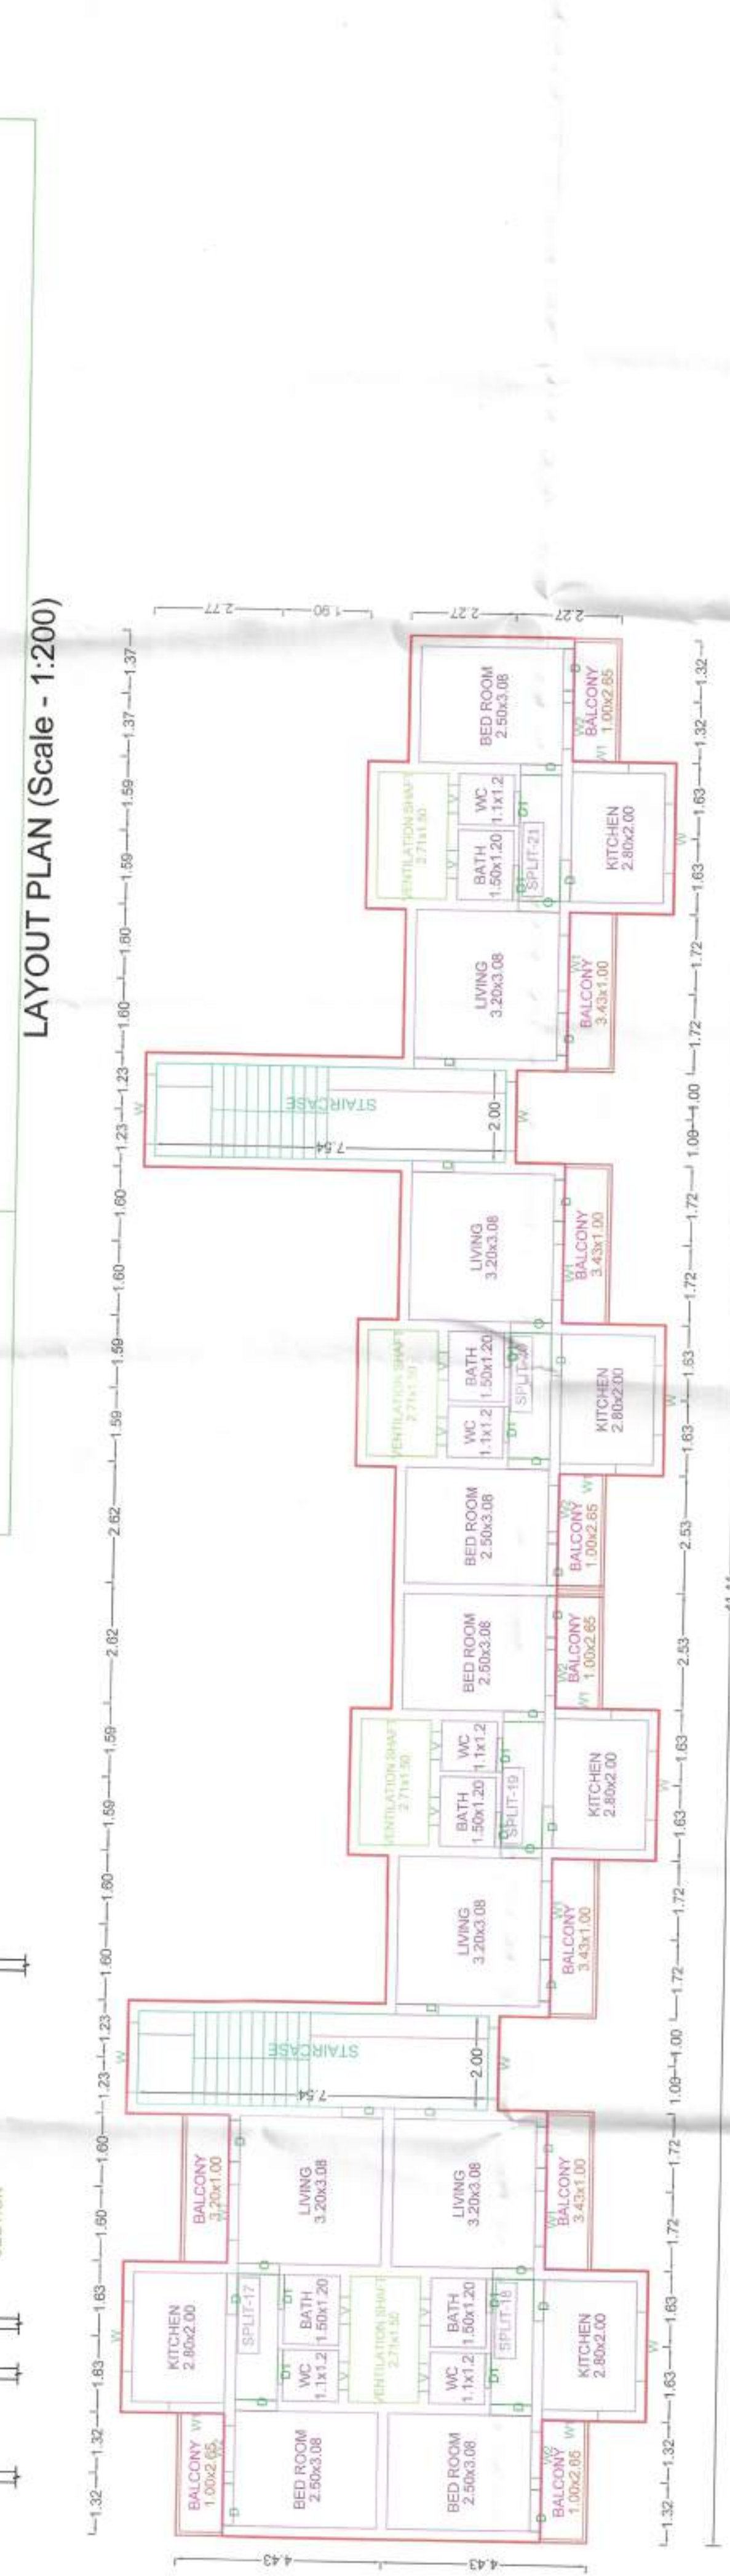


[illegible]

A-303	0.50
A-304	0.50
A-305	0.50
A-306	0.50
A-307	1.04
A-308	0.50
A-309	0.50
A-310	473.80
A-311	471.00
Total (PLOT)	1034.07

[illegible]

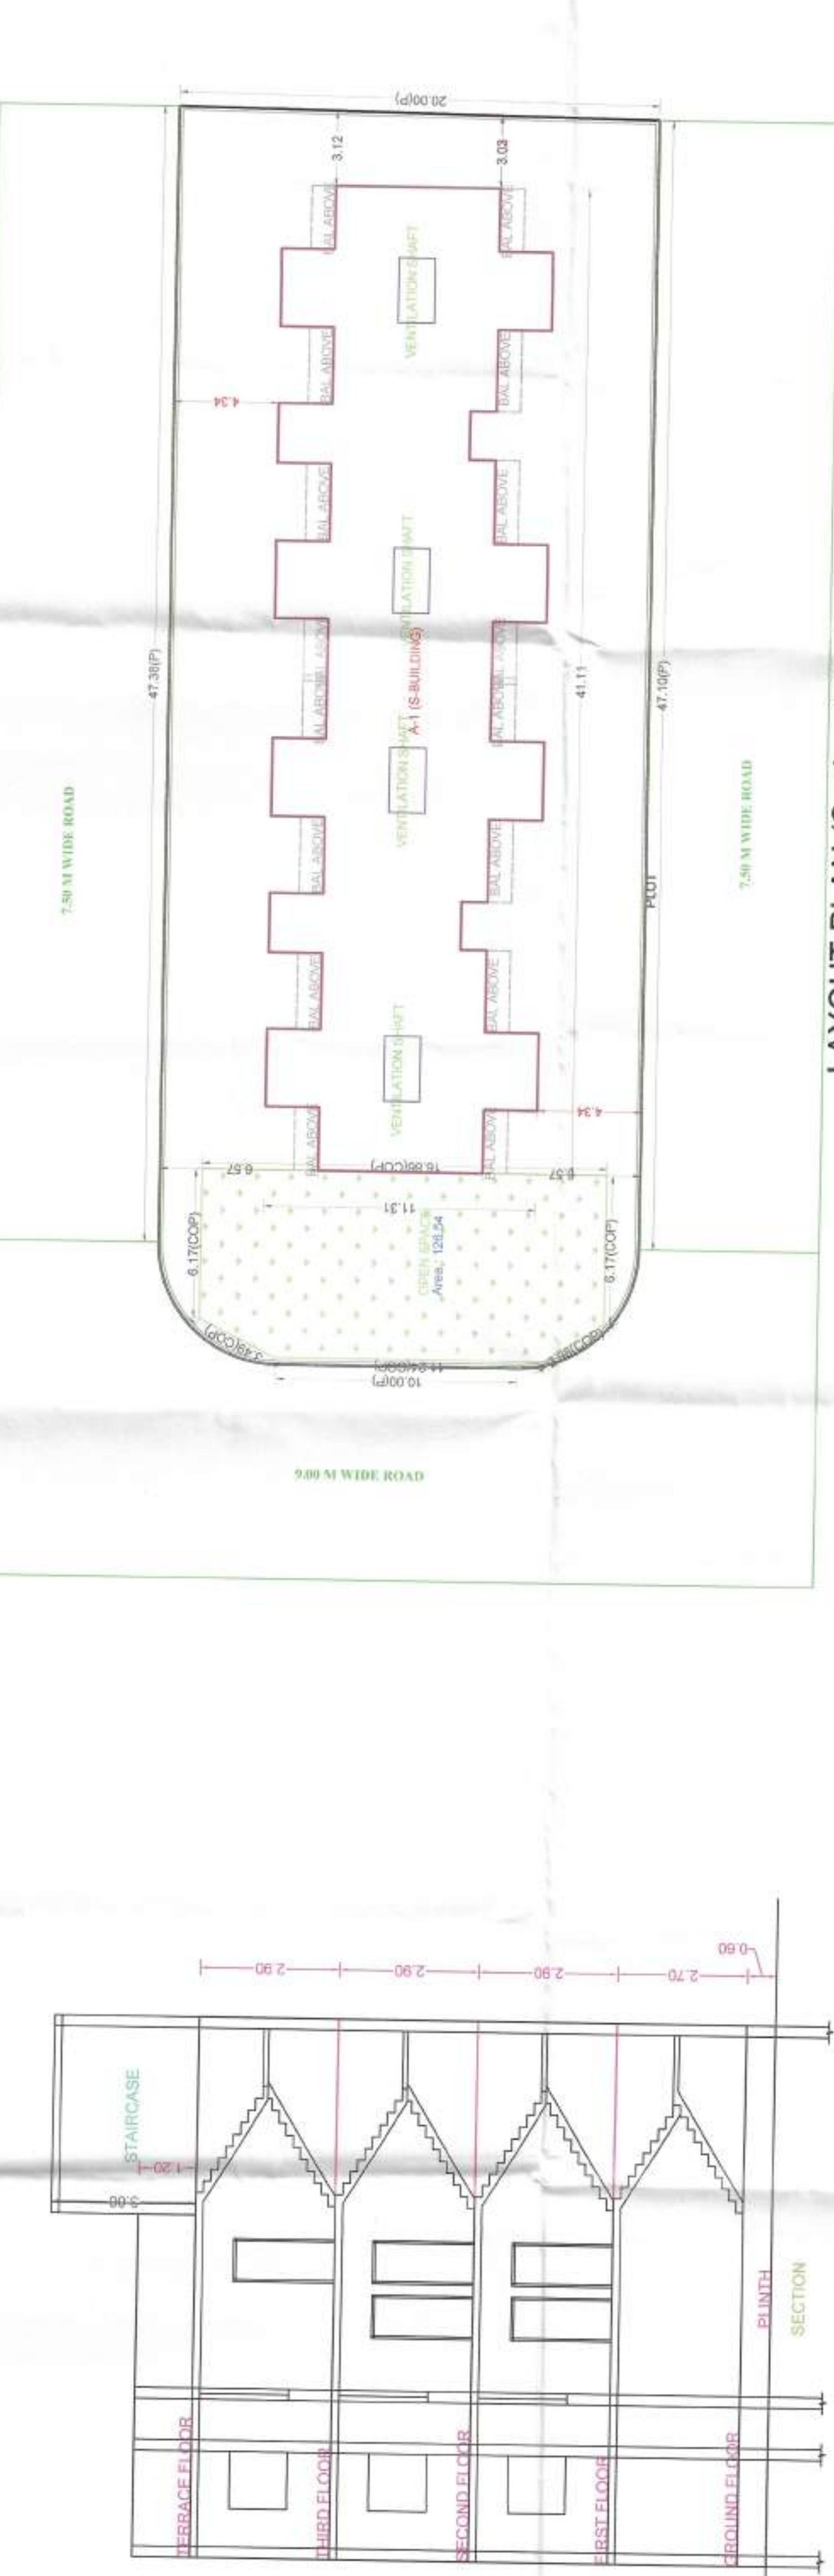

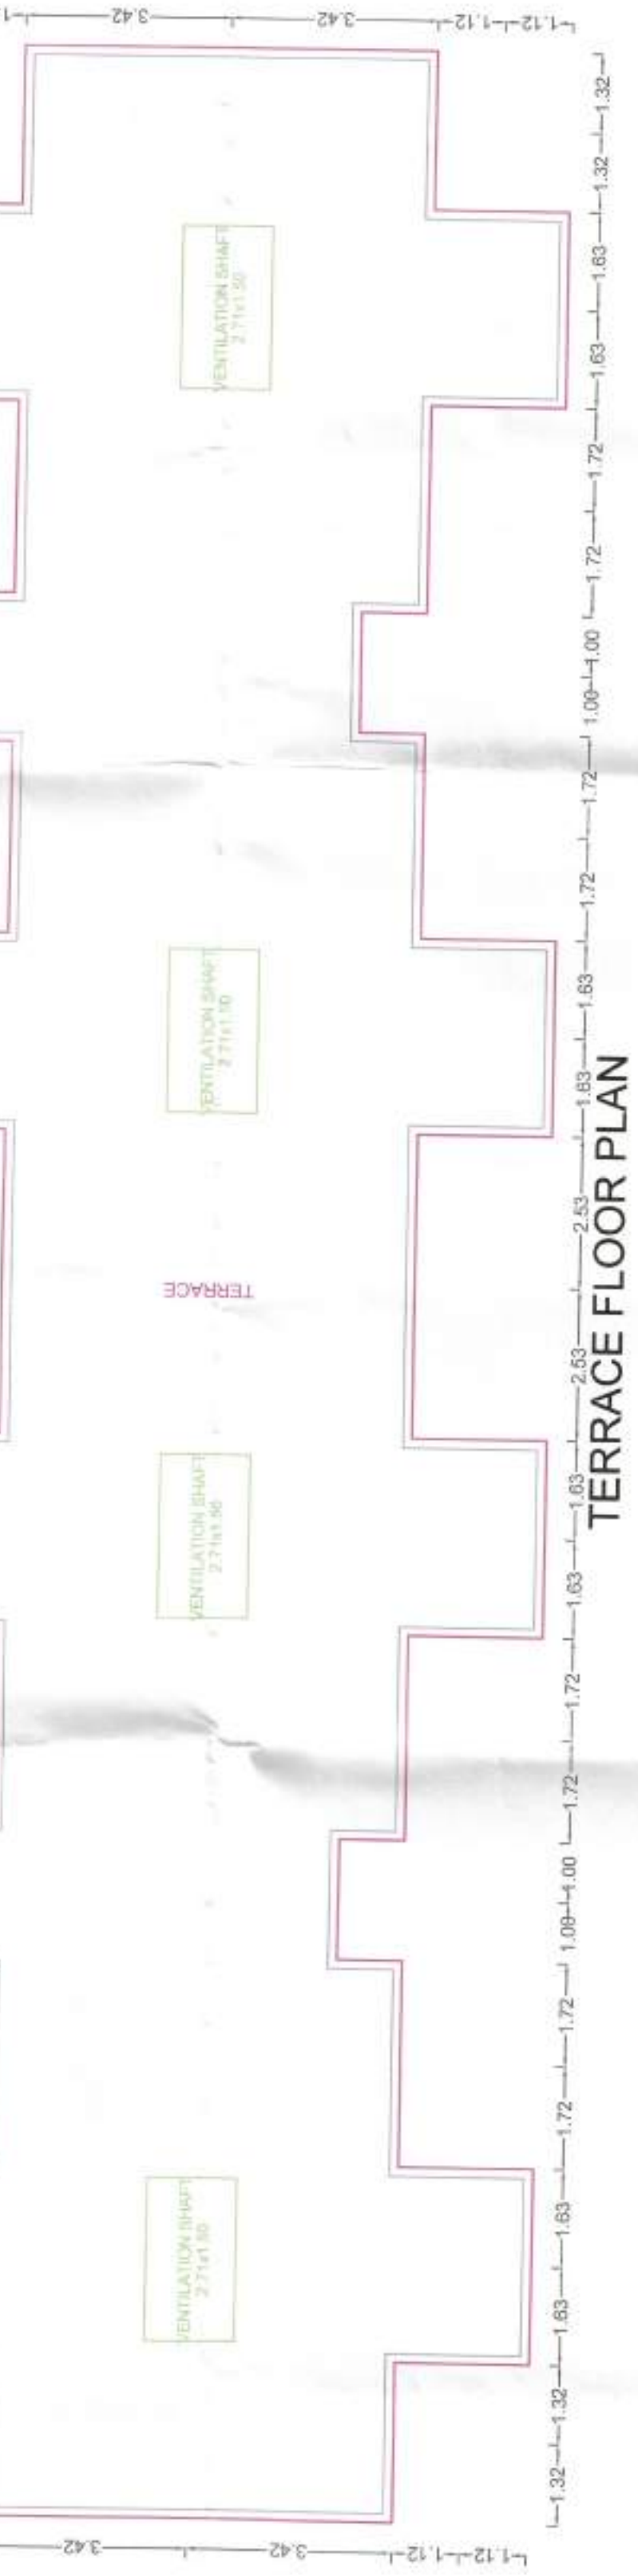

1, 12, 13, 14,100

[illegible]




[illegible]

PRODUCED BY AN AUTODESK EDUCATIONAL PRODUCT

FIRST FLOOR PLAN

11-1




PRODUCED BY AN A

FIRST FLOOR PLAN
