



SIT PLAN
SCALE - 1:10000


Plot No.	Area Sqm	Plotting	Area Sqm
1-324.6	833.00	23	446.25
2-453.00	35.75	24	453.75
3	40.50	25-465	460.00
4	43.25	26	476.25
5	487.50	27	483.75
6	446.75	28	514.37
7	403.75	29	550.00
8	371.87	30	468.75
9	450.00	31	476.25
10 To 13	450.00	32	483.75
14	450.00	33	491.25
15	450.00	34	498.75
16	530.00	35	481.25
17	520.00	36	488.75
18	508.00	37	431.25
19	500.00	38	431.25
20	450.00	39	431.25
21	350.00		
22	609.00	TOTAL	19124.23

AREA STATEMENT

AREA UNDER 1/4 CUT	27000.00	Sq. M
AREA UNDER 1/2 CUT	1314.61	Sq. M
AREA UNDER 3/4 CUT	2711.91	Sq. M
AREA UNDER 1/4 CUT	5135.52	Sq. M

REVISED DEMARCATED LAYOUT
PLAN SHOWING 6. NO. 21 AT
PIMPALA TALUK DIST. -JALGAON

LAY-OUT PLAN
SCALE - 1:500

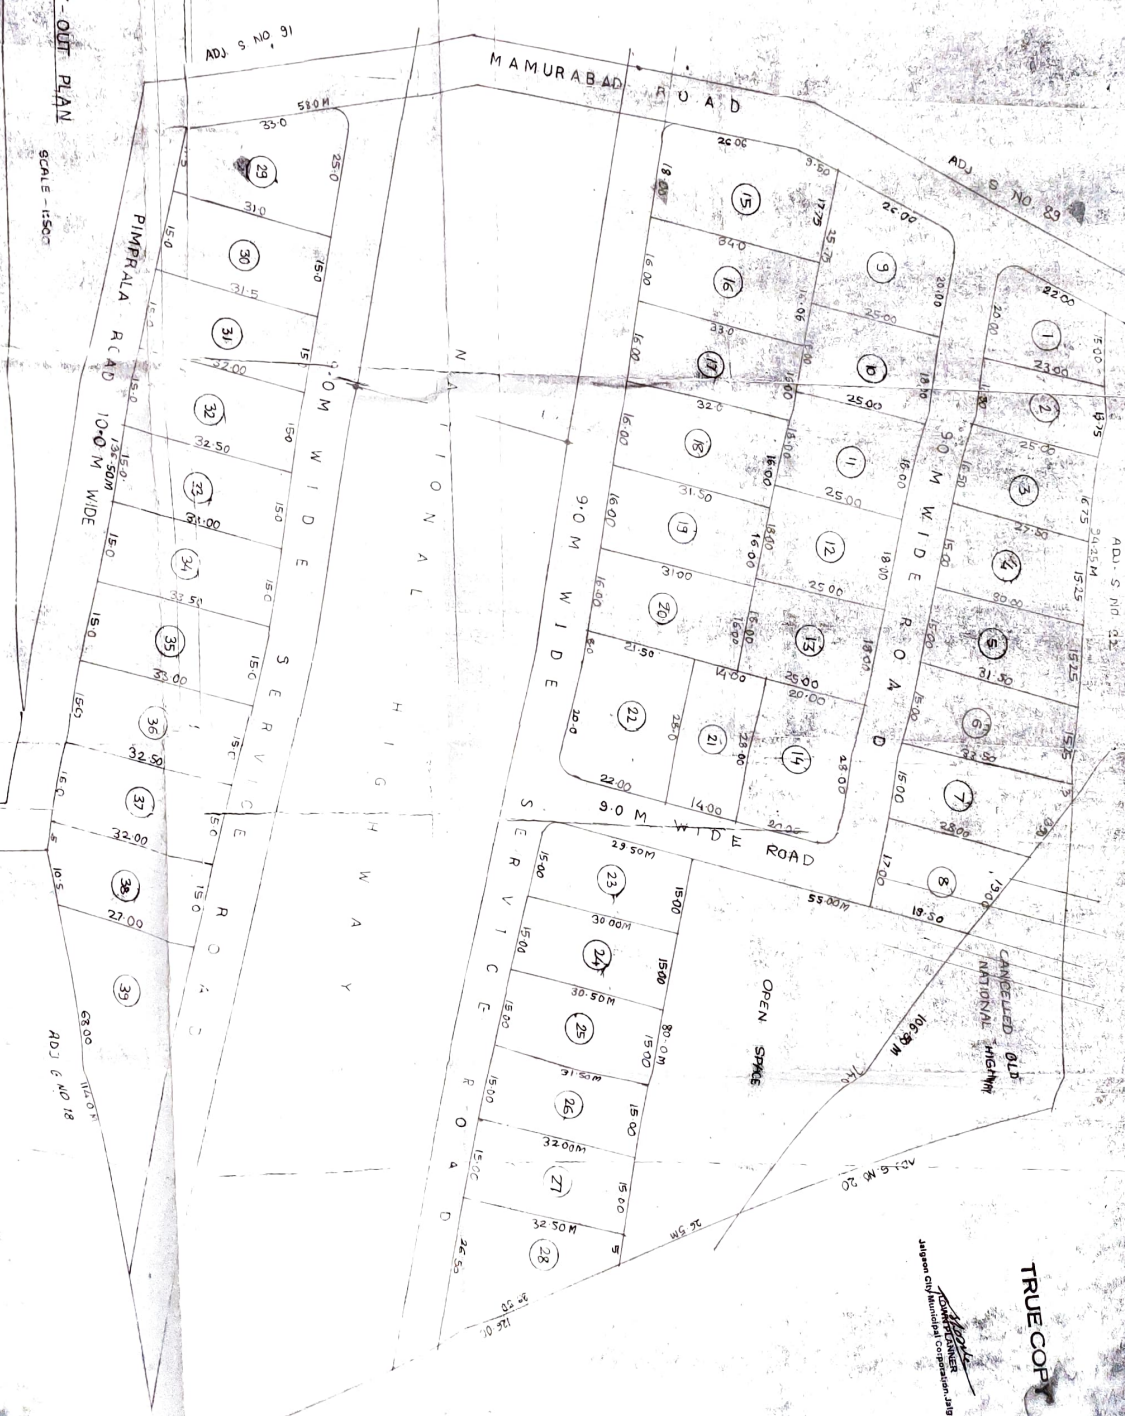

APPROVED BY THE AUTHORITY
APPROVED SUBJECT TO CONDITIONS
IN ORDER NO. 124/17 DATED 10/1/18
S. N. WADHWA
COMMISSIONER Jalgaon

TRUE COPY

Official Seal
Jalgaon City Municipal Corporation, Jalgaon