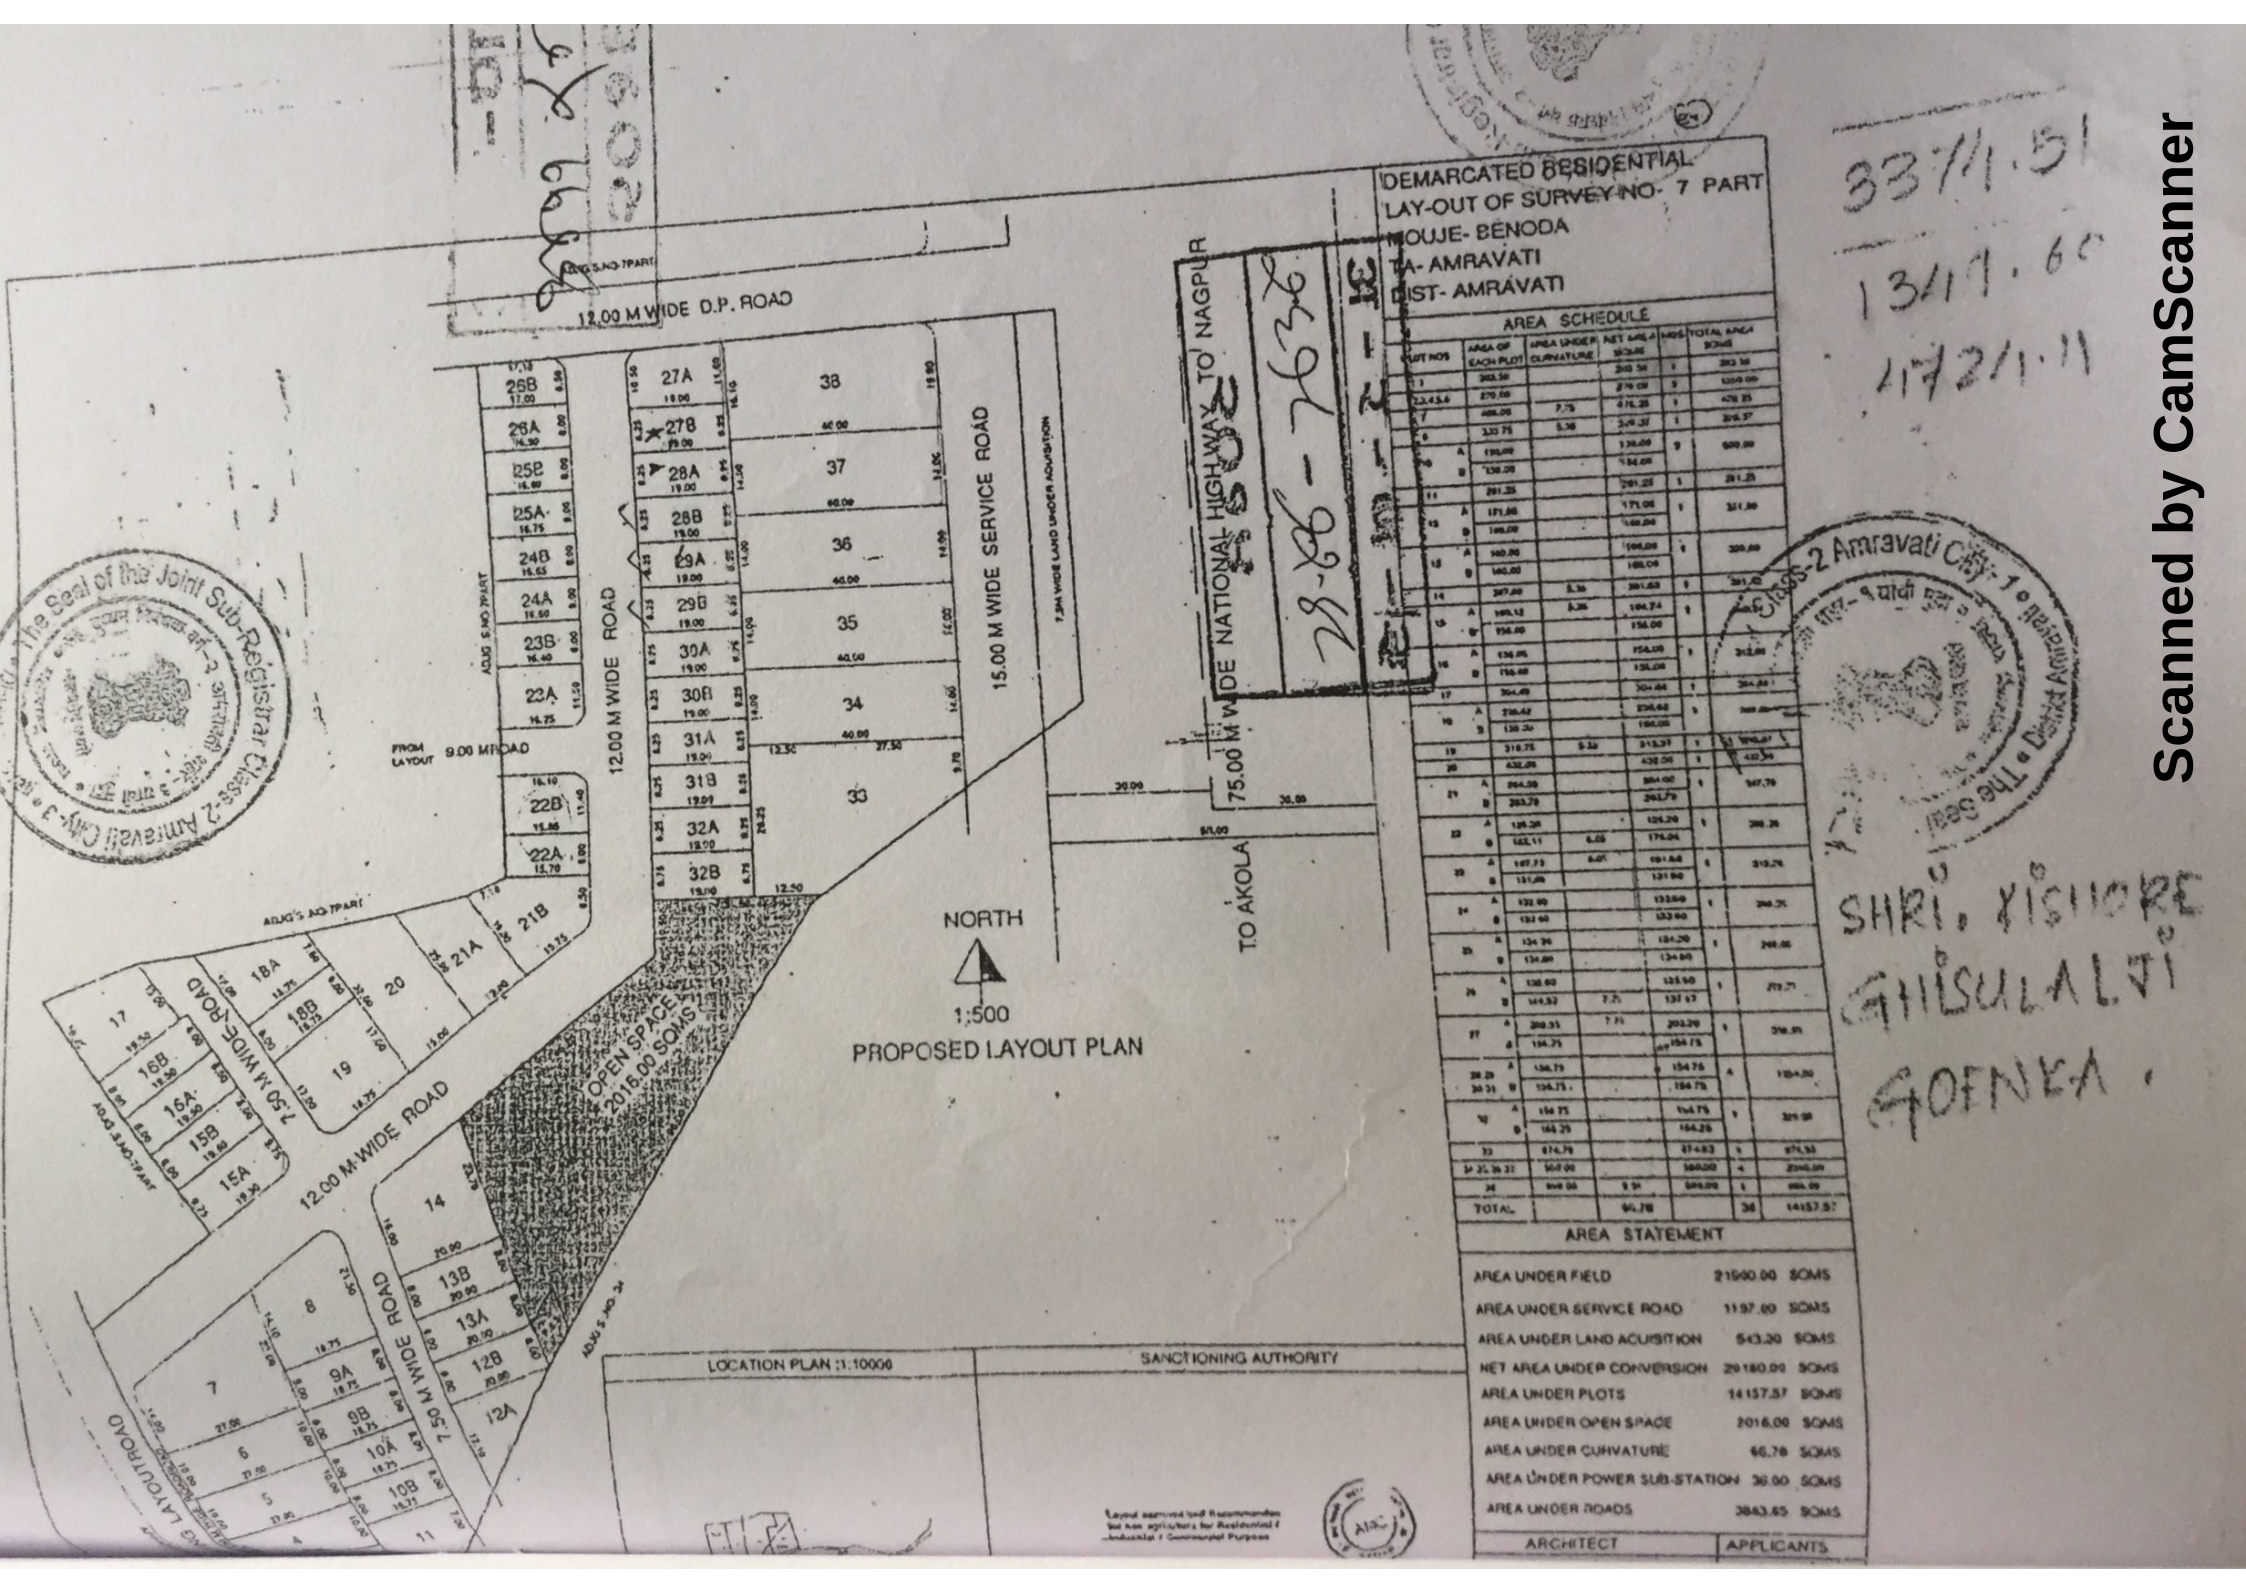

DEMARCATED RESIDENTIAL
LAY-OUT OF SURVEY NO- 7 PART
MOUJE- BENODA
TA- AMRAVATI
DIST- AMRAVATI
AREA SCHEDULE
AREA STATEMENT
AREA UNDER FIELD 21500.00 SQMS
AREA UNDER SERVICE ROAD 1197.60 SQMS
AREA UNDER LAND ACUISITION 543.20 SQMS
NET AREA UNDER CONVERSION 29180.00 SQMS
AREA UNDER PLOTS 14157.57 SQMS
AREA UNDER OPEN SPACE 2016.00 SQMS
AREA UNDER CURVATURE 66.78 SQMS
AREA UNDER POWER SUB-STATION 36.00 SQMS
AREA UNDER ROADS 3843.65 SQMS
ARCHITECT
APPLICANTS
12.00 M WIDE D.P. ROAD
12.00 M WIDE ROAD
15.00 M WIDE SERVICE ROAD
75.00 M WIDE NATIONAL HIGHWAY NO 6 TO NAGPUR
TO AKOLA
7.50 M WIDE ROAD
OPEN SPACE 2016.00 SQMS
NORTH
1:500
PROPOSED LAYOUT PLAN
LOCATION PLAN 1:10000
SANCTIONING AUTHORITY
ADJG S.NO 7PART
FROM LAYOUT 9.00 M ROAD
7.5m WIDE LAND UNDER AQUISITION
28-06-2006
SHRI. KISHORE GHISULALJI GOENKA.
33/1.51
13/1.60
172/1.11
Class-2 Amravati City-1
Scanned by CamScanner