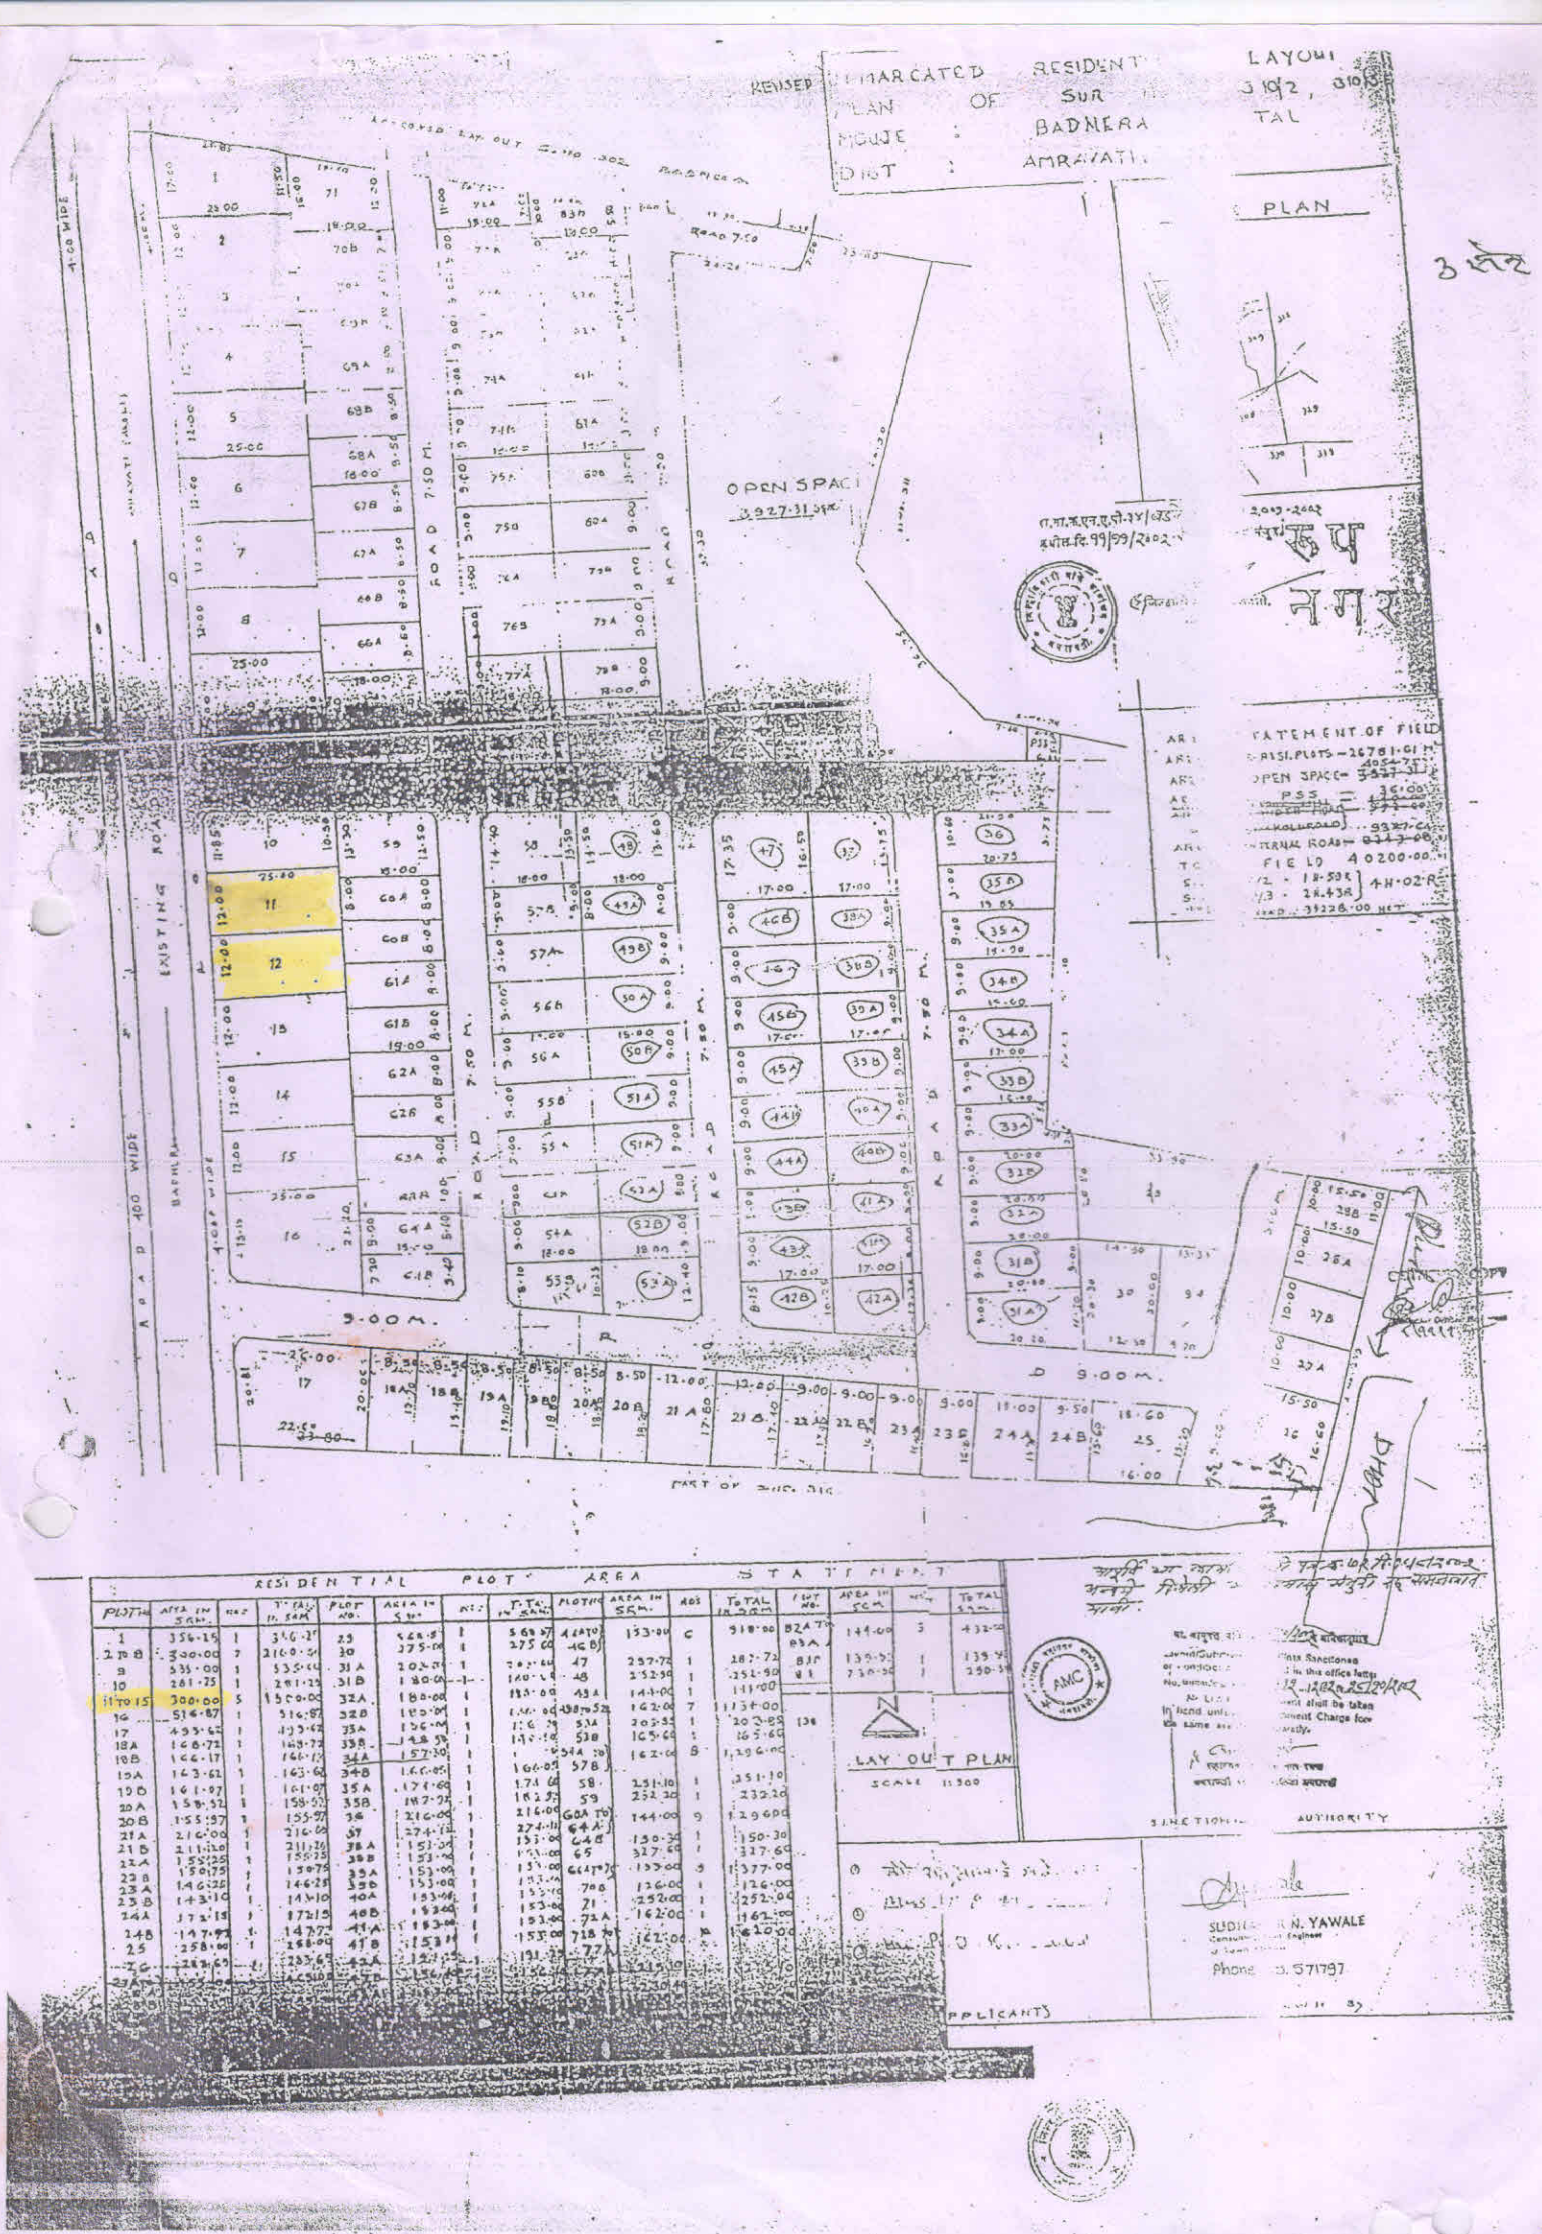
REVISED DEMARCATED RESIDENTIAL LAYOUT
PLAN OF SUR 310/2, 310
MOUJE : BADNERA TAL
DIST : AMRAVATI
LAY OUT PLAN
OPEN SPACE
3927.31 SQ.M.
STATEMENT OF FIELD
RESI. PLOTS - 26781.61 M
OPEN SPACE - 3927.31
PSS I
PSS II
ROAD
INTERNAL ROAD
FIELD 40200.00 M
1/2 - 18.59R
1/3 - 26.43R
4H-02R
TOTAL 39228.00 NET
EXISTING ROAD
7.50 M. ROAD
9.00 M.
PART OF SUR. NO.
RESIDENTIAL PLOT AREA STATEMENT
LAY OUT PLAN
SCALE 1:300
SUDHIR N. YAWALE
Phone 571797
APPLICANTS
AUTHORITY