


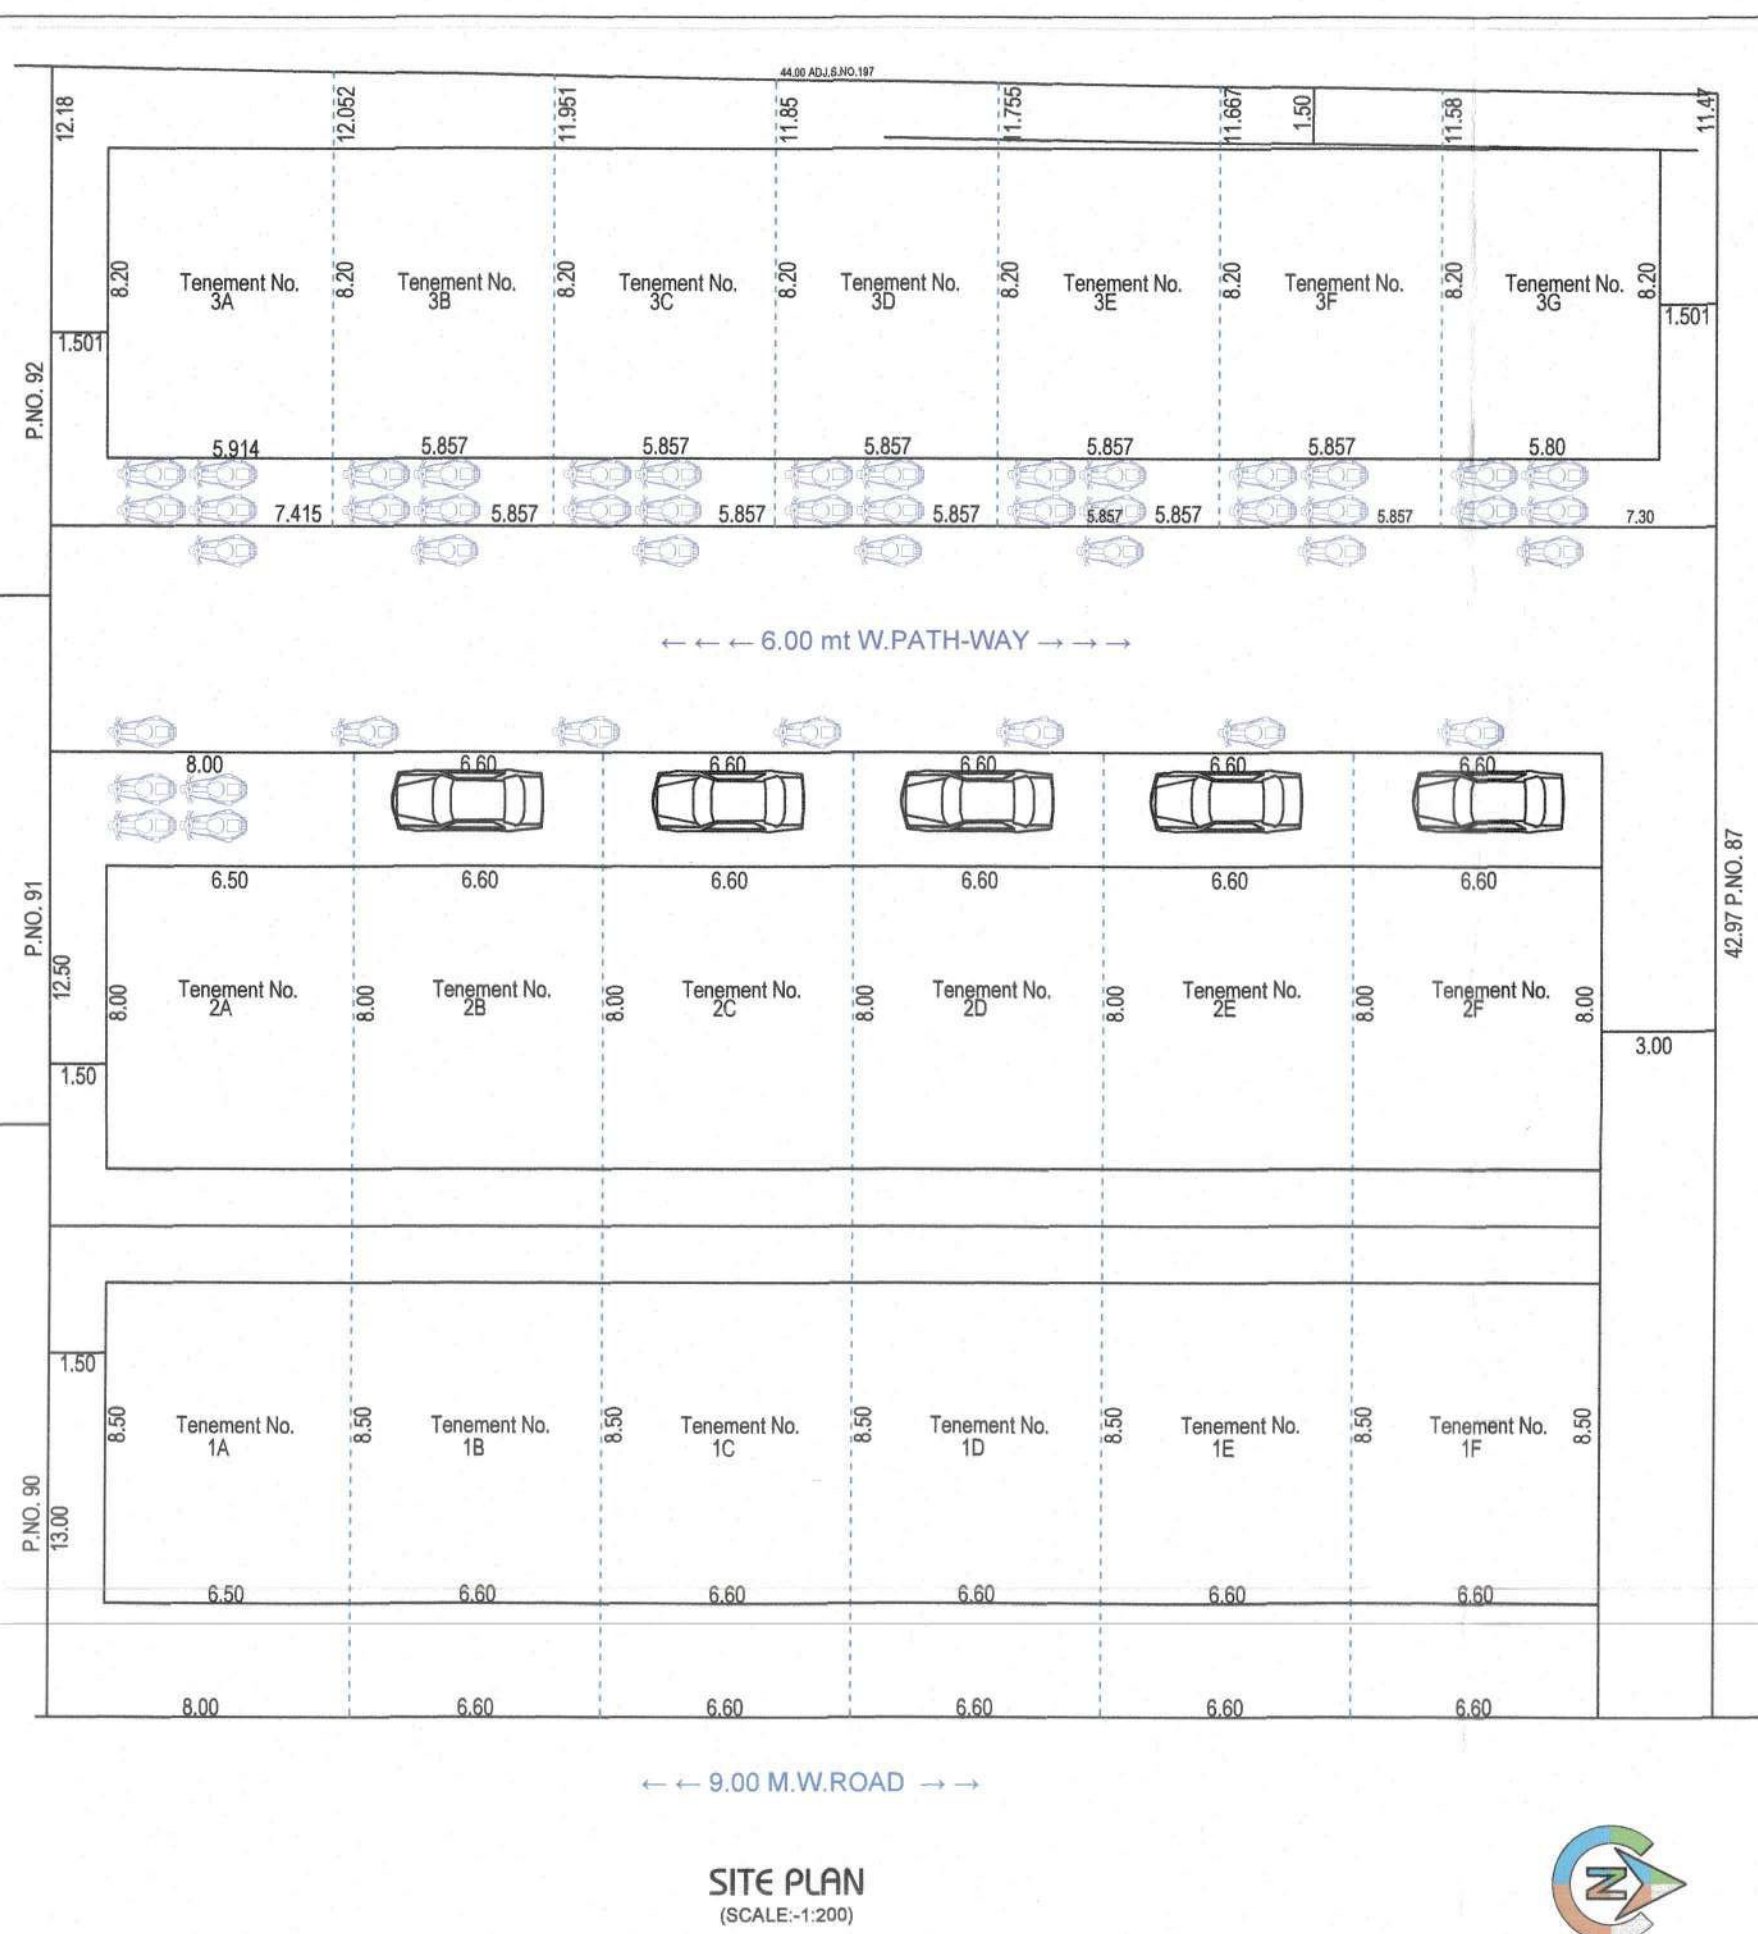









Approved Subject to the conditions
Mentioned in the Accompanying
Permission Dated 29.1.2024

शुभावासी नगर पंचायत
Bhusawal Municipal Council Bhusawal

शुभावासी नगर पंचायत
Bhusawal Municipal Council Bhusawal

पंचायत

D.P. PLAN

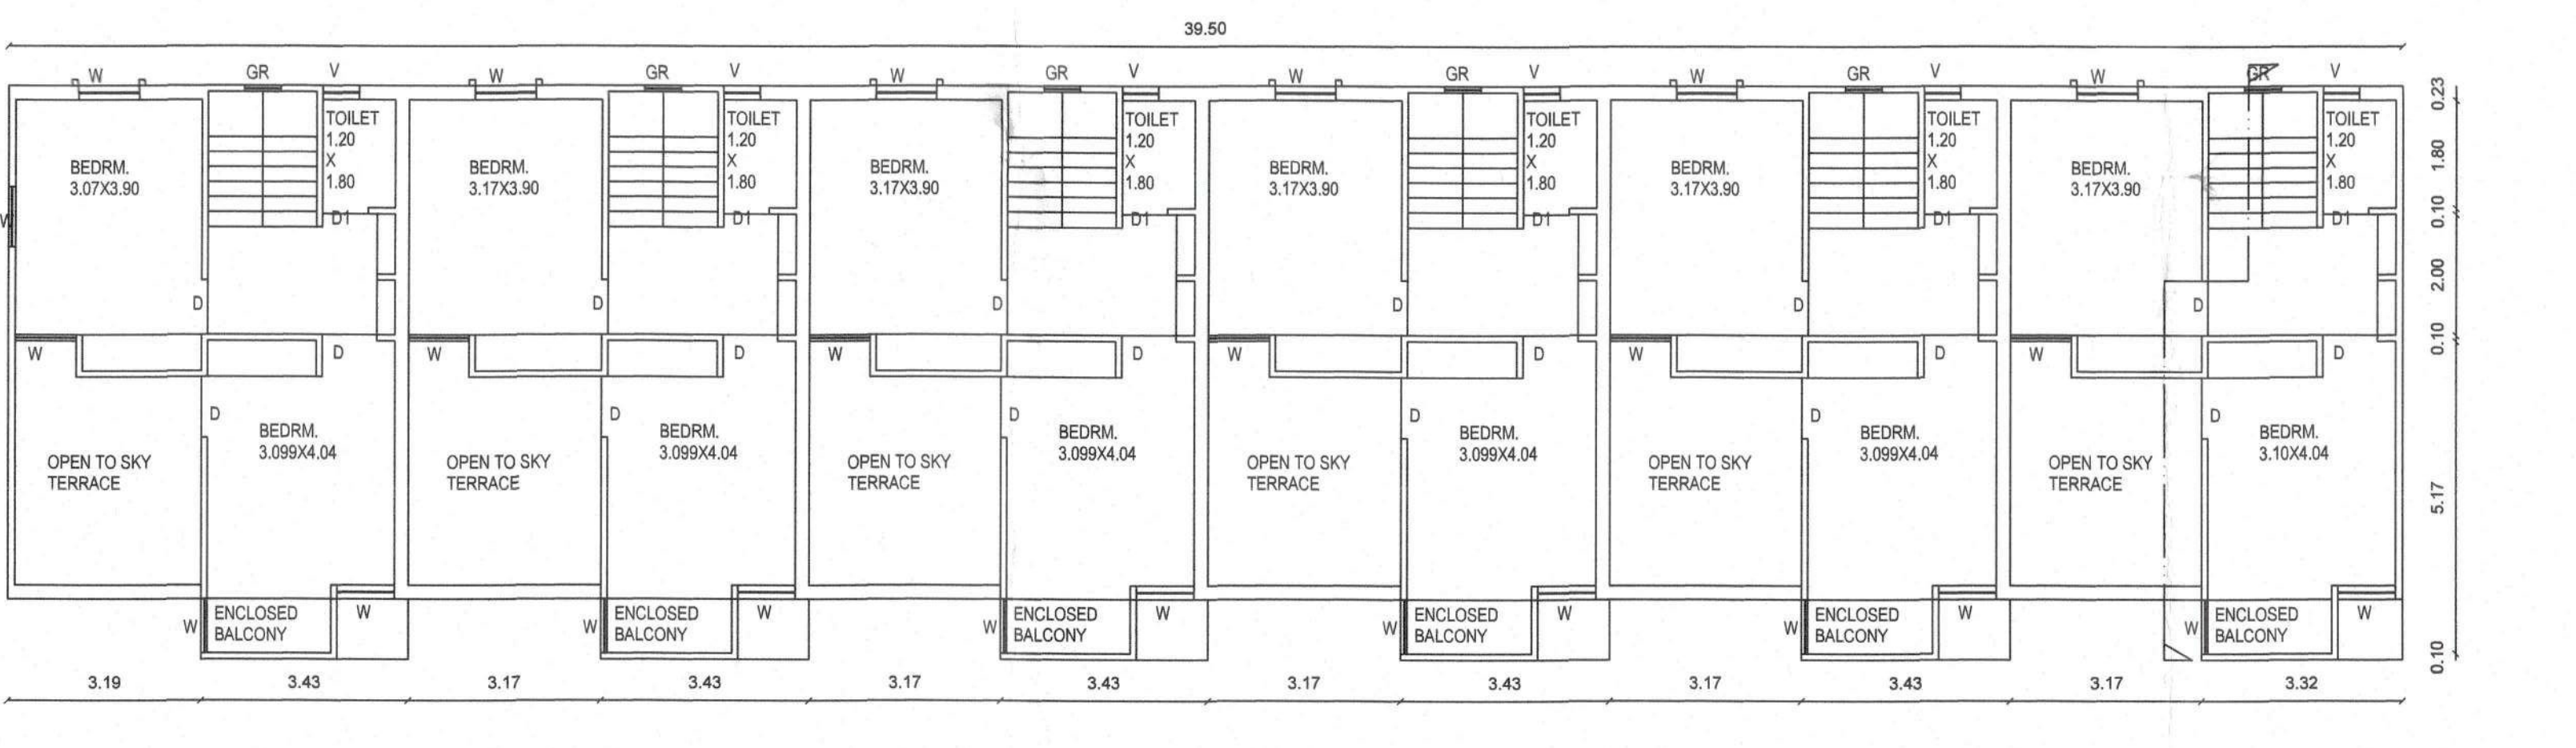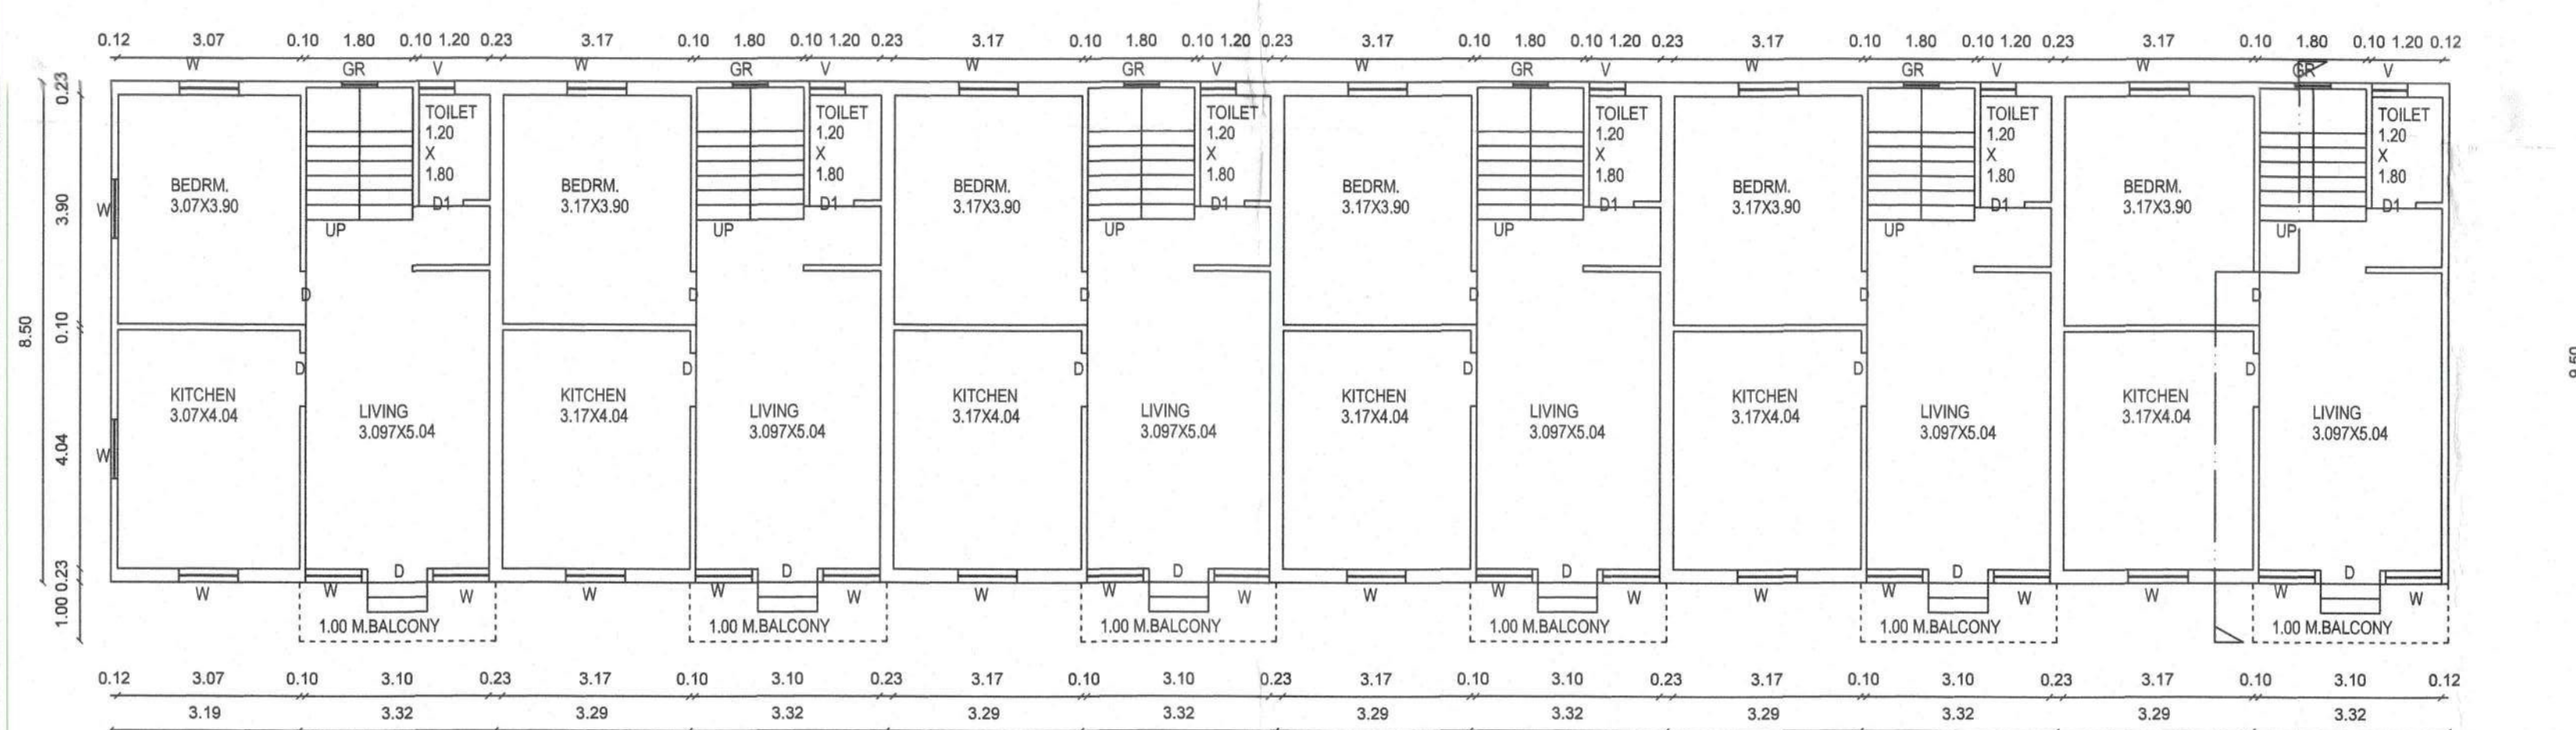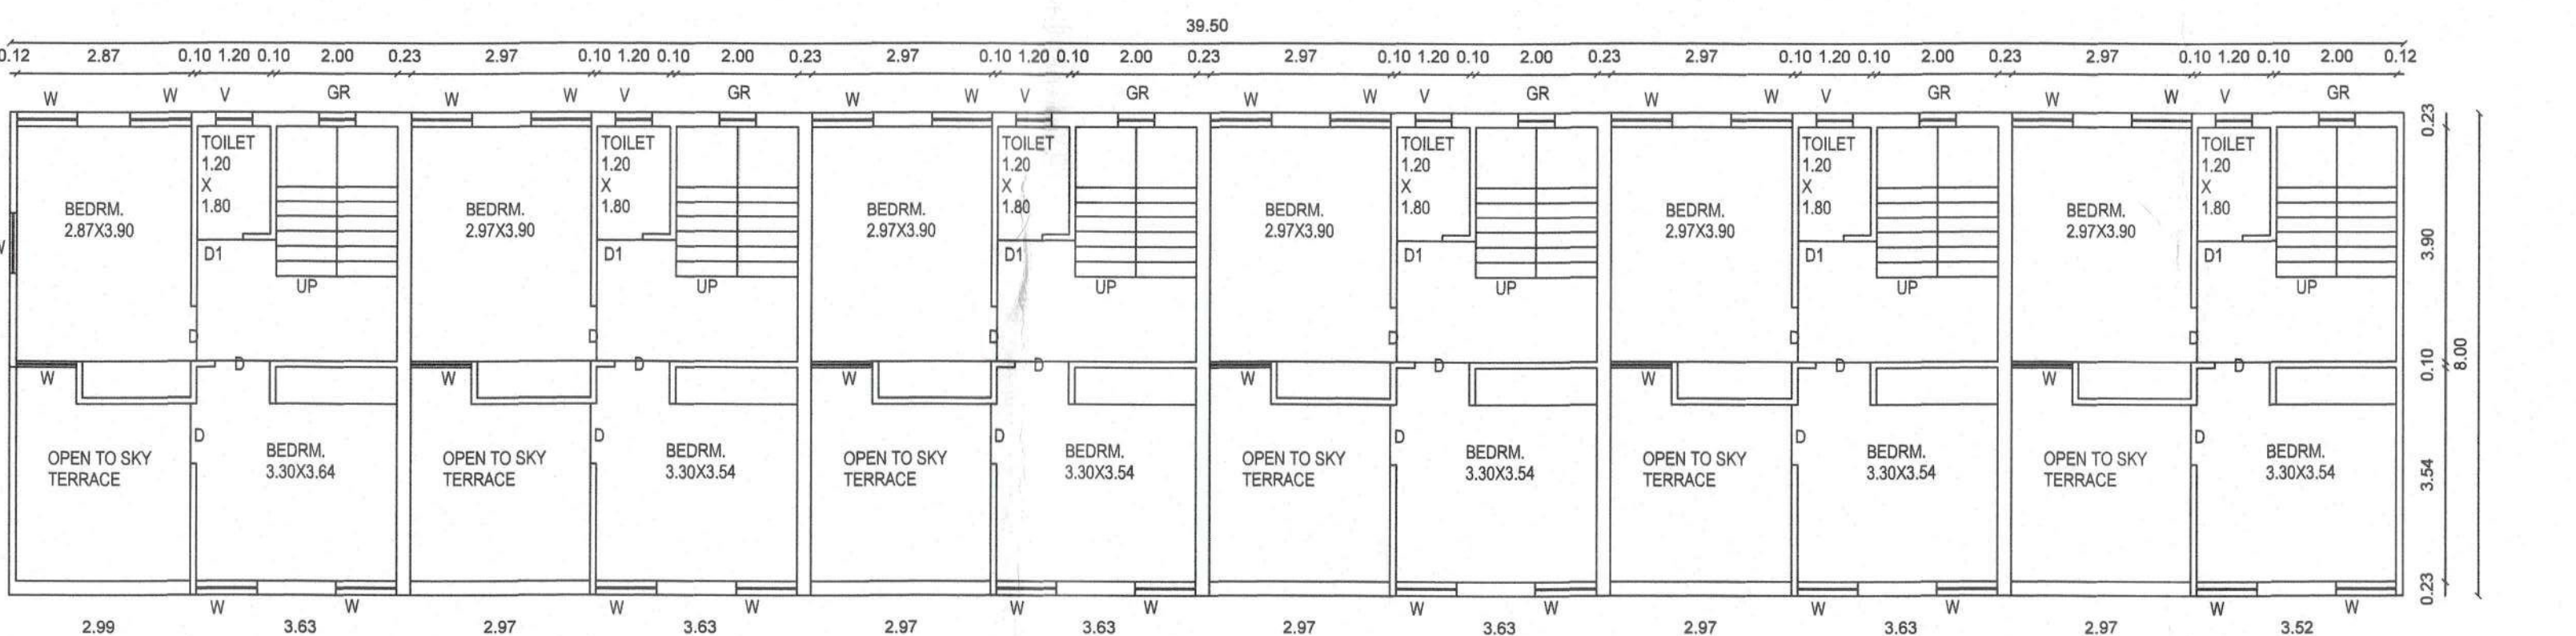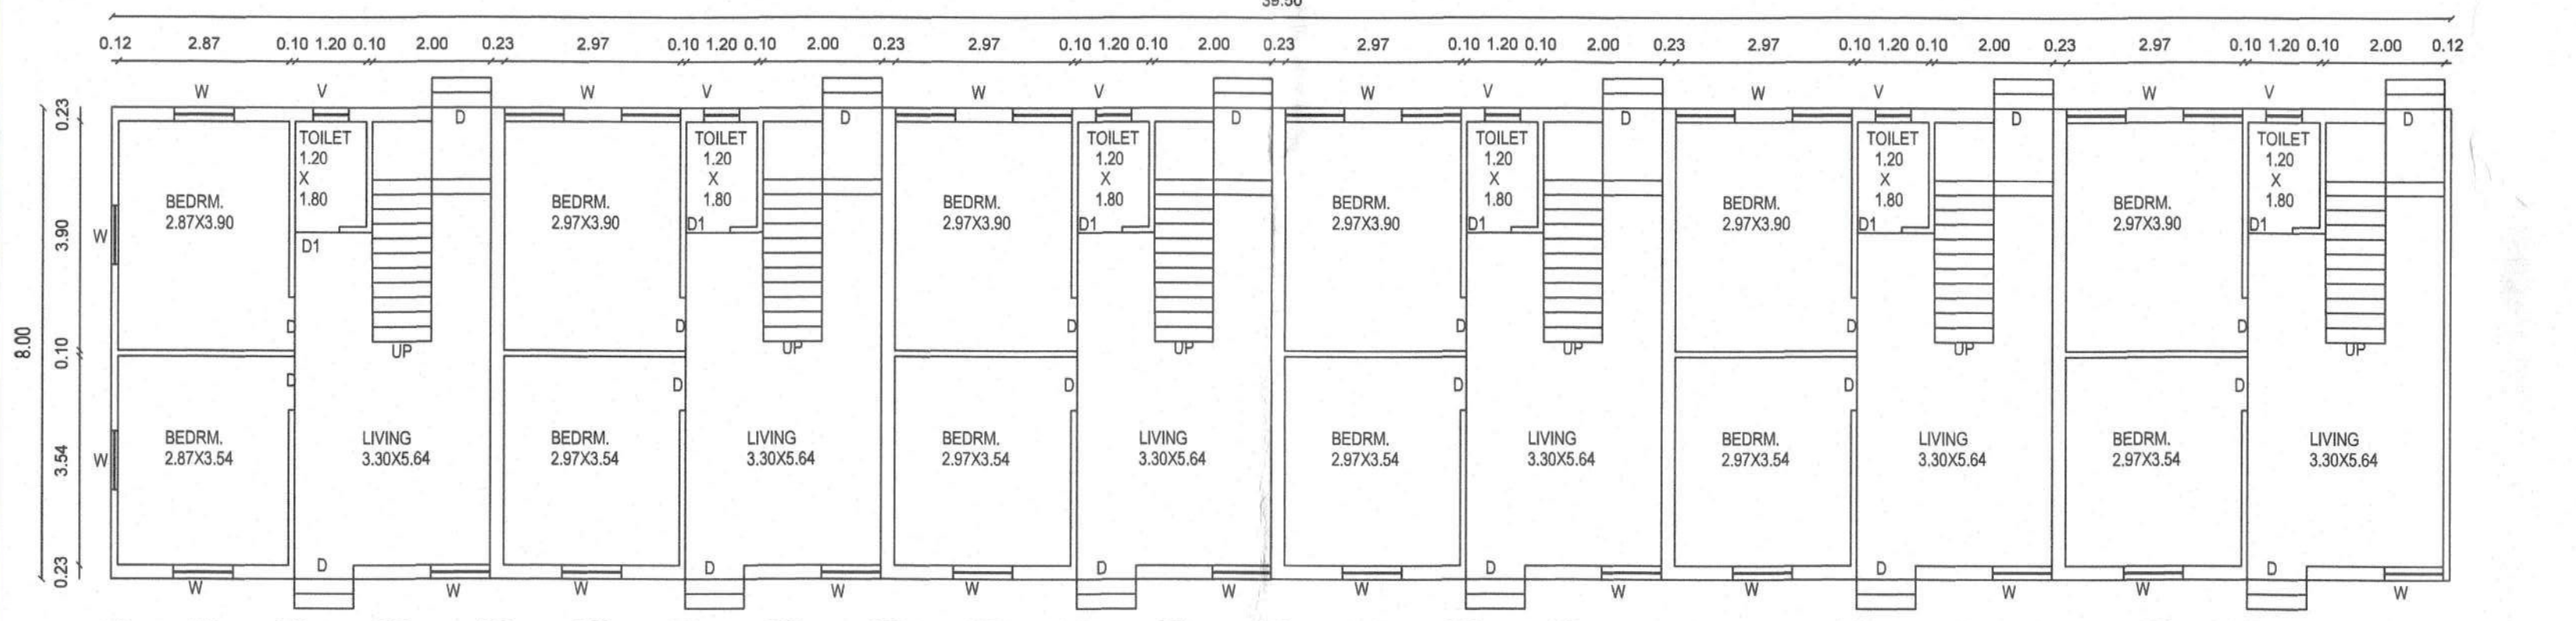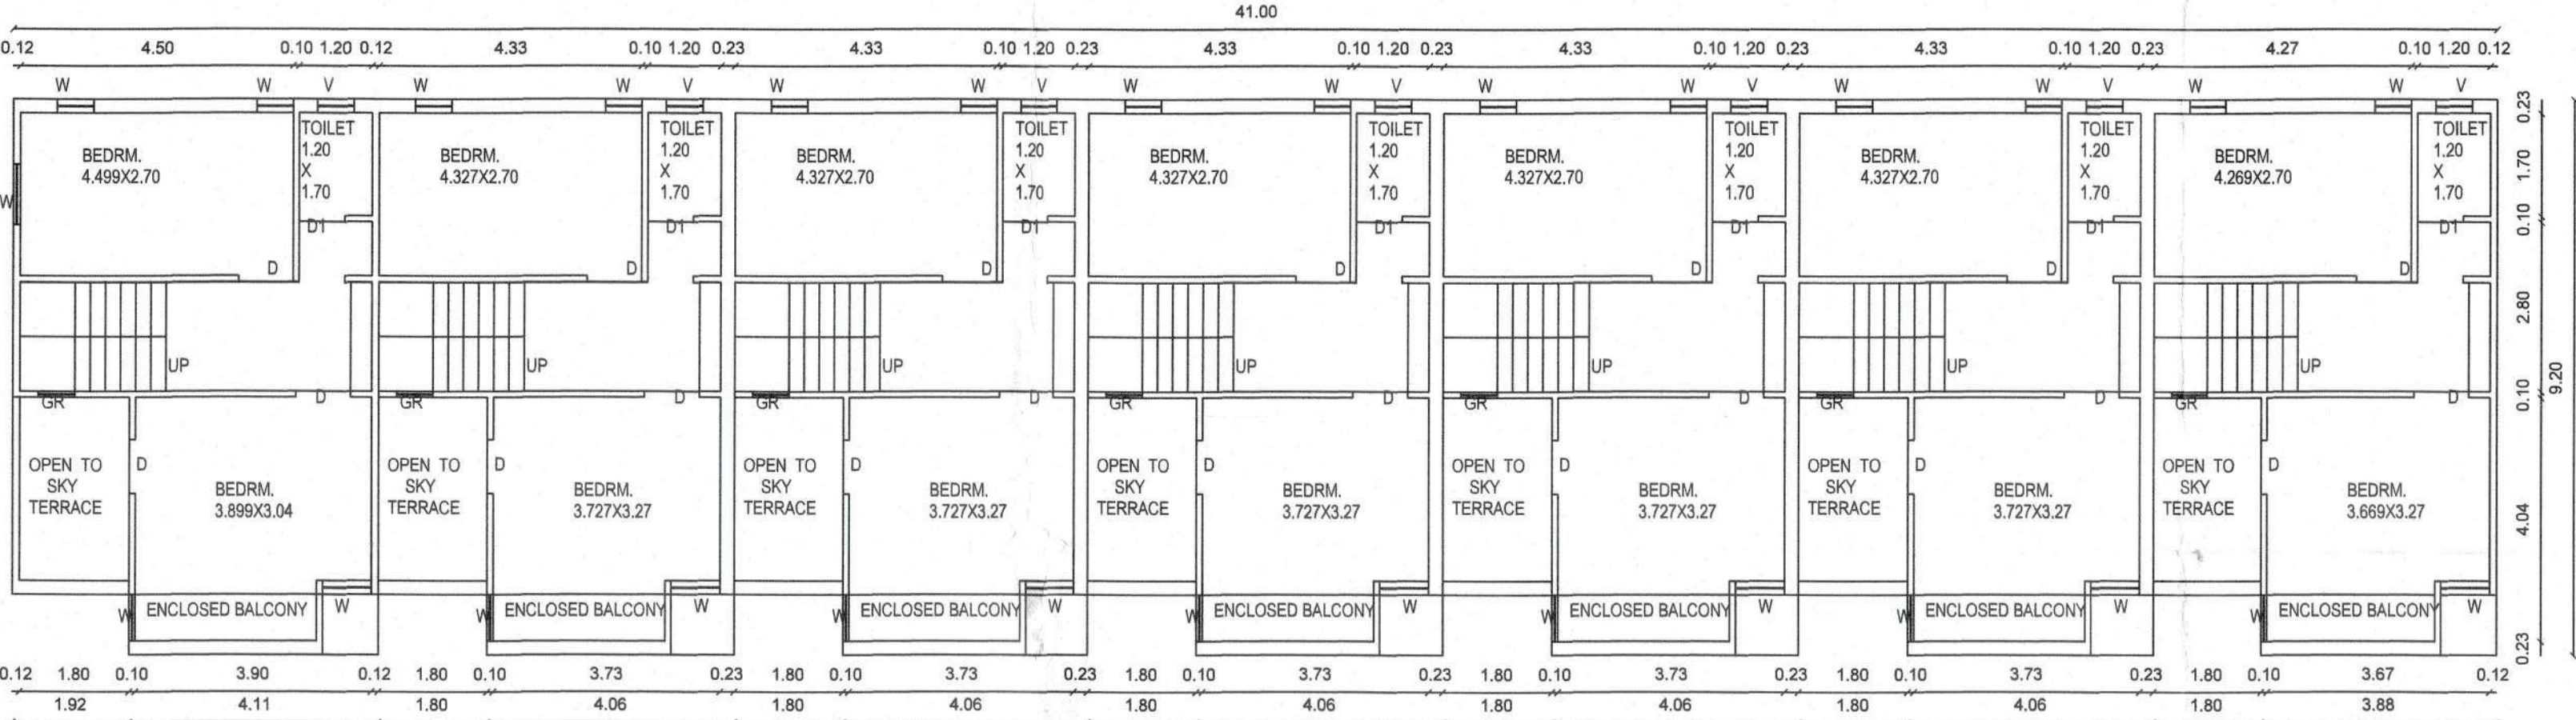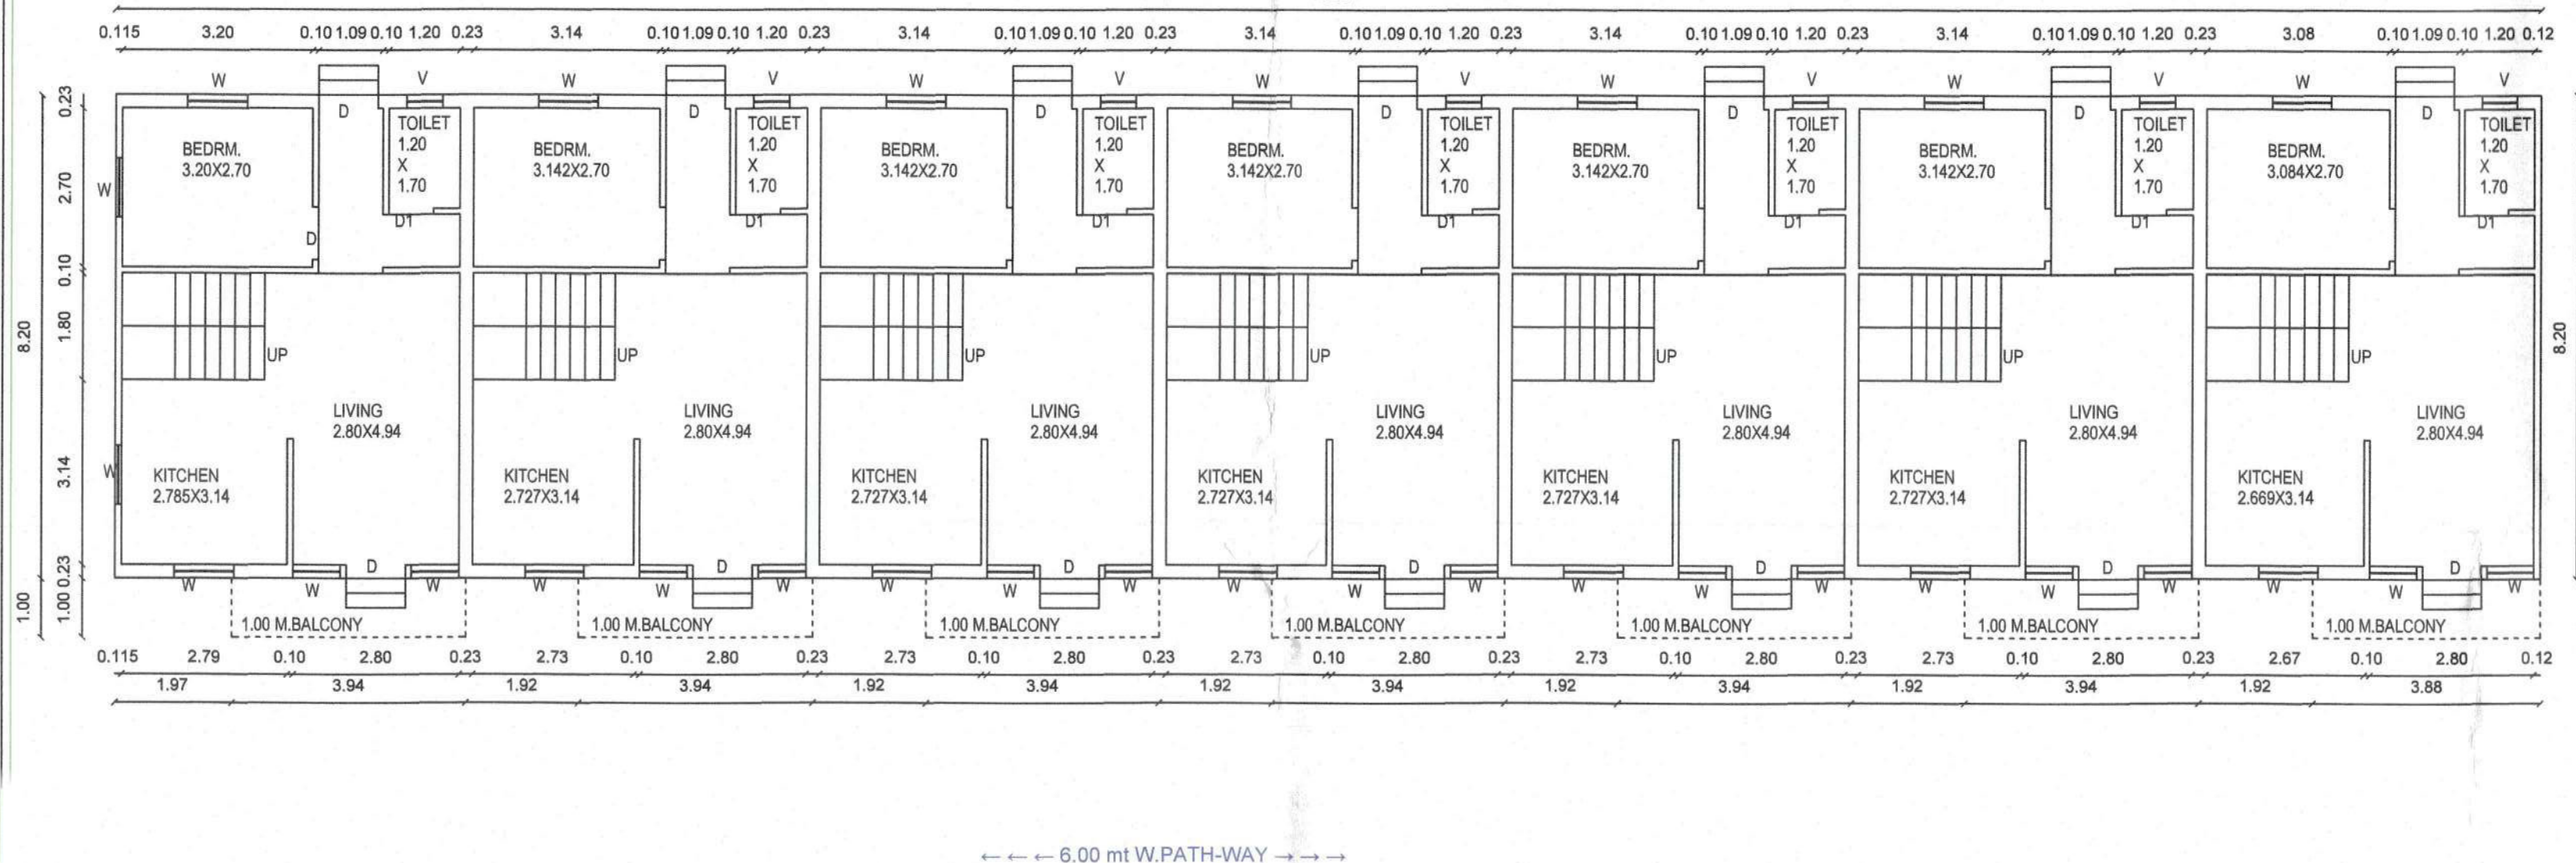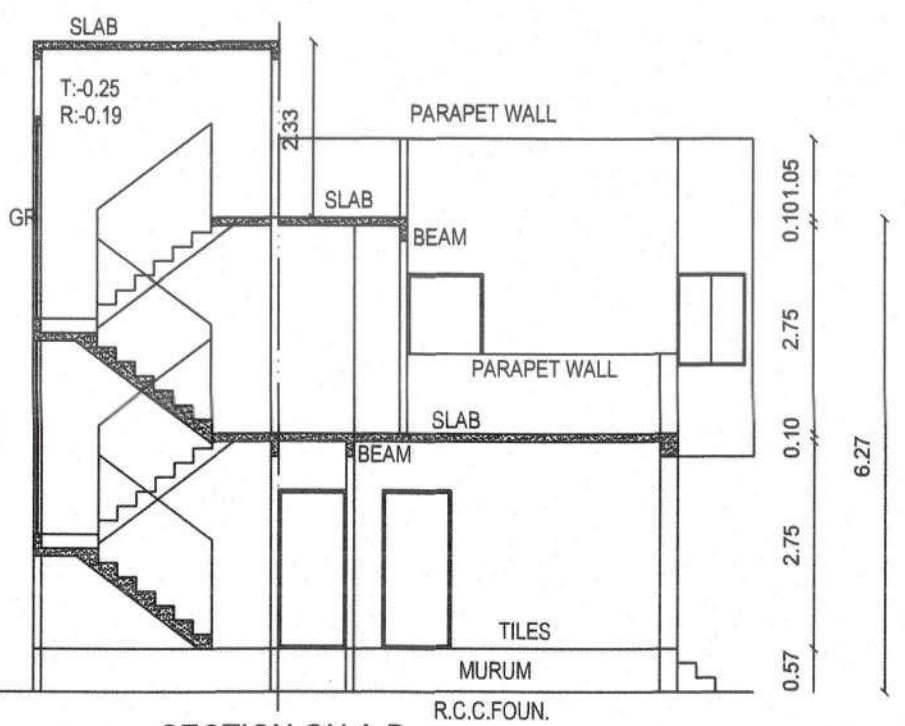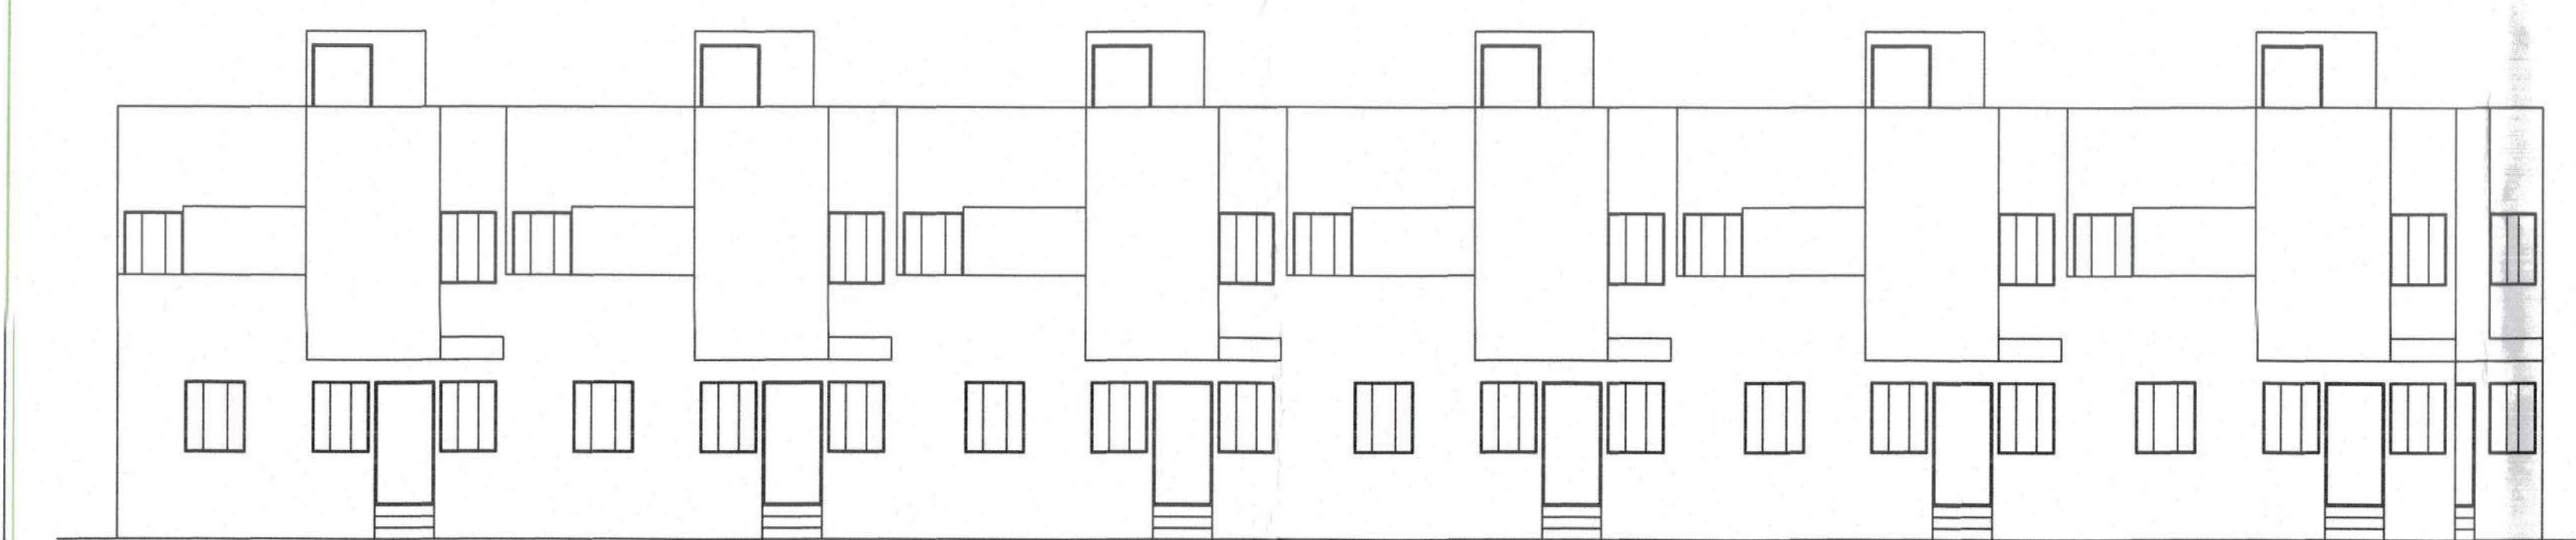

LAND SHARING AREA	
Tenement No.	Land Share Lodging Sq.m
88+89/1A	101.69
88+89/1B - 1E	101.69
88+89/1F	124.82
88+89/2A	97.83
88+89/2B - 2E	97.83
88+89/2F	120.25
88+89/3A	108.84
88+89/3B - 3E	87.98 AVG.
88+89/3F	114.58

Form Of Statement (Sr.No. 9(g))						
Area details of Apartment						
Tenement No.	Ground Floor	First Floor	Built Up Area	Ground Carpet area	First Floor area	Total Carpet area
86-891A	55.25	46.87	102.12	47.00	29.00	76.00
86-891B	56.10	47.90	104.00	47.00	29.00	76.00
86-891C	56.10	47.90	104.00	47.00	29.00	76.00
86-891D	56.10	47.90	104.00	47.00	29.00	76.00
86-891E	56.10	47.90	104.00	47.00	29.00	76.00
86-891F	56.10	47.90	104.00	47.00	29.00	76.00
Total	316.55	266.57	609.12	231.00	145.00	376.00

Form Of Statement (Sr.No. 9(a))						
Area details of Apartment						
Tenement No.	Ground Floor	First Floor	Built Up Area	Ground Carpet area	First Floor Carpet area	Total Carpet area
88-89/2A	52.00	42.42	94.42	50.00	27.00	77.00
88-89/2B	52.80	43.38	96.18	50.00	27.00	77.00
88-89/2C	52.80	43.38	96.18	50.00	27.00	77.00
88-89/2D	52.80	43.38	96.18	50.00	27.00	77.00
88-89/2E	52.80	43.38	96.18	50.00	27.00	77.00
88-89/2F	52.80	43.38	96.18	50.00	27.00	77.00
Total	316.00	259.31	575.32			

Area details of Apartment						
Tenement No.	Ground Floor	First Floor	Built Up Area	Ground Carpet area	First Floor Carpet area	Total Carpet area
88-8893A	46.49	45.23	94.72	40.00	30.00	70.00
88-8893B	46.03	46.20	94.23	40.00	30.00	70.00
88-8893C	46.03	46.20	94.23	40.00	30.00	70.00
88-8893D	46.03	46.20	94.23	40.00	30.00	70.00
88-8893E	46.03	46.20	94.23	40.00	30.00	70.00
88-8893F	46.03	46.20	94.23	40.00	30.00	70.00
88-8893G	47.56	45.66	93.22	40.00	30.00	70.00
Total	336.20	322.89	656.09			

Tenement Table	Required	Tenement	Proposed
For Every Two Tenement Of Carpet area 40 To 60 Sq.m	Car Scooter	Car Scooter	Car Scooter
5% Visitor Parking	1 5 19	10 48	10.00% 48.00% =10.50 =50.40
Multiplying Factor 0.40			10.40/0.4 =4.2
Total Proposed			5 51



[illegible]