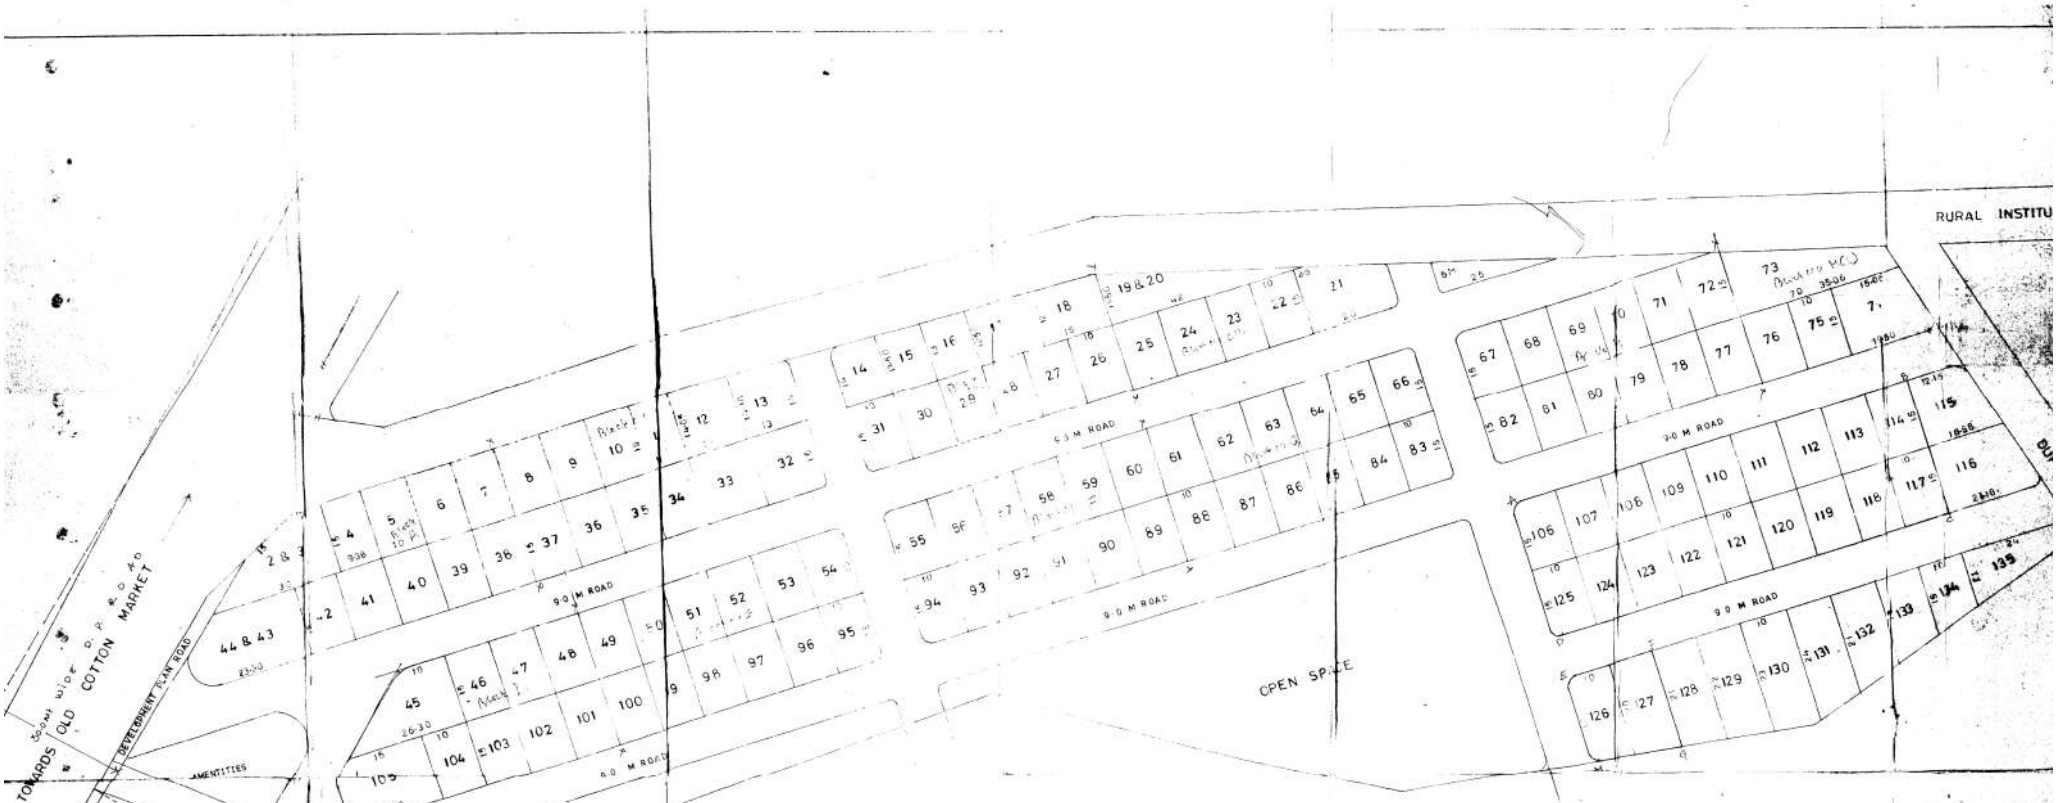


N

ABCDEFGH या आराखड़े वर्णनिर्देश क्षेत्र अंतिम मोजमाप प्रमाणे किंवा भूमापीची मोजणी प्रमाणे थोडा फेर होऊ शकतो.

AREA STATEMENT

TOTAL AREA OF PLOTS	– 48201=76
AREA UNDER PROPOSED PLOTS	– 30318=36
AREA UNDER OPEN SPACE	– 5011=87
AREA UNDER ROADS & AMENITIES – 747.0 SQ.M	– 12871=53
TOTAL PLOT AREA	– 48201=76

NOTE:→ PLOT SHOWN BE ING SMALL IN AREA ARE TO BE USE FOR SEMI-DEVELOPED CONST ONLY

PLOT NO.	EACH PLOT NO. AREA	TOTAL PLOT NO.	TOTAL PLOT AREA	PLOT NO.	EACH PLOT NO. AREA	TOTAL PLOT NO.	TOTAL PLOT AREA
1	8725=43	1	8725=43	22 TO 31	150=00	10	1500=00
2&3	300=00	2	300=00	32	181=50	1	181=50
4	140=25	1	140=25	33	195=00	1	195=00
5 TO 11	150=00	7	1050=00	34 TO 42	150=00	9	1350=00
12	186=00	1	186=00	43 & 44	348=63	2	348=63
13	183=90	1	183=90	45	254=47	1	254=47
14	137=50	1	137=50	46 TO 72	150=00	27	4050=00
15	132=50	1	132=50	73	383=89	1	383=89
16	127=50	1	127=50	74	259=20	1	259=20
17	193=75	1	193=75	75 TO 104	150=00	30	4500=00
18	176=25	1	176=25	105	257=12	1	257=12
19 & 20	240=63	2	240=63	106 TO 114	150=00	9	1350=00
21	270=34	1	270=34	115	213=76	1	213=76

Layout/Subdivision of Plots Sanctioned on conditions mentioned in this office letter No, ...

No Land development shall be taken in hand unless development Charge for the same are Paid Separatly.

DEMARKETED LAYOUT OF PLOT NO. 6, SHEET NO. 50, OF SHETKARI SAHAKARI GINNING AND PRESSING SOCIETY, COLLEGE ROAD. AMRAVATI.

N.Y. DESHM
ARCHITECTS
2 FLOOR SA
NEAR JAIST
PHONE NO.-