

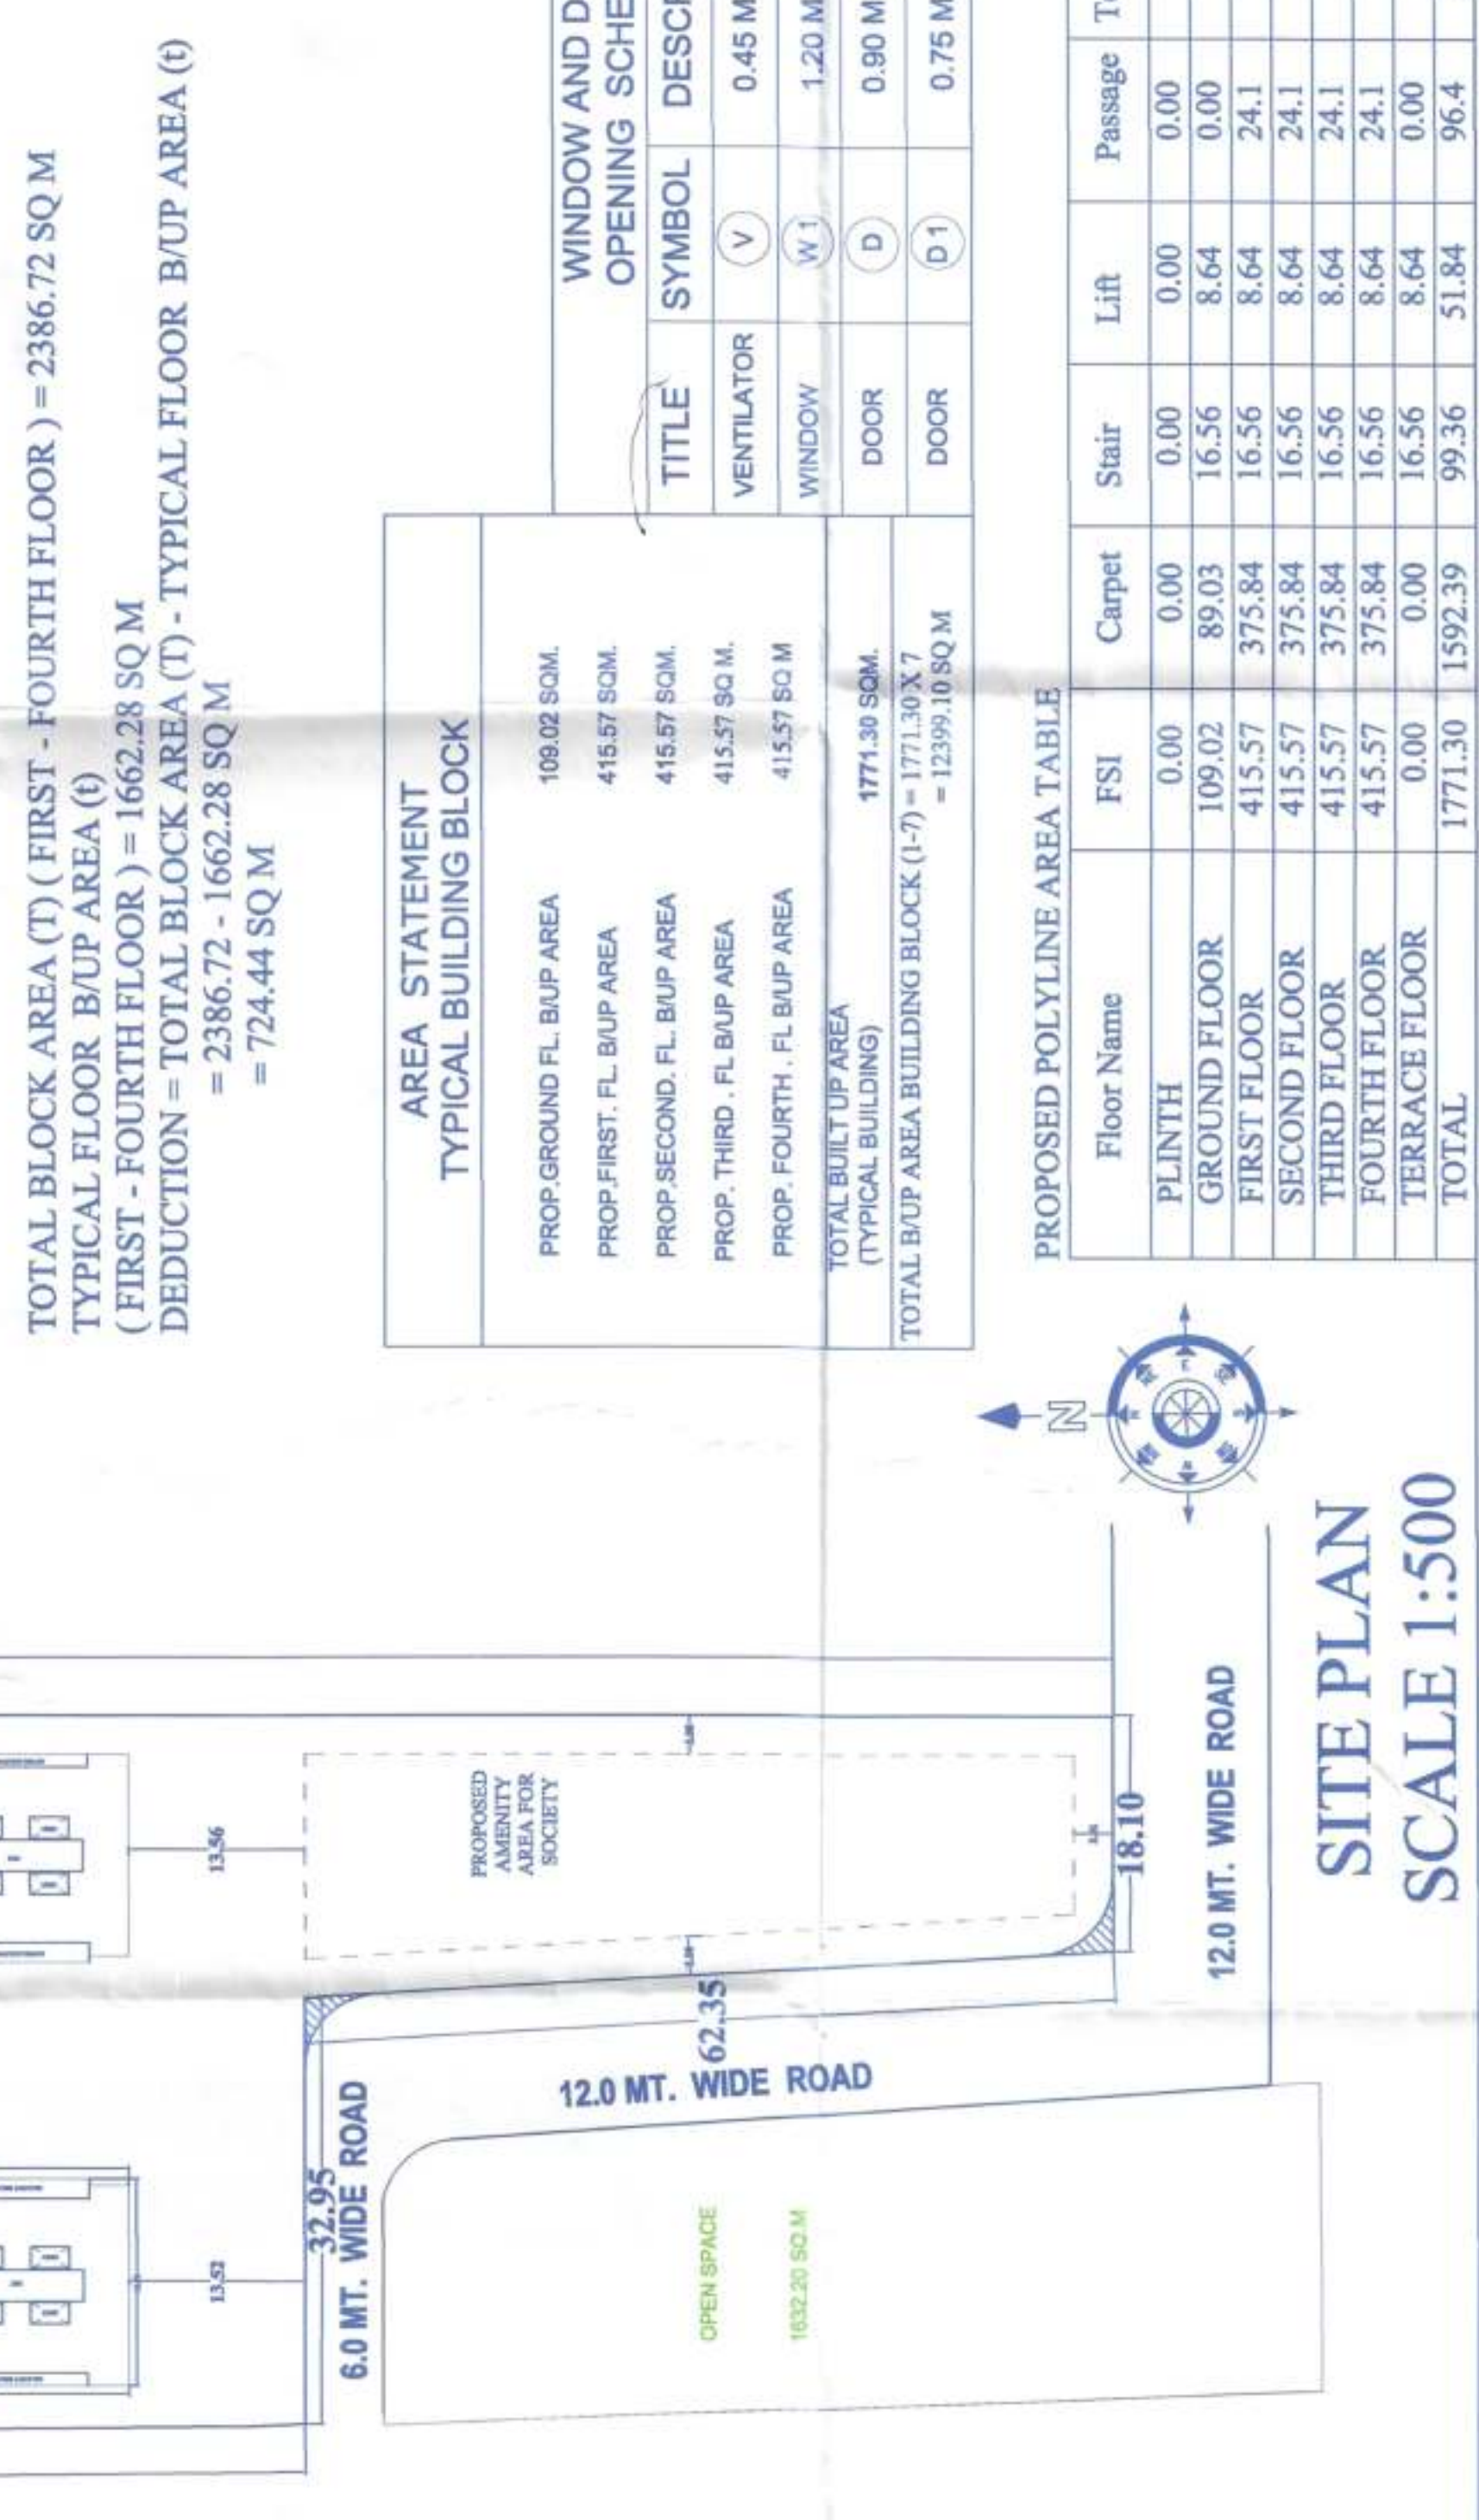
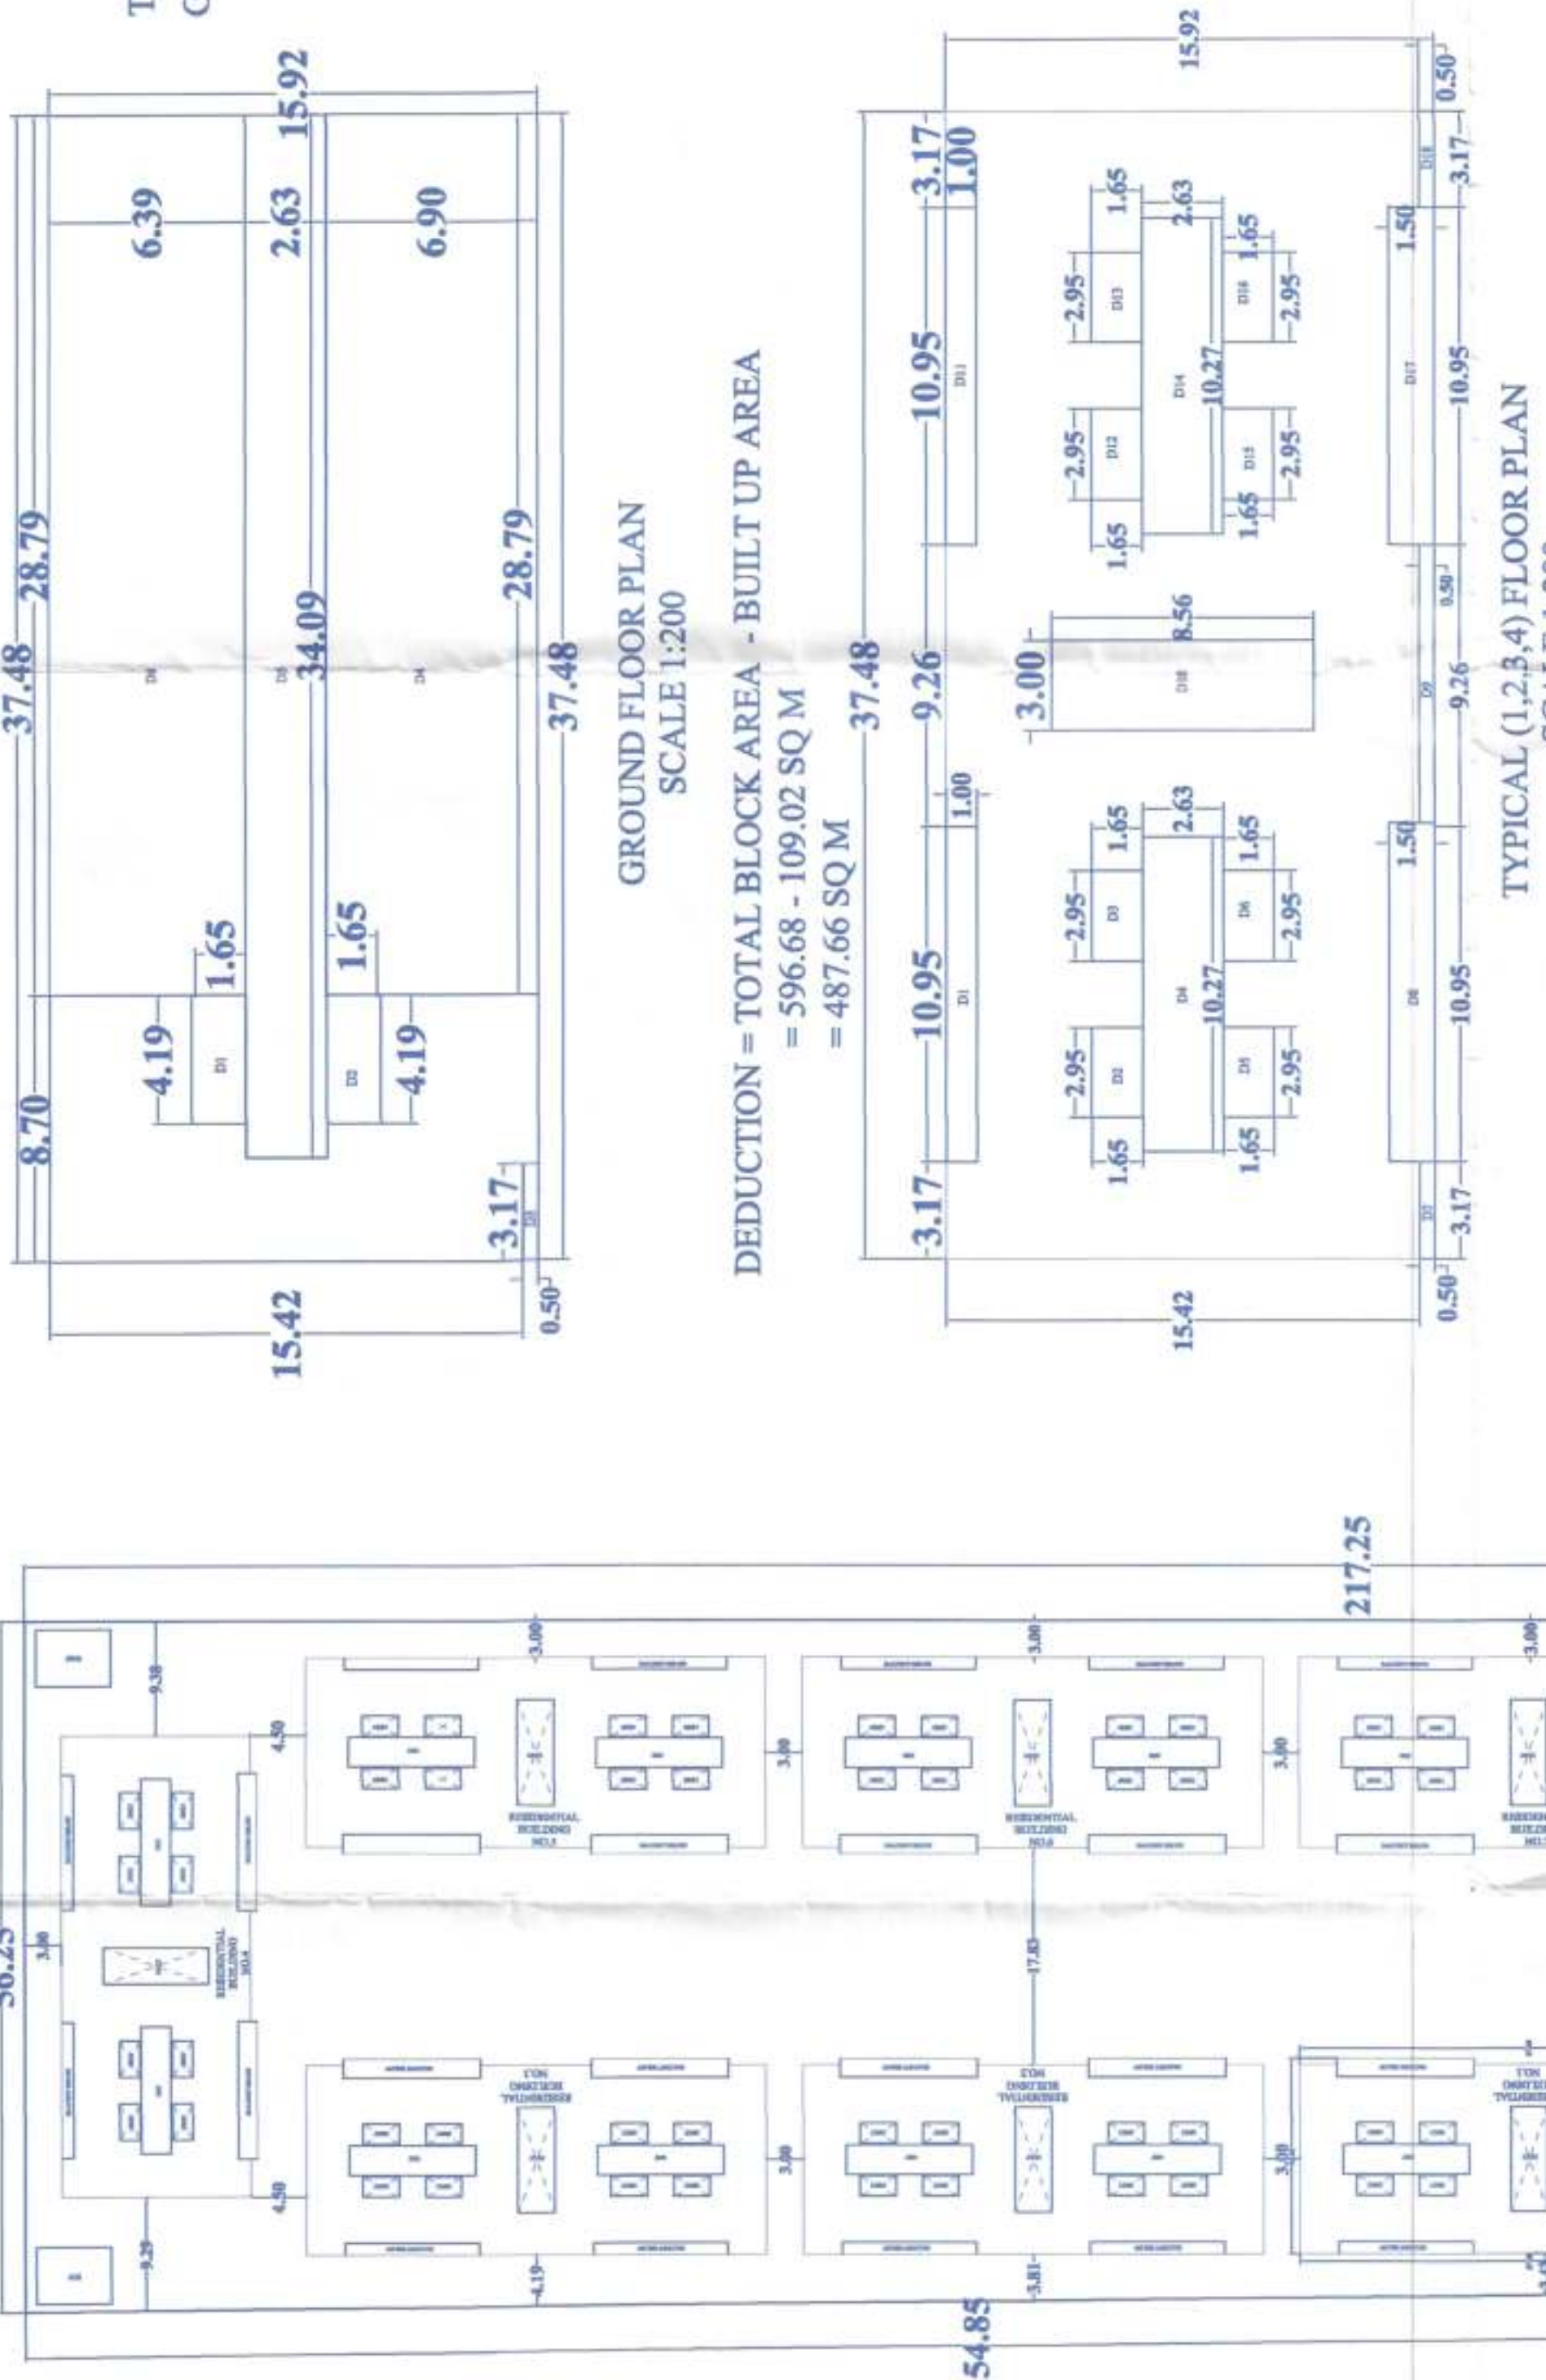
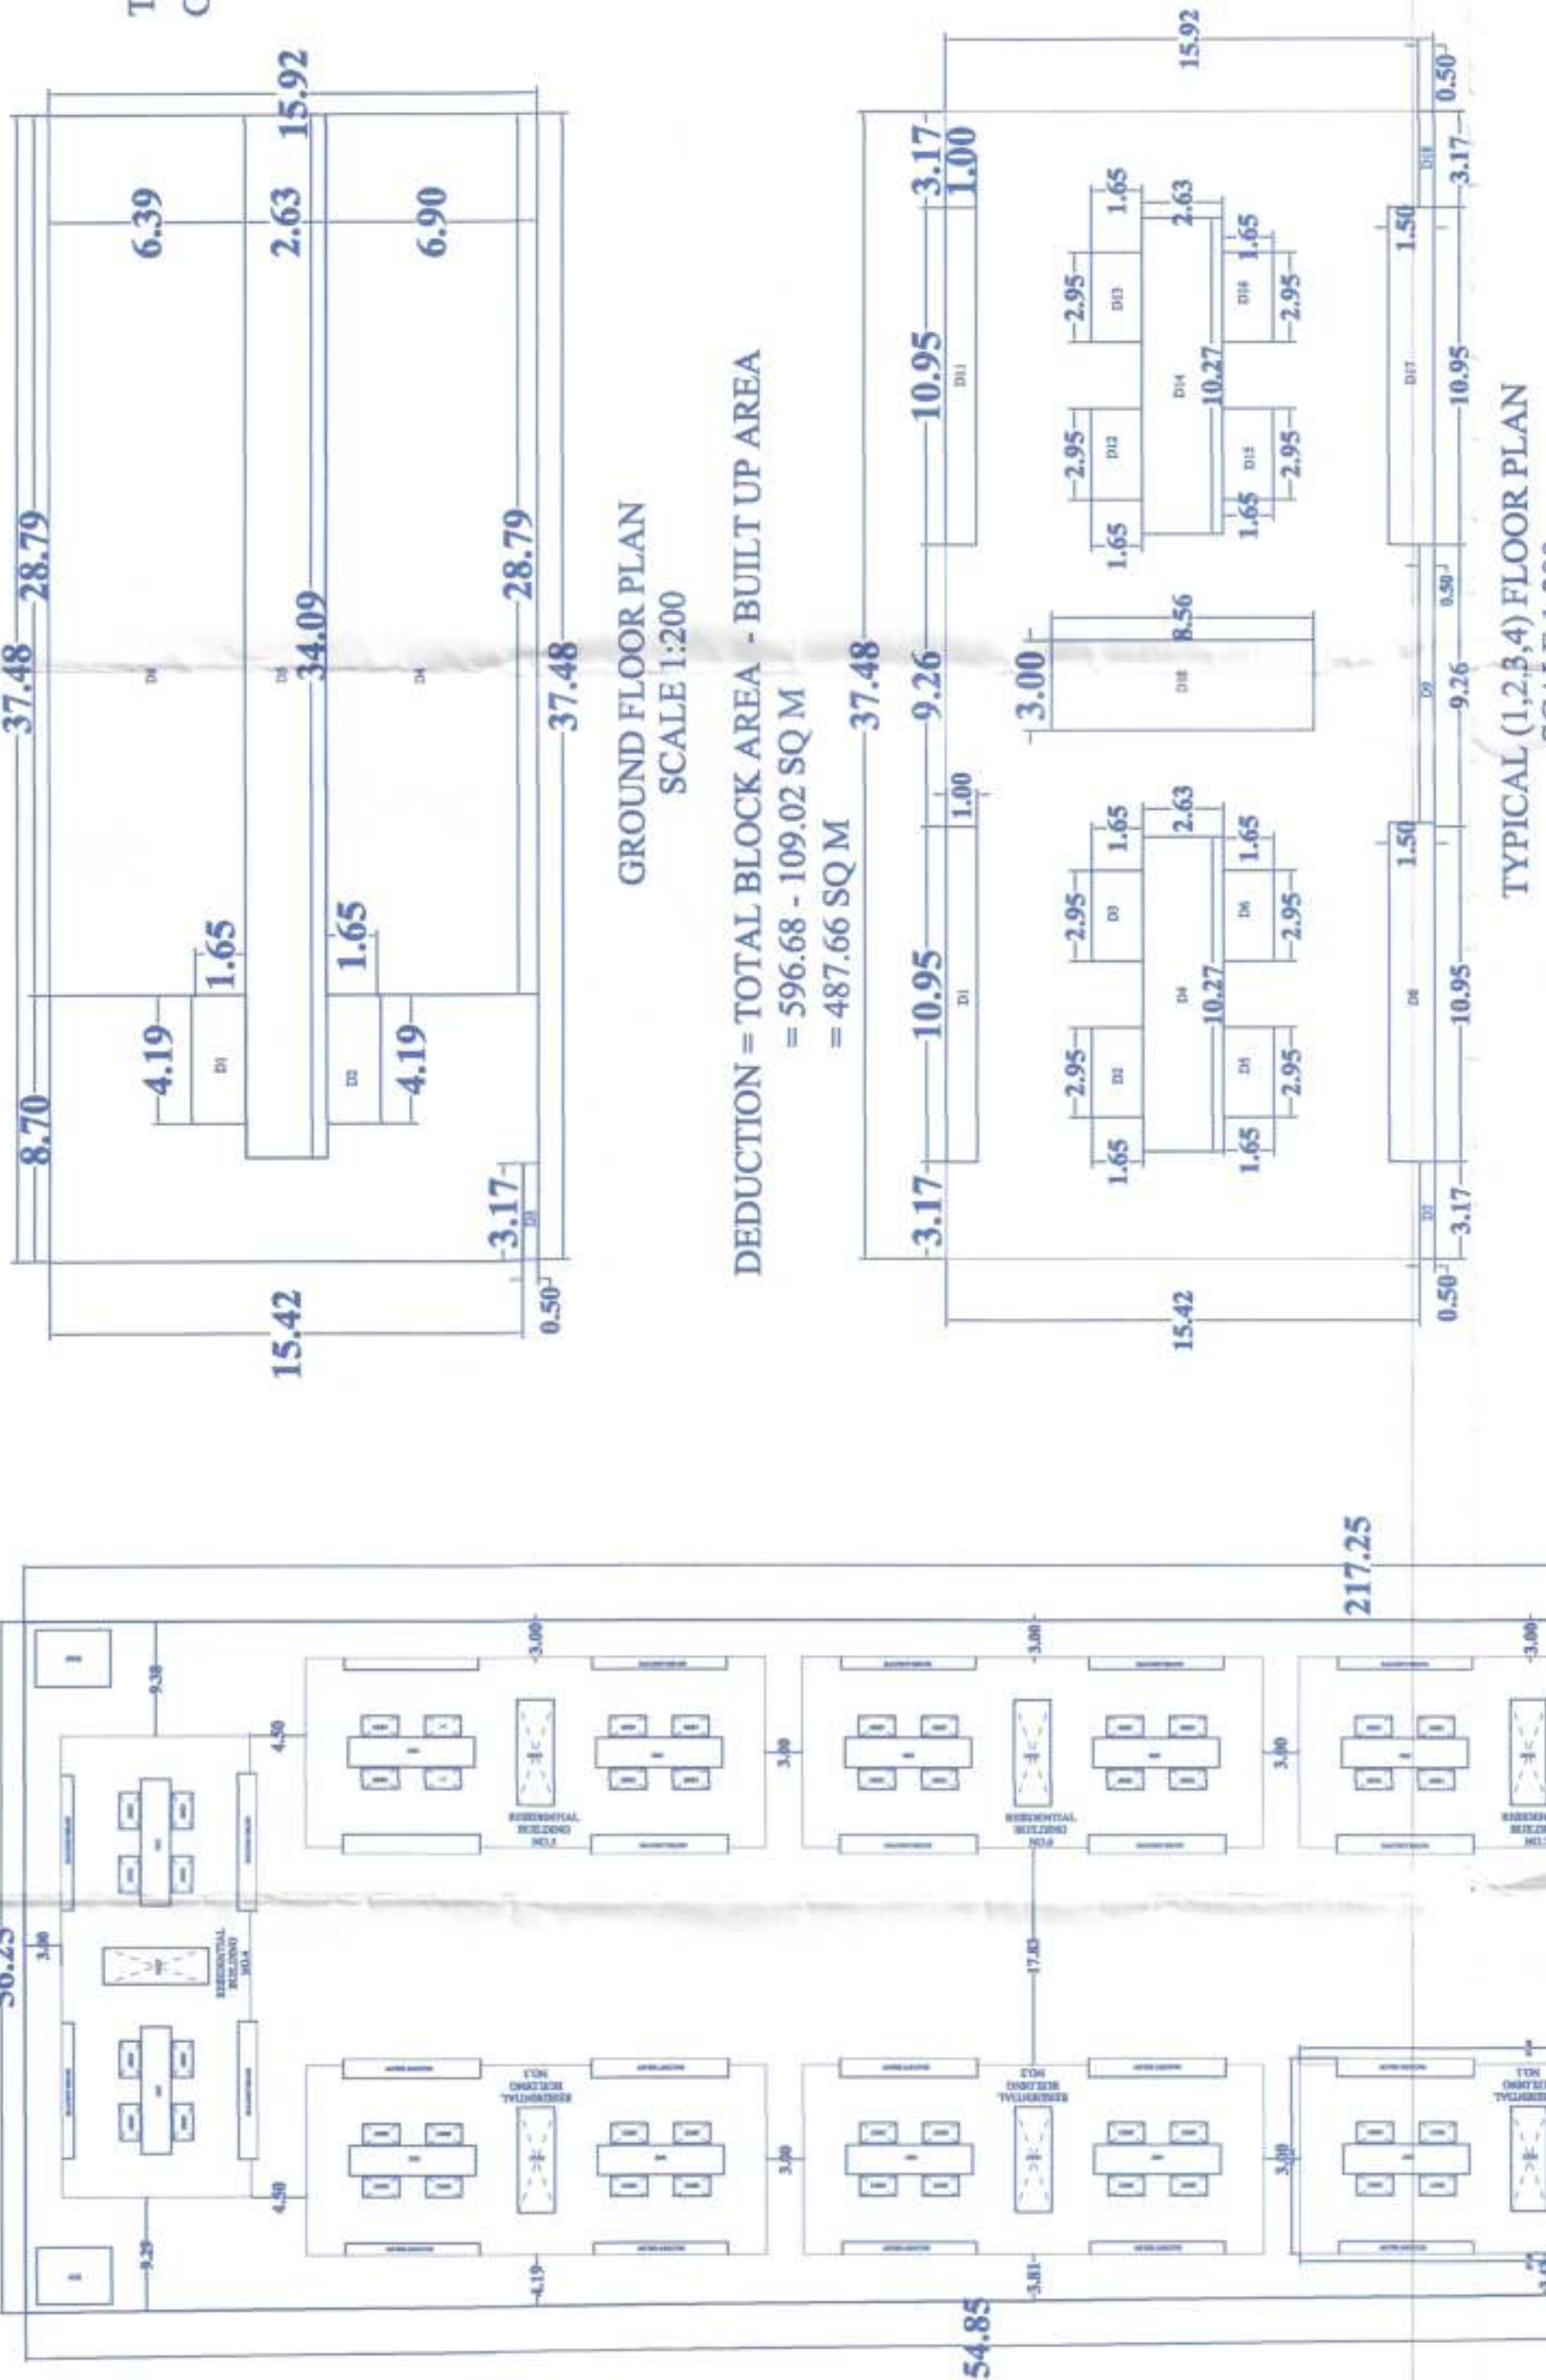
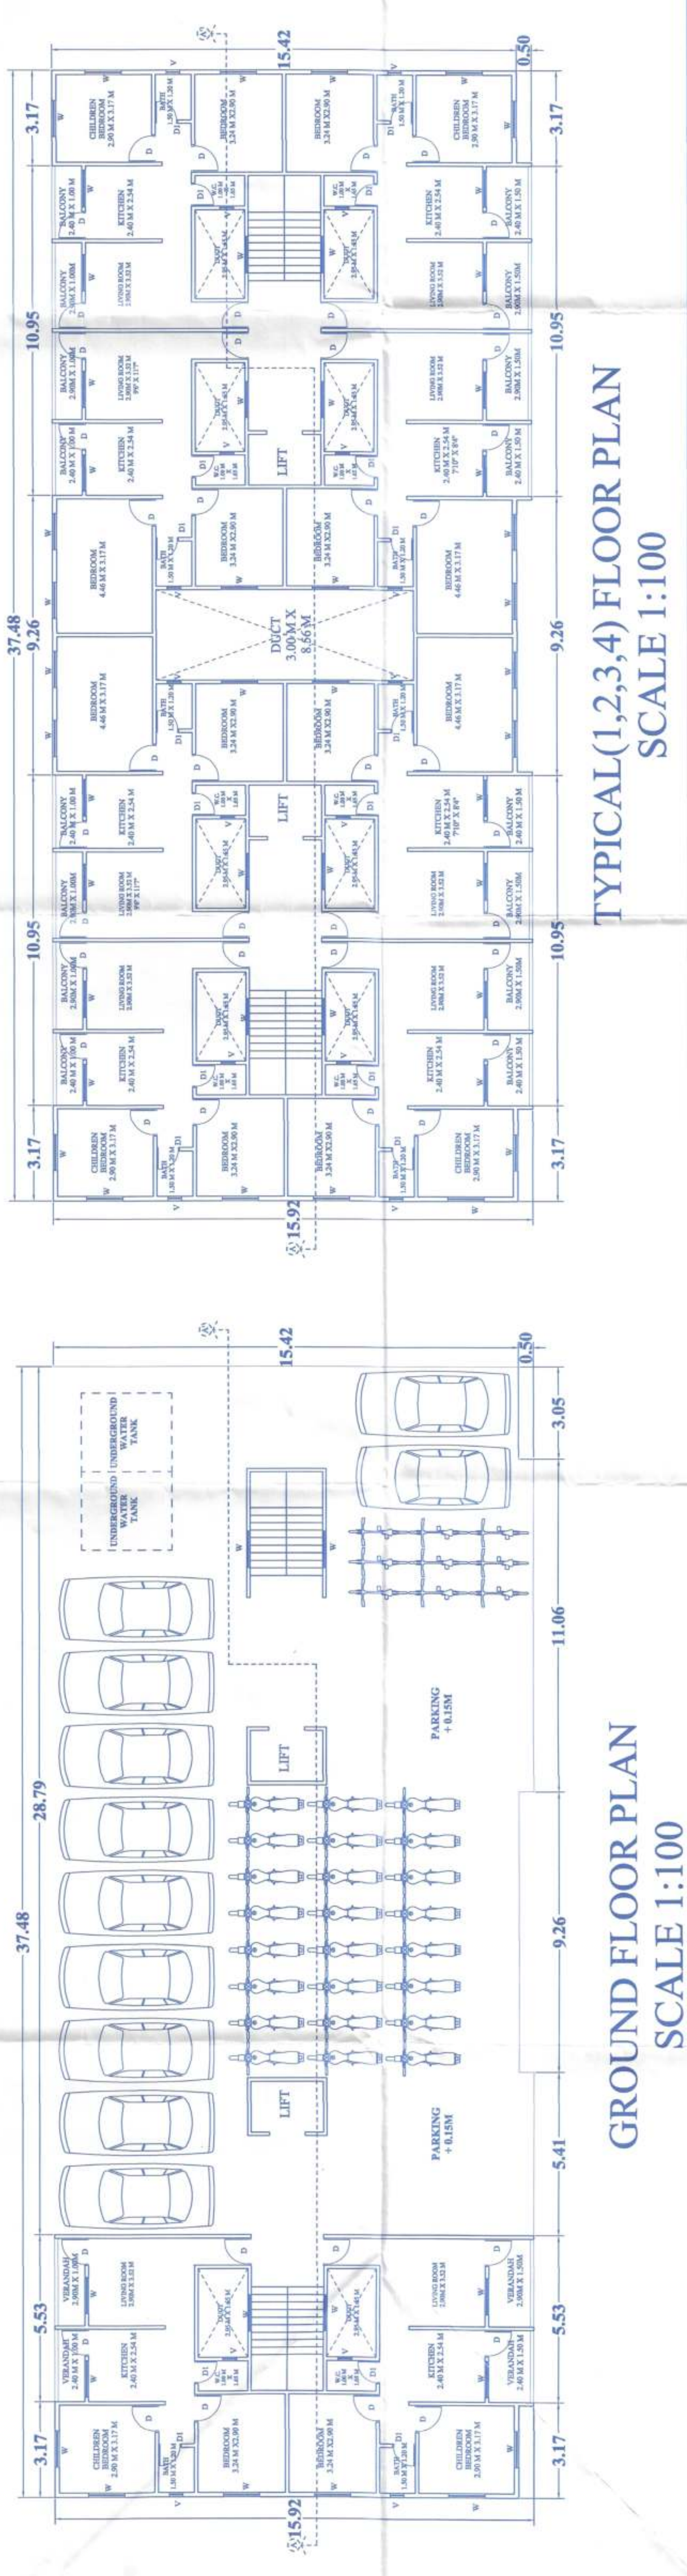
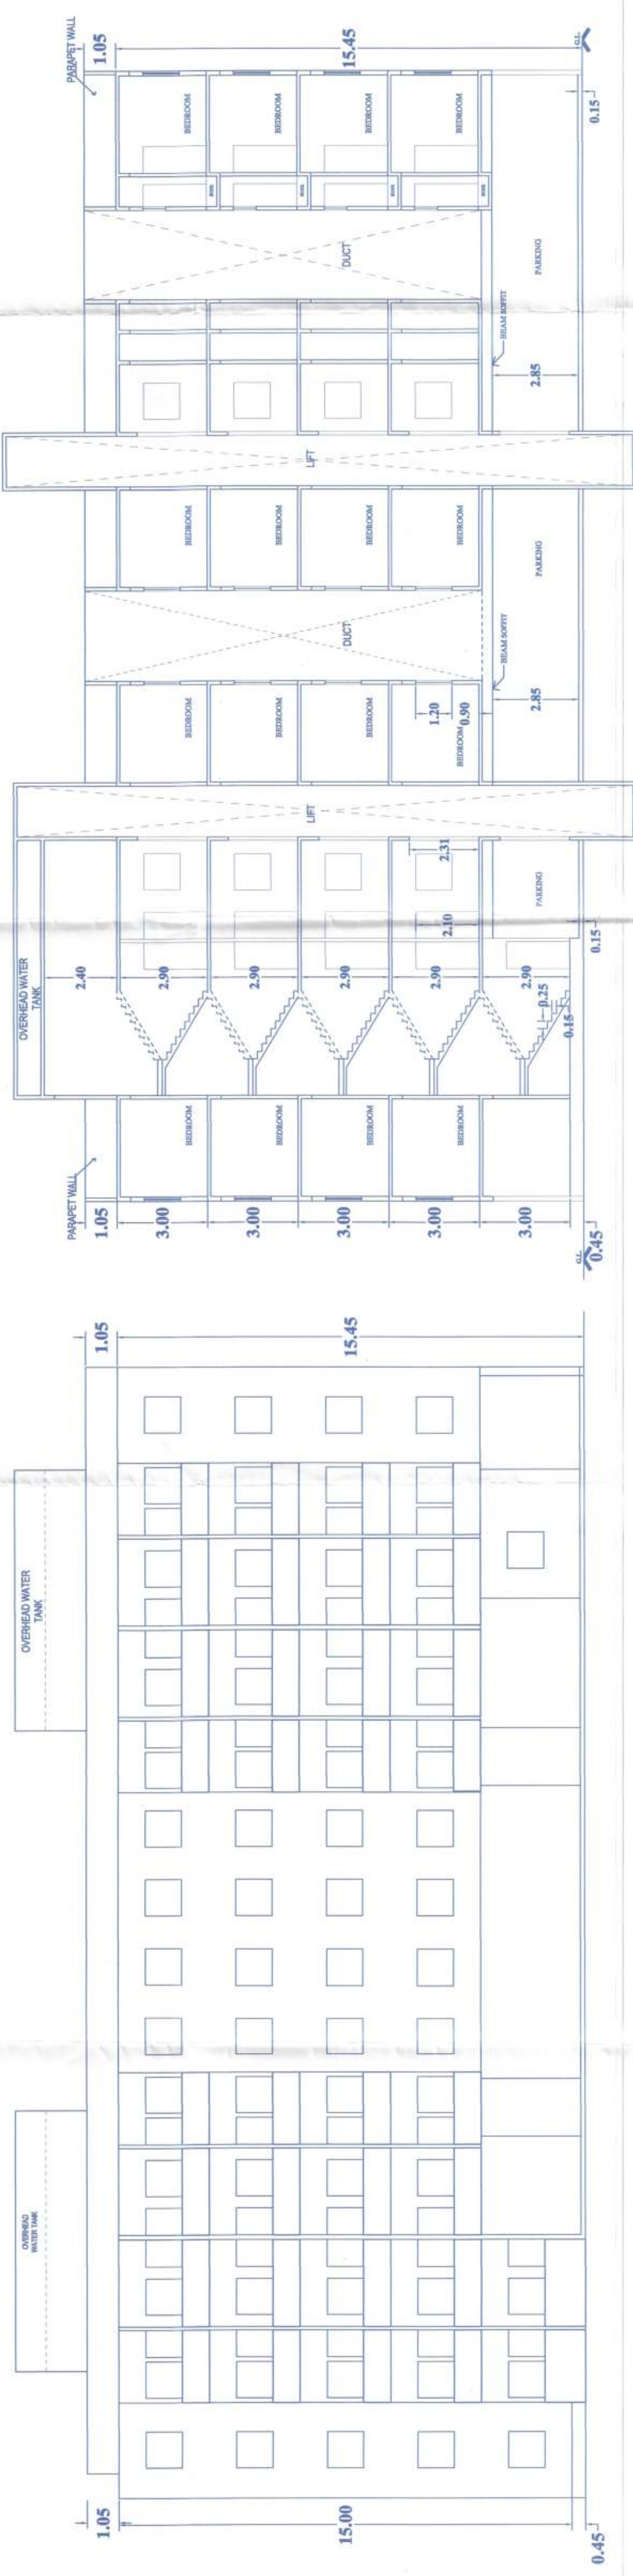


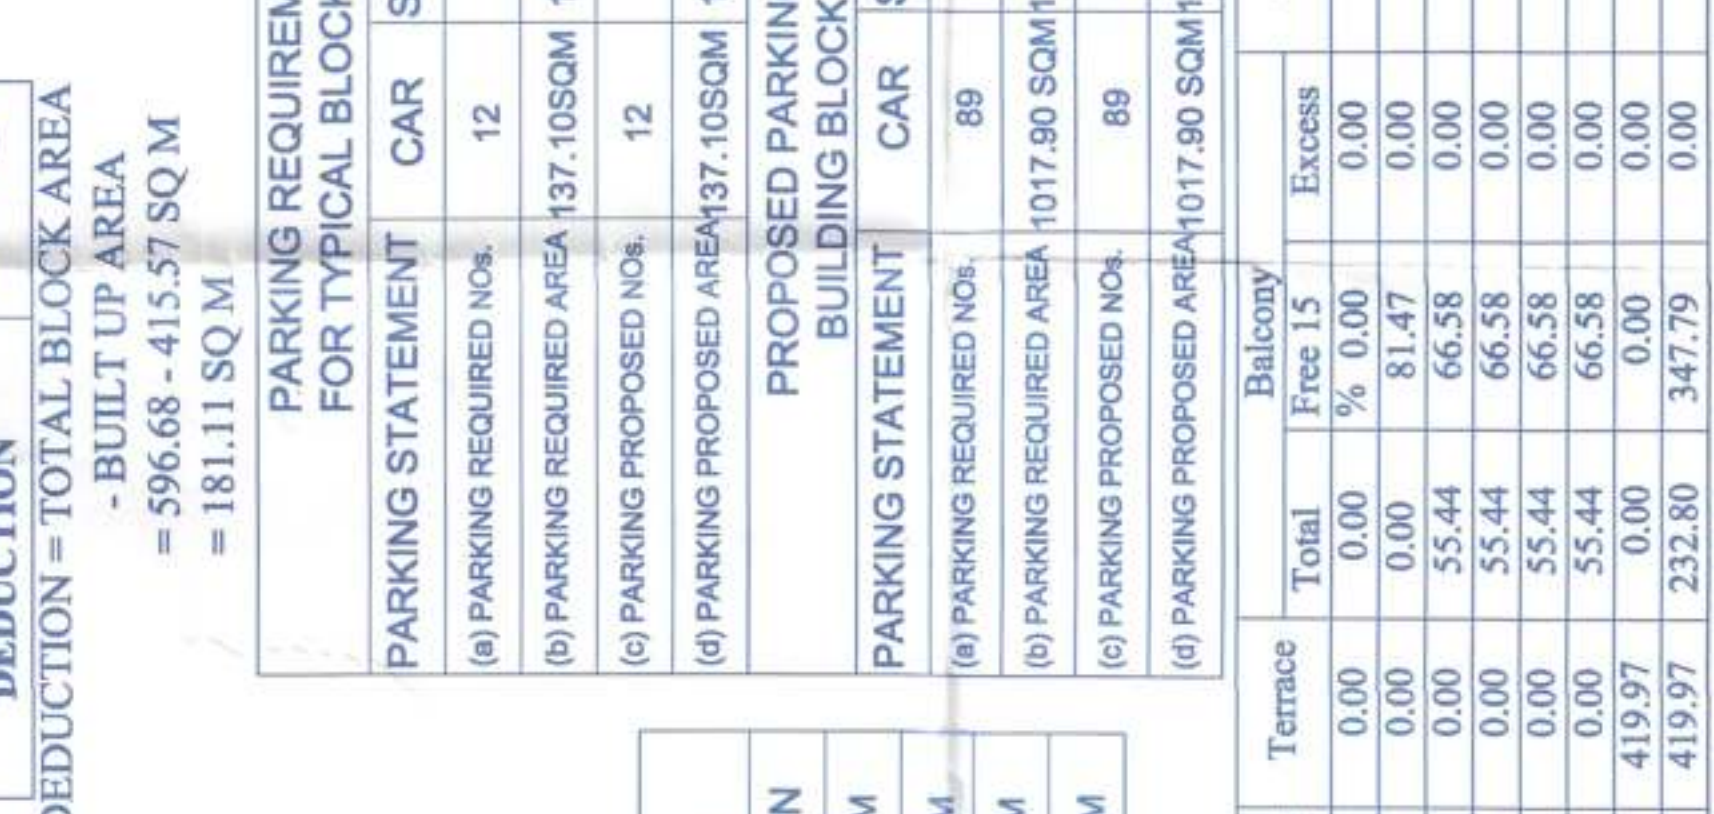

| PROPOSED POLYLINE AREA TABLE | Floor Name    | FSI     |
|------------------------------|---------------|---------|
|                              | PLINTH        | 0.00    |
|                              | GROUND FLOOR  | 109.02  |
|                              | FIRST FLOOR   | 415.57  |
|                              | SECOND FLOOR  | 415.57  |
|                              | THIRD FLOOR   | 415.57  |
|                              | FOURTH FLOOR  | 415.57  |
|                              | TERRACE FLOOR | 0.00    |
|                              | TOTAL         | 1771.30 |

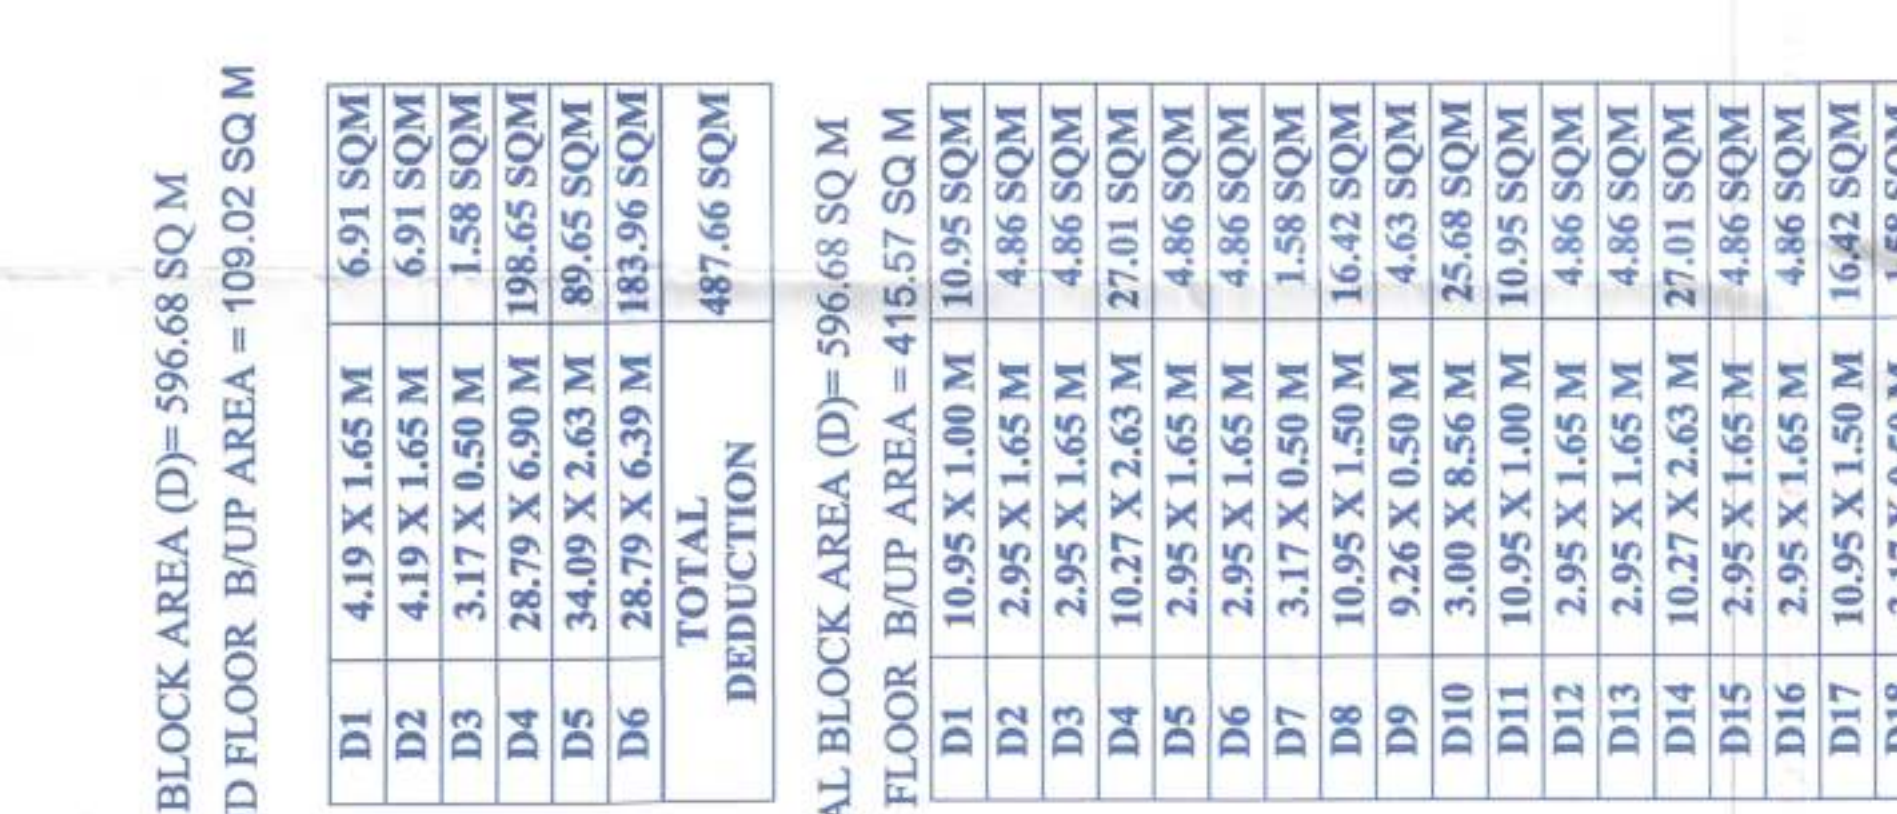


[illegible]

My declaration:

I, undersigned hereby confirm that I/we would abide by plans sanctioned by A municipal corporation. I/we would execute the structure as per \_\_\_\_\_  
\_\_\_\_\_ plans. Also I/we would execute the work etc.



Owner(s) name & signature  
MR. SUNIL HATERKAR