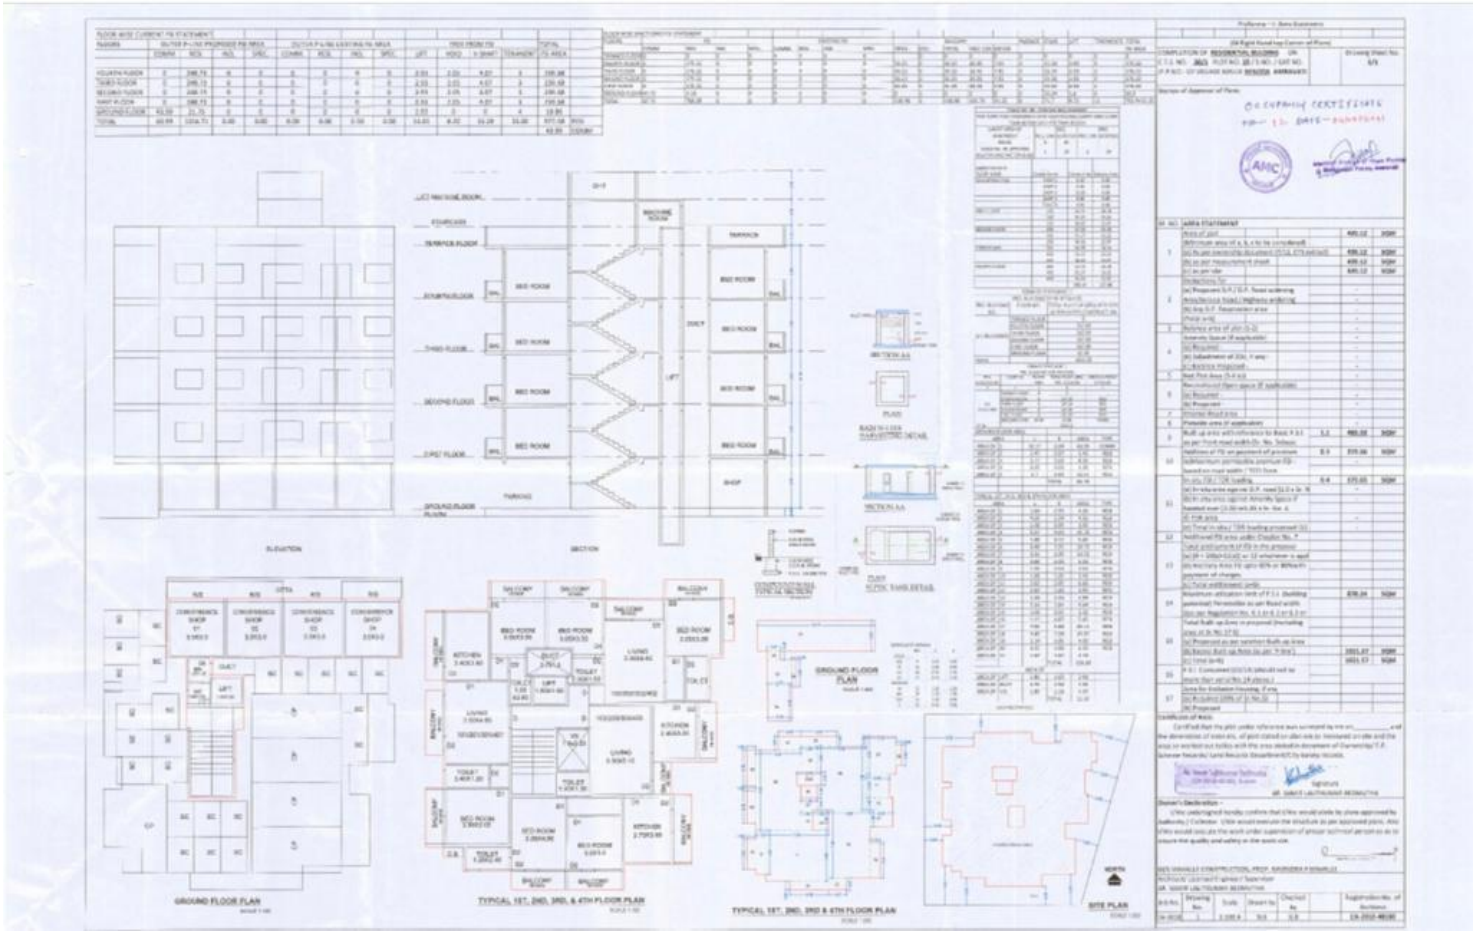
GROUND FLOOR PLAN
TYPICAL 1ST, 2ND, 3RD, & 4TH FLOOR PLAN
SITE PLAN
OCCUPANCY CERTIFICATE