Disclaimer: AutoDCR is an input based software tool used by Municipal Corporations but the final approval lies with concerned Officer / Authority.

Valid for Proposed Construction Only

BUILDING WISE FSI STATEMENT

BUILDING	FSI AREA				EXISTING FSI AREA				BALCONY				PASSAGE	STAIR	LIFT	TENEMENTS	TOTAL
	COMM.	RESI.	IND.	SPEC.	COMM.	RESI.	IND.	SPEC.	OPEN	ENC.	TOTAL	FREE15%EXCESS					FSI AREA
GARDEN CITY-1 (BAKUL)	0.00	2.61	0.00	0.00	318.93	1815.00	0.00	0.00	282.94	0.00	282.93	272.64	0.00	0.00	326.27	20.88	0	2136.55
GARDEN CITY-1 (CHAFA)	0.00	2804.08	0.00	0.00	0.00	0.00	0.00	0.00	388.24	105.84	494.07	420.13	73.95	0.00	23.81	29.68	0	2804.08 + 73.95
GARDEN CITY-1 (GULMOHAR)	0.00	6.91	0.00	0.00	0.00	2871.48	0.00	0.00	387.83	105.84	493.65	431.28	0.00	0.00	23.81	29.68	0	2878.39
GARDEN CITY-1 (JUI)	0.00	1868.13	0.00	0.00	0.00	0.00	0.00	0.00	303.24	0.00	303.23	279.76	23.49	0.00	430.14	20.88	0	1868.13 + 23.49
GARDEN CITY-1 (JAIWAND)	0.00	1868.74	0.00	0.00	0.00	0.00	0.00	0.00	304.64	0.00	304.63	279.85	24.79	0.00	430.14	20.88	0	1868.74 + 24.79
GARDEN CITY-1 (JUI)	0.00	1868.12	0.00	0.00	0.00	0.00	0.00	0.00	305.60	0.00	305.59	279.76	25.84	0.00	430.14	20.88	0	1868.12 + 25.84
GARDEN CITY-1 (MOGRA)	0.00	2.61	0.00	0.00	319.62	1786.46	0.00	0.00	282.58	0.00	282.57	268.36	0.00	0.00	355.50	20.88	0	2108.69
GC-1 (KAMAL)	0.00	2805.28	0.00	0.00	0.00	0.00	0.00	0.00	388.24	104.62	492.84	420.31	72.55	0.00	23.81	29.68	7	2805.28 + 72.55
Total	0.00	11226.48	0.00	0.00	638.56	6472.94	0.00	0.00	2643.31	316.30	2959.50	2652.09	220.61	0.00	2043.62	193.44	7	18337.97 + 220.61

FLOOR WISE FSI STATEMENT: GARDEN CITY (JUI)

FLOORS	FSI AREA				EXISTING FSI AREA				BALCONY				PASSAGE	STAIR	LIFT	TENEMENTS	TOTAL
	COMM.	RESI.	IND.	SPEC.	COMM.	RESI.	IND.	SPEC.	OPEN	ENC.	TOTAL	FREE15%EXCESS					FSI AREA
TERRACE FLOOR	0.00	0.00	0.00	0.00	0.00	0.00	0.00	0.00	0.00	0.00	0.00	0.00	0.00	0.00	0.00	0	0.00
SEVENTH FLOOR	0.00	266.06	0.00	0.00	0.00	0.00	0.00	0.00	43.24	0.00	43.24	39.91	3.33	0.00	57.92	2.61	0	266.06
SIXTH FLOOR	0.00	266.06	0.00	0.00	0.00	0.00	0.00	0.00	44.21	0.00	44.21	39.91	4.30	0.00	57.92	2.61	0	266.06
FIFTH FLOOR	0.00	266.06	0.00	0.00	0.00	0.00	0.00	0.00	43.24	0.00	43.24	39.91	3.33	0.00	57.92	2.61	0	266.06
FOURTH FLOOR	0.00	266.06	0.00	0.00	0.00	0.00	0.00	0.00	44.21	0.00	44.21	39.91	4.30	0.00	57.92	2.61	0	266.06
THIRD FLOOR	0.00	266.06	0.00	0.00	0.00	0.00	0.00	0.00	43.24	0.00	43.24	39.91	3.33	0.00	57.92	2.61	0	266.06
SECOND FLOOR	0.00	266.06	0.00	0.00	0.00	0.00	0.00	0.00	44.21	0.00	44.21	39.91	4.30	0.00	57.92	2.61	0	266.06
FIRST FLOOR	0.00	268.67	0.00	0.00	0.00	0.00	0.00	0.00	43.24	0.00	43.24	40.30	2.94	0.00	57.92	2.61	0	268.67
PARKING BEAM	0.00	0.00	0.00	0.00	0.00	0.00	0.00	0.00	0.00	0.00	0.00	0.00	0.00	0.00	0.00	0	0	0.00
PARKING FLOOR	0.00	3.07	0.00	0.00	0.00	0.00	0.00	0.00	0.00	0.00	0.00	0.00	0.00	0.00	29.70	2.61	0	3.07
Total	0.00	1868.12	0.00	0.00	0.00	0.00	0.00	0.00	305.60	0.00	305.59	279.76	25.84	0.00	430.14	20.88	0	1868.12 + 25.84

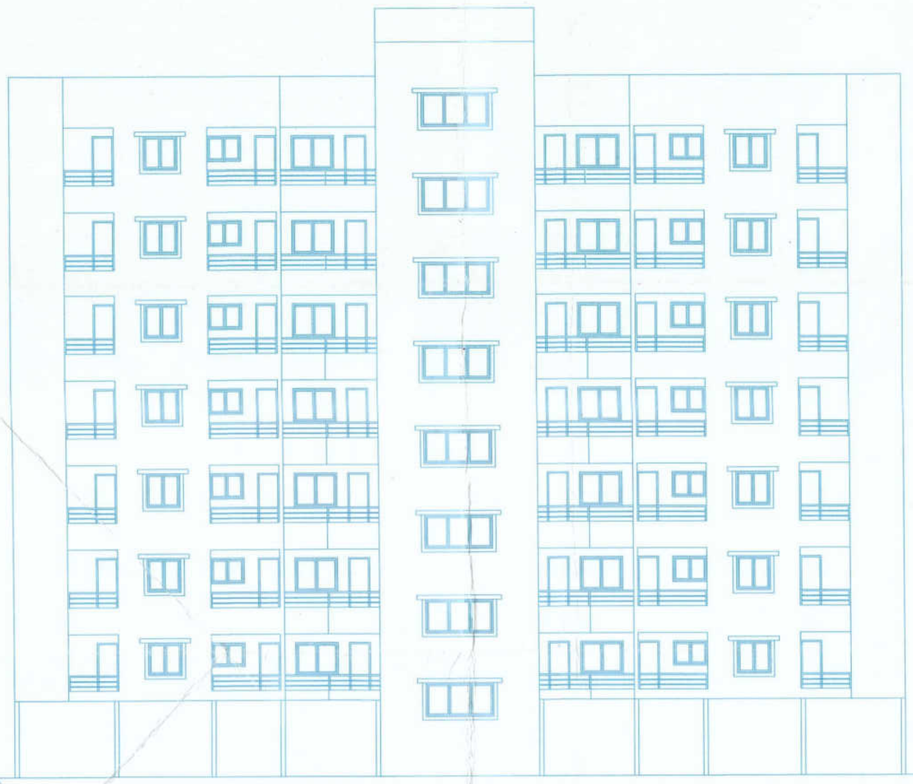

ELEVATION

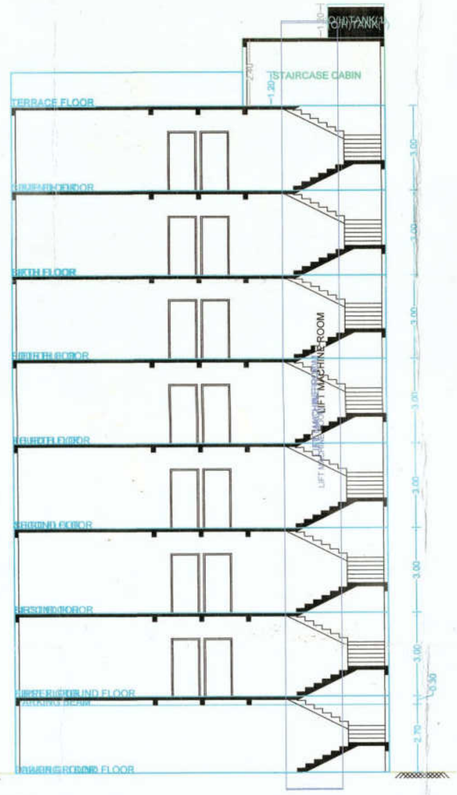

SECTION
SECTION

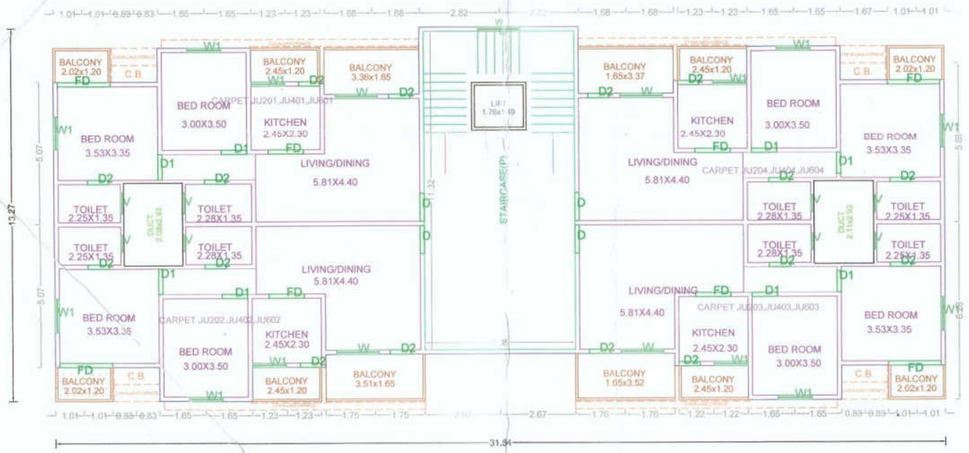

TYPICAL -2,4,6 FLOOR PLAN

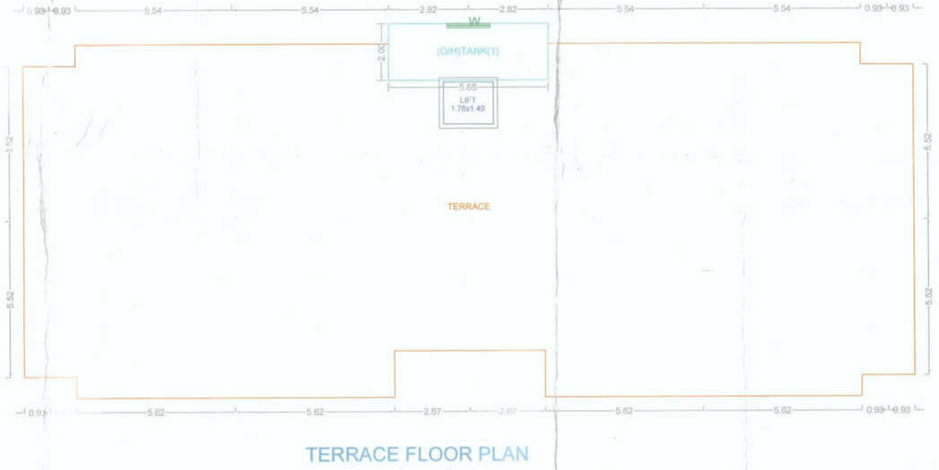

TERRACE FLOOR PLAN

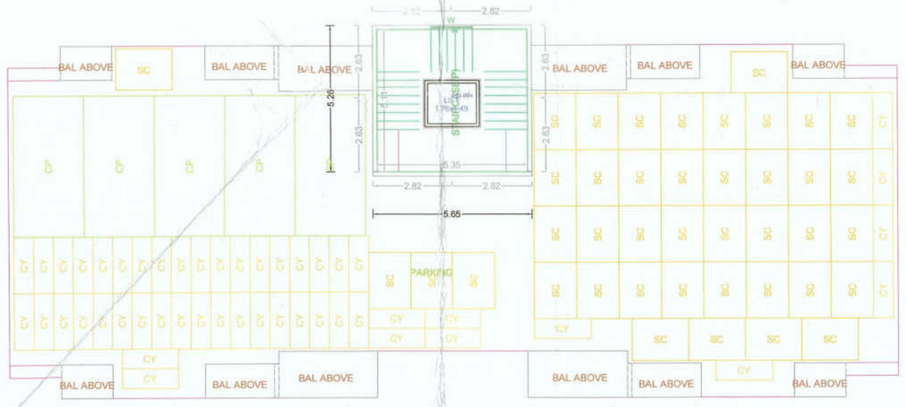

PARKING FLOOR PLAN

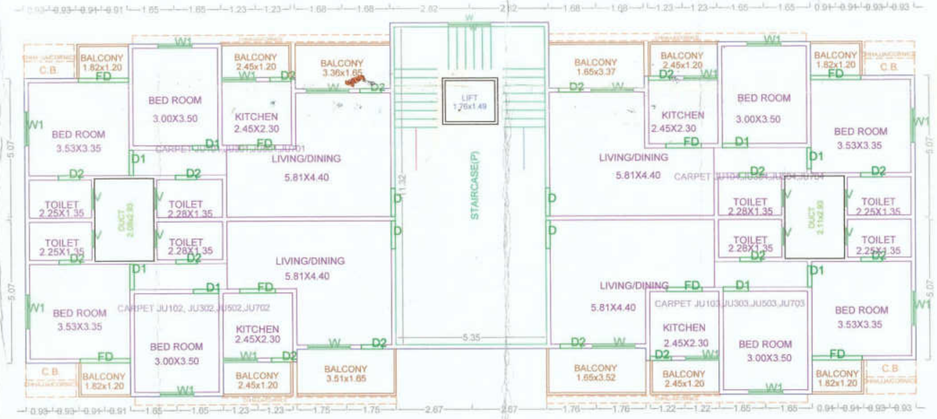

TYPICAL - 1,3,5,7 FLOOR PLAN

BALCONY CALCULATIONS: GARDEN CITY (JUI)

FLOOR	SIZE	AREA	TOT. AREA
SEVENTH FLOOR	1.20 X 1.82 X 4	8.76	43.28
	1.20 X 2.45 X 4	11.80	
	1.65 X 3.36 X 1	5.55	
	1.65 X 3.37 X 1	5.56	
	1.65 X 3.51 X 1	5.80	
	1.65 X 3.52 X 1	5.81	
Total No.	6	00.00	43.28
SIXTH FLOOR	1.20 X 2.45 X 4	11.80	44.24
	1.65 X 3.36 X 1	5.55	
	1.65 X 3.37 X 1	5.56	
	1.65 X 3.51 X 1	5.80	
	1.65 X 3.52 X 1	5.81	
	1.20 X 2.02 X 4	9.72	
Total No.	6	00.00	44.24
FIFTH FLOOR	1.20 X 1.82 X 4	8.76	43.28
	1.20 X 2.45 X 4	11.80	
	1.65 X 3.36 X 1	5.55	
	1.65 X 3.37 X 1	5.56	
	1.65 X 3.51 X 1	5.80	
	1.65 X 3.52 X 1	5.81	
Total No.	6	00.00	43.28
FOURTH FLOOR	1.20 X 2.45 X 4	11.80	44.24
	1.65 X 3.36 X 1	5.55	
	1.65 X 3.37 X 1	5.56	
	1.65 X 3.51 X 1	5.80	
	1.65 X 3.52 X 1	5.81	
	1.20 X 2.02 X 4	9.72	
Total No.	6	00.00	44.24
THIRD FLOOR	1.20 X 1.82 X 4	8.76	43.28
	1.20 X 2.45 X 4	11.80	
	1.65 X 3.36 X 1	5.55	
	1.65 X 3.37 X 1	5.56	
	1.65 X 3.51 X 1	5.80	
	1.65 X 3.52 X 1	5.81	
Total No.	6	00.00	43.28
SECOND FLOOR	1.20 X 2.45 X 4	11.80	44.24
	1.65 X 3.36 X 1	5.55	
	1.65 X 3.37 X 1	5.56	
	1.65 X 3.51 X 1	5.80	
	1.65 X 3.52 X 1	5.81	
	1.20 X 2.02 X 4	9.72	
Total No.	6	00.00	44.24
FIRST FLOOR	1.20 X 1.82 X 4	8.76	43.28
	1.20 X 2.45 X 4	11.80	
	1.65 X 3.36 X 1	5.55	
	1.65 X 3.37 X 1	5.56	
	1.65 X 3.51 X 1	5.80	
	1.65 X 3.52 X 1	5.81	
Total No.	6	00.00	43.28
Total	-	-	305.59

CARPET DETAILS: GARDEN CITY (JUI)

Floor Name	Carpet Name	Carpet Area	Balcony Area	Total Area

SCHEDULE OF OPENING: GARDEN CITY (JUI)

NAME	LENGTH	HEIGHT	NOS.
W	1.50	1.20	08

Additional FSI is added in first floor

TYPICAL - 1,3,5,7 FLOOR PLAN

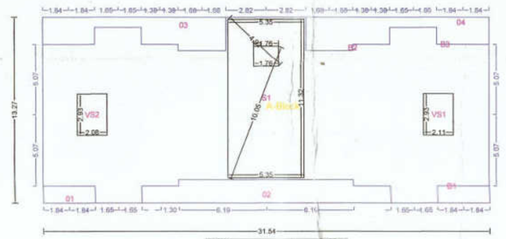

Polygon	Area
A-Block	418.48
01	4.43
02	31.13
03	22.36
04	22.38

VS1	6.18
VS2	6.09
S1	57.92
B1	0.00
B2	0.00
B3	0.00
Total	267.99

TYPICAL -2,4,6 FLOOR PLAN

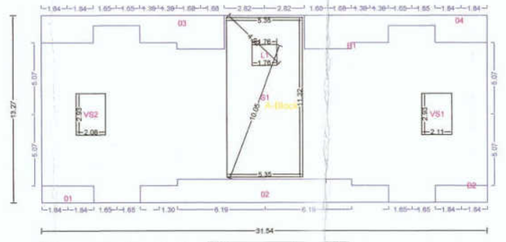

Polygon	Area
A-Block	418.48
01	4.43
02	31.13
03	22.36
04	22.38
L1	2.61

VS1	6.18
VS2	6.09
S1	57.92
B1	0.00
B2	0.00
Total	295.37

PARKING FLOOR PLAN

Polygon	Area
A-Block	29.69
L1	2.61
S1	24.70
Total	2.38

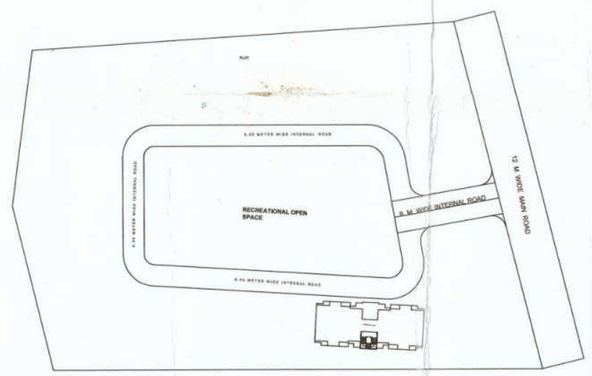

SITE PLAN

SEAL OF APPROVAL

AREA STATEMENT		SQ.M.
1. AREA OF PLOT		11151.55
2. DEDUTIONS (From Gross Plot Area)		
(a) ROAD SETBACK AREA (RW)		0.00
(b) OTHERS		000.00
Total (a+b)		0.00
3. BALANCE PLOT AREA		11151.55
4. PERMISSIBLE FSI FACTOR	1.40	~~1.1000~~
PERMISSIBLE BUILT UP AREA	15612.17	~~11040.00~~
5. TDR AREA (0.65)	7249.50	~~4300.00~~
6. SPECIAL CASES FSI		0.00
7. TOTAL PERMISSIBLE BUILT UP AREA	22860.68	~~15340.00~~
8. PROPOSED AREAS		
(a) PROPOSED RESIDENTIAL AREA		11226.48
(b) PROPOSED COMMERCIAL AREA		0.00
(c) PROPOSED INDUSTRIAL AREA		0.00
(d) PROPOSED SPECIAL USE AREA		0.00
TOTAL PROPOSED AREA (a+b+c+d)		11226.48
9. BALCONY AREA TAKEN IN FSI		220.62
10. EXCESS TERRACE AREA		0.00
11. EXISTING BUILT UP AREA	7392.11	~~8509.69~~
12. OTHERS (SUBSTRUCTURE/PROJECTIONS)		0.00
13. TOTAL BUILT UP AREA PROPOSED (8+9+10+11)	8502.59	~~15990.75~~
14. CONSUMED FSI	1.67	~~1.85~~

15. PARKING STATEMENT	CAR	SCOOTER	CYCLE
(a)PARKING REQUIRED NOs.	13	9	32
(b)PARKING REQUIRED AREA	162.50	27.00	44.80
(c)PARKING PROPOSED NOs.	60	310	373
(d)PARKING PROPOSED AREA	750.00	930.00	522.20

SPECIFICATIONS

Incharge: AutoDCR Cell | Signature:

CERTIFICATE OF AREA

CERTIFIED THAT I HAVE SURVEYED THE PLOT UNDER REFERENCE ON _____ AND THAT THE DIMENTIONS OF THE SIDES, ETC. OF THE PLOT STATED ON THE PLAN ARE AS MEASURED ON THE SITE AND THE AREA SO WORKED OUT IS _____ SQUARE METRES AND TALLIES WITH THE AREA STATED IN THE DOCUMENT OF OWNERSHIP / TOWN PLANNING SCHEME RECORDS.

SIGN OF ARCHITECT/ENGINEER/SUPERVISOR

LEGEND

PLOT BOUNDARY SHOWN THICK BLACK	
PROPOSED WORK SHOWN RED FILLED IN	
DRAINAGE LINE SHOWN RED DOTTED	
WATERLINE SHOWN BLUE DOTTED	
EXISTING TO BE RETAINED HATCHED	
DEMOLISHION SHOWN HATCHED YELLOW	

OWNER'S NAME MO.:

GARDEN CITY through its partner
NILESH PRAKASHRAO THAKARE AND SOU
YOGITA NILESH THAKARE.

PROJECT INFORMATION

PLOT NO. : 1 | SURVEY NO.: 128/2
VILLAGE : Navsari | LOCATION : Non-Congested

PROJECT TYPE: Proposed Development [Residential]

CONSULTANT NAME: MO.: 9423424013

AR. SHAILENDRA SHAMRAO DESHMUKH (Architect)
Regd. No. : CA/97/21932
shailendra deshmukh & asso. VRINDAVAN SANKUL PANCHAVATI SQUARE AMRAVATI

JOB NO.	DRG.NO.	SCALE	DRAWN BY	CHECKED BY
		1:100		
INWARD NO.	0636	DATE	05-01-2018	
KEY NO.		SHEET NO.	1 / 6	

This is a system generated drawing as per the soft copy submitted by the Architect/ License Engineer

PRODUCED BY AN AUTODESK EDUCATIONAL PRODUCT

PRODUCED BY AN AUTODESK EDUCATIONAL PRODUCT

PRODUCED BY AN AUTODESK EDUCATIONAL PRODUCT