


Disclaimer: AutoDCR is an input based software tool used by Municipal Corporations but the final approval lies with concerned Officer / Authority.

ELEVATION

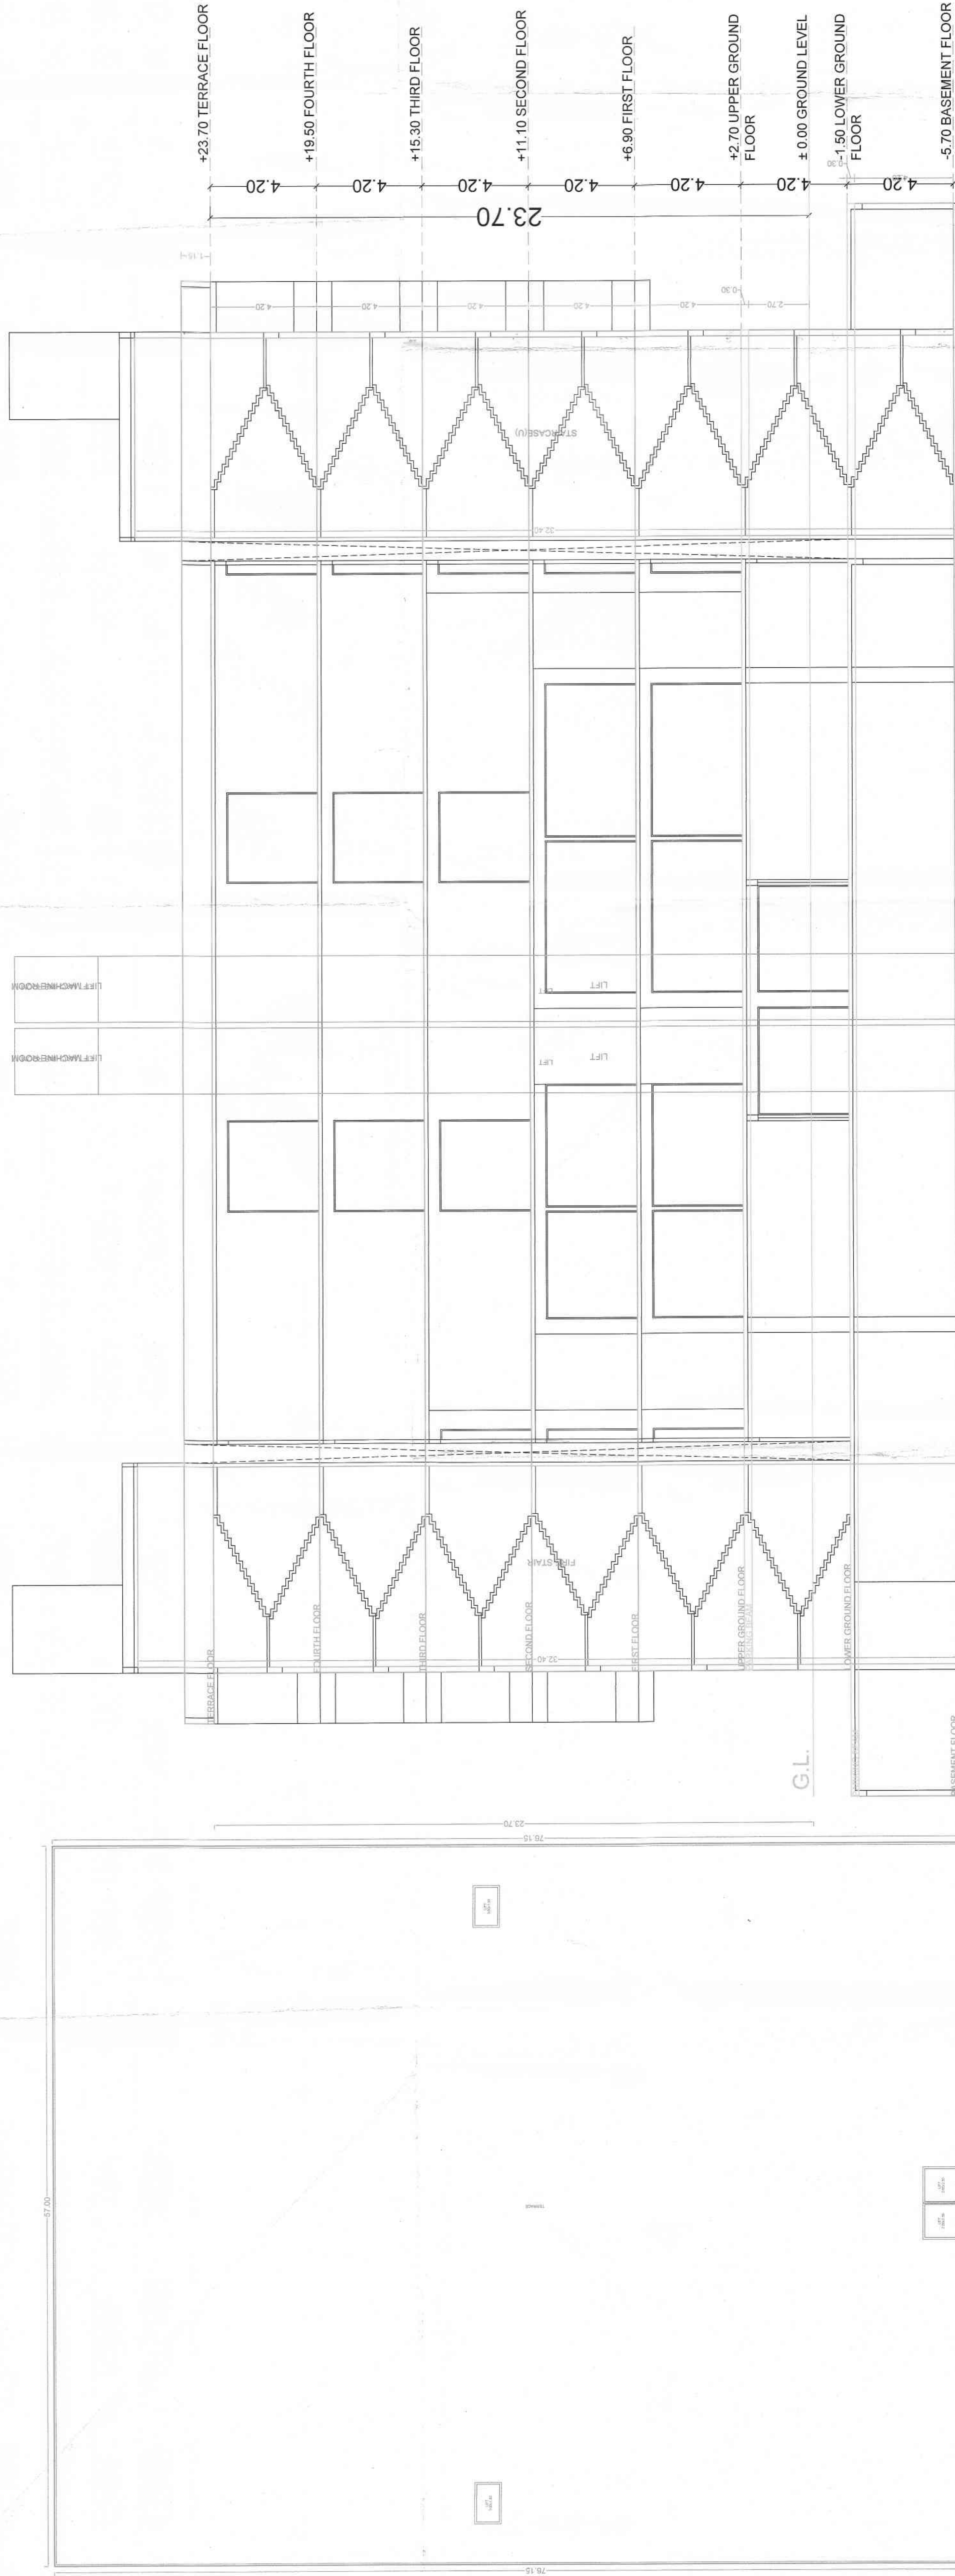

SECTION

TERRACE FLOOR PLAN (SCALE - 1:200)

This is a system generated drawing as per the soft copy submitted by the Architect/ License Engineer