






BUILDING WIND TEST SYSTEM														TOTAL		
BUILDING	COLL	FSI AREA				EXISTING FSI AREA				PASSAGE	STAR	LIFT	TENDRMS			
		RESI.	IND.	SPEC.	COMAL.	RESI.	IND.	SPEC.	COMAL.							
A1-(A-C)	12616.38	0.00	0.00	241.38	0.00	0.00	0.00	0.00	0.00	579.52	1488.88	0.00	488.32	66.60	0	17927.78
B1-(A-C)	10165.53	0.00	0.00	241.38	0.00	0.00	0.00	0.00	0.00	1315.62	1552.66	0.00	790.69	112.20	142	101615.53
Total	12616.38	19785.53	0.00	241.38	0.00	0.00	0.00	0.00	0.00	1895.14	3041.54	0.00	1279.02	278.80	142	28092.29

FLOOR	FLOORS				EXISTING S.D.A.				BATCH	TOTAL FREE SPACE	PASSAGE	STAR	LIFT	TENEMENTS	TOTAL	
	COMMON	FIRST FLOOR	IND.	SPEC.	COMMON	RESID.	IND.	SPEC.								OPEN
GROUND FLOOR	0.00	0.00	0.00	0.00	0.00	0.00	0.00	0.00	0.00	0.00	0.00	0.00	0.00	0.00	0	0.00
TEMPERANCE FLOOR	0.00	0.00	0.00	0.00	0.00	0.00	0.00	0.00	0.00	0.00	0.00	0.00	0.00	0.00	0	0.00
FIRST FLOOR	1975.69	0.00	0.00	767.75	0.00	0.00	0.00	103.88	0.00	183.86	201.26	0.00	71.68	23.89	0	2666.13
SECOND FLOOR	2159.69	0.00	0.00	1244.93	0.00	0.00	0.00	102.48	0.00	162.58	332.35	0.00	7.00	23.89	0	3468.12
THIRD FLOOR	2200.69	0.00	0.00	0.00	0.00	0.00	0.00	50.28	0.00	50.28	594.17	0.00	71.68	23.89	0	3666.18
FOURTH FLOOR	2200.69	0.00	0.00	0.00	0.00	0.00	0.00	50.28	0.00	50.28	594.17	0.00	71.68	23.89	0	3666.18
PARKING BEAM	0.00	0.00	0.00	0.00	0.00	0.00	0.00	0.00	0.00	0.00	0.00	0.00	0.00	0.00	0	0.00
LOWERING BEAM	0.00	0.00	0.00	0.00	0.00	0.00	0.00	0.00	0.00	0.00	0.00	0.00	0.00	0.00	0	0.00
GROUND-BRIDGE FLOOR	3313.74	0.00	0.00	0.00	0.00	0.00	0.00	0.00	0.00	0.00	0.00	0.00	72.16	23.89	0	3313.74
MESE FLOOR	0.00	0.00	0.00	0.00	0.00	0.00	0.00	0.00	0.00	0.00	0.00	0.00	0.00	0.00	0	0.00
BASMENT FLOOR	0.00	0.00	0.00	0.00	0.00	0.00	0.00	0.00	0.00	0.00	0.00	0.00	0.00	0.00	0	0.00
BASMENT FLOOR	0.00	0.00	0.00	0.00	0.00	0.00	0.00	0.00	0.00	0.00	0.00	0.00	0.00	0.00	0	0.00
Total	15516.38	0.00	0.00	2411.38	0.00	0.00	0.00	579.87	0.00	979.32	1488.98	0.00	485.32	66.69	9	17627.78

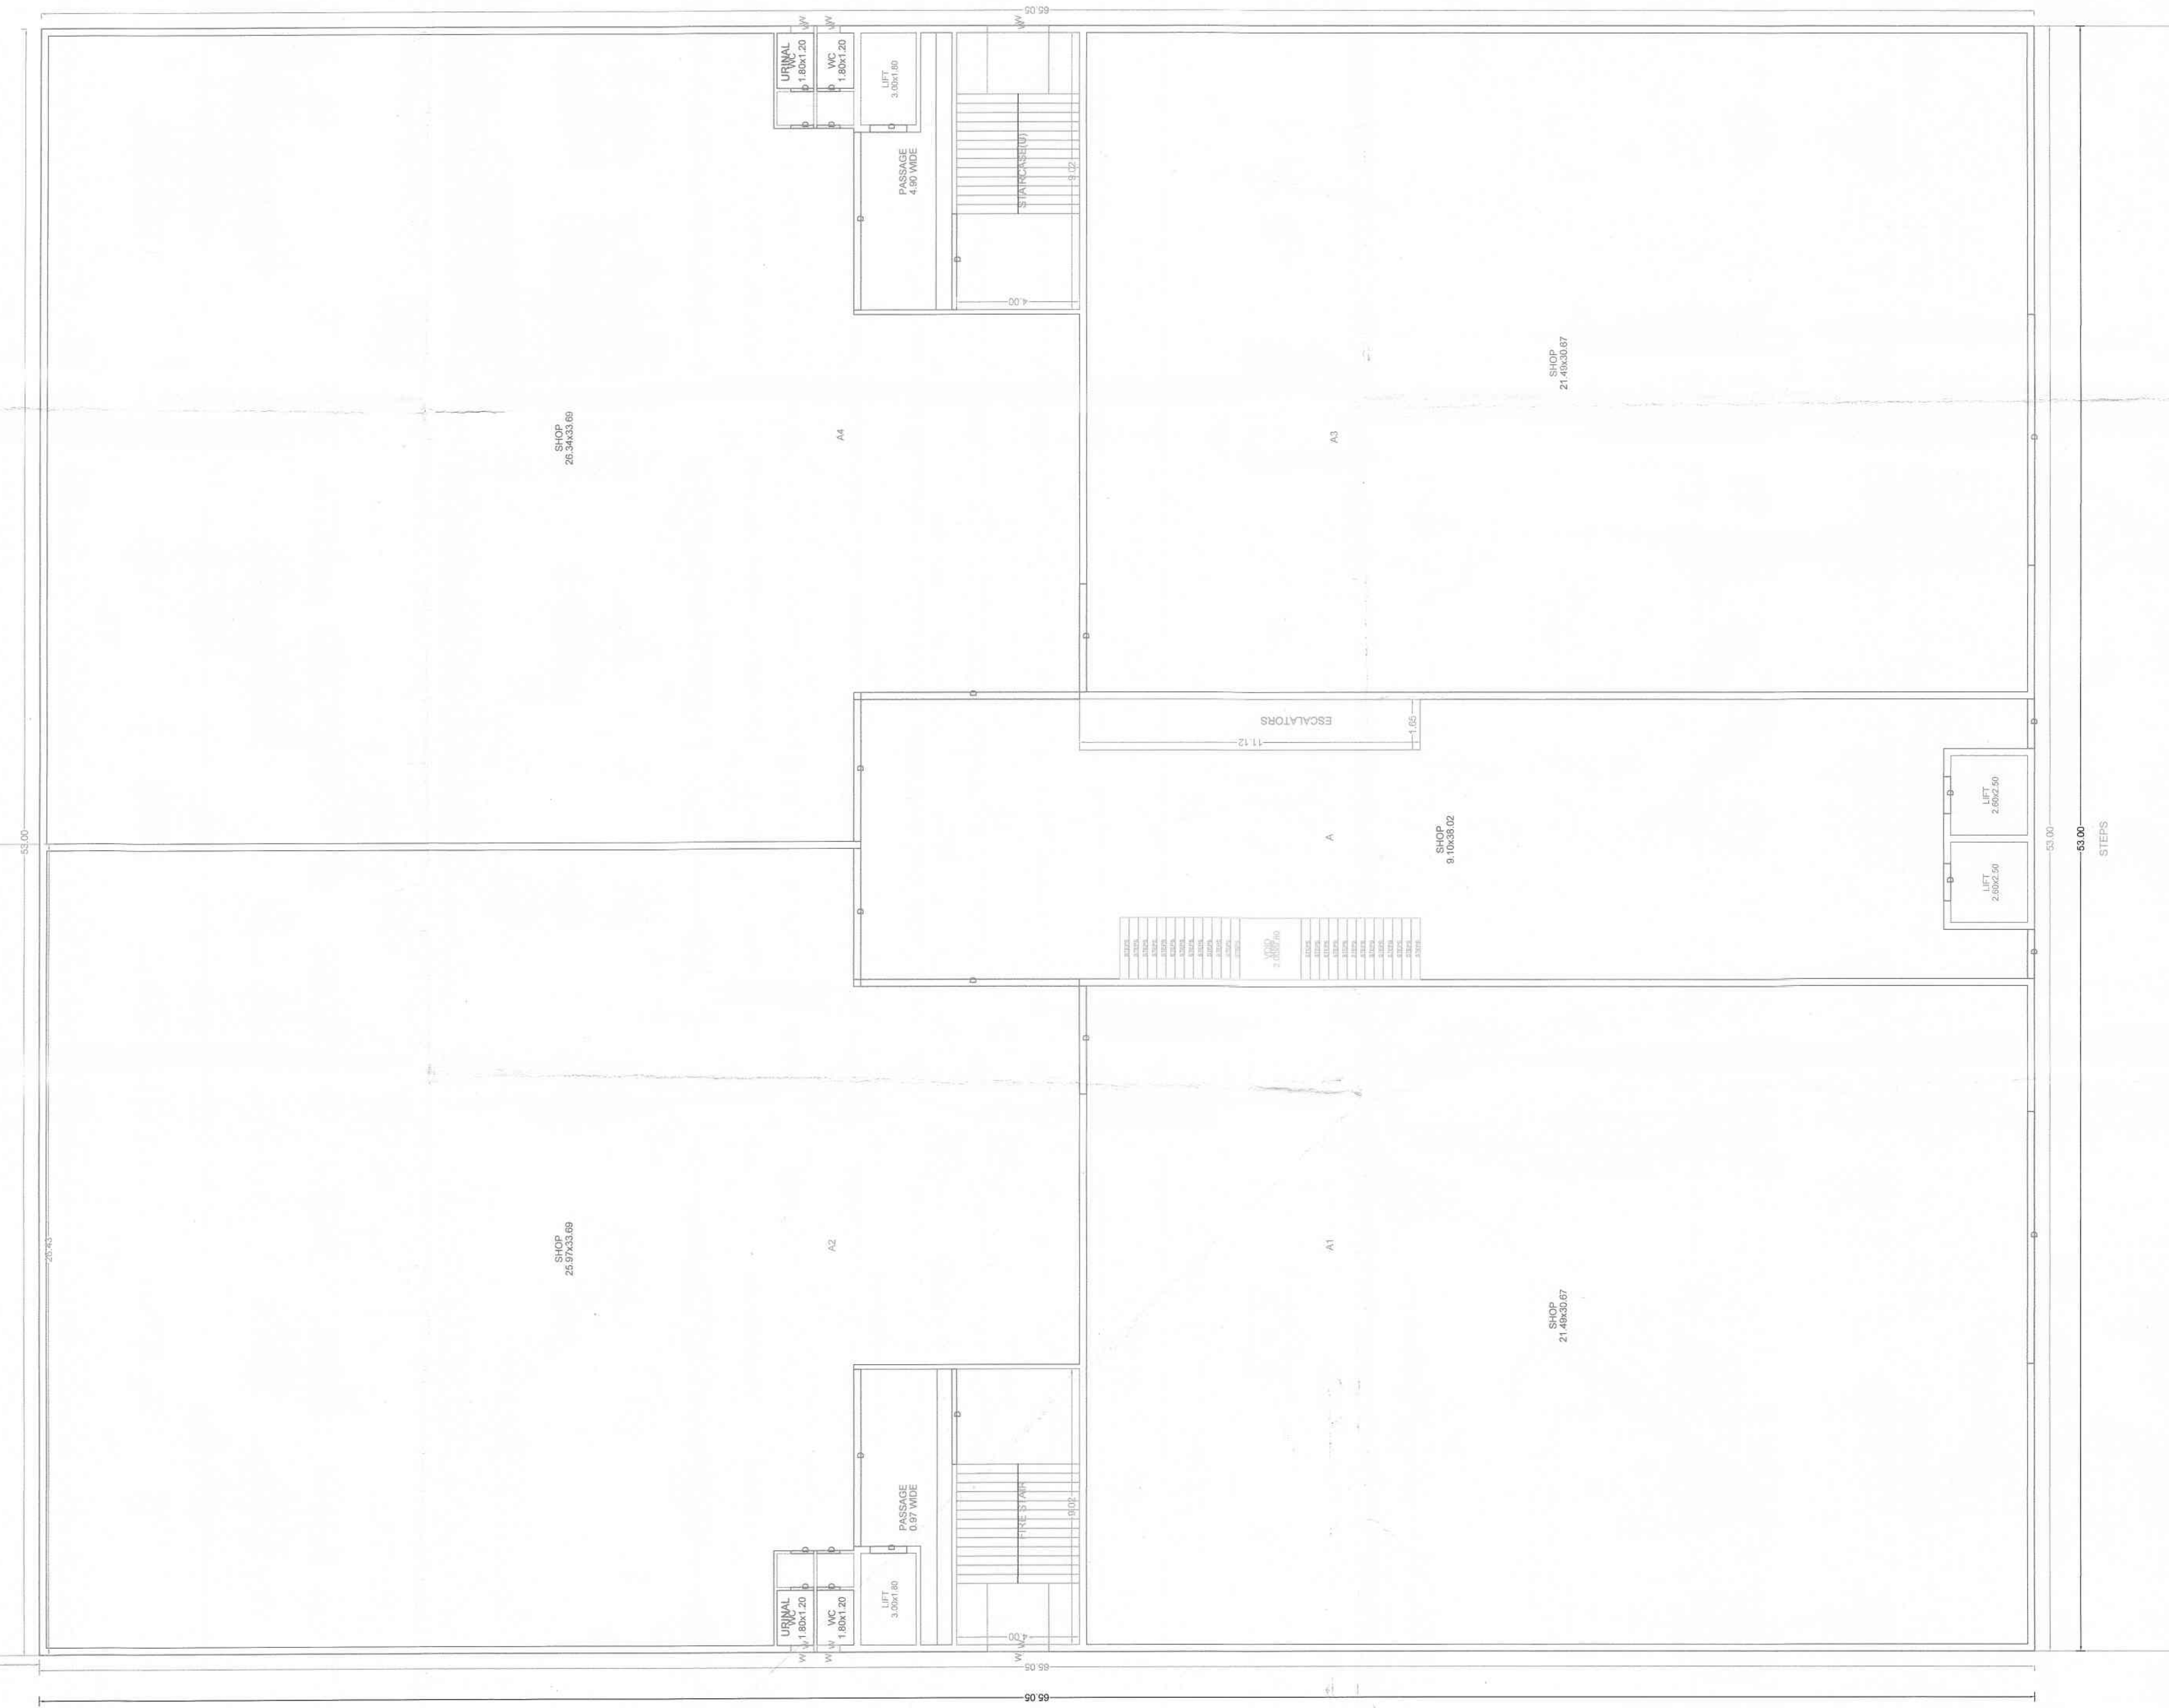

SCHEDULE OF OPENING: A (ACC)

SCHEDULE OF OPENING: A (ACC)			
NAME	LENGTH	HEIGHT	NOS.

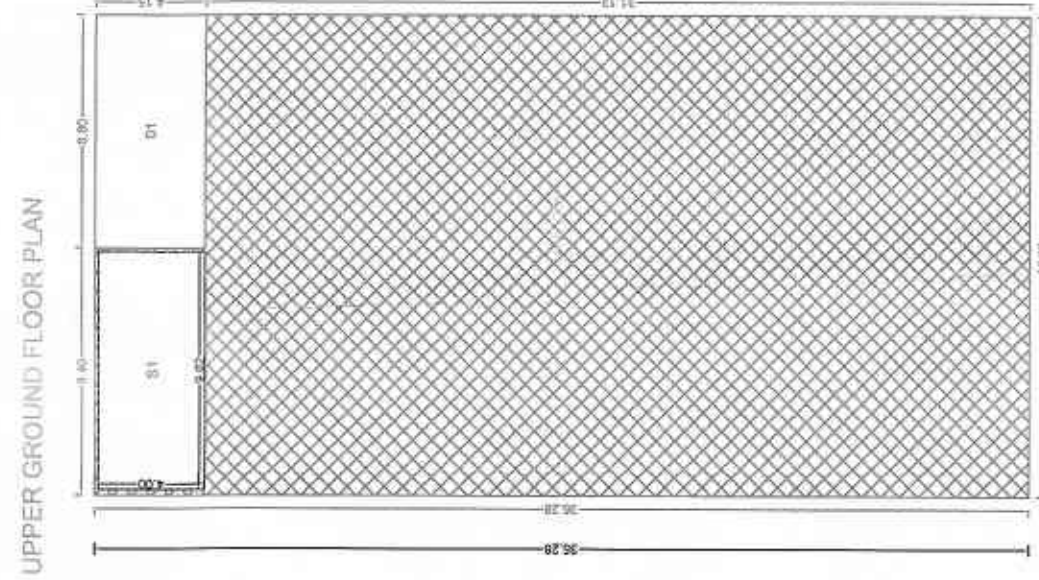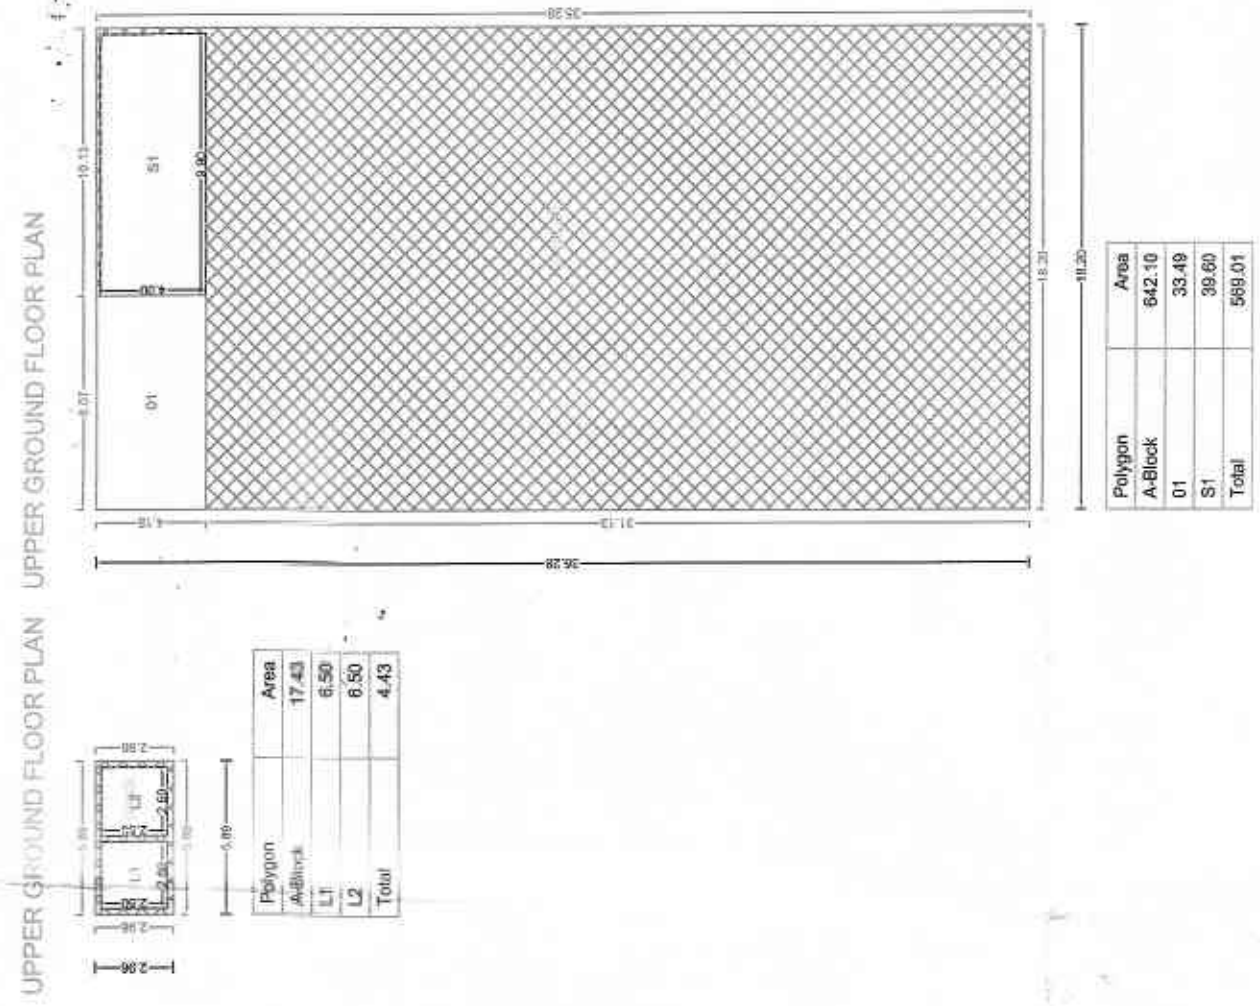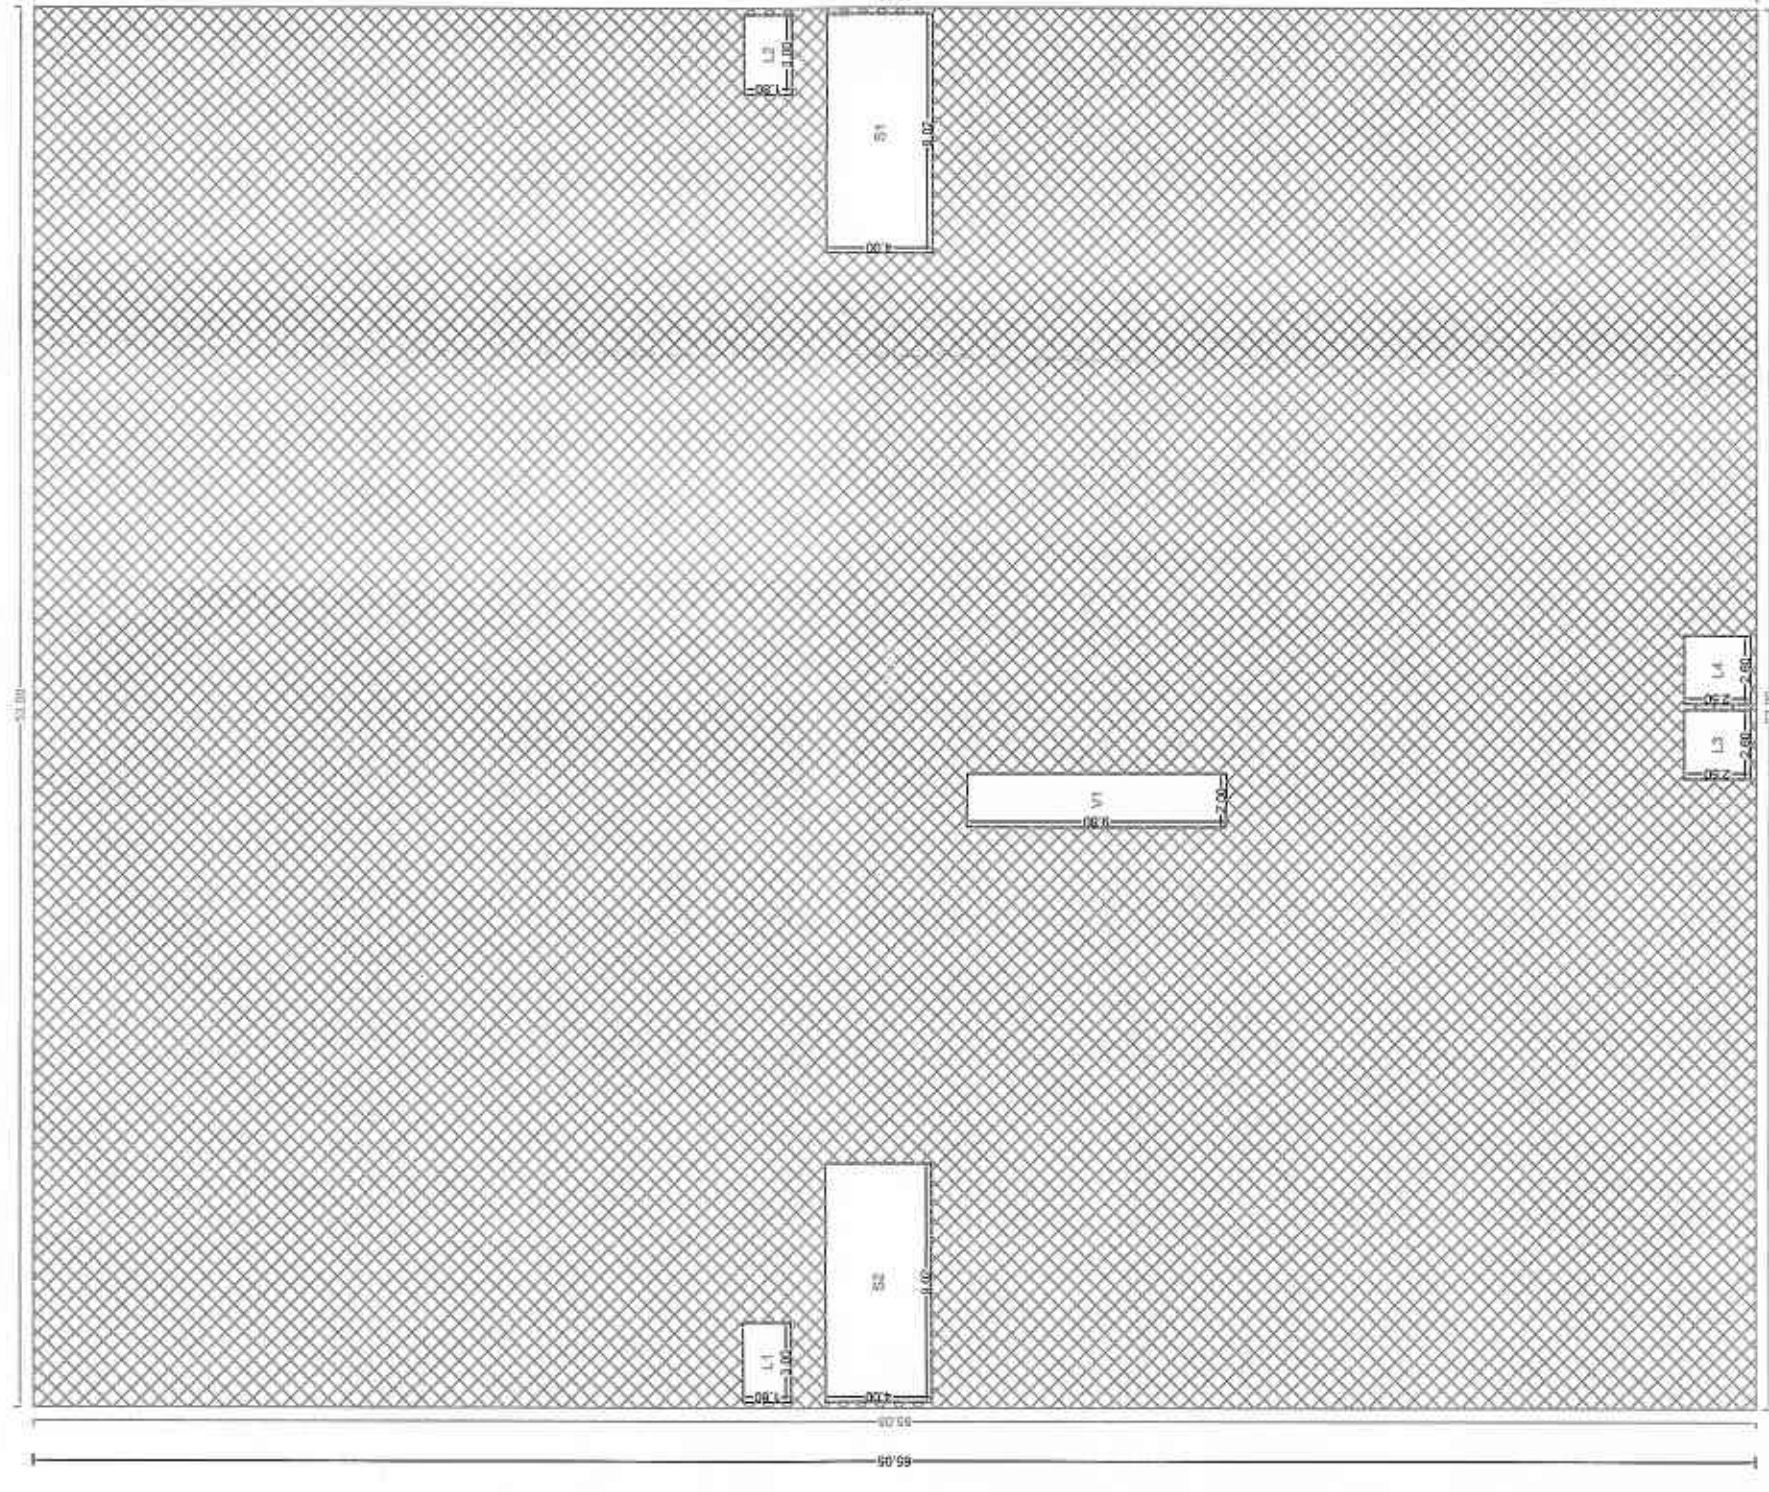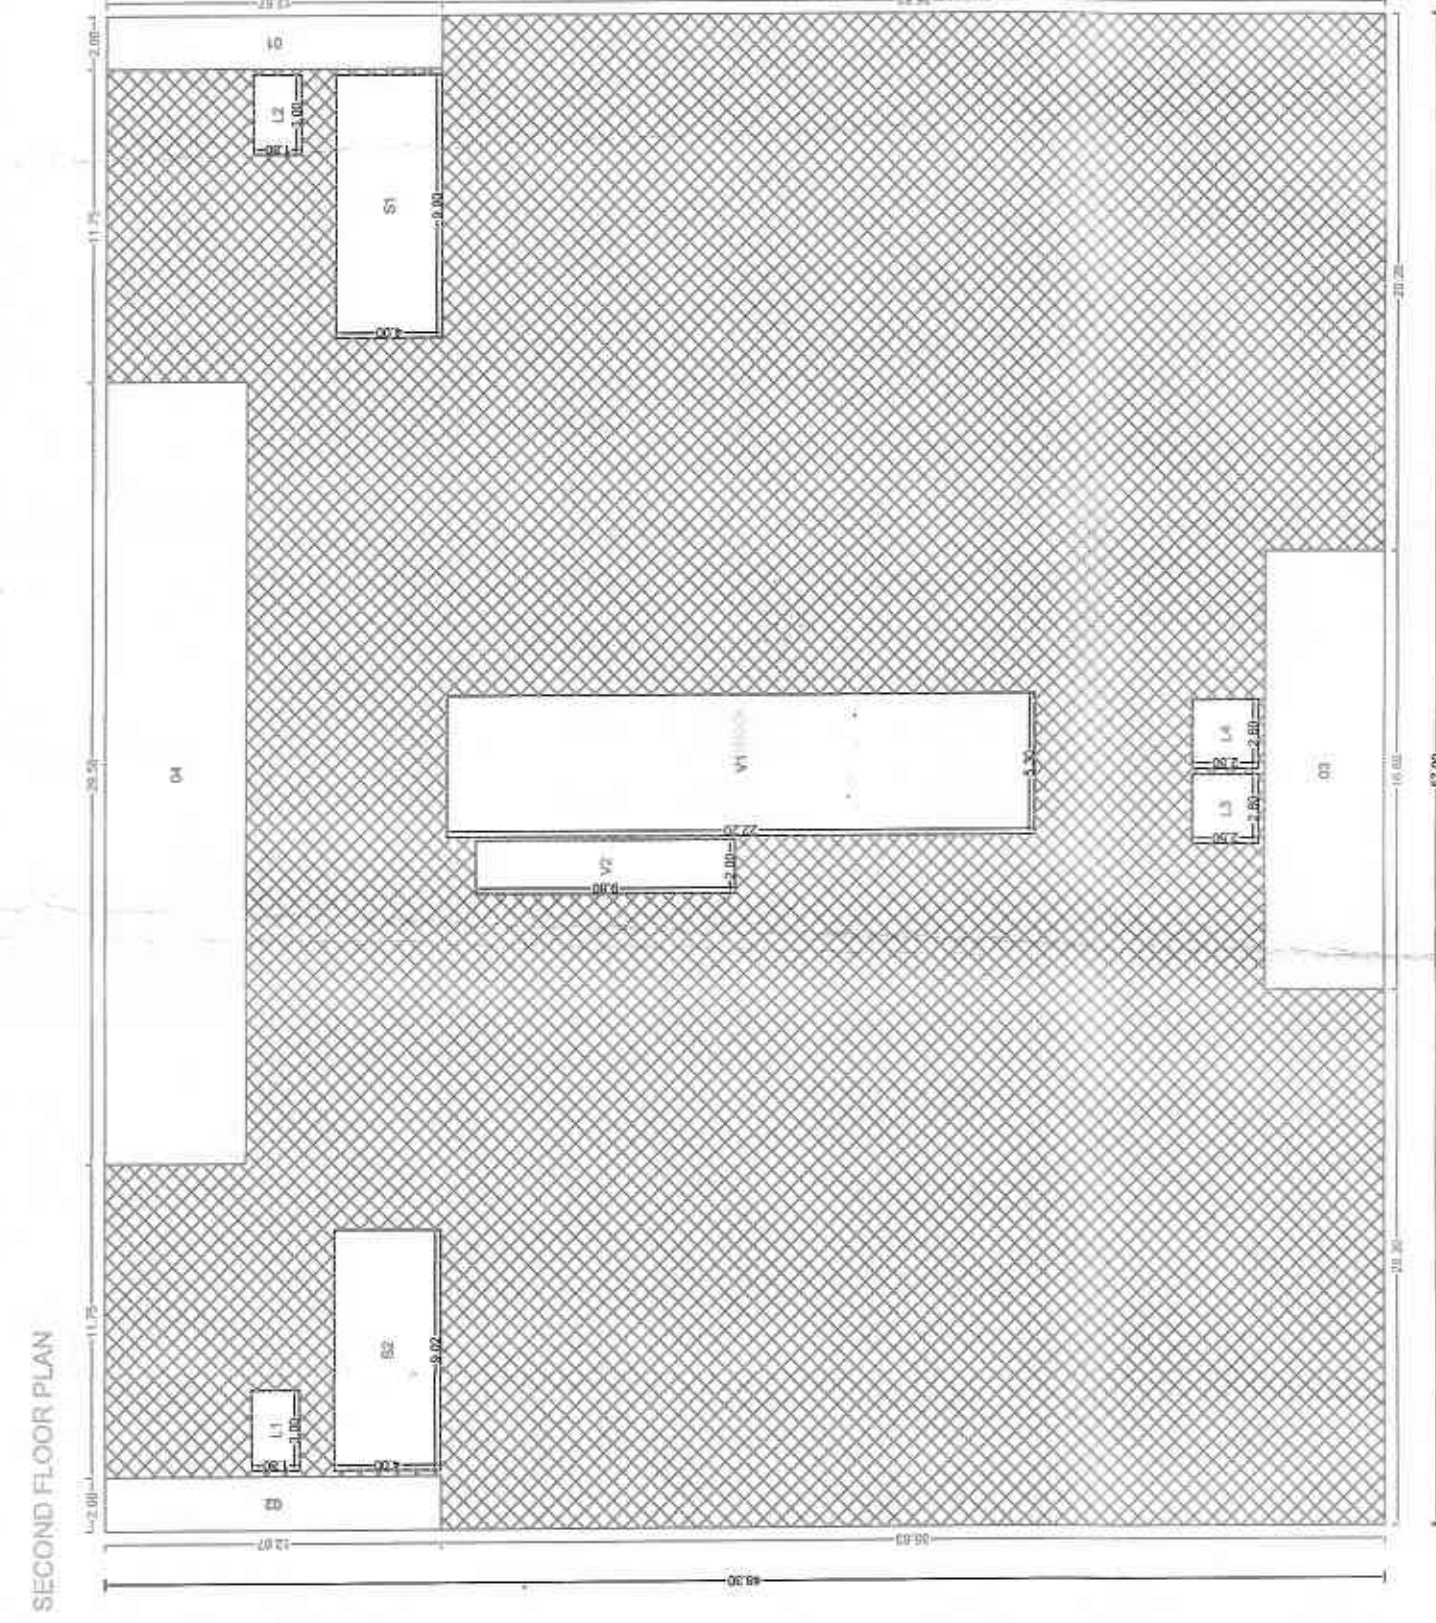

SEAL OF APPROVAL

[illegible]

AREA STATEMENT	SCM	100.0M
1. AREA OF PLOT	100.00	100.00
2. AREA OF PAVEMENT (CAR PARK AREA)	0.00	0.00
(a) OTHERS	0.00	0.00
3. BALANCE PLOT AREA	100.00	100.00
4. PERMISSIBLE FSI FACTOR	1.6000	1.6000
PERMISSIBLE BUILT UP AREA	141.12	141.12
5. SPECIAL CASES FSI	0.00	0.00
6. TOTAL PERMISSIBLE BUILT UP AREA	289.27	289.27
7. PROPOSED RESIDENTIAL AREA	9016.53	9016.53
(a) PROPOSED COMMERCIAL AREA	15616.38	15616.38
(b) PROPOSED INDUSTRIAL AREA	214.00	214.00
(c) PROPOSED OPEN SPACE	214.00	214.00
TOTAL PROPOSED AREA (H+C)	20048.23	20048.23
8. BALCONY AREA TAKEN IN H+C	0.00	0.00
9. BALCONY AREA TAKEN IN H+C	0.00	0.00
10. EXISTING BUILT UP AREA	0.00	0.00
11. EXISTING BUILT UP AREA	0.00	0.00
12. OTHERS (SUBSTRUCTURE PROJECTIONS)	0.00	0.00
13. TOTAL BUILT UP AREA PROPOSED (H+H1+11)	20048.23	20048.23
14. PAVING STATEMENT	CAR	SCOOTER
(PAVING REQUIRED) NO.	336	640
(PAVING REQUIRED) NO.	4225.00	1176.00
(PAVING REQUIRED) NO.	250	955
(PAVING REQUIRED) NO.	207.60	286.00
(PAVING REQUIRED) NO.	1326.00	1326.00

in charge: AutoDCR Cell	Signature: <i>Y. J. J. J.</i> 210613
CERTIFICATE OF AREA	

CERTIFIED THAT I HAVE SURVEYED THE PLOT UNDER REFERENCE ON _____
 _____ AND THAT THE DIMENSIONS OF THE SIDES, ETC. OF
 THE PLOT STATED ON THE PLAN ARE AS MEASURED ON THE SITE, AND THE
 AREA SO WORKED OUT IS _____ SQUARE METRES
 _____ AND YALLES WITH THE AREA STATED IN THE DOCUMENT OF OWNERSHIP /
 TOWN PLANNING SCHEME RECORDS.

LEGEND	
	PLOT BOUNDARY SHOWN THICK BLACK
	PROPOSED WORK SHOWN RED FILLED IN
	DRAINAGE LINE SHOWN RED DOTTED
	WATERLINE SHOWN BLUE DOTTED
	EXISTING TO BE RETAINED HATCHED
	DEMOLITION SHOWN HATCHED YELLOW

PROJECT INFORMATION	
PLOT NO :	15/2,15/2A
VILLAGE :	Satuma
SURVEY NO.:	15/2,15/2A
LOCATION :	Non-Connected

PROJECT TYPE: Proposed Development [Residential]
CONSULTANT NAME: MO.: 8858987300
AKASH V. MOHOTA & ASSOCIATES
akshay_vitthalrao@hotmail.com
Regd. No.: CA/97/2021
1st floor monalisa complex amravati
444603
1st Floor, Monalisa Complex, Opp.
Rajlupeth Police Station, AMRAVATI
@ (0) 0721-2576345
email:-akash_mohota@hotmail.com